


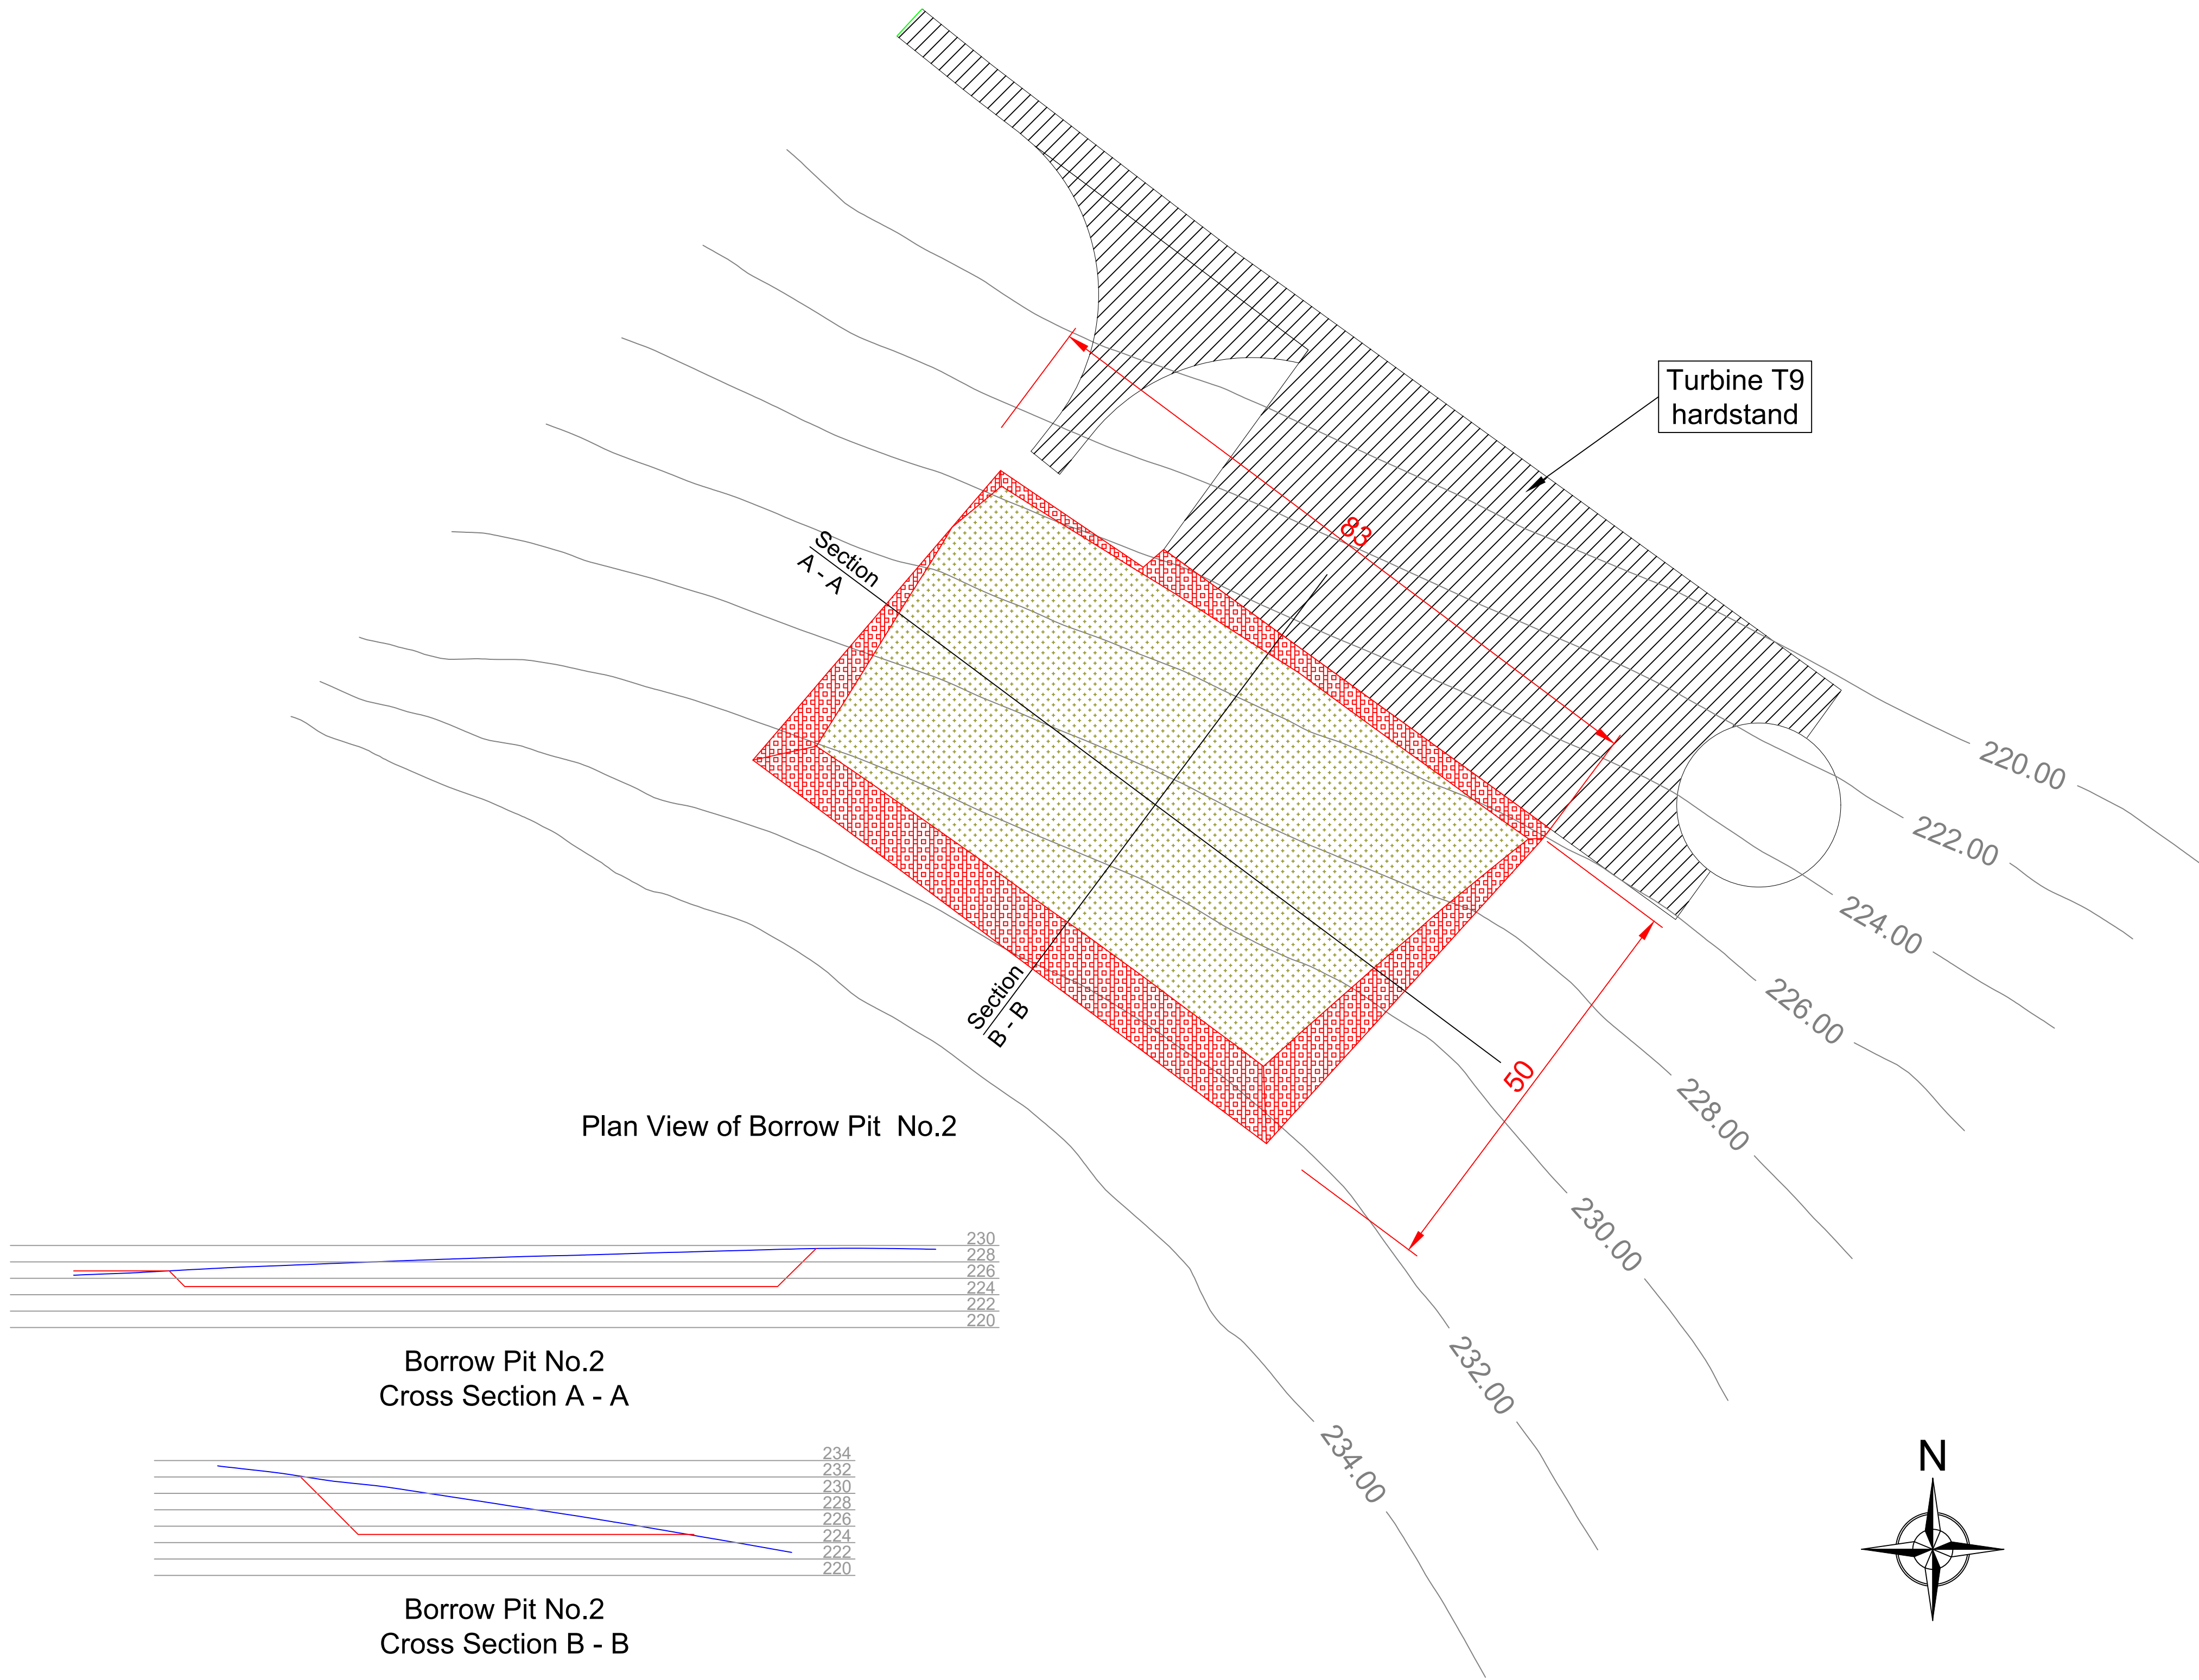

Plan View of Borrow Pit No.2

Borrow Pit No.2
Cross Section A - A

Borrow Pit No.2
Cross Section B - B

Dimensions shown in meters


Maps Printed under Ordnance Survey Ireland Licence CYAL50556753
© Ordnance Survey Ireland/Government of Ireland

Project:
Gathabawn Windfarm

Drawing Title:
Borrow Pit No.2 Details

Drawing Number: GWF-11.2

Sheet Size: A1		Scale: 1 : 500
Drawn by: Aoife Butler	Checked by: Conor Brett	Date produced: 26 September 2026

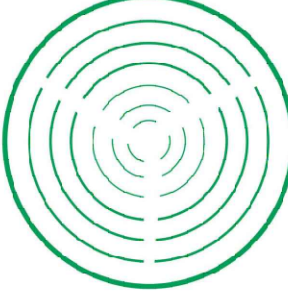

Aoife Butler
Ecopower Limited
Zetec House, Purcellsinch IDA Business Park
Dublin Road, Kilkenny - R95 WV80
Landline - 056-7750140

ECOPOWER