
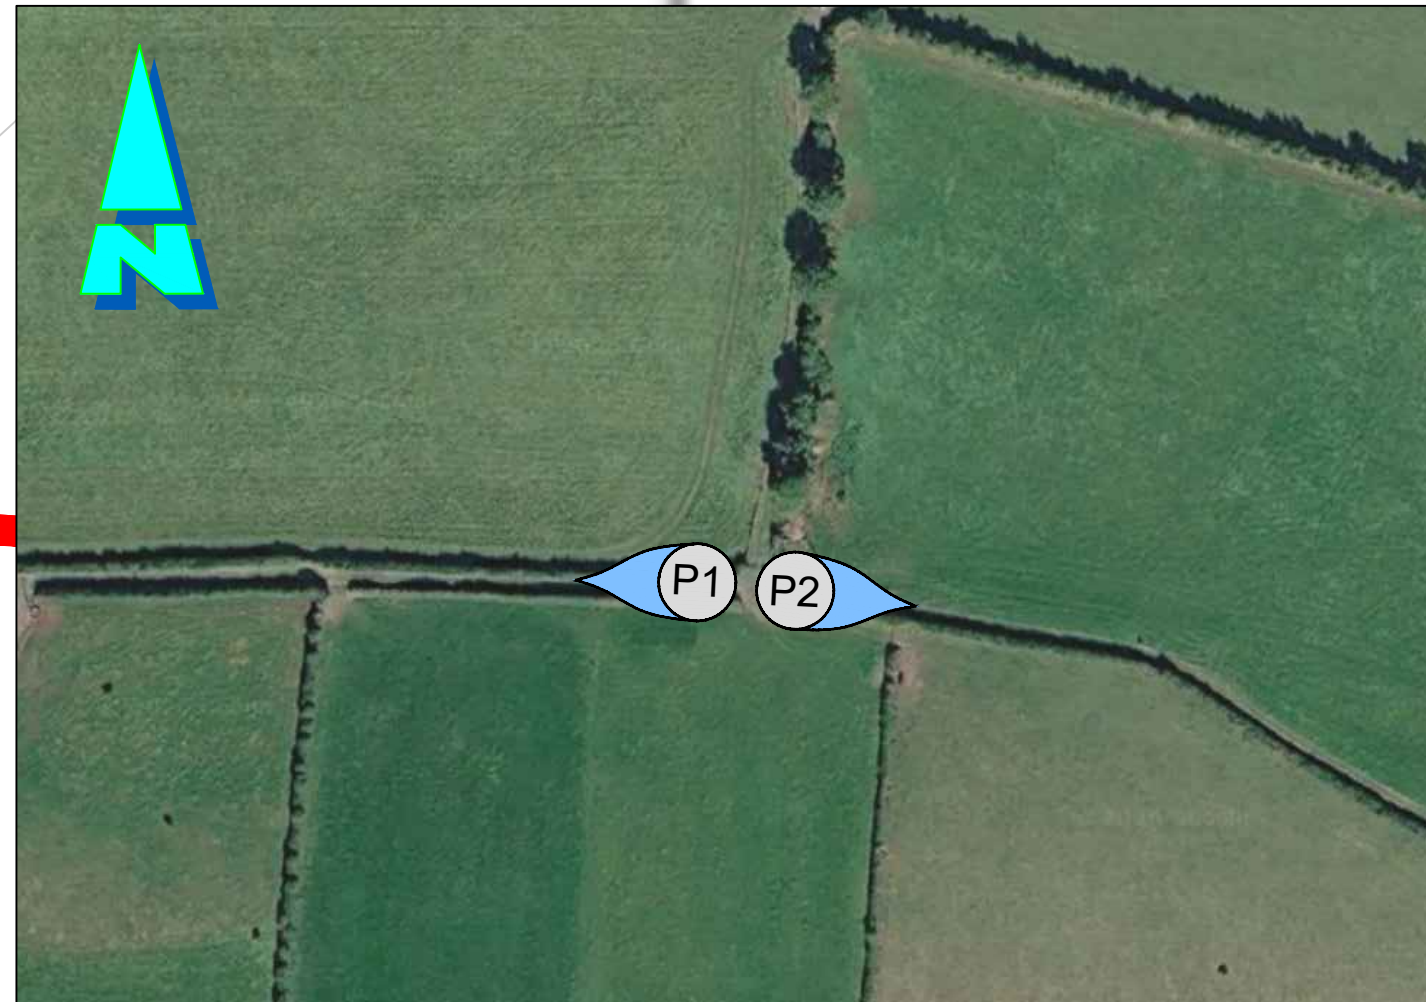
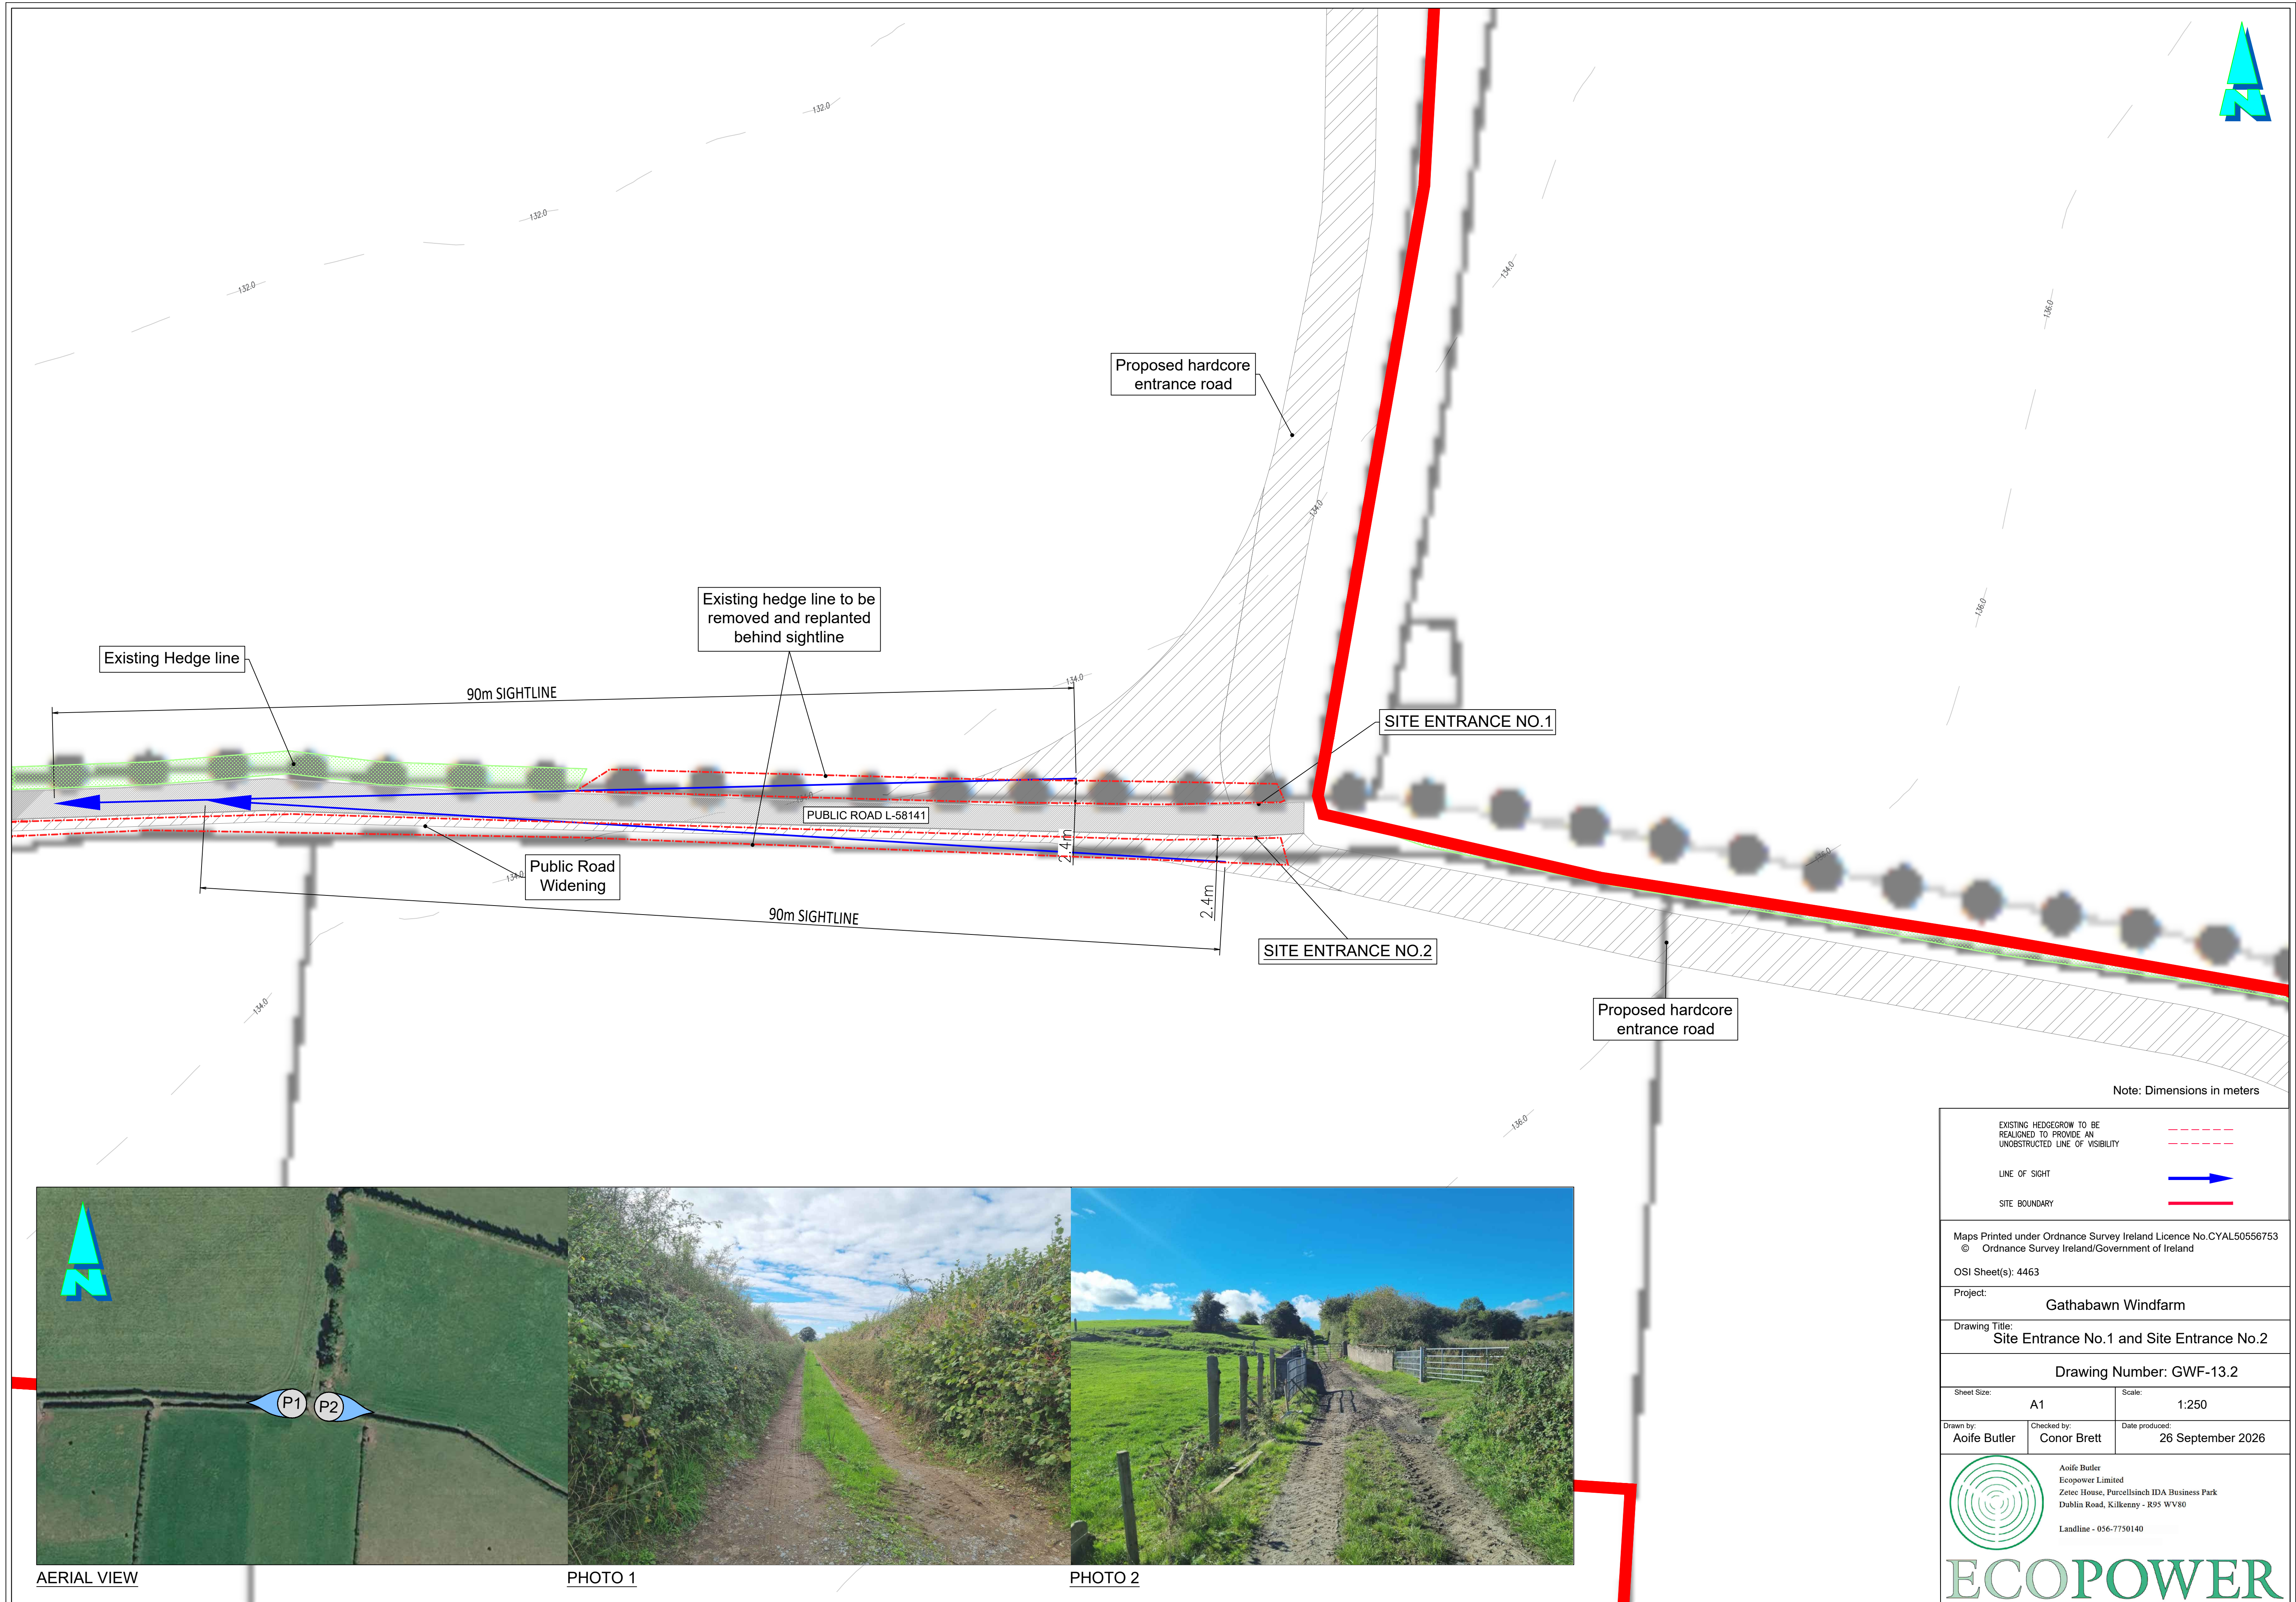


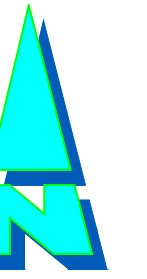

AERIAL VIEW



PHOTO 1

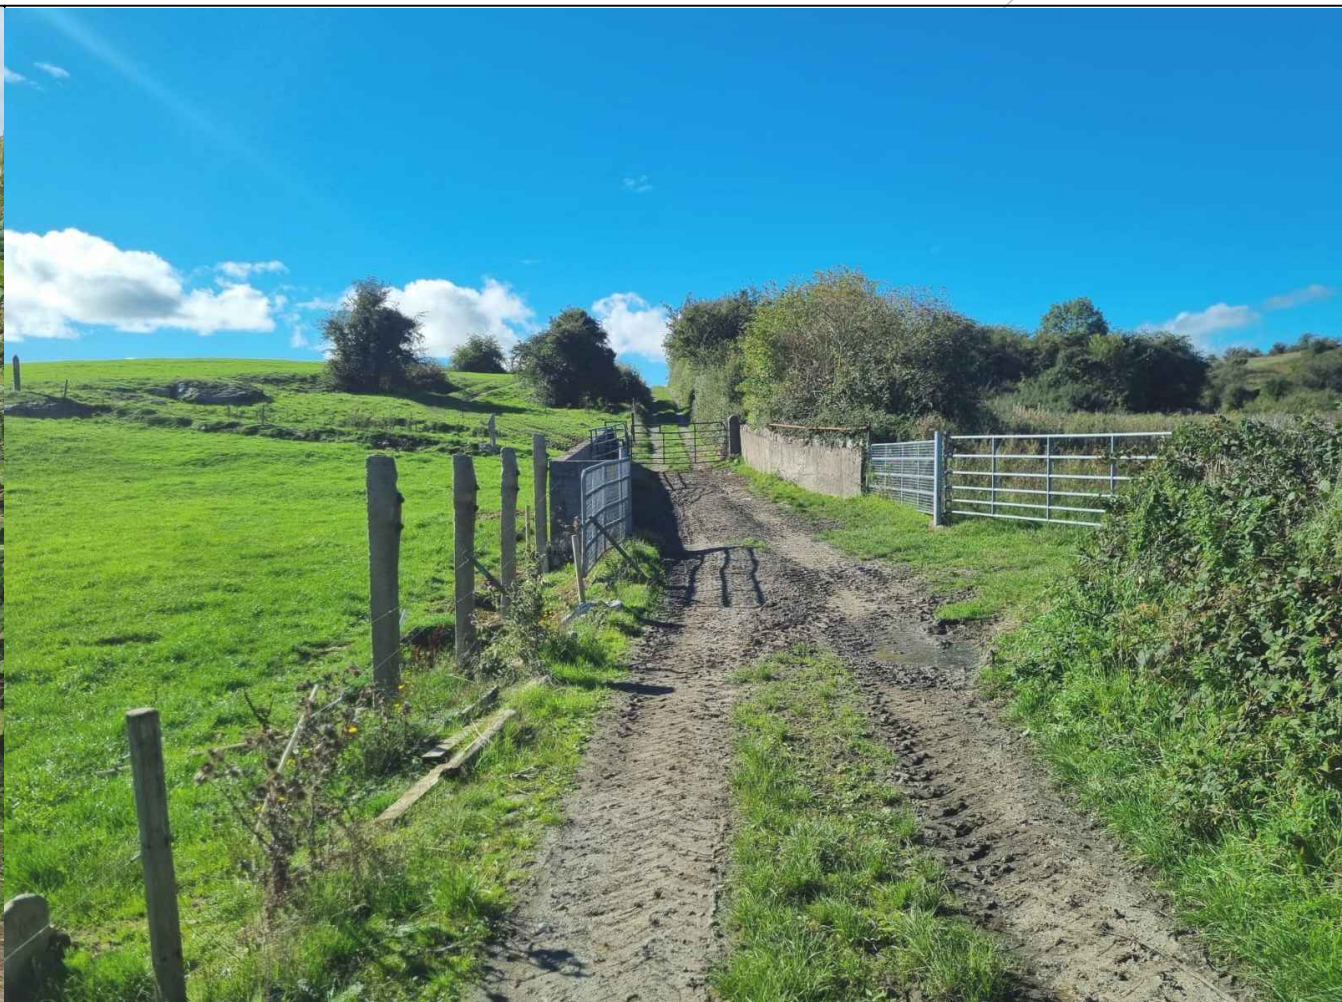


PHOTO 2

Note: Dimensions in meters

EXISTING HEDGE CROW TO BE REALIGNED TO PROVIDE AN UNOBSTRUCTED LINE OF VISIBILITY	---
LINE OF SIGHT	---
SITE BOUNDARY	---

Maps Printed under Ordnance Survey Ireland Licence No.CYAL50556753
© Ordnance Survey Ireland/Government of Ireland

OSI Sheet(s): 4463

Project: **Gathabawn Windfarm**

Drawing Title: **Site Entrance No.1 and Site Entrance No.2**

Drawing Number: **GWF-13.2**

Sheet Size:	A1	Scale:	1:250
-------------	----	--------	-------

Drawn by:	Checked by:	Date produced:
Aoife Butler	Conor Brett	26 September 2026

Aoife Butler
Ecopower Limited
Zetec House, Purcellsineh IDA Business Park
Dublin Road, Kilkenny - R95 WV80
Landline - 056-7750140

ECOPOWER