
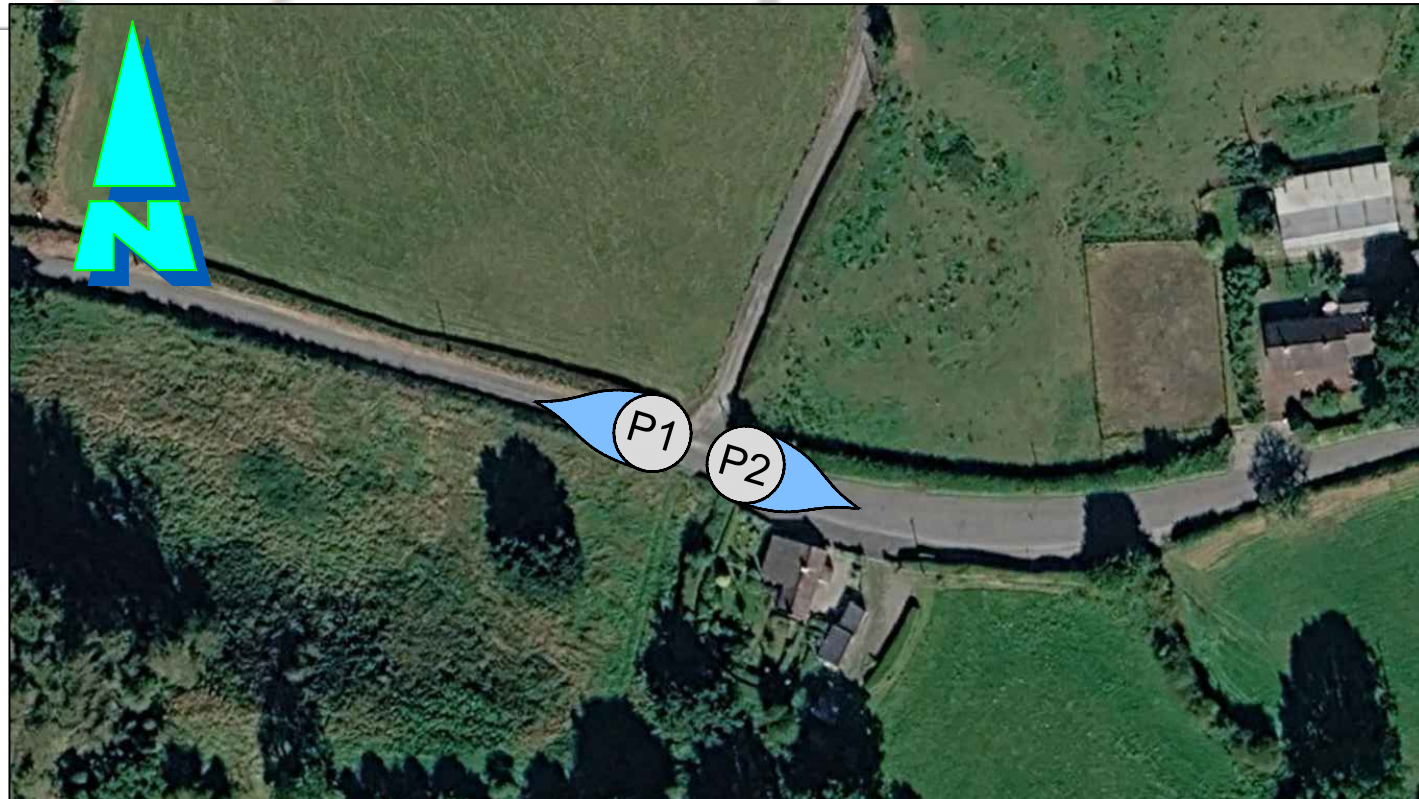


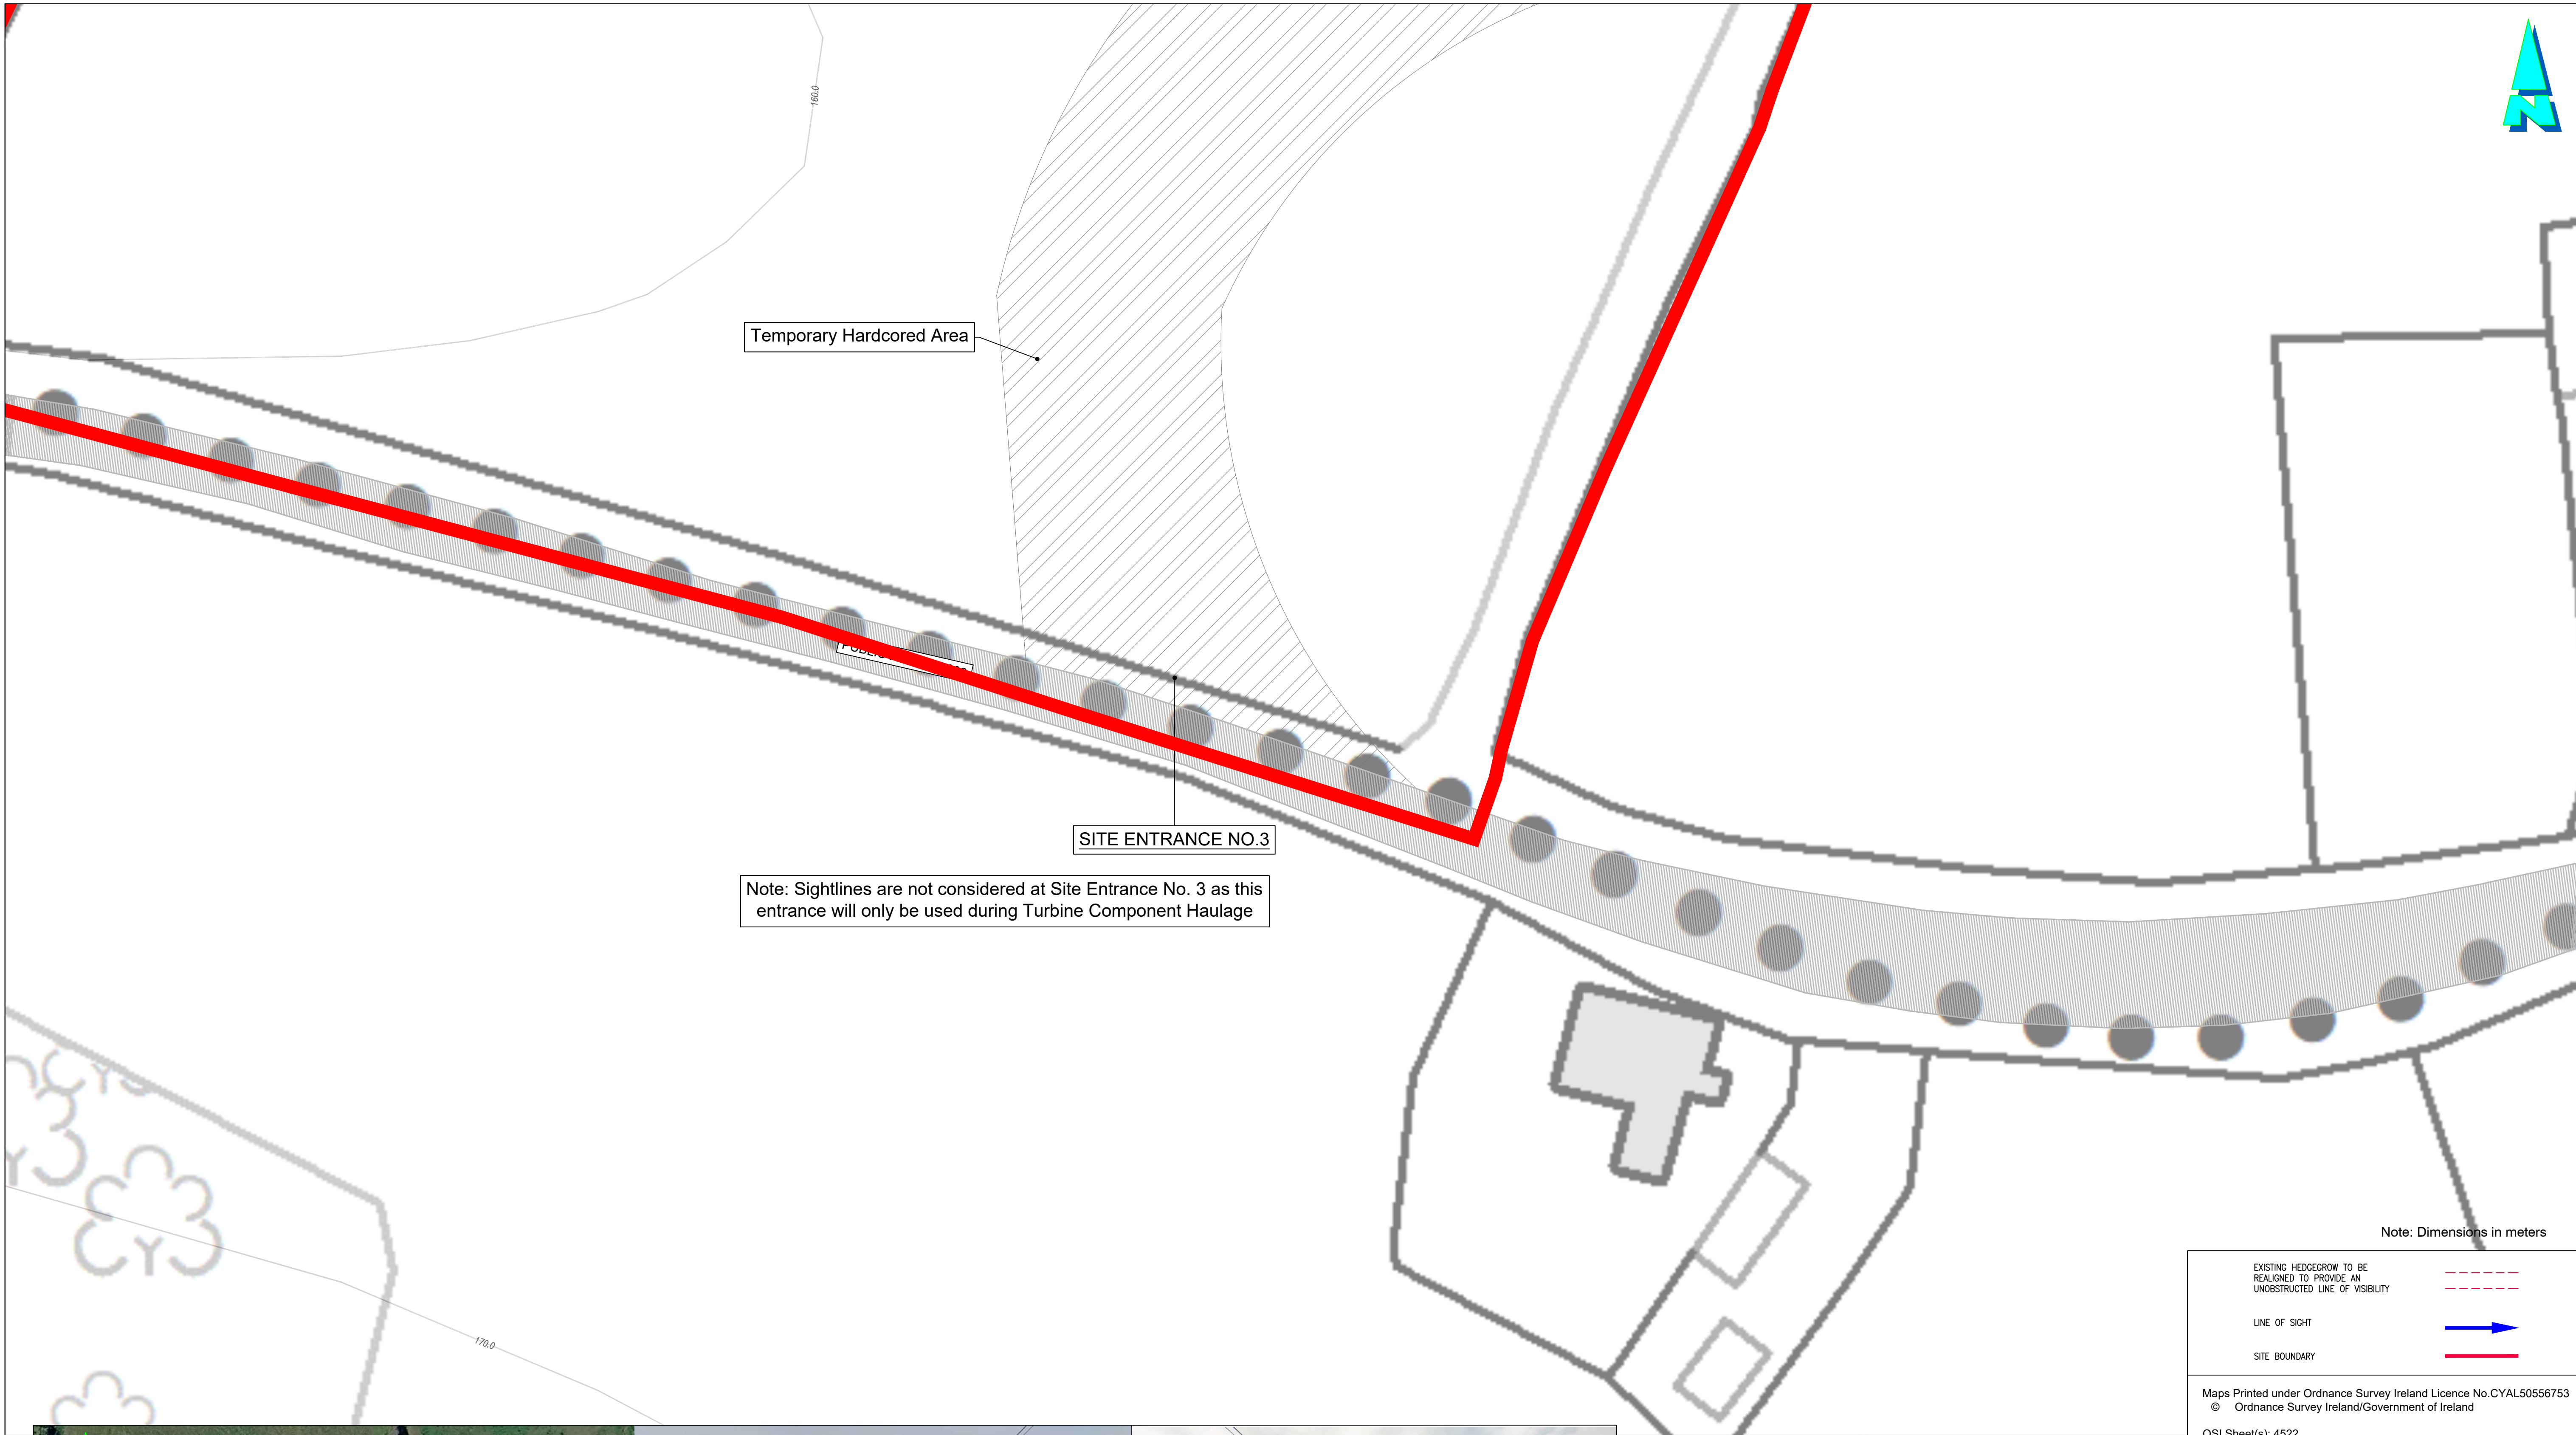

AERIAL VIEW



PHOTO 1



PHOTO 2

Note: Dimensions in meters

EXISTING HEDGE/CROW TO BE REALIGNED TO PROVIDE AN UNOBSTRUCTED LINE OF VISIBILITY	---
LINE OF SIGHT	→
SITE BOUNDARY	---

Maps Printed under Ordnance Survey Ireland Licence No.CYAL50556753
© Ordnance Survey Ireland/Government of Ireland


OSI Sheet(s): 4522

Project: **Gathabawn Windfarm**

Drawing Title: **Site Entrance No.3**

Drawing Number: **GWF-13.3**

Sheet Size:	A1	Scale:	1:250
Drawn by:	Aoife Butler	Checked by:	Conor Brett
Date produced:	26 September 2026		

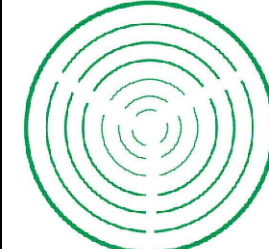

Aoife Butler
Ecopower Limited
Zetec House, Purcellsinch IDA Business Park
Dublin Road, Kilkenny - R95 WV80
Landline - 056-7750140

ECOPOWER