



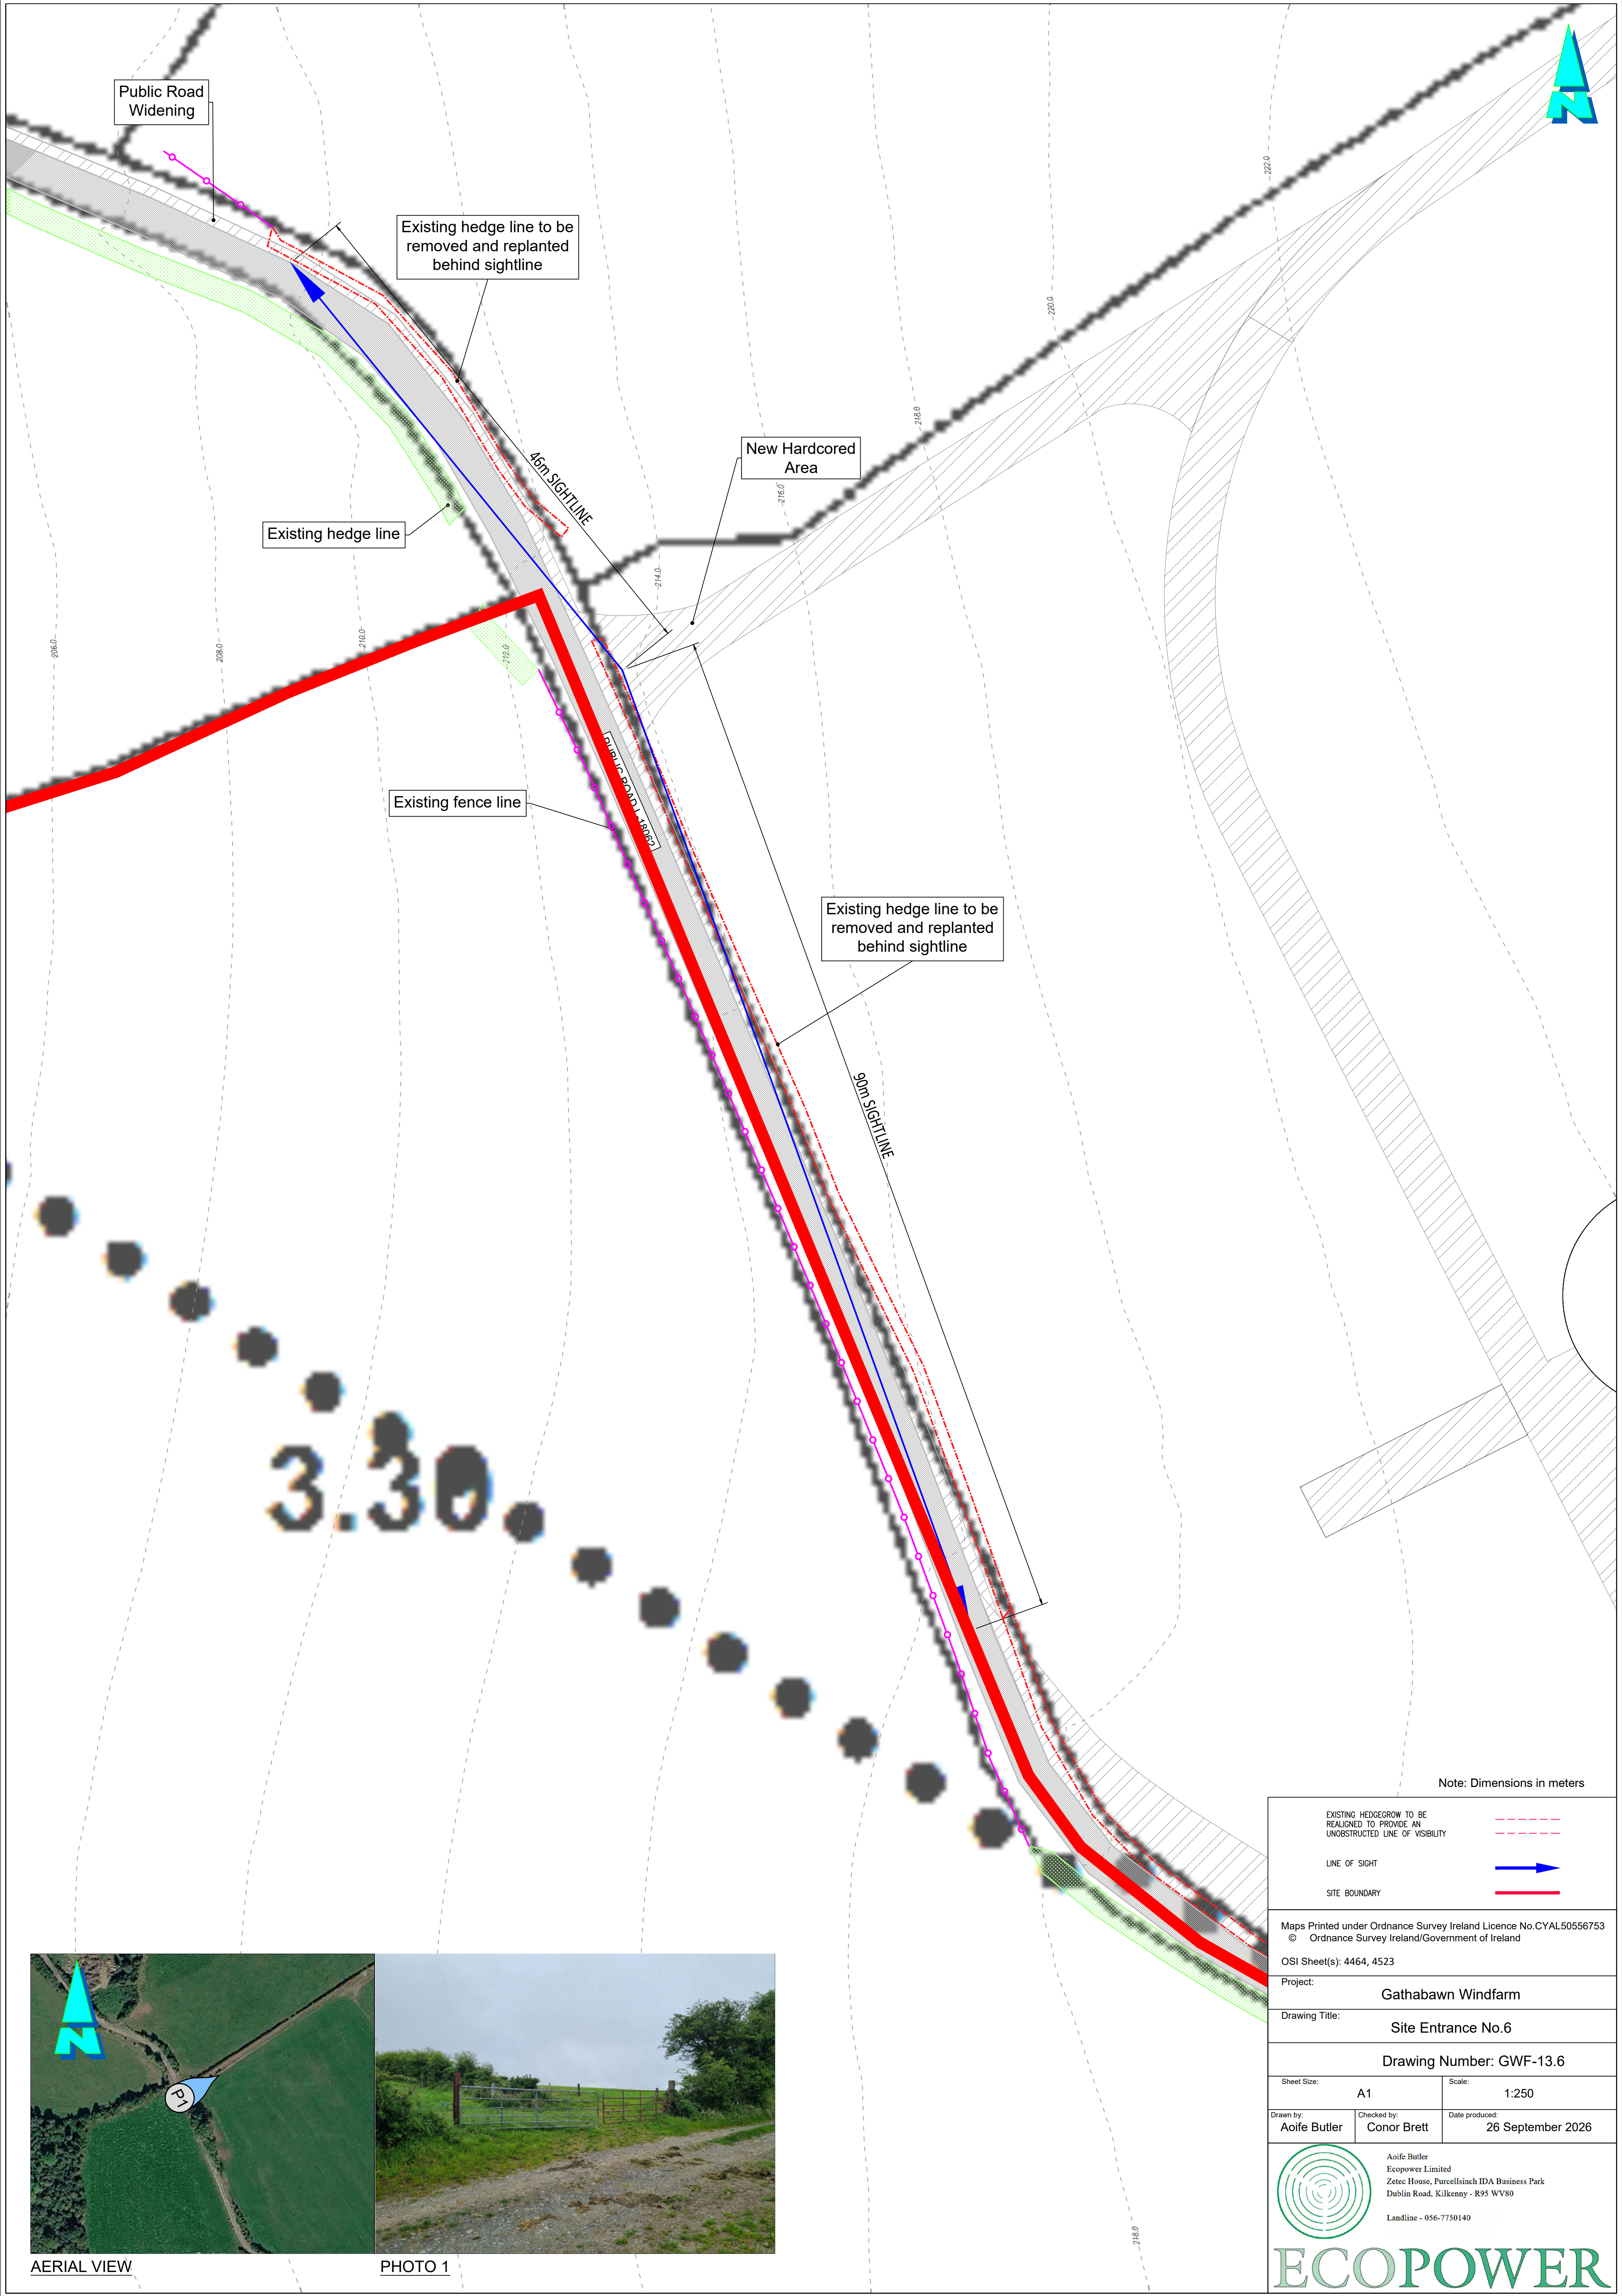

3.30

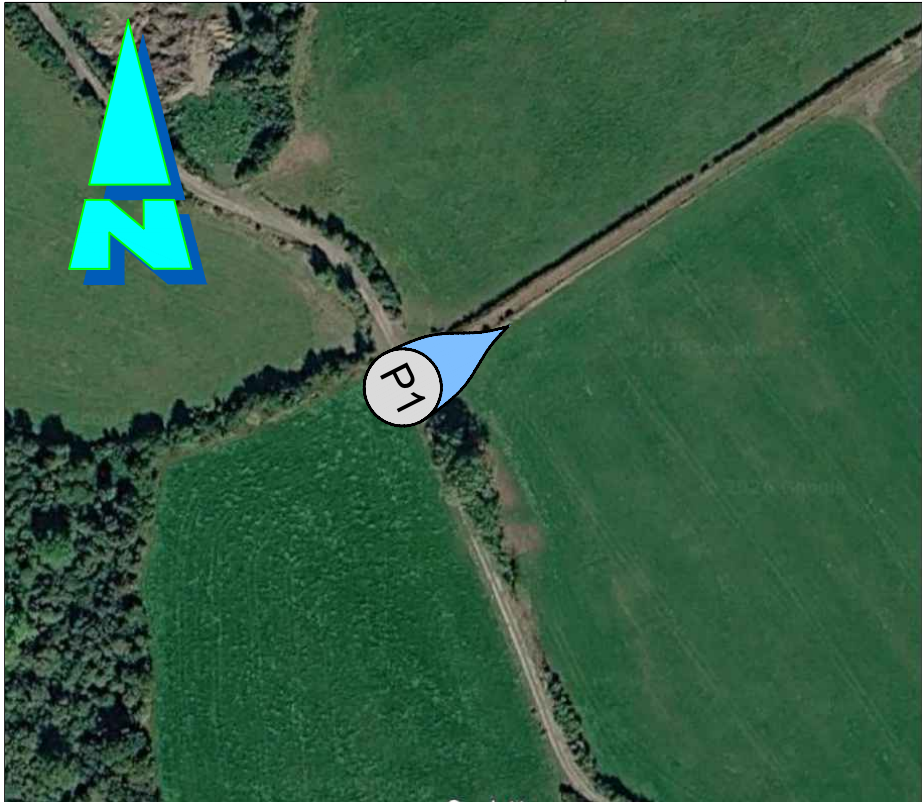

AERIAL VIEW



PHOTO 1

Note: Dimensions in meters

EXISTING HEDGE/ROW TO BE REALIGNED TO PROVIDE AN UNOBSTRUCTED LINE OF VISIBILITY	---
LINE OF SIGHT	→
SITE BOUNDARY	---

Maps Printed under Ordnance Survey Ireland Licence No.CYAL50556753
© Ordnance Survey Ireland/Government of Ireland


OSI Sheet(s): 4464, 4523

Project: Gathabawn Windfarm

Drawing Title: Site Entrance No.6

Drawing Number: GWF-13.6

Sheet Size: A1	Scale: 1:250
Drawn by: Aoife Butler	Checked by: Conor Brett
Date produced: 26 September 2026	

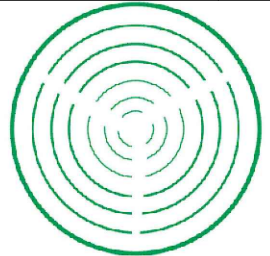

Aoife Butler
Ecopower Limited
Zetec House, Purcellstown IDA Business Park
Dublin Road, Kilkenny - R95 WV80
Landline - 056-7750140

ECOPOWER