




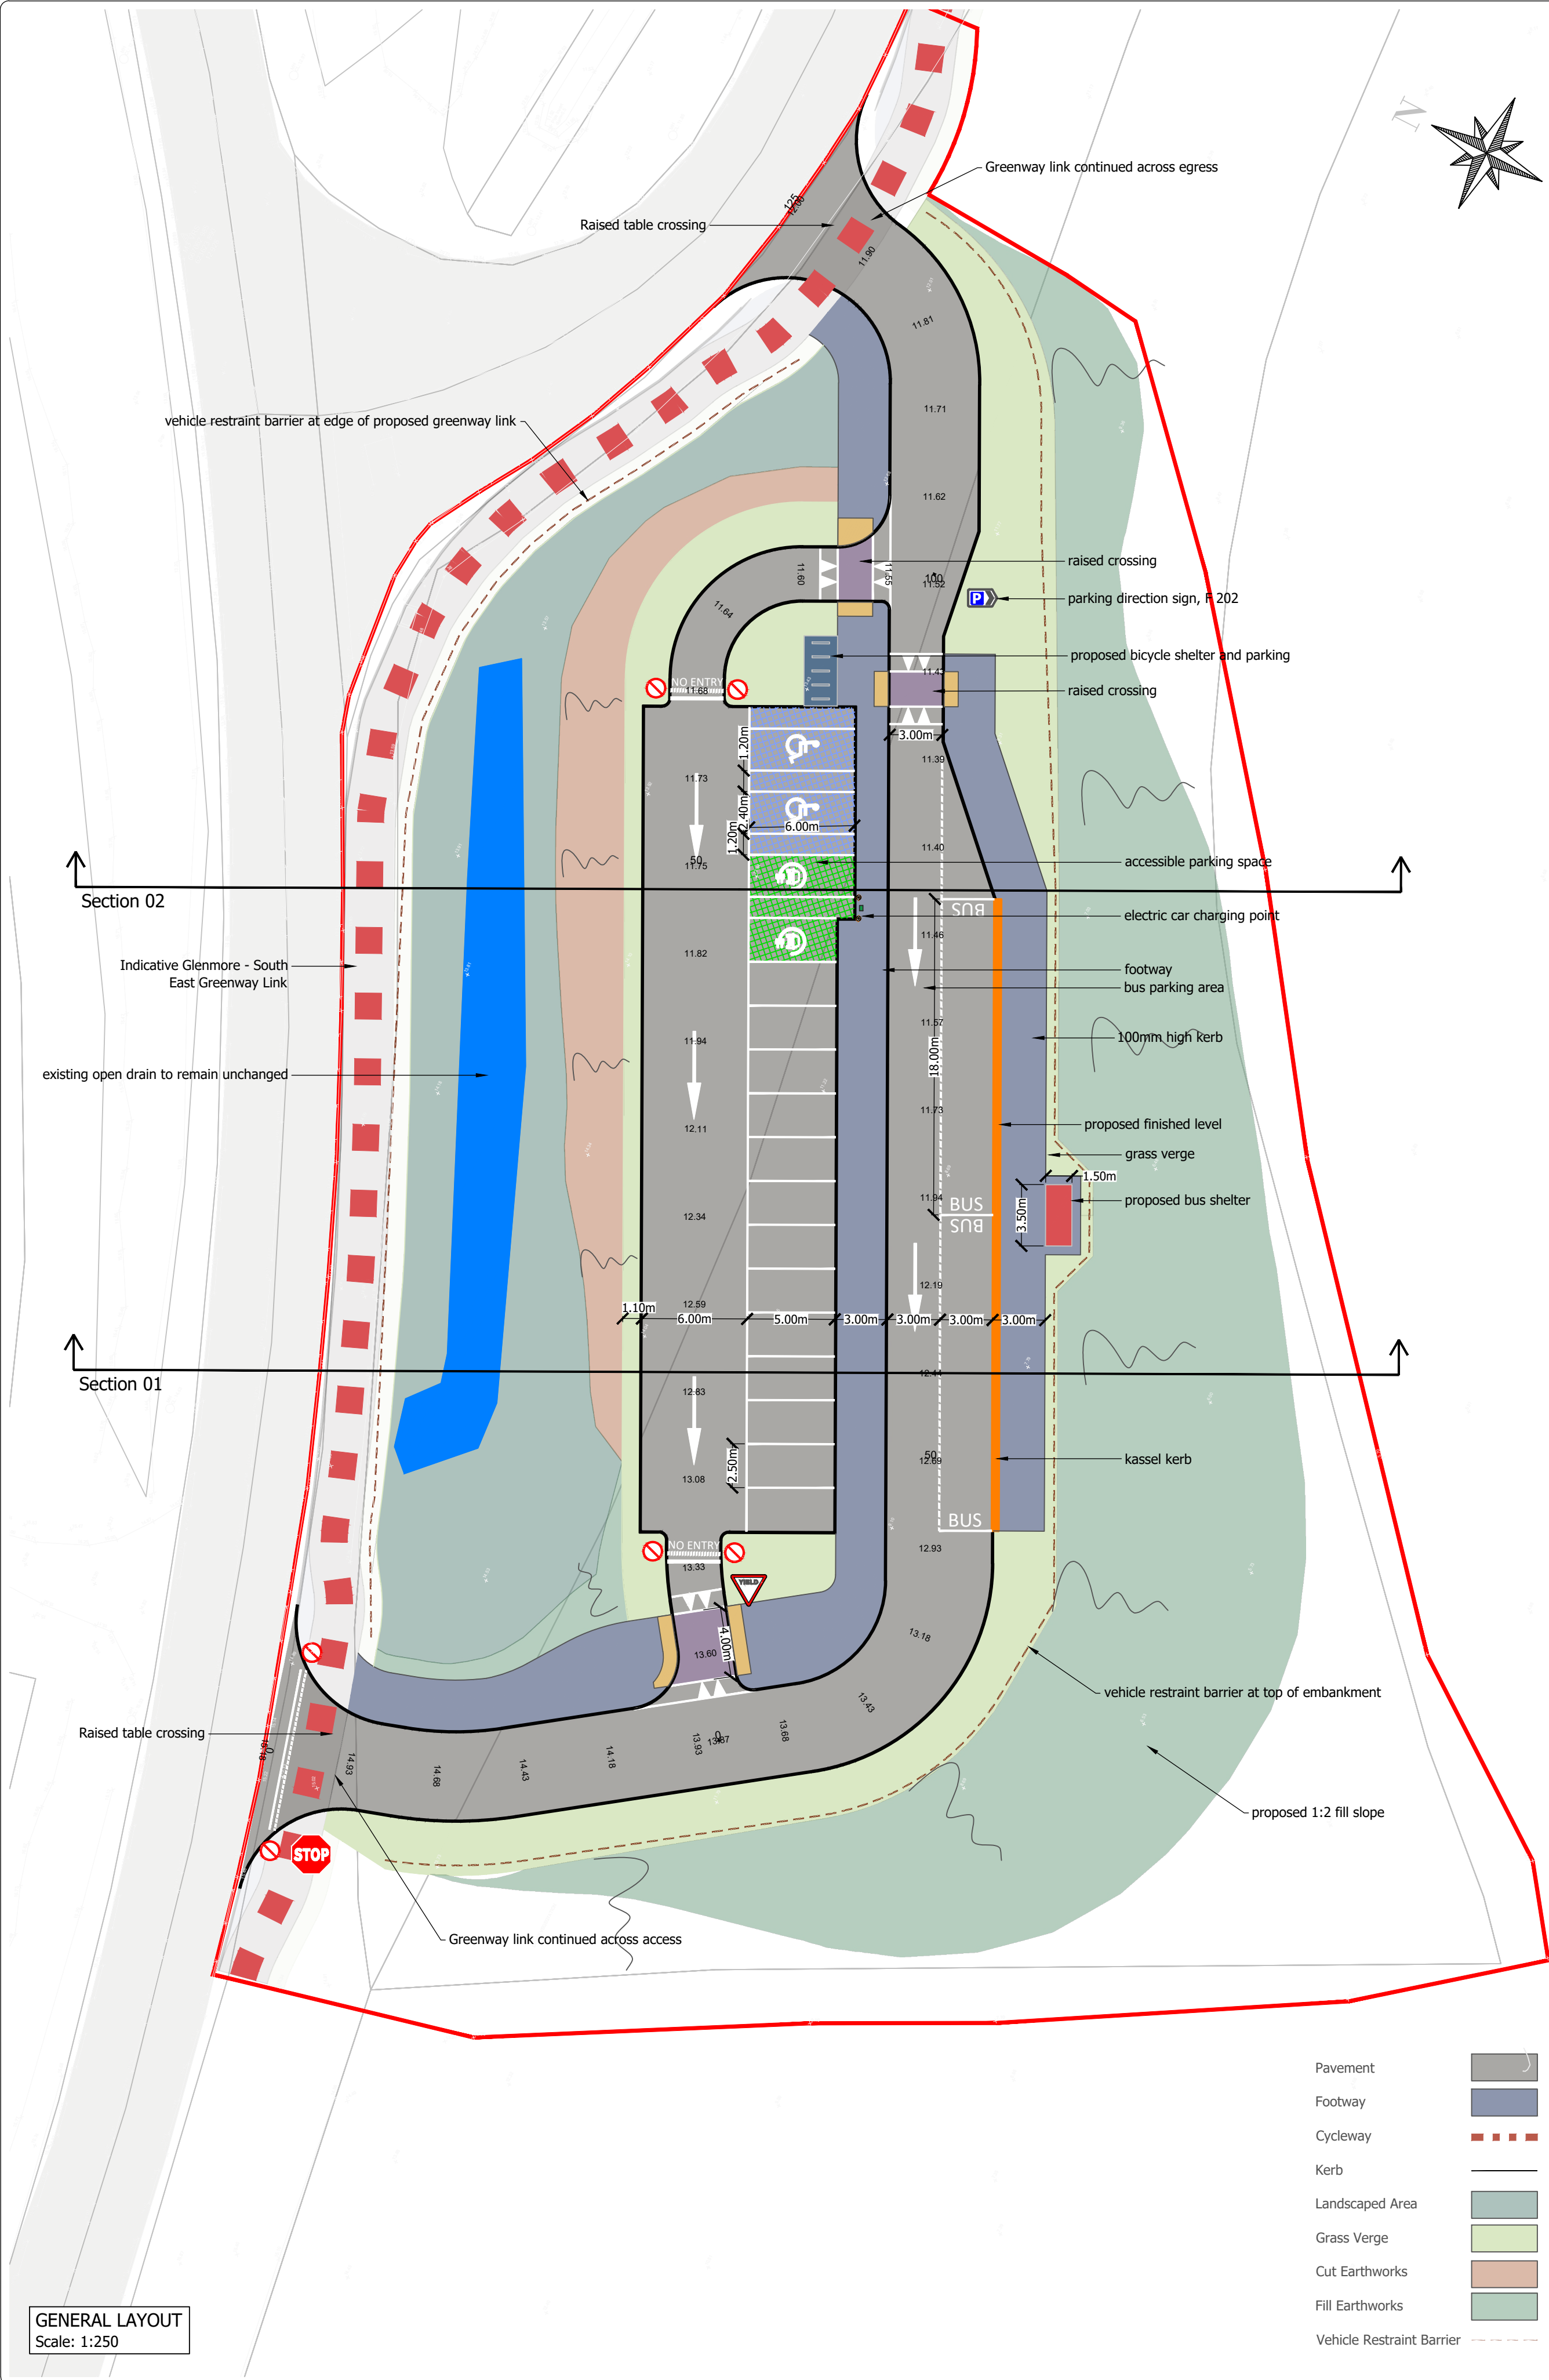


LONGITUDINAL SECTIONS
Scale: 1:1000H, 1:100V

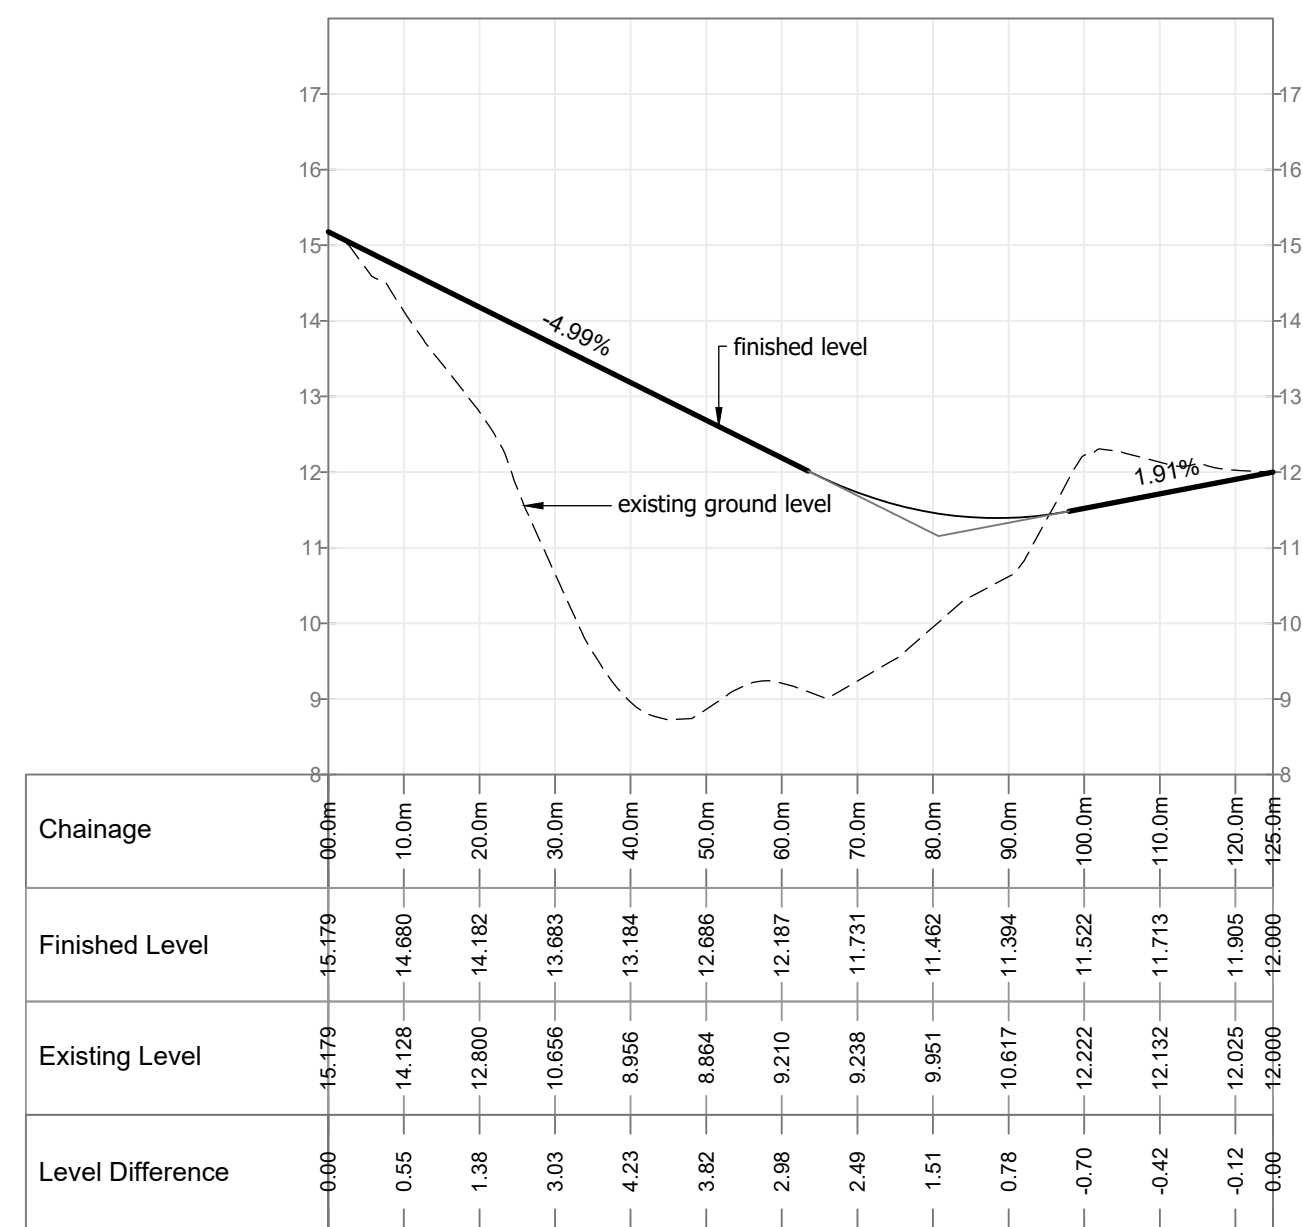


BUS ROUTE

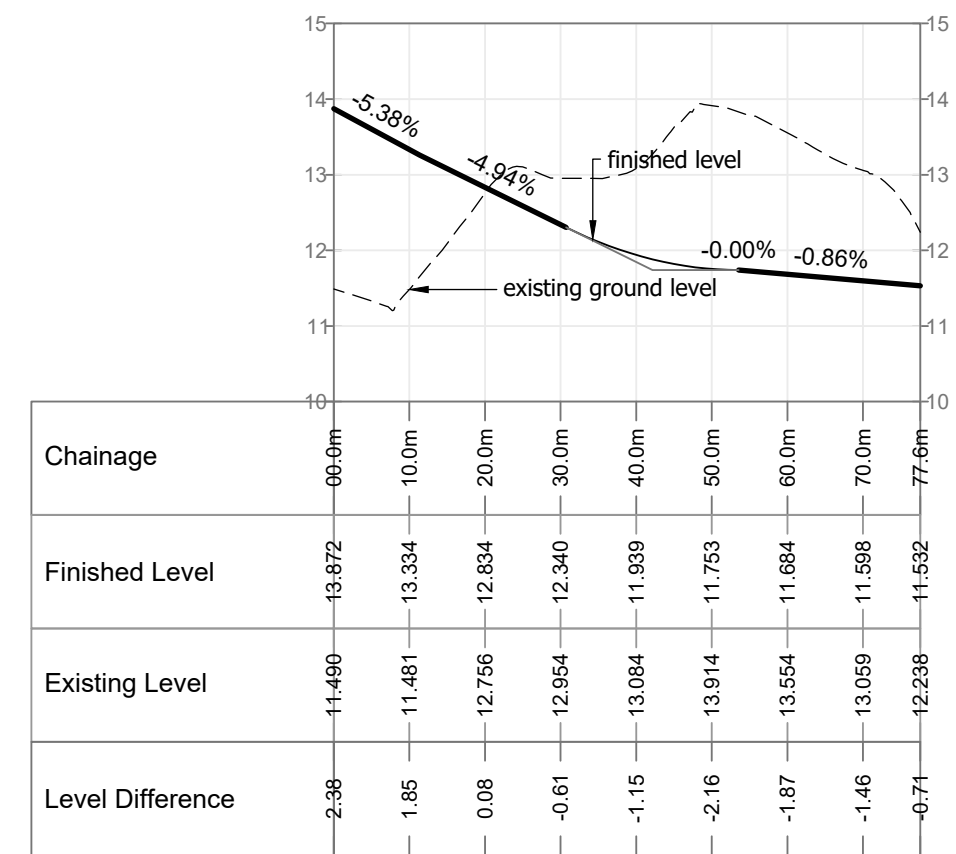

CAR PARK

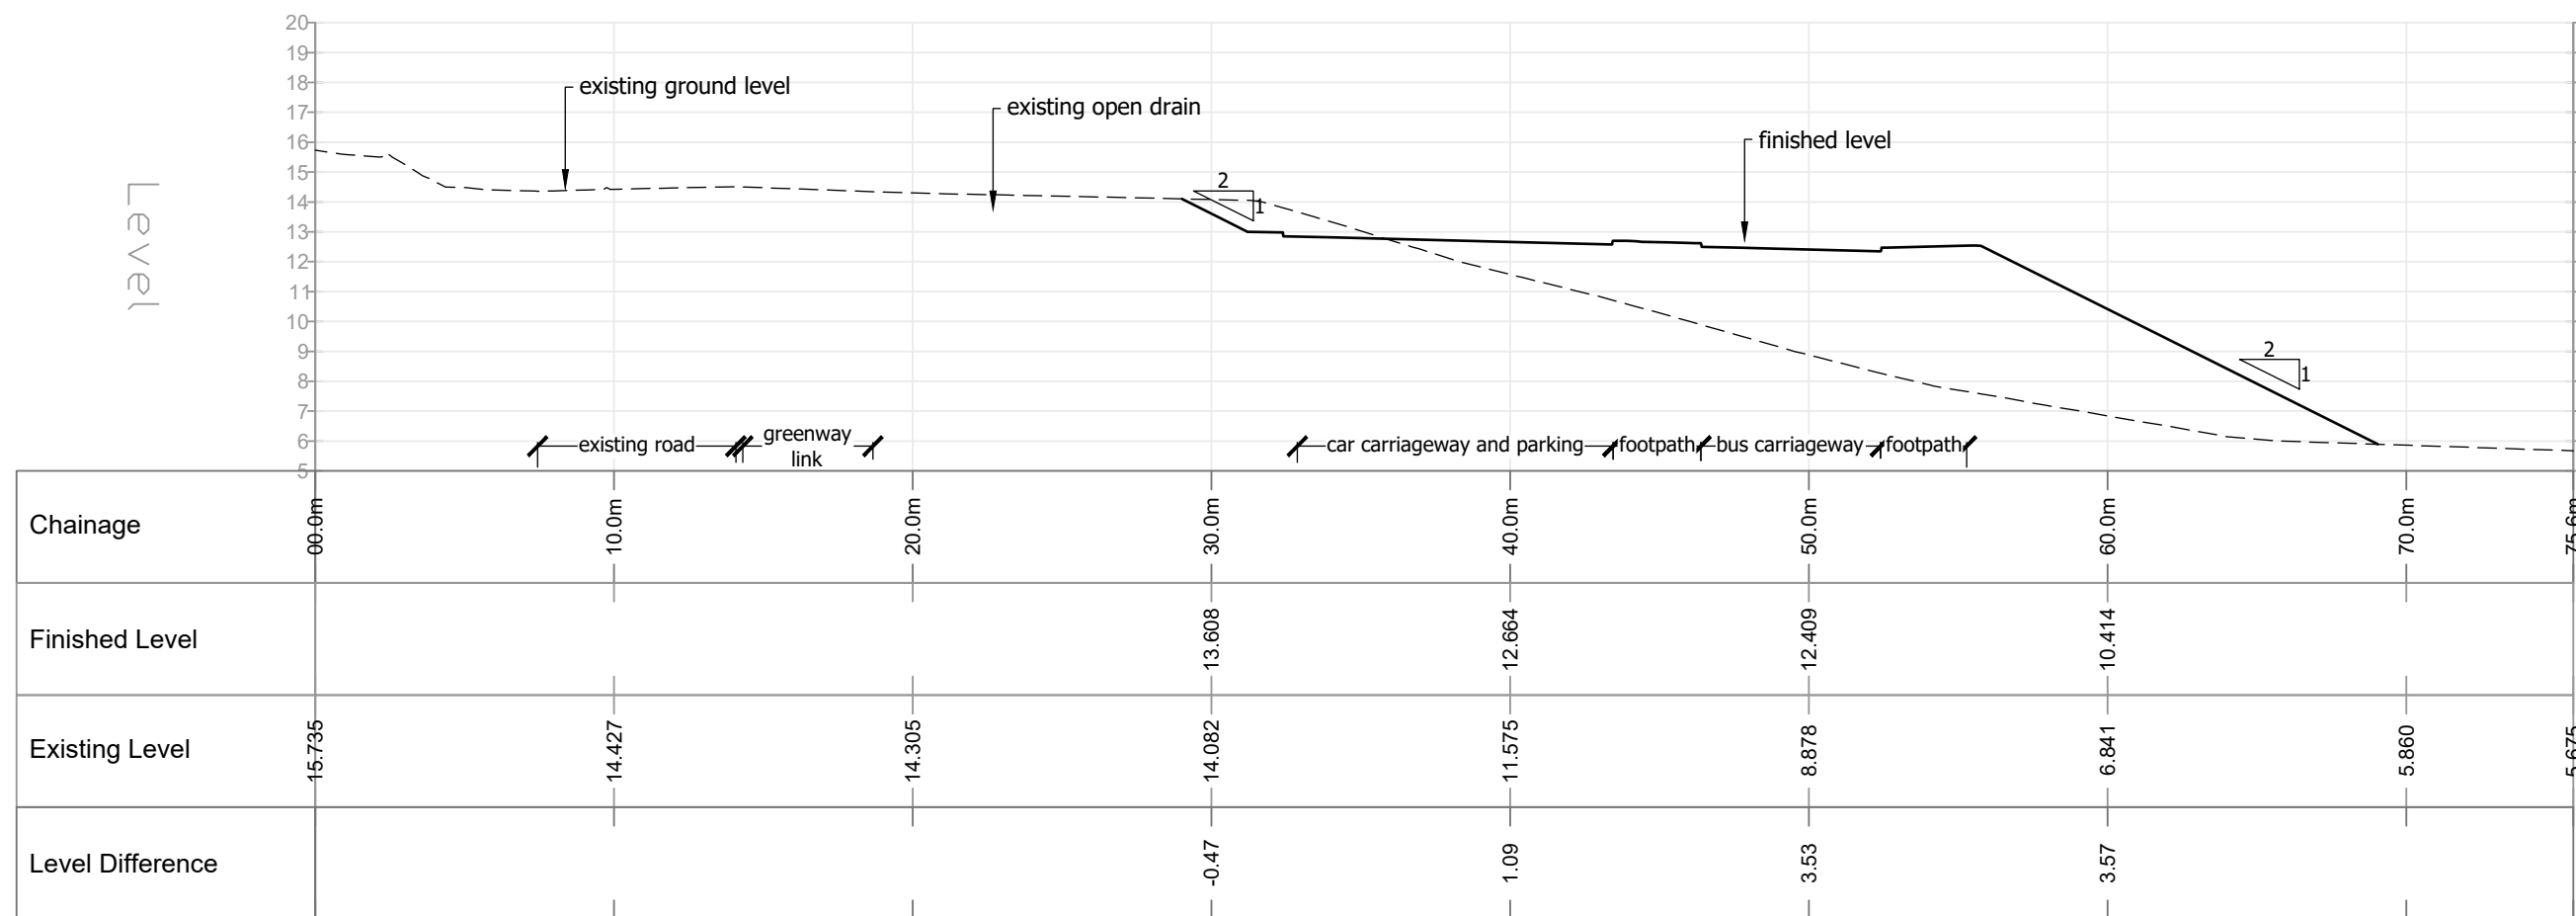

BUS PARK SECTION 01

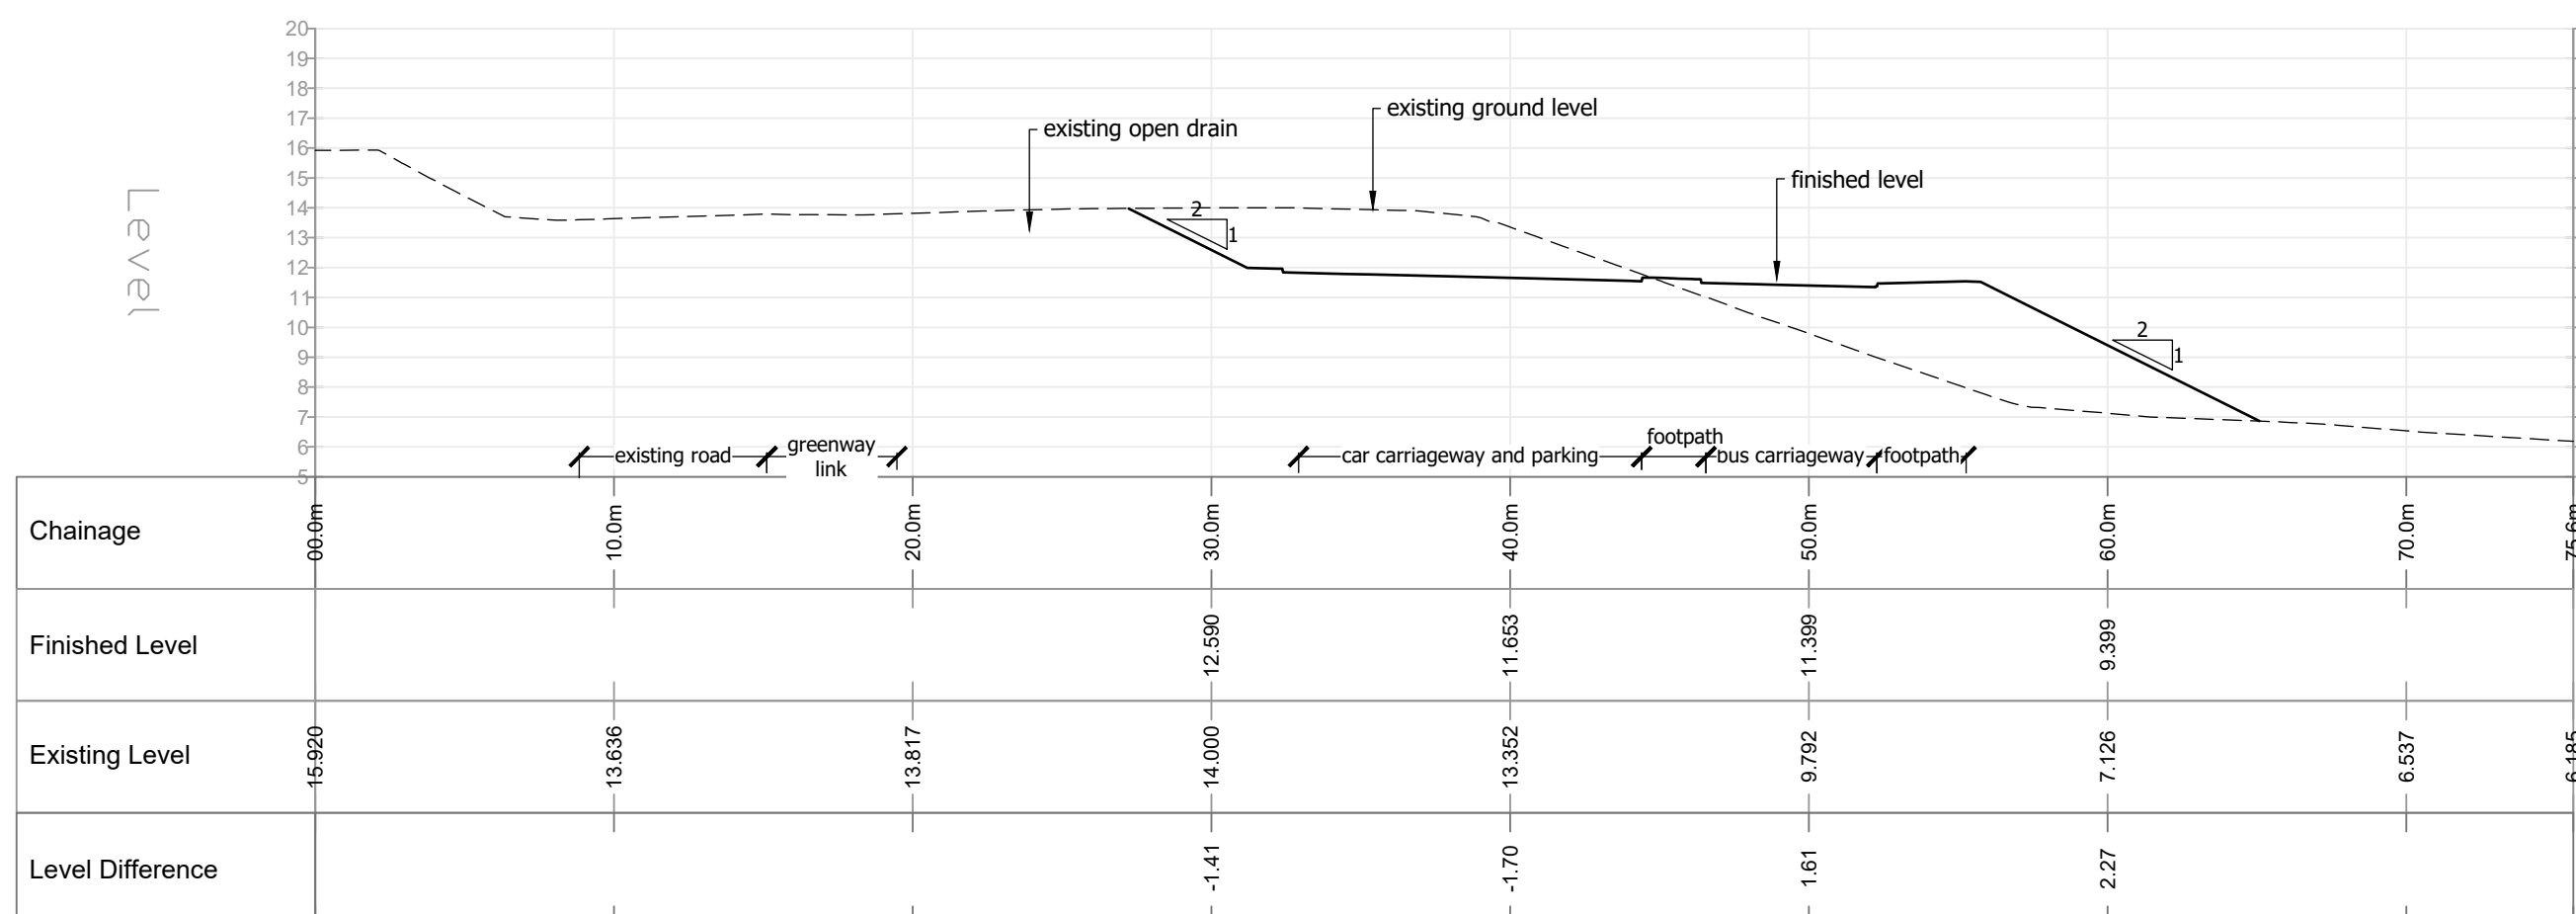

BUS PARK SECTION 02

SECTIONS THROUGH SITE
Scale: 1:250

- GENERAL
1. Datum for levels is OS Main Head.
 2. The locations shown for existing services are indicative only and may not be accurate. Furthermore, uncharted services may also be present.
 3. All works to comply with the TII Specification for Roadworks unless otherwise noted.
 4. Public lighting will be installed across the bus park in accordance with Kilkenny County Council Public Lighting Manual and Product Specification. The lighting will be considerate of the surrounding area and habitats and there will be no light overspill.

Specification

Chainage	0.00m	10.00m	20.00m	30.00m	40.00m	50.00m	60.00m	70.00m	77.60m
Finished Level	13.672	13.334	12.834	12.940	11.839	11.753	11.884	11.998	11.532
Existing Level	11.480	11.481	12.756	12.954	13.084	13.914	13.554	13.059	12.238
Level Difference	2.36	1.85	0.08	-0.01	-1.15	-2.16	-1.87	-1.46	-0.71

OS mapping reproduced under licence.
This drawing is not to be reproduced without the written permission of Kilgallen and Partners. Copyright.

REV	DATE	BY	DETAILS
PR5	17/07/26	AB	ADJUSTED VEHICLE RESTRAINT BARRIER LOCATION
PR4	13/07/26	AB	REVISED IN RESPONSE TO RSA
PR3	04/06/26	AB	REVISED FOLLOWING KCC COMMENTS

STATUS
PRELIMINARY. NOT TO BE USED FOR ANY OTHER PURPOSE.

CLIENT
KILKENNY COUNTY COUNCIL

PROJECT
GLENMORE BUS STOP RELOCATION

TITLE
GENERAL LAYOUT AND SECTIONS

KILGALLEN & PARTNERS
CONSULTING ENGINEERS
E-mail: info@kilgallen.ie, Web: www.kilgallen.ie

KYLEKPROE
WELL ROAD
PORTLADISE
T +353 56 866 2860

UNIT 3
DANVILLE BUSINESS PARK
KILKENNY
+353 56 777 01090

DRN: AB	DRAWING NO.: 25024-BS-DR-0101		REV.: PR5
CHKD: RK	SCALE: AS SHOWN @ A1	SIZE: A1	DATE: 17/07/2026