
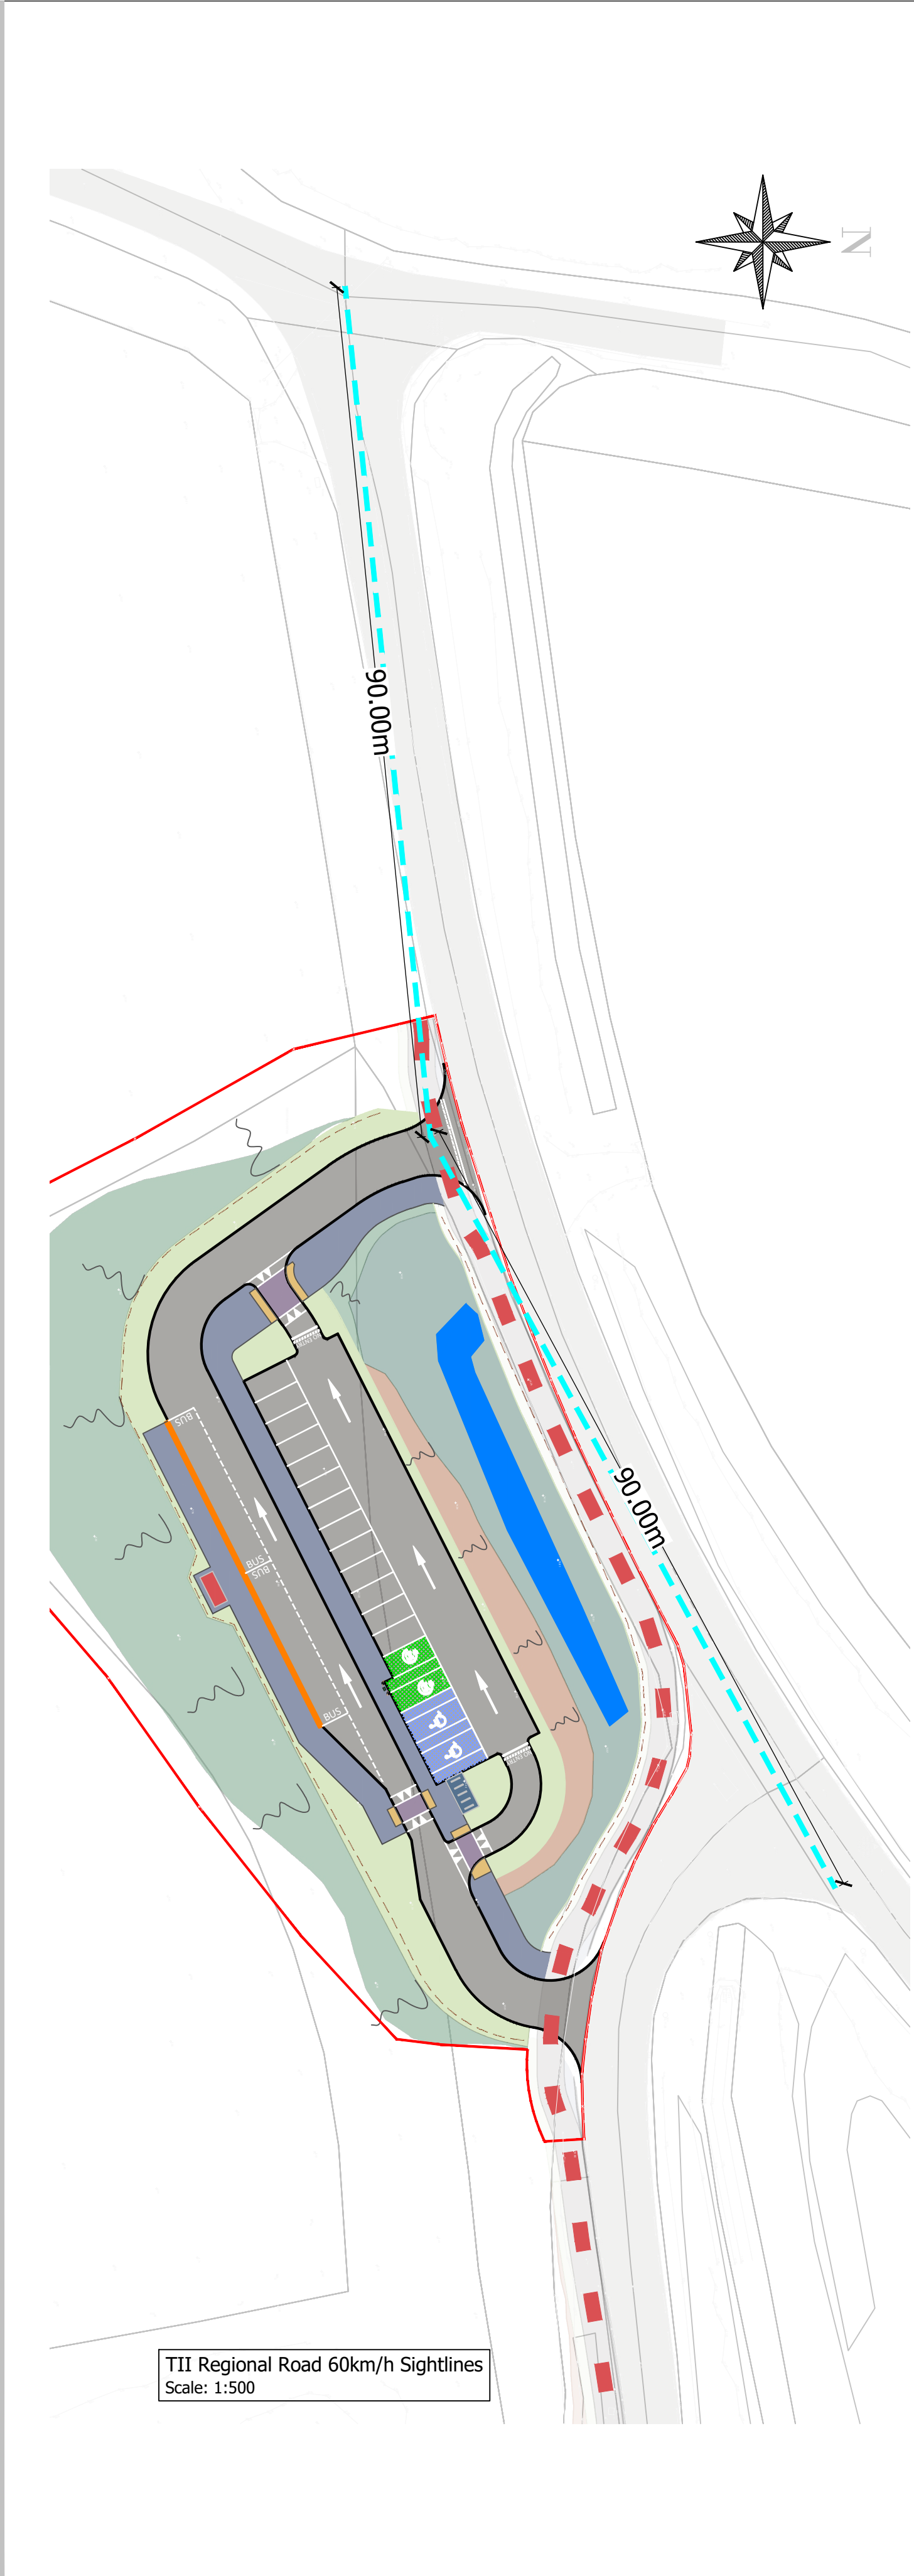
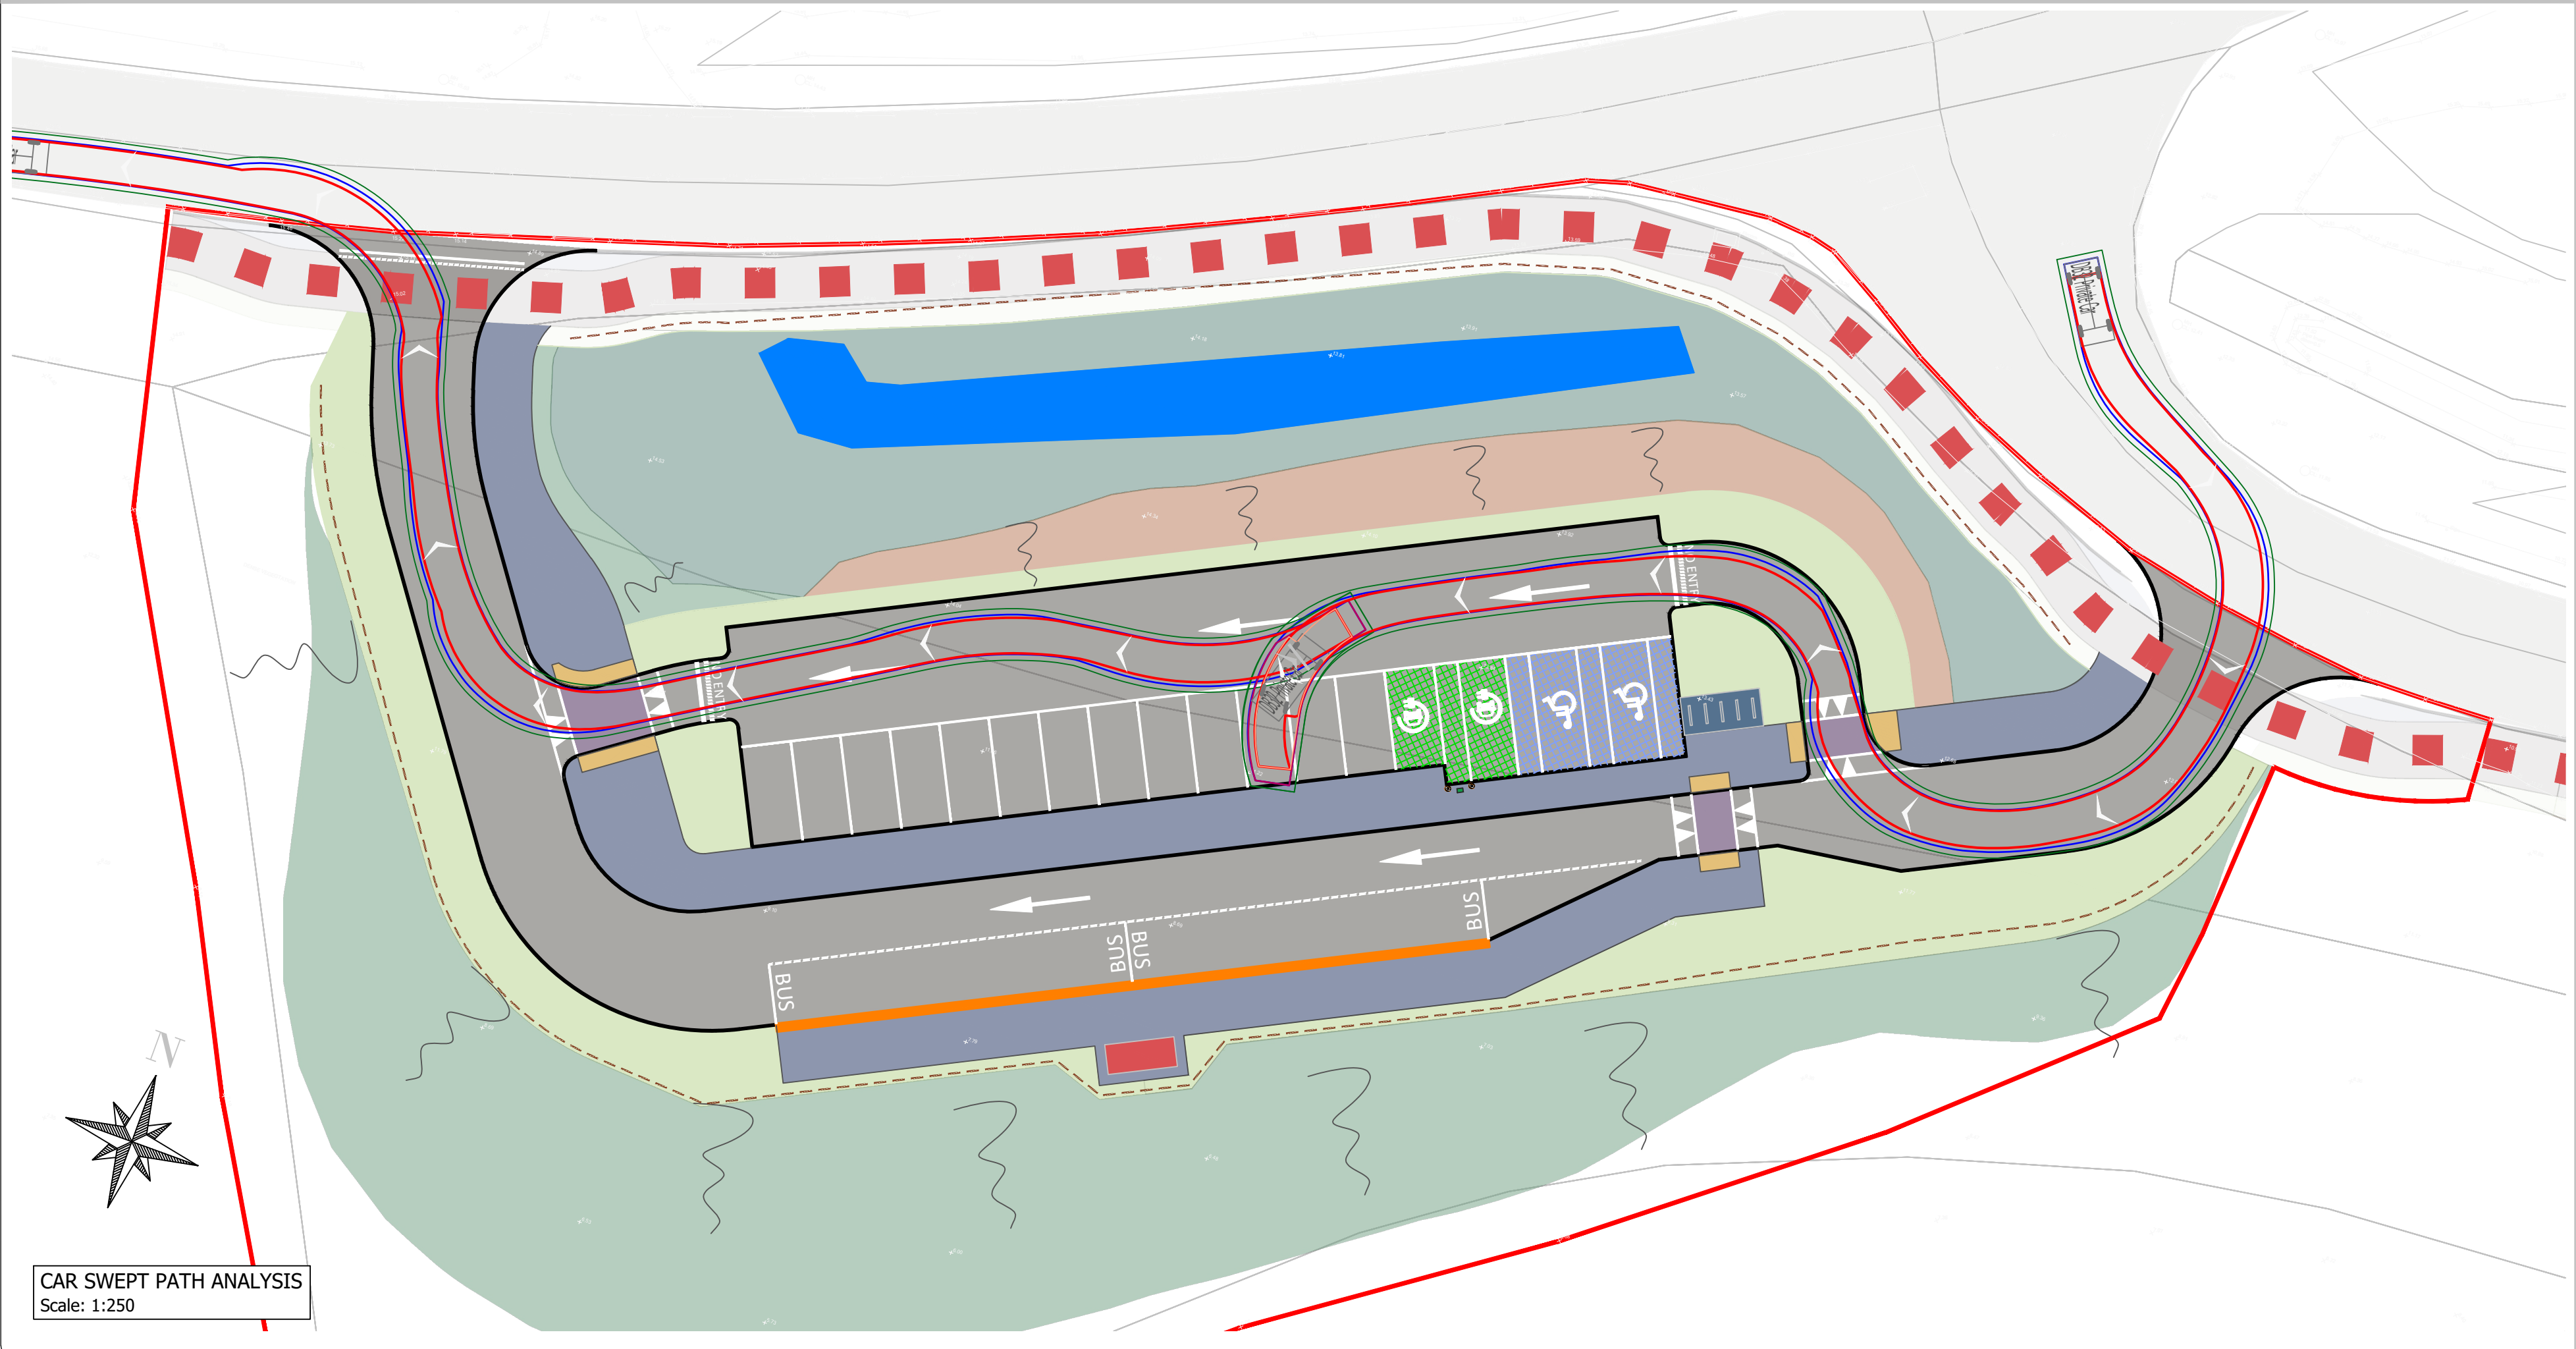


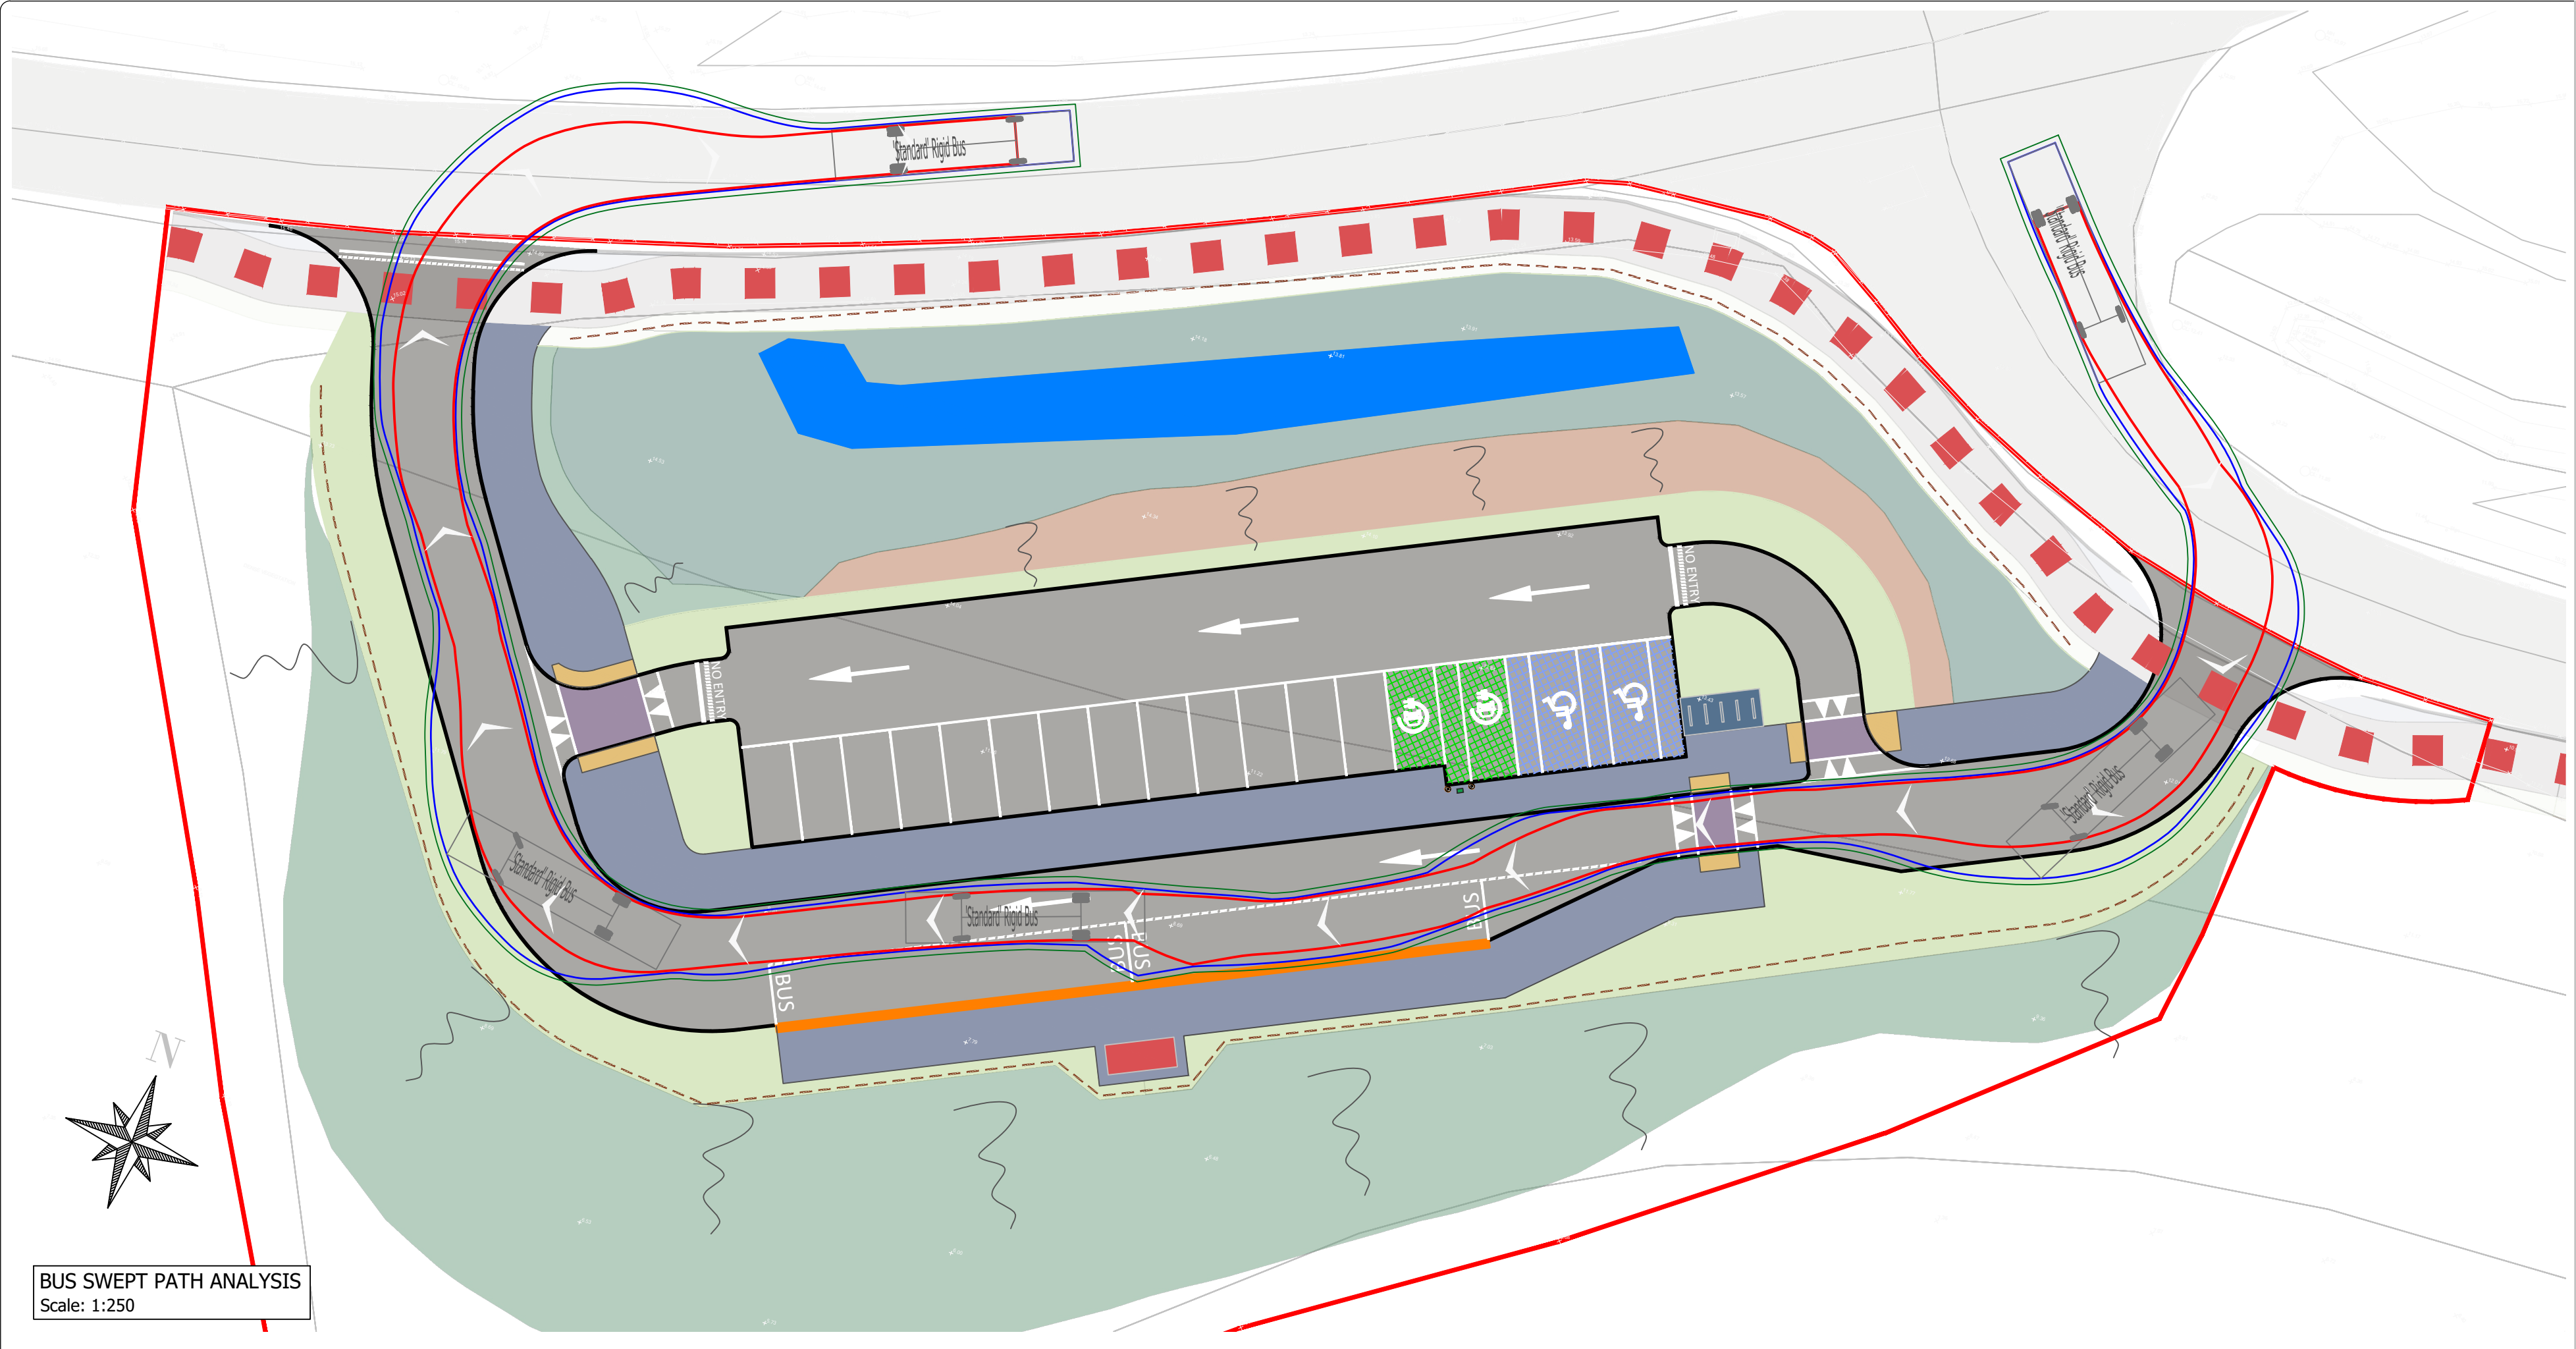

GENERAL

- Datum for levels is OS Main Head.
- The locations shown for existing services are indicative only and may not be accurate. Furthermore, uncharted services may also be present.
- All works to comply with the TII Specification for Roadworks unless otherwise noted.
- Public lighting will be installed across the bus park in accordance with Kilkenny County Council Public Lighting Manual and Product Specification. The lighting will be considerate of the surrounding area and habitats and there will be no light overspill.

Specification

3. All works to comply with the TII Specification for Roadworks unless otherwise noted.

4. Public lighting will be installed across the bus park in accordance with Kilkenny County Council Public Lighting Manual and Product Specification. The lighting will be considerate of the surrounding area and habitats and there will be no light overspill.

Standard Rigid Bus

Overall Length	12.000m
Overall Width	2.550m
Overall Body Height	3.063m
Min Body Ground Clearance	0.309m
Track Width	2.350m
Lock-to-lock time	4.00s
Wall to Wall Turning Radius	10.771m

DB32 Private Car

Overall Length	4.223m
Overall Width	1.713m
Overall Body Height	1.392m
Min Body Ground Clearance	0.233m
Max Track Width	1.629m
Lock-to-lock time	4.00s
Curb to Curb Turning Radius	5.780m

Legend:

Wheel Base: —

Vehicle Body: —

Offset Clearance: —

OS mapping reproduced under licence.

This drawing is not to be reproduced without the written permission of Kilgallen & Partners. Copyright.

REV	DATE	BY	DETAILS
PR6	17/07/26	AB	ADJUSTED VEHICLE RESTRAINT BARRIER LOCATION
PR5	13/07/26	AB	REVISED IN RESPONSE TO RSA
PR4	25/06/26	AB	REVISED FOLLOWING KCC COMMENTS
PR3	04/06/26	AB	REVISED FOLLOWING KCC COMMENTS

STATUS
PRELIMINARY. NOT TO BE USED FOR ANY OTHER PURPOSE.

CLIENT
KILKENNY COUNTY COUNCIL

PROJECT
GLENMORE BUS STOP RELOCATION

TITLE
SWEPT PATH ANALYSIS

KILGALLEN & PARTNERS
CONSULTING ENGINEERS
E-mail: Info@kilgallen.ie, Web: www.kilgallen.ie

KYLEAPPROE
WELL ROAD
PORTLADISE
T +353 56 866 2860

UNIT 3
DANVILLE BUSINESS PARK
KILKENNY
+353 56 777 01090

DRN: AB	DRAWING NO.: 25024-B5-DR-0102	REV: PR6
CHKD: RK	SCALE: 1:250 @ A1	SIZE: A1
		DATE: 17/07/2026