


This drawing is to be read in conjunction with the respective arboricultural schedules and reports relevant to this project.

Where contradictions between this drawing and any other design information becomes apparent, the respective authors should be contacted immediately.


It is the responsibility of the main site contractor to check and verify all information and measurements onsite and confirm prior to the commencement of works, and to ensure that all site operatives work in accordance with respective arboricultural reports and BS5837:2012, Trees in relation to design, demolition and construction.

BS5837:2012 Tree Categorisation

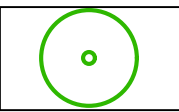


Category A

Trees of high quality with an estimated remaining life expectancy of at least 40 years

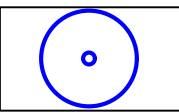


Category B

Trees of moderate quality with an estimated life expectancy of at least 20 years

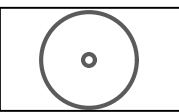

Category C


Trees of low quality with an estimated life expectancy of at least 10 years, or young trees with a stem diameter below 150mm

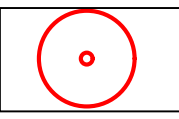

Category U


Those in such a condition that they cannot realistically be retained as living trees in the context of the current land use for longer than 10 years

Key

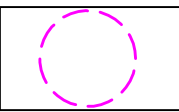

Root Protection Areas


The minimum area around a tree deemed to contain sufficient roots and rooting volume to maintain the trees viability

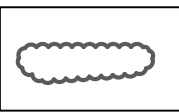

Tree, Shrub or Hedgerow Group

T23

Reference Number for Tree, Group or Hedgerow

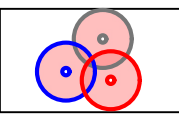

Trees/Group to be Removed shown shaded RED

LEGEND:



PROPOSED BOUND SURFACING



PROPOSED UNBOUND SURFACING



SURFACING WORKS BY OTHERS



PROPOSED PEDESTRIAN ROUTE




PROPOSED BRIDGE



PROPOSED CANTILEVERED BOARDWALK



PROPOSED ELEVATED BOARDWALK

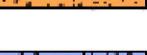


SHARED STREET TREATMENT



EXISTING PEDESTRIAN / CYCLE FACILITIES



EXISTING TOWPATH MAINTAINED

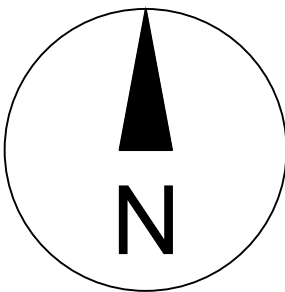

|          |            |               |
|----------|------------|---------------|
| C        | 22.09.2026 | Updated plans |
| Revision | Date       | Description   |

Title:

Tree Removals Plan 15

Project:

Royal Canal Urban Greenway

Client:

Fingal County Council

|             |              |          |                |         |          |
|-------------|--------------|----------|----------------|---------|----------|
| Date:       | 22 Sept 2026 | Scale:   | 1:500 @ A1     | Status: | Planning |
| Drawn by:   | NAPB         | Dwg ref: | 240905-P-11-15 | Rev:    | C        |
| Checked by: | CMcC         |          |                |         |          |

This drawing is the copyright of Charles McCorkell Arboricultural Consultancy has been produced for the client and project as stated above. The drawing may not be reproduced or amended, except by the written permission of Charles McCorkell Arboricultural Consultancy. No liability will be accepted for any amendments made by other persons. ©

CHARLES MCCORKELL  
ARBORICULTURAL CONSULTANCY

T; 085 843 7015 / E; charles@cmarbor.com / W; www.cmarbor.com