


It is the responsibility of the main site contractor to check and verify all information and measurements onsite and confirm prior to the commencement of works, and to ensure that all site operatives work in accordance with respective arboricultural reports and BS5837:2012, Trees in relation to design, demolition and construction.

The diagram illustrates four categories of trees based on quality and life expectancy, represented by concentric circles of different colors and sizes:

- Category A:** Trees of high quality with an estimated remaining life expectancy of at least 40 years. Represented by a large green circle with a small green dot in the center.
- Category B:** Trees of moderate quality with an estimated life expectancy of at least 20 years. Represented by a medium-sized blue circle with a small blue dot in the center.
- Category C:** Trees of low quality with an estimated life expectancy of at least 10 years, or young trees with a stem diameter below 150mm. Represented by a small grey circle with a small grey dot in the center.
- Category U:** Those in such a condition that they cannot realistically be retained as living trees in the context of the current land use for longer than 10 years. Represented by a small red circle with a small red dot in the center.

	Root Protection Areas The minimum area around a tree deemed to contain sufficient roots and rooting volume to maintain the trees viability
	Tree, Shrub or Hedgerow Group
T23	Reference Number for Tree, Group or Hedgerow
	Trees/Group to be Removed shown shaded RED

	PROPOSED BOUND SURFACING
	PROPOSED UNBOUND SURFACING
	SURFACING WORKS BY OTHERS
	PROPOSED PEDESTRIAN ROUTE
	PROPOSED BRIDGE
	PROPOSED CANTILEVERED BOARDWALK
	PROPOSED ELEVATED BOARDWALK
	SHARED STREET TREATMENT
	EXISTING PEDESTRIAN / CYCLE FACILITIES
	EXISTING TOWPATH MAINTAINED

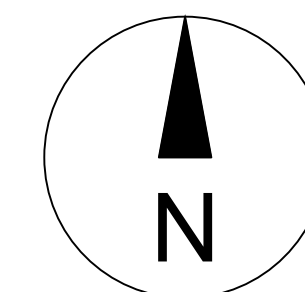

C	22.09.2026	Updated plans
Revision	Date	Description

Title: _____

Tree Removals Plan 20

Project: **Royal Canal Urban Greenway**

Client: _____

Fingal County Council

Date: 22 Sept 2026	Scale: 1:500 @ A1	Status: Planning
Drawn by: NABP		

Drawn by: NABP	Dwg ref: 240905-P-11-20	Rev: C
Checked by: CMcC		

This drawing is the copyright of Charles McCorkell Arboricultural Consultancy has been produced for the client and project as stated above. The drawing may not be reproduced or amended, except by the written permission of Charles McCorkell Arboricultural Consultancy. No liability will be accepted for any amendments made by other persons. ©

CHARLES MCCORKELL
ARBORICULTURAL CONSULTANCY

T; 085 843 7015 / E; charles@cmarbor.com / W; www.cmarbor.com