


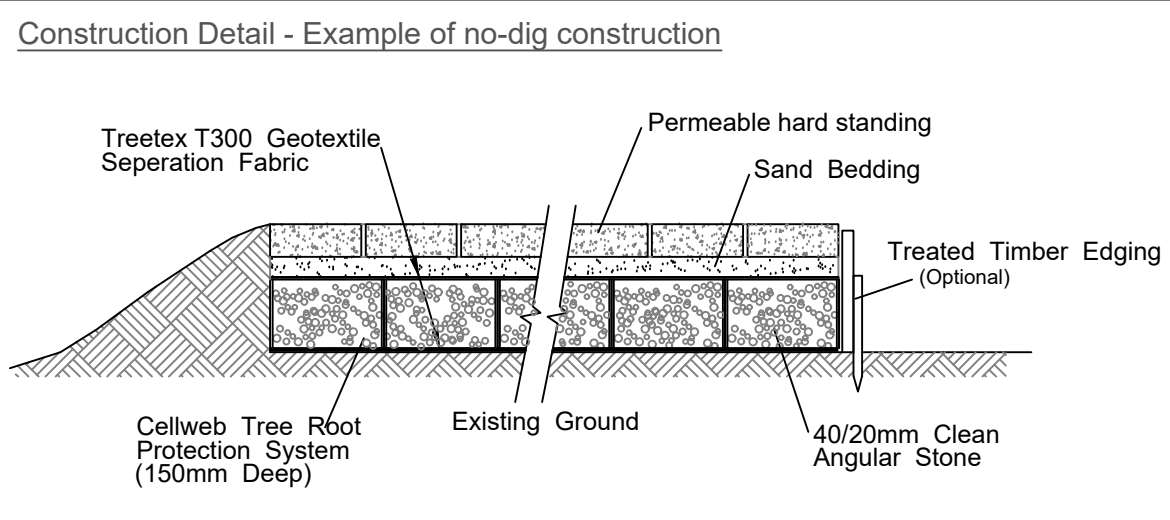


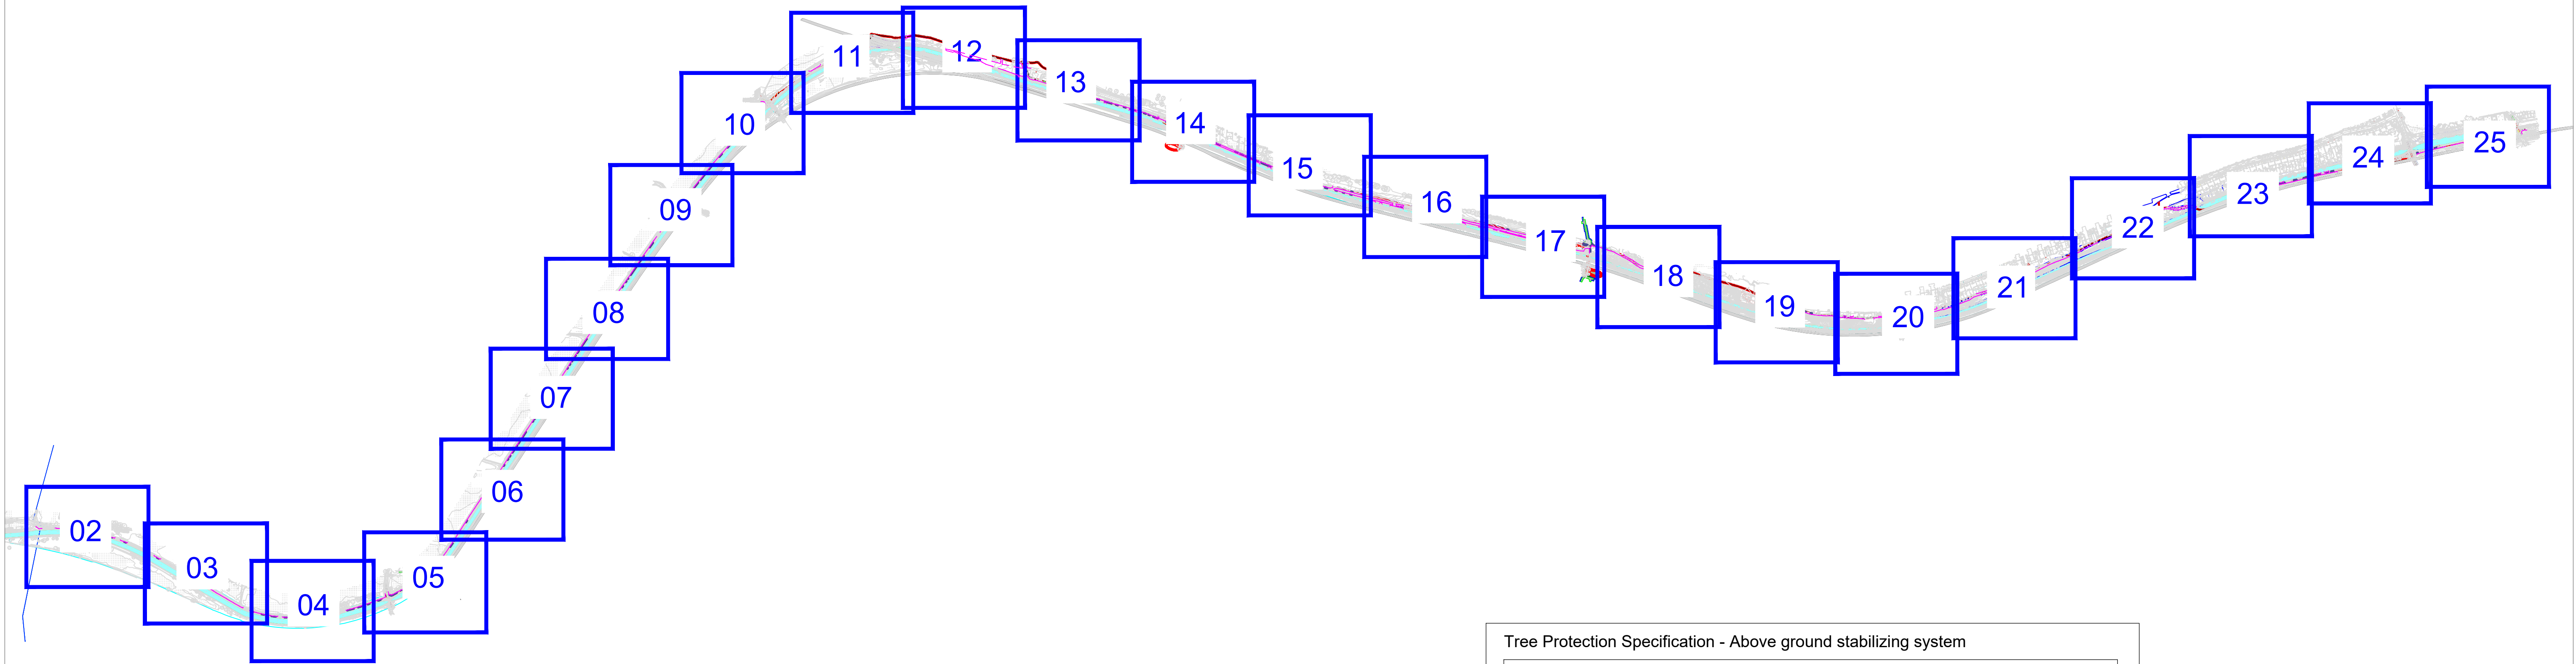

Tree Protection Specification - Above ground stabilizing system

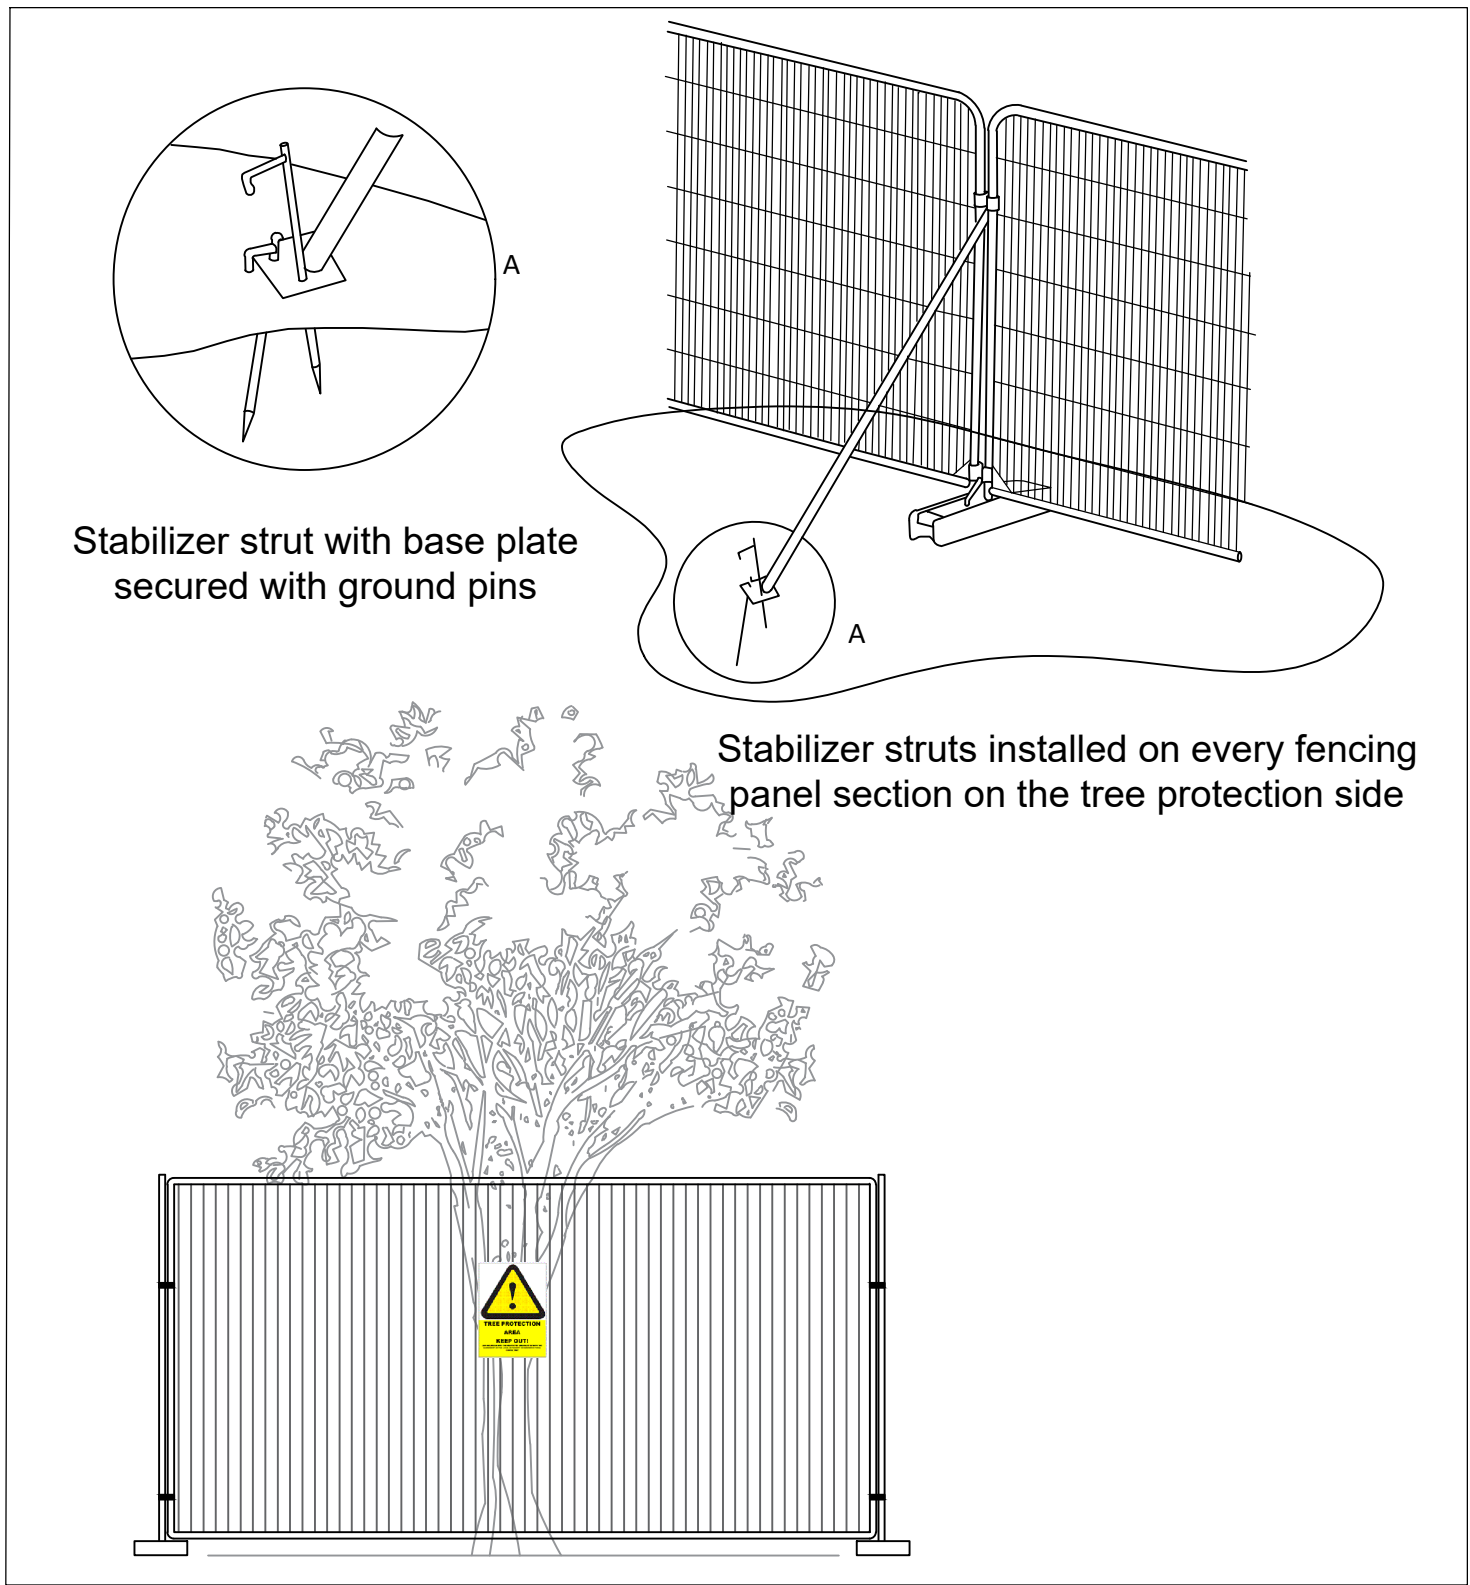

BS5837:2012 Figure 3

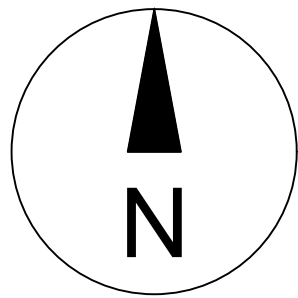

C	22.09.2026	Updated Proposal
Revision	Date	Description
Title:		
Tree Protection Plan 01		
Project:		
Royal Canal Urban Greenway		
Client:		
Fingal County Council		
Date:	22 Sept 2026	Scale:
Drawn by:	NAPB	1:500 @ A1
Checked by:	CMcC	240905-P-12-01
		Rev:
		C

This drawing is the copyright of Charles McCorkell Arboricultural Consultancy has been produced for the client and project as stated above. The drawing may not be reproduced or amended, except by the written permission of Charles McCorkell Arboricultural Consultancy. No liability will be accepted for any amendments made by other persons. ©

CHARLES MCCORKELL
ARBORICULTURAL CONSULTANCY

T: 085 843 7015 / E: charles@cmarbor.com / W: www.cmarbor.com