


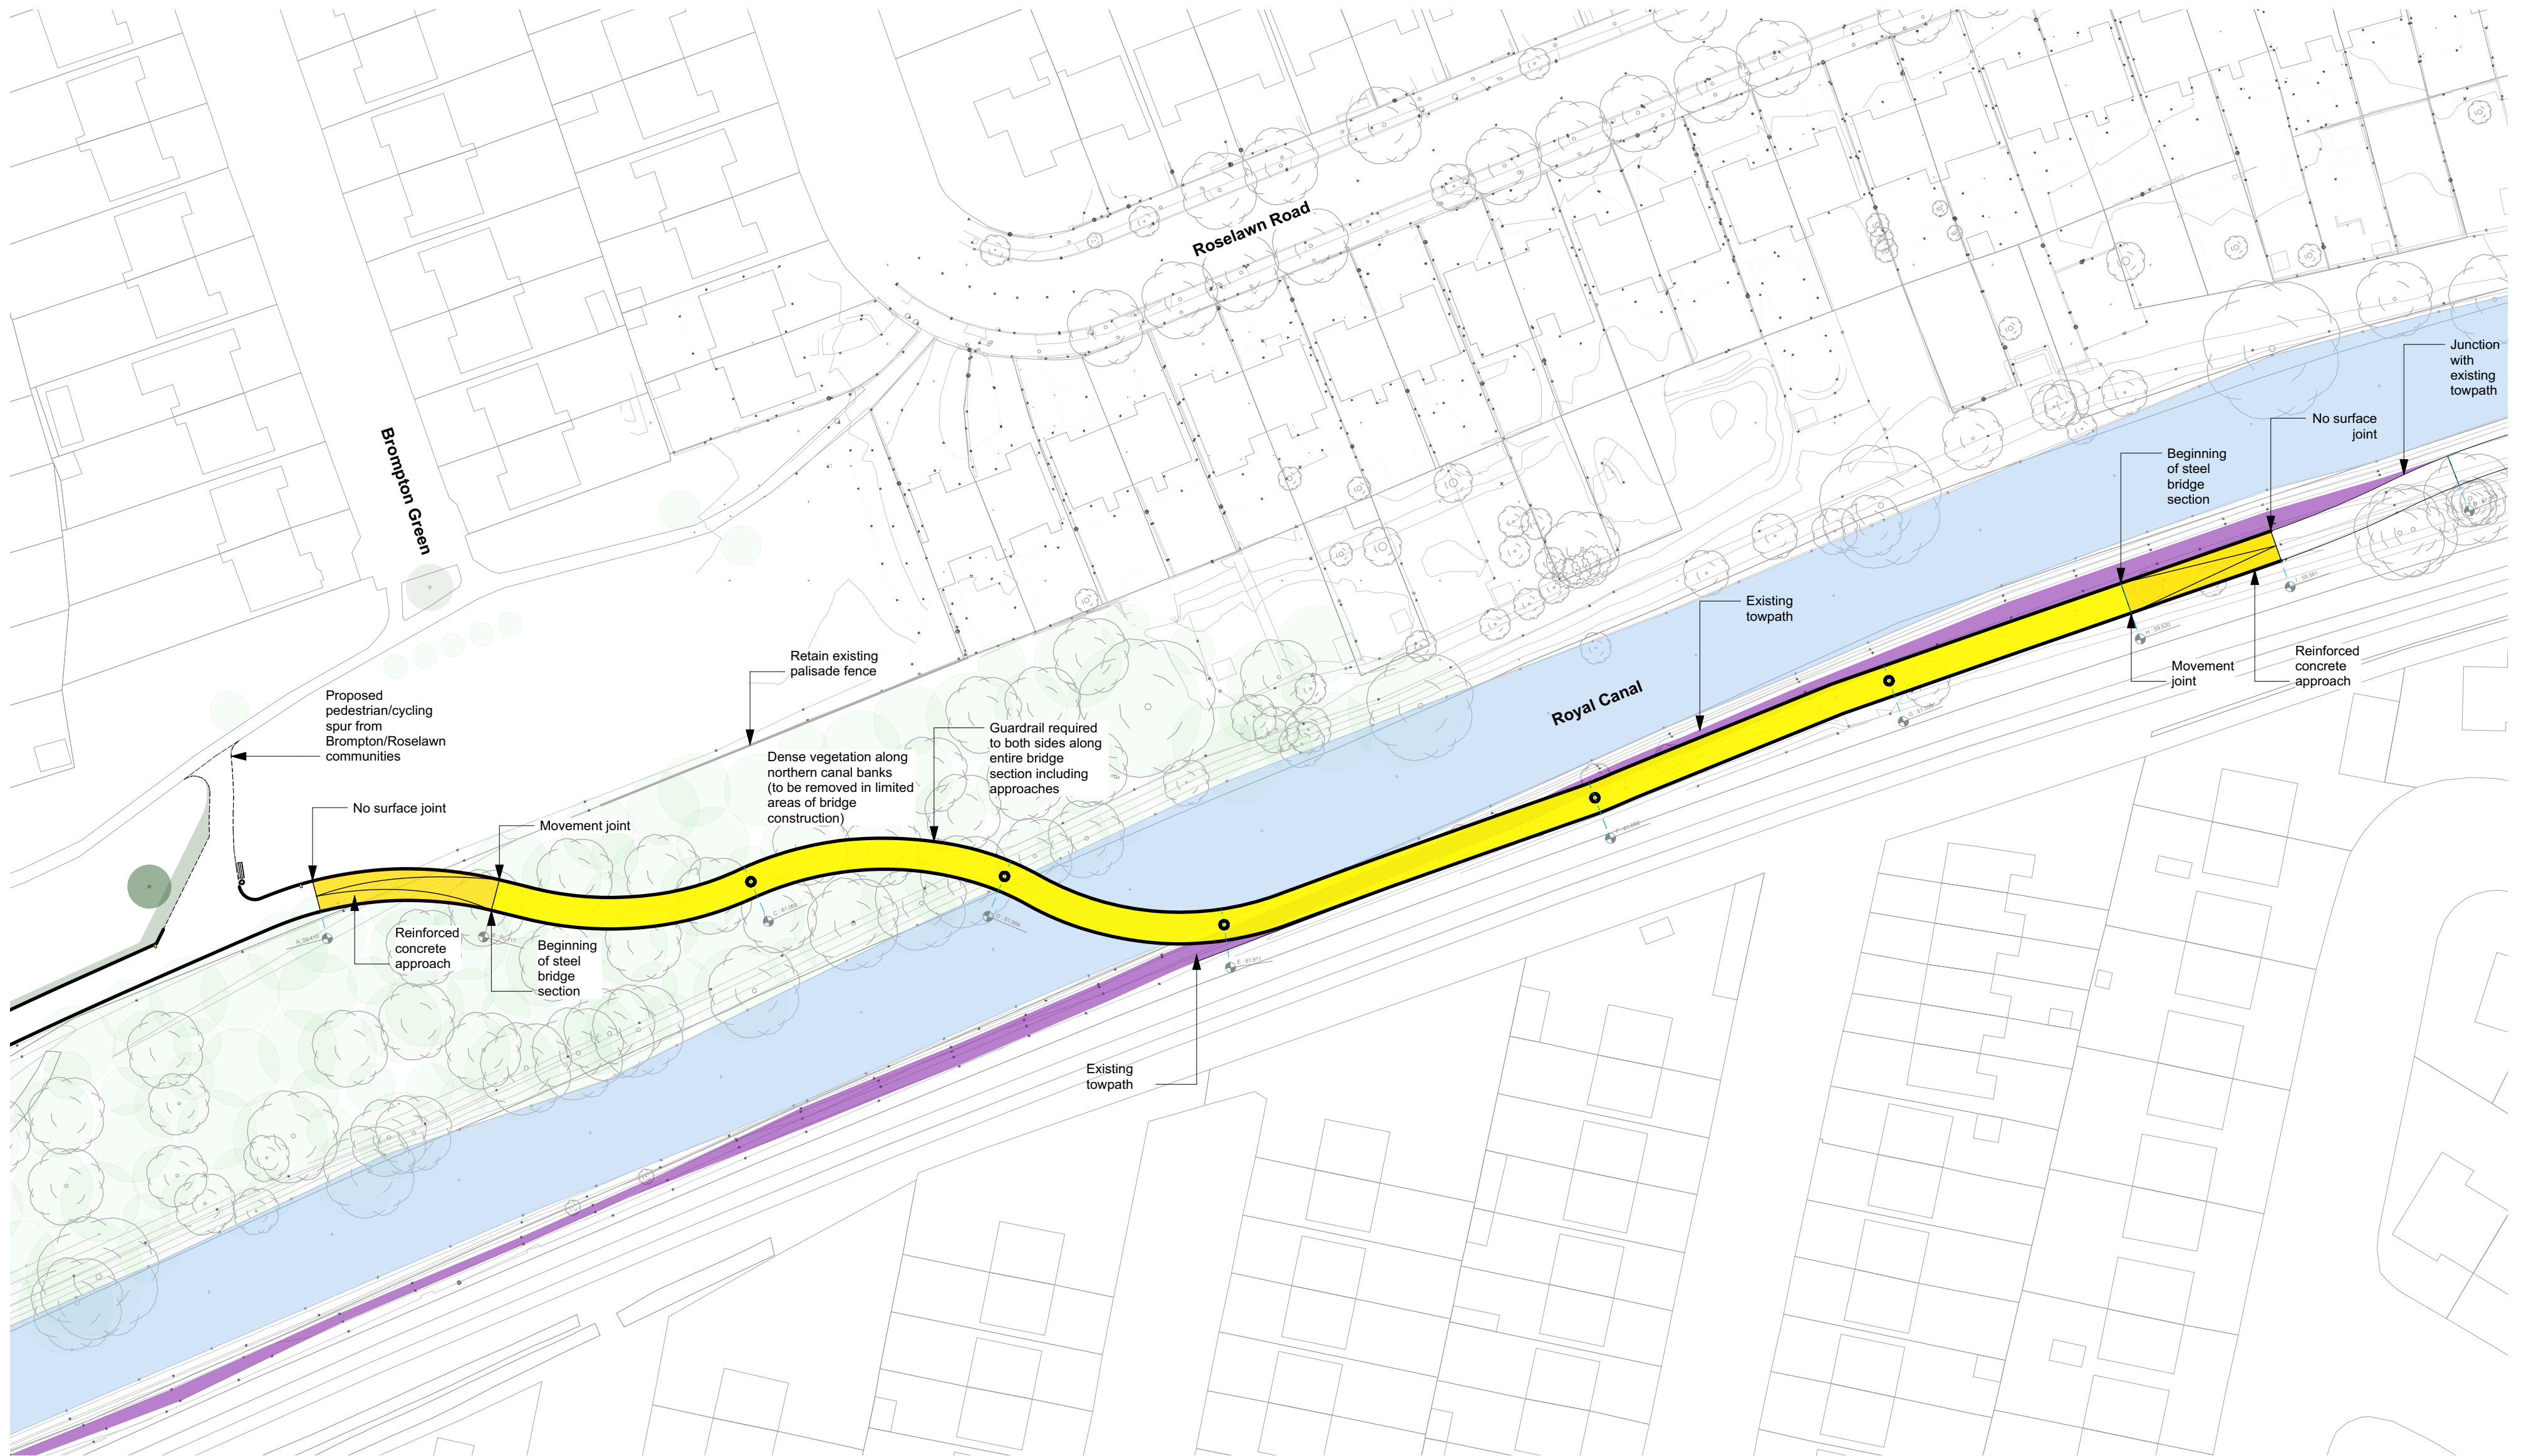

5 Plan
Scale: 1:600

Use figured dimensions only. Do not scale drawings. Read in conjunction with specification and consultants drawings. Report any discrepancies in drawings to Architect before putting work in hand. Check all dimensions on site. This drawing is the copyright of Sean Harrington Architects, and may not be reproduced, in whole or part, without prior agreement.				SEÁN HARRINGTON ARCHITECTS 3rd Floor 121/122, Capel Street Dublin 1, Ireland t 01 8733 422 e info@sha.ie	
REV		NOTES		DATE	
PROJECT:		Royal Canal Urban Greenway		PROJECT STAGE:	
CLIENT:		NTA / Waterways Ireland		PLANNING	
DRAWING TITLE:		Bridge Plan		SCALE:	
PROJECT STAGE:		Planning		1:500	
SUITABILITY CODE:		TP		DATE:	
DRAWN BY:		SH		May 2021	
CHECKED BY:				Project - Orig - Vol - Level - Type - Role - No.	
				358JJ-SHA-XX-XX-DR-A-0502	
				REV NO:	