


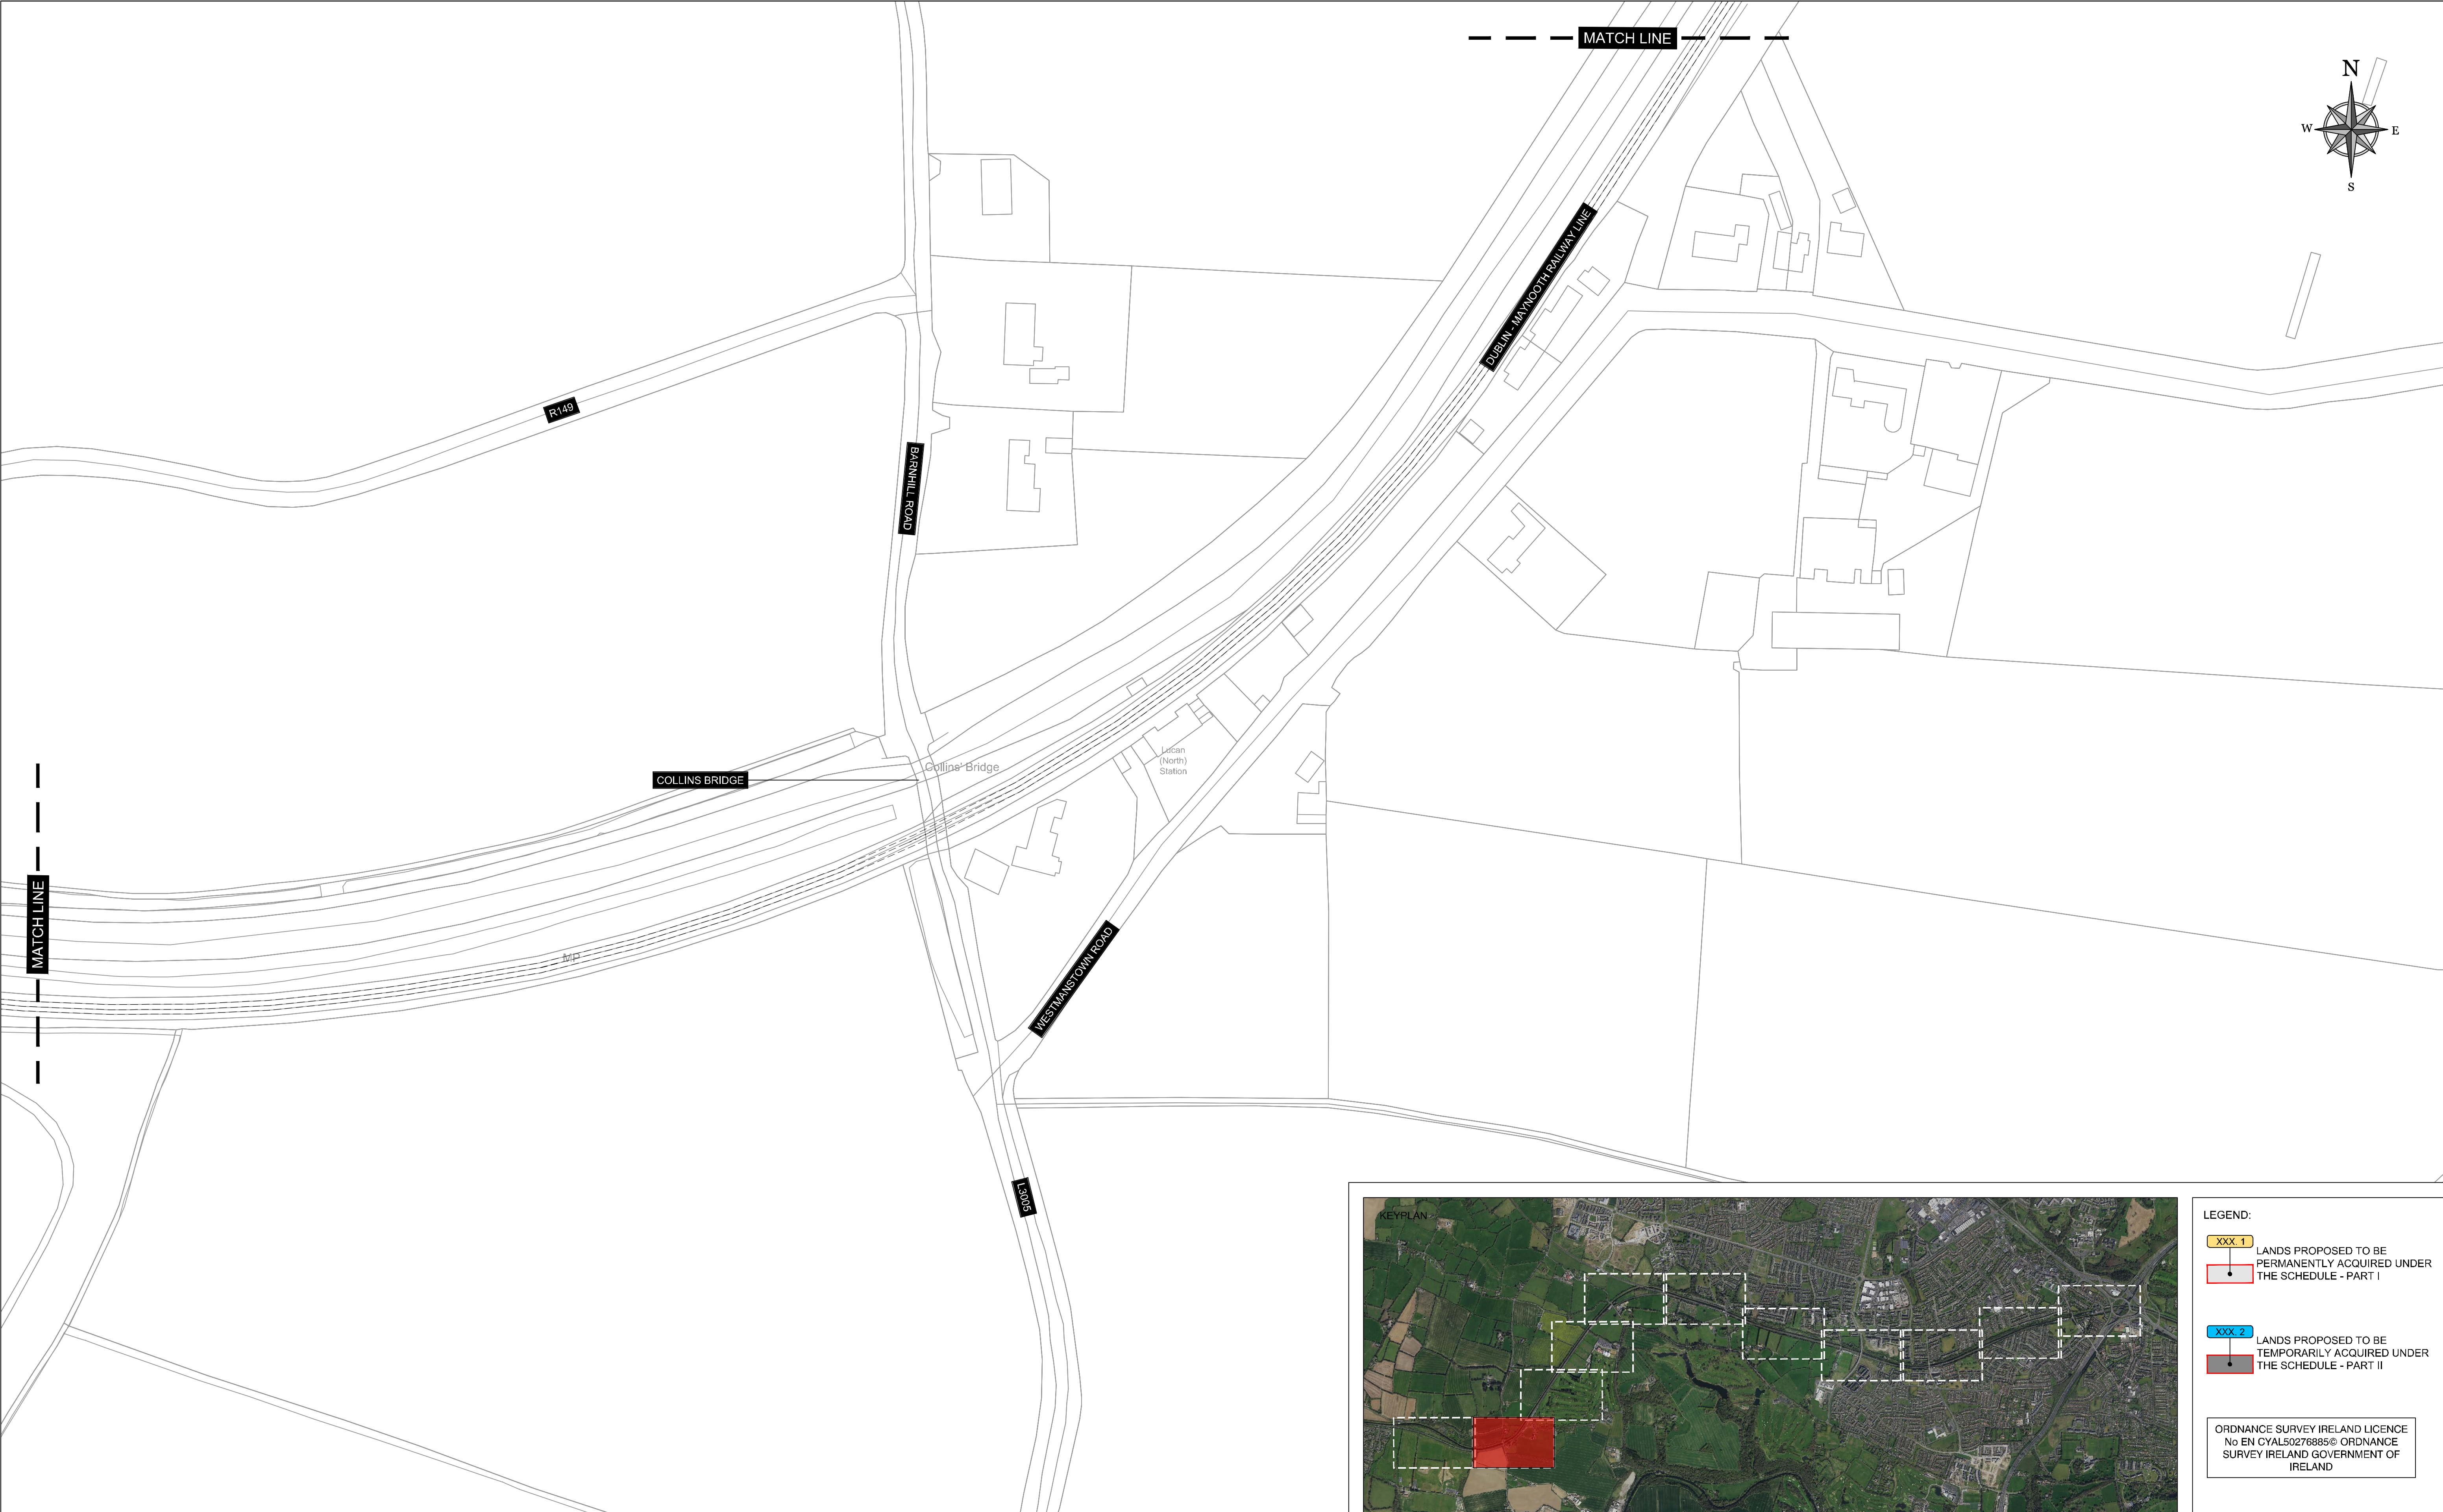

XXX. 1 LANDS PROPOSED TO BE PERMANENTLY ACQUIRED UNDER THE SCHEDULE - PART I

XXX. 2 LANDS PROPOSED TO BE
TEMPORARILY ACQUIRED UNDER
THE SCHEDULE - PART II

ORDNANCE SURVEY IRELAND LICENCE
No EN CYAL50276885© ORDNANCE
SURVEY IRELAND GOVERNMENT OF
IRELAND

Comhairle Contae Fhine Gall
FINGAL COUNTY COUNCIL
 FINGAL COUNTY COUNCIL Tel: (01) 8905000
 MAIN STREET Fax:
 SWORDS www.fingal.ie
 COUNTY DUBLIN K67 X8Y8 customercareunit@fingal.ie

ORDNANCE SURVEY IRELAND LICENCE No. AR 0082522
ORDNANCE SURVEY IRELAND GOVERNMENT OF IRELAND

Dated the _____ day of _____ 20____

FINGAL COUNTY COUNCIL COMPULSORY
PURCHASE ORDER 2026 (ROYAL CANAL
URBAN GREENWAY)

	3194-08A
Y	3194-09A
	3194-13A
	3194-14B

DEPOSIT MAP 2
- Sheet 2 of 11

Drawing No:
170239-X-04-X-XXX-DR-DBFL-CE-0266

MK

0