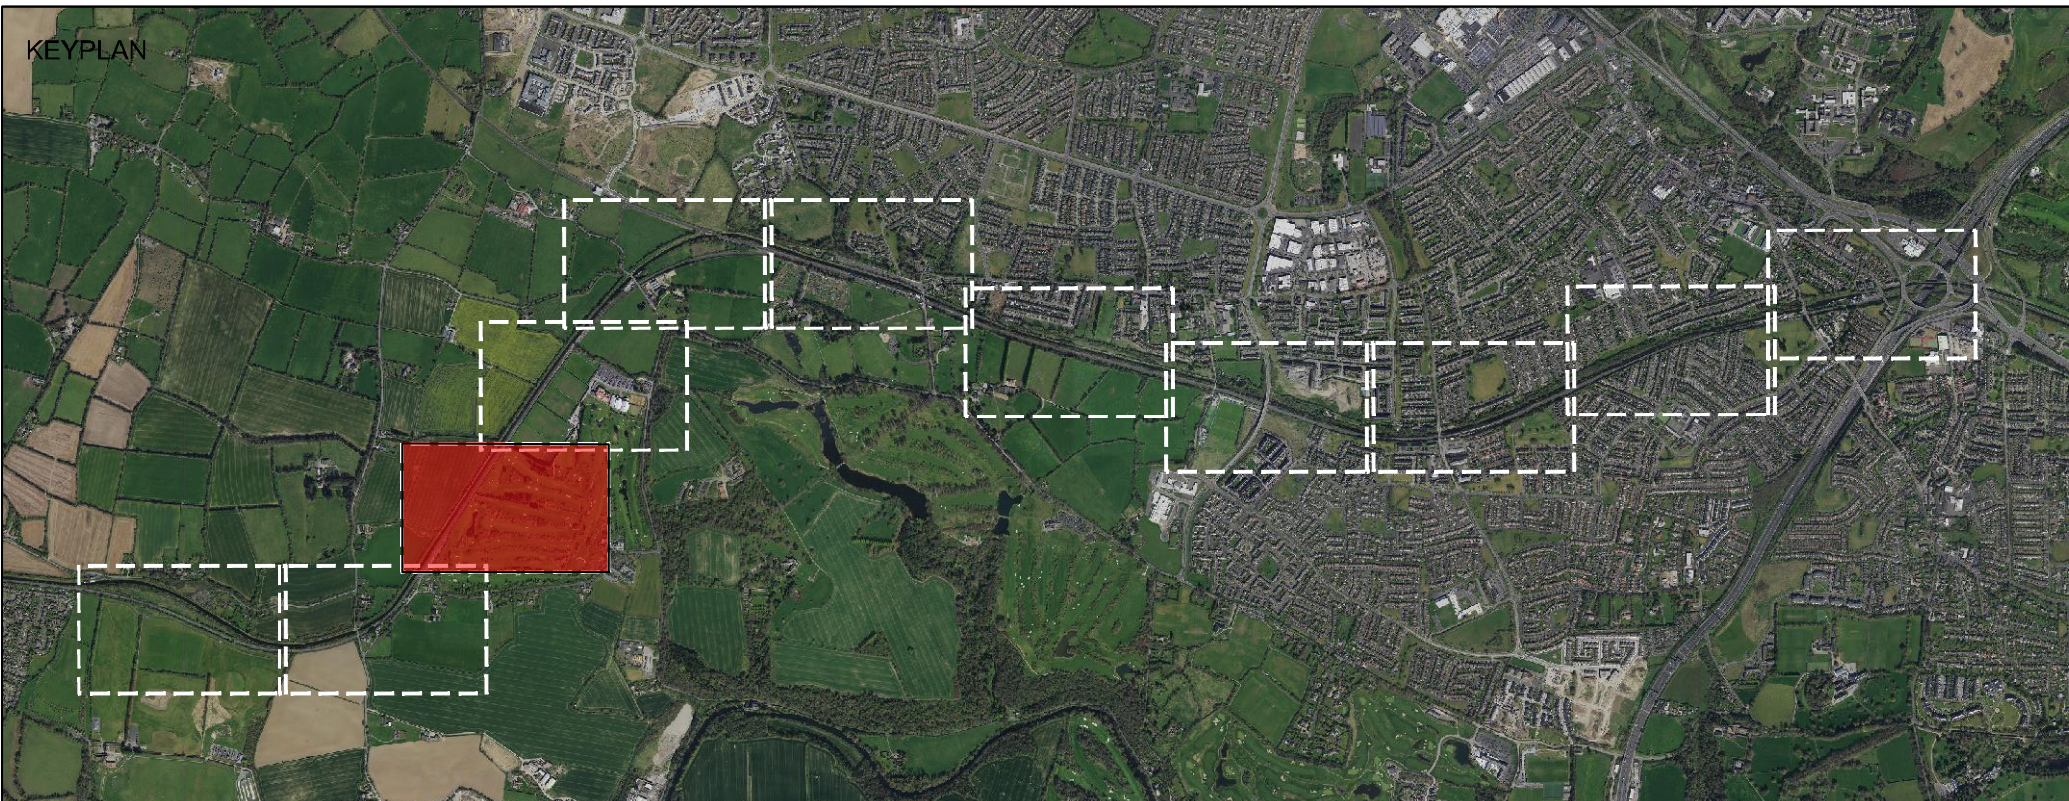


MATCH LINE

*Baile an
Bhaspailigh
Westmanstown*

WESTMANSTOWN GOLF CLUB

Westmanstown
Golf Club

pond

MATCH LINE

LEGEND:

XXX. 1 LANDS PROPOSED TO BE PERMANENTLY ACQUIRED UNDER THE SCHEDULE - PART I

XXX. 2 LANDS PROPOSED TO BE TEMPORARILY ACQUIRED UNDER THE SCHEDULE - PART II

ORDNANCE SURVEY IRELAND LICENCE
No EN CYAL50276885© ORDNANCE
SURVEY IRELAND GOVERNMENT OF
IRELAND

**Comhairle Contae
Fhine Gall**
Fingal County
Council



Comhairle Contae Fhine Gall
FINGAL COUNTY COUNCIL
 FINGAL COUNTY COUNCIL Tel: (01) 8905000
 MAIN STREET Fax:
 SWORDS www.fingal.ie
 COUNTY DUBLIN K67 X8Y8 customercareunit@fingal.ie

Present when the Seal of FINGAL COUNTY COUNCIL was affixed hereto:

Mayor/Nominated Employee:

Chief Executive:

Director of Services, Economic, Enterprise, Tourism & Cultural Development:

Senior Engineer, Planning & Strategic Infrastructure Department:

Senior Planner, Planning & Strategic Infrastructure Department:

Dated the _____ day of _____ 20____

FINGAL COUNTY COUNCIL COMPULSORY
PURCHASE ORDER 2026 (ROYAL CANAL
URBAN GREENWAY)

OSI TILES USED:

	3194-08A
	3194-09A
	3194-13A
	3194-14B

o:	Drawing Title:
----	----------------

DEPOSIT MAP 3
- Sheet 3 of 11

Drawing No:
170239-X-04-X-XXX-DR-DBFL-CE-0267

DRAWN BY:

JP

CHECKED BY:

MK

	DATE:
--	-------

SCALE:
1:1000 @ A1:

REV:	
------	--

0