


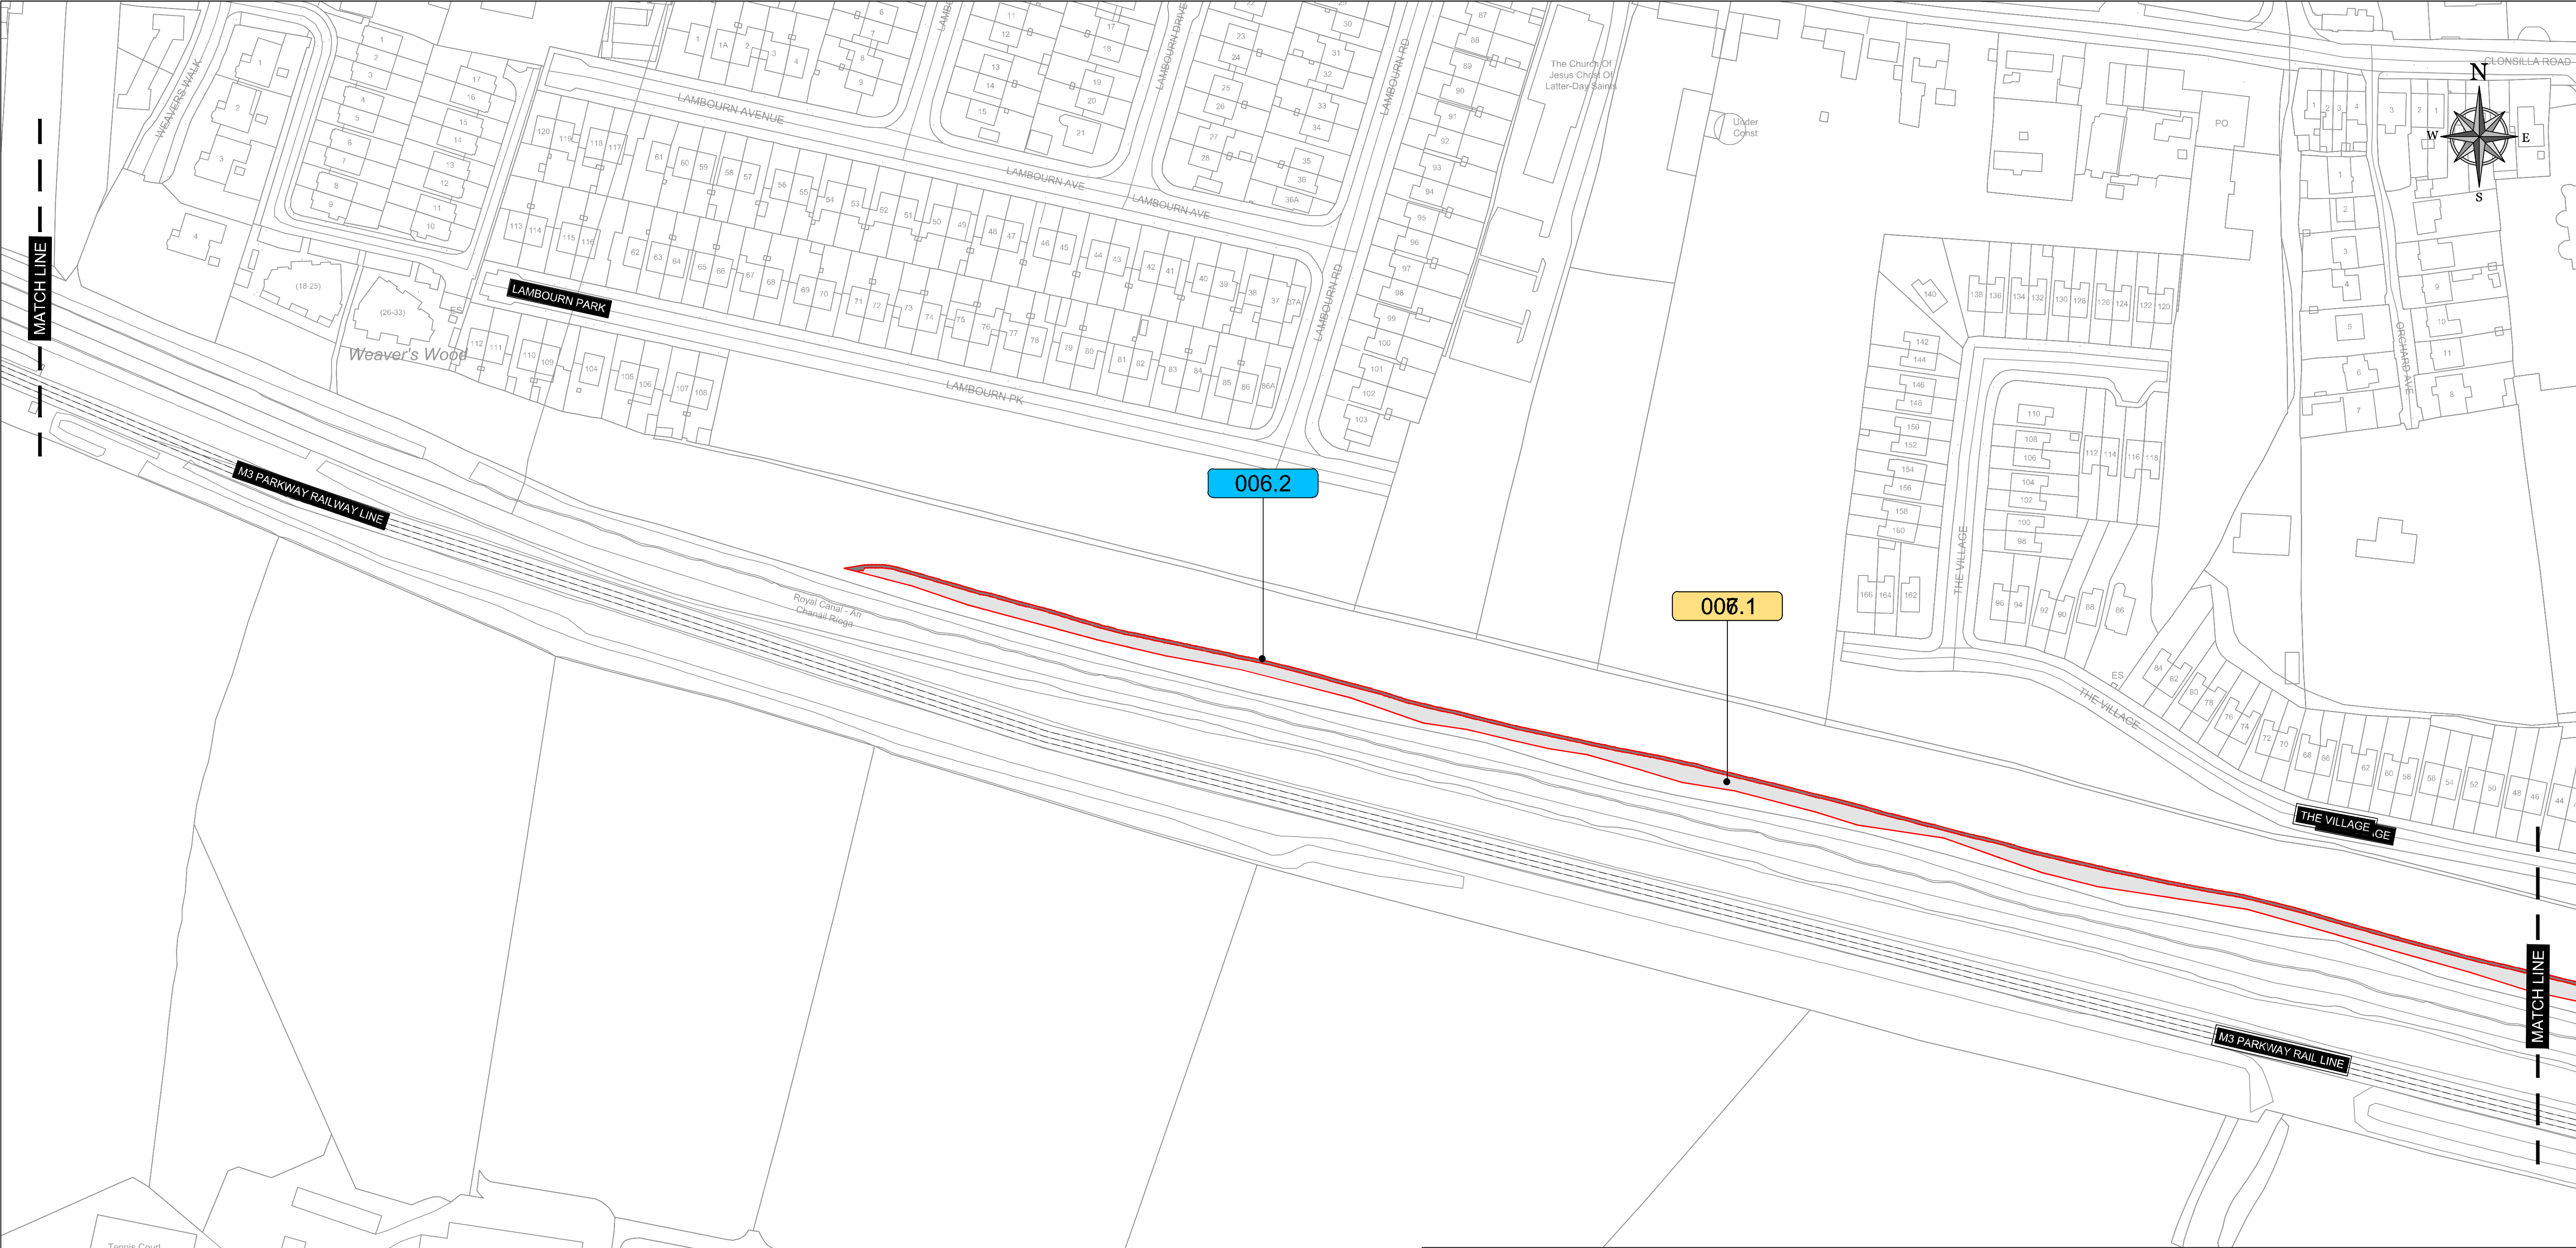

PLOT NUMBER	PERMANENT ACQUISITION AREA (m ²)	TEMPORARY ACQUISITION AREA (m ²)	TOTAL ACQUISITION AREA (m ²)
006.1	3465	-	3465
006.2	-	744	744



LEGEND:

XXX.1

LANDS PROPOSED TO BE PERMANENTLY ACQUIRED UNDER THE SCHEDULE - PART I

XXX.2

LANDS PROPOSED TO BE TEMPORARILY ACQUIRED UNDER THE SCHEDULE - PART II

ORDNANCE SURVEY IRELAND LICENCE
No EN CYAL50276885© ORDNANCE SURVEY IRELAND GOVERNMENT OF IRELAND

Comhairle Contae
Fine Gall
Fingal County Council



Comhairle Contae Fhine Gall
FINGAL COUNTY COUNCIL
MAIN STREET
SWORDS
COUNTY DUBLIN K67 X8Y8

Tel: (01) 8905000
Fax:
www.fingal.ie
customercareunit@fingal.ie

Present when the Seal of FINGAL COUNTY COUNCIL was affixed hereto:

Mayor/Nominated Employee:

Chief Executive:

Director of Services, Economic, Enterprise, Tourism & Cultural Development:

Senior Engineer, Planning & Strategic Infrastructure Department:

Senior Planner, Planning & Strategic Infrastructure Department:

Dated the day of 20

FINGAL COUNTY COUNCIL COMPULSORY PURCHASE ORDER 2026 (ROYAL CANAL URBAN GREENWAY)

OSI TILES USED:
3194-08A
3194-09A
3194-13A
3194-14B

Drawing Title:
**DEPOSIT MAP 7
- Sheet 7 of 11**
Drawing No:
170239-X-04-X-XXX-DR-DBFL-CE-0271

DRAWN BY:
JP

CHECKED BY:
MK

DATE:

SCALE:
1:1000 @ A1:

REV:
0