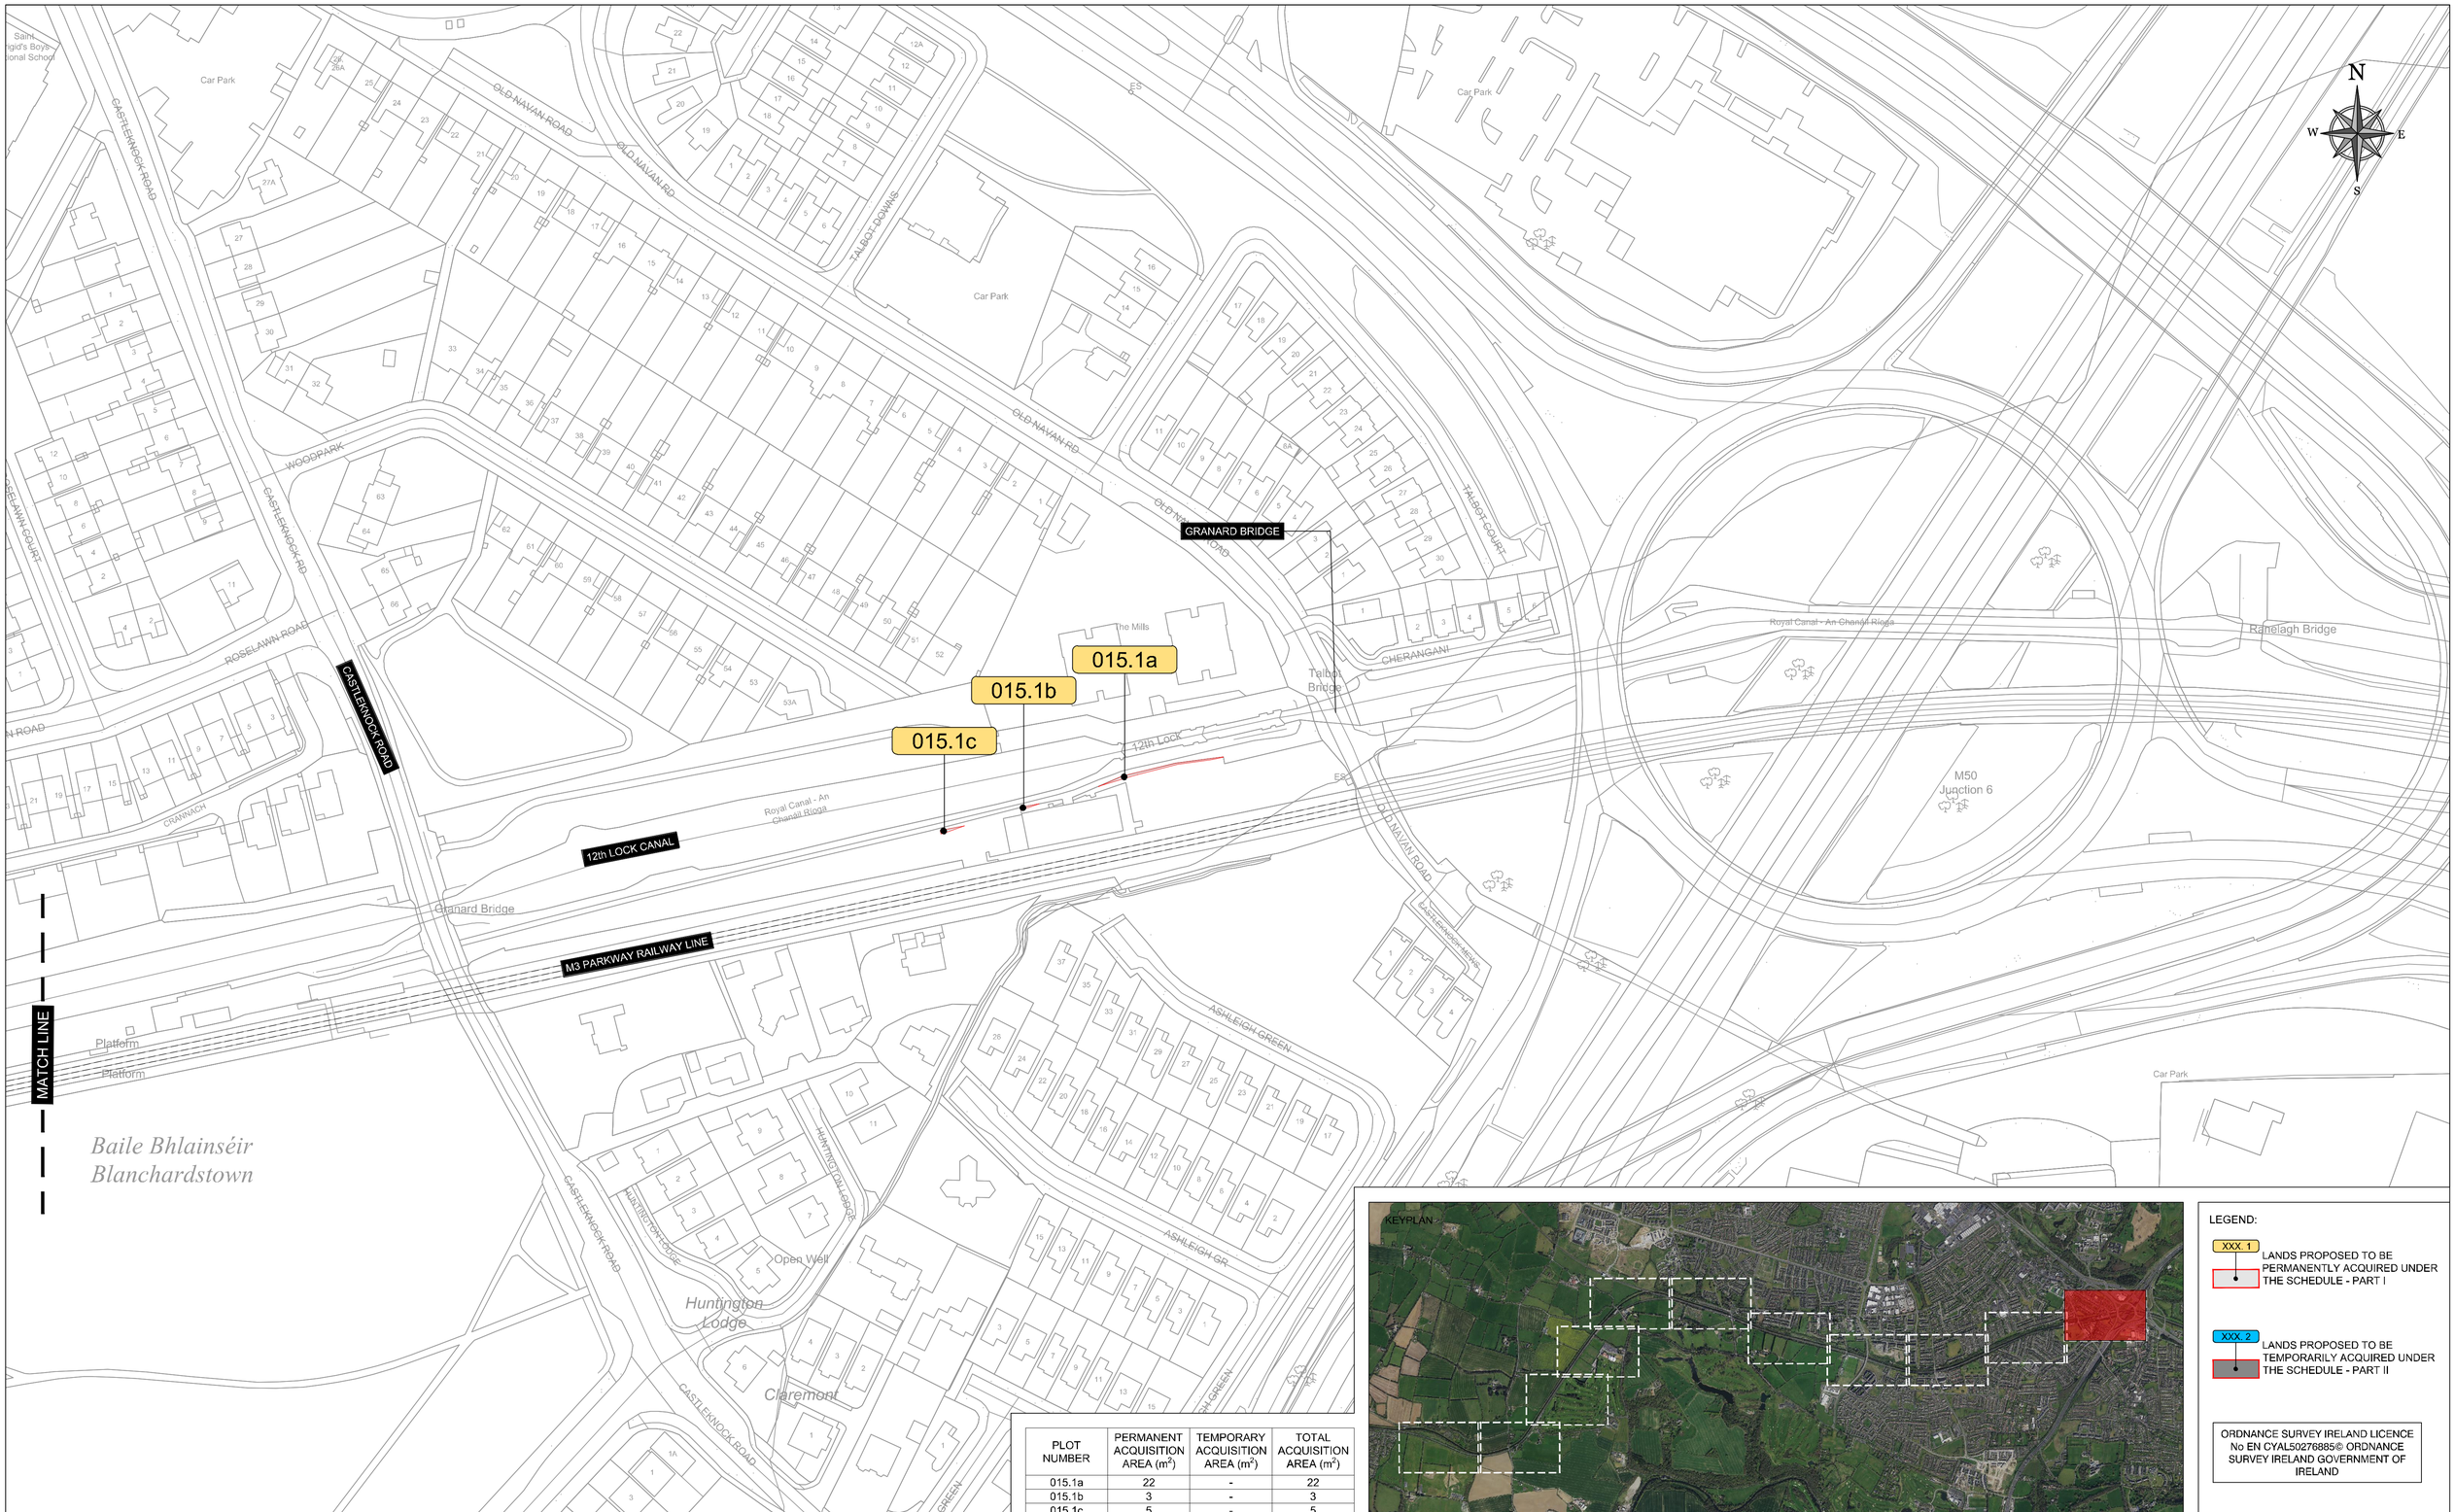

PLOT NUMBER	PERMANENT ACQUISITION AREA (m^2)	TEMPORARY ACQUISITION AREA (m^2)	TOTAL ACQUISITION AREA (m^2)
015.1a	22	-	22
015.1b	3	-	3
015.1c	5	-	5

LEGEND:

XXX.1 — LANDS PROPOSED TO BE PERMANENTLY ACQUIRED UNDER THE SCHEDULE - PART I

XXX.2 — LANDS PROPOSED TO BE TEMPORARILY ACQUIRED UNDER THE SCHEDULE - PART II

ORDNANCE SURVEY IRELAND LICENCE No EN CYAL50276885© ORDNANCE SURVEY IRELAND GOVERNMENT OF IRELAND

Comhairle Contae Fhine Gall
Fingal County Council

Comhairle Contae Fhine Gall
FINGAL COUNTY COUNCIL
FINGAL COUNTY COUNCIL
MAIN STREET
SWORDS
COUNTY DUBLIN K67 X8Y8
Tel: (01) 8905000
Fax:
www.fingal.ie
customercareunit@fingal.ie

ORDNANCE SURVEY IRELAND LICENCE No. AR 0082522
ORDNANCE SURVEY IRELAND GOVERNMENT OF IRELAND

Present when the Seal of FINGAL COUNTY COUNCIL was affixed hereto:

Mayor/Nominated Employee:

Chief Executive:

Director of Services, Economic, Enterprise, Tourism & Cultural Development:

Senior Engineer, Planning & Strategic Infrastructure Department:

Senior Planner, Planning & Strategic Infrastructure Department:

Dated the day of 20

FINGAL COUNTY COUNCIL COMPULSORY PURCHASE ORDER 2026 (ROYAL CANAL URBAN GREENWAY)

OSI TILES USED:
3194-08A
3194-09A
3194-13A
3194-14B

Drawing Title:
DEPOSIT MAP 11 - Sheet 11 of 11

DRAWN BY: JP

DATE:

SCALE: 1:1000 @ A1:

CHECKED BY: MK

REV: 0

Drawing No:
170239-X-04-X-XXX-DR-DBFL-CE-0275