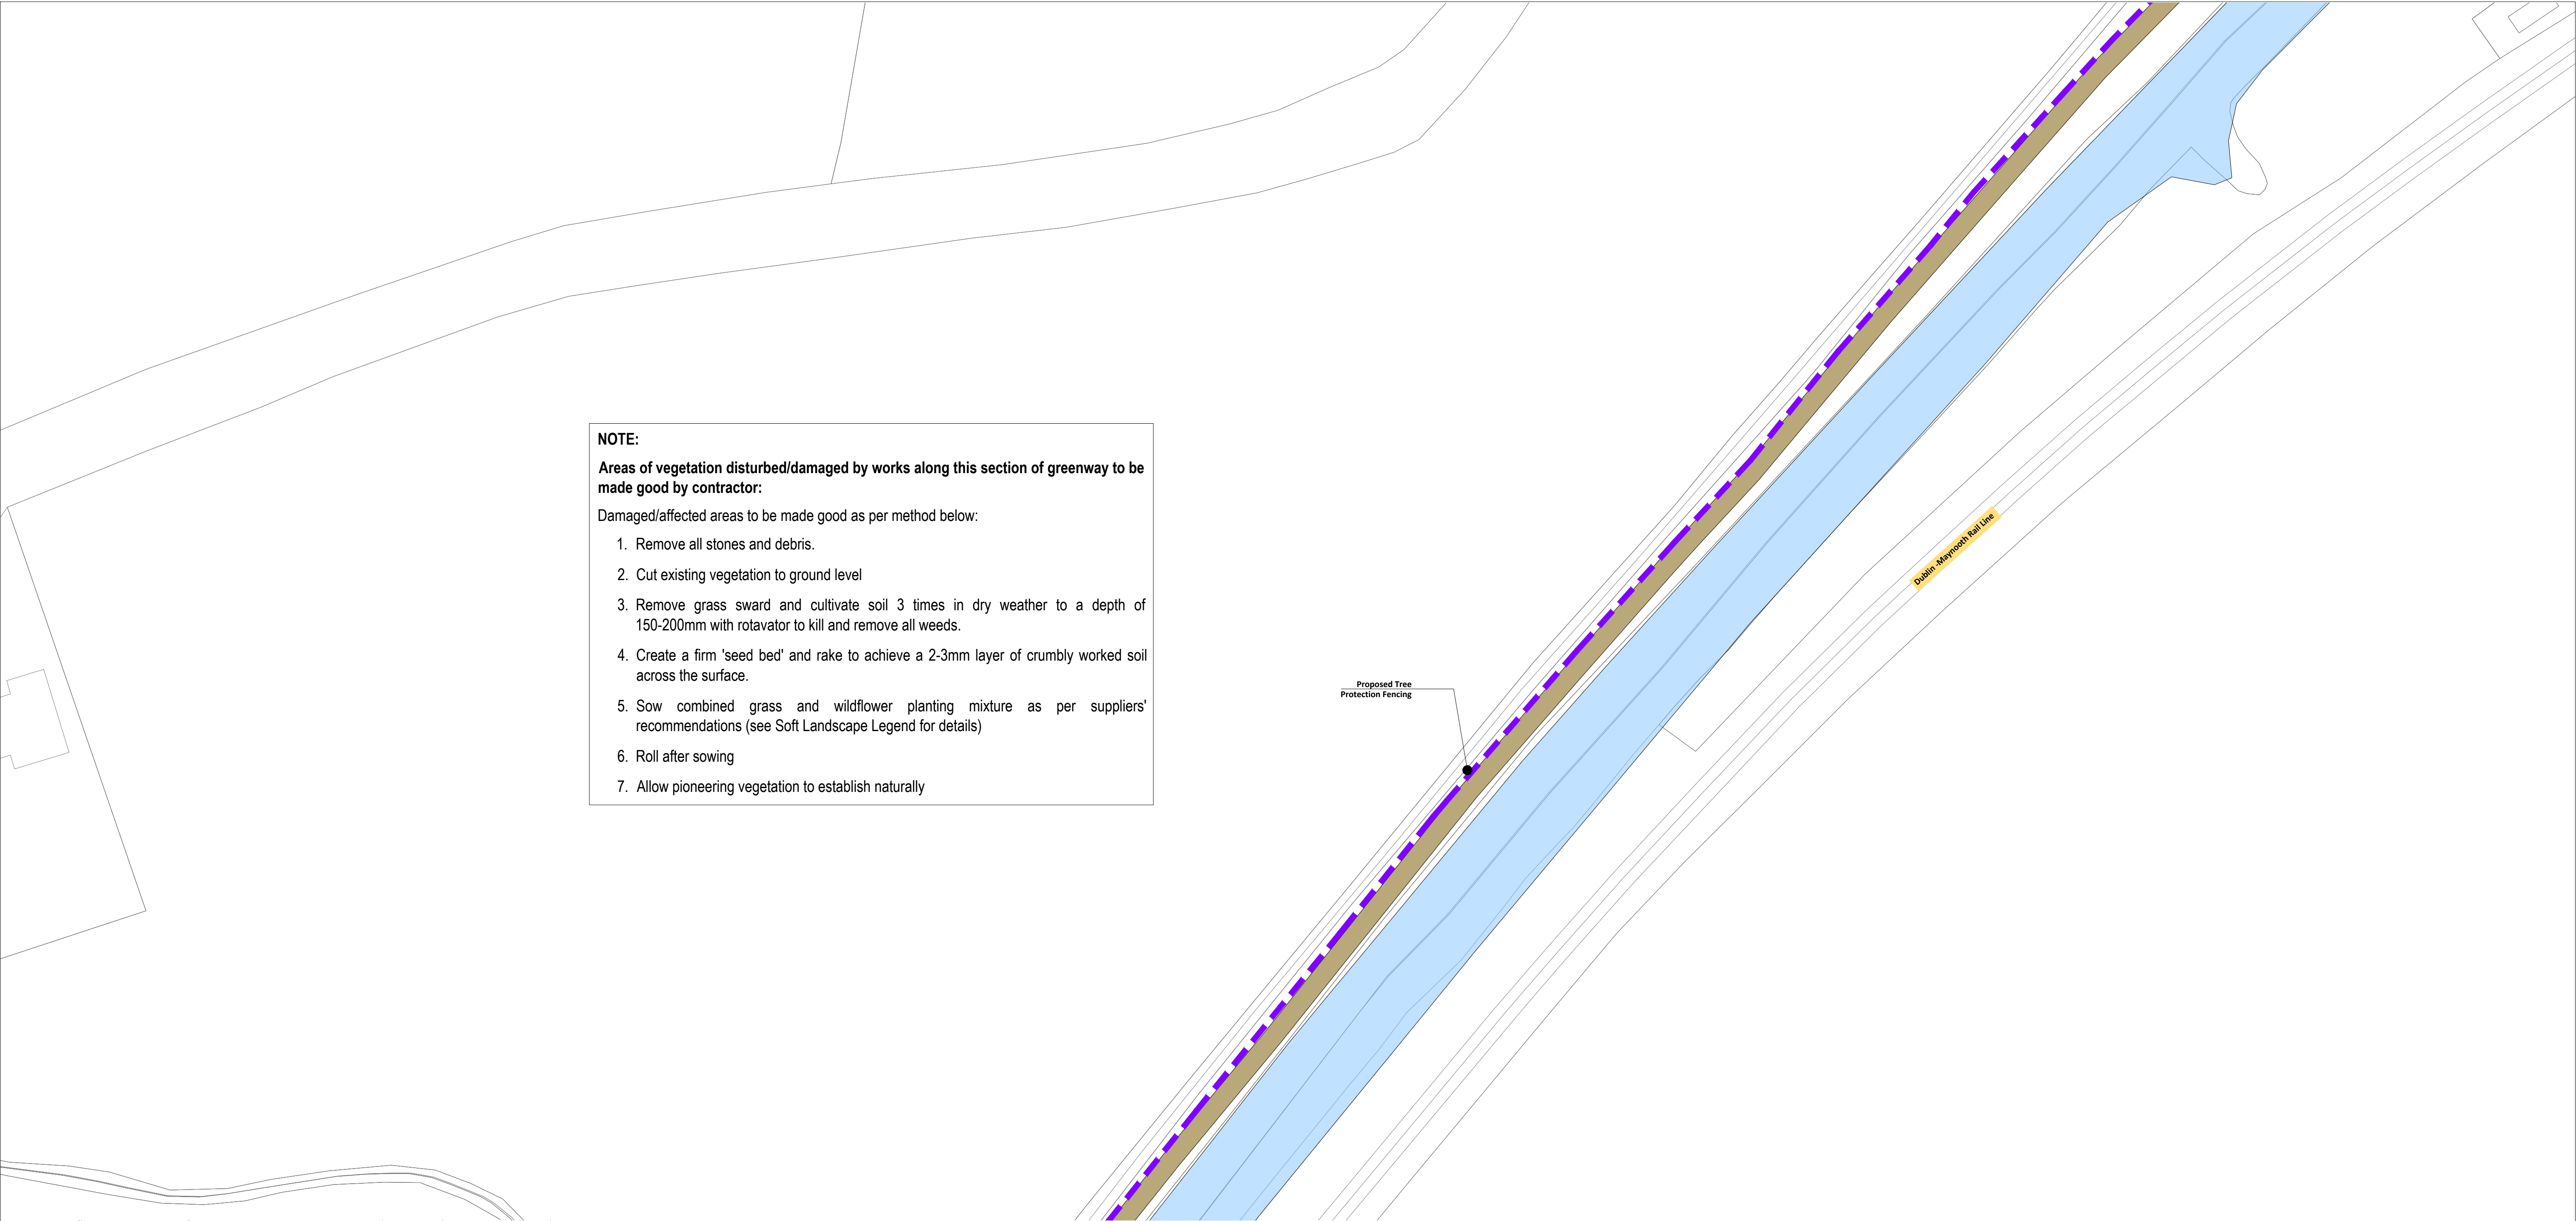




NOTE:

Areas of vegetation disturbed/damaged by works along this section of greenway to be made good by contractor:

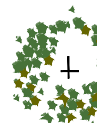
Damaged/affected areas to be made good as per method below:

1. Remove all stones and debris.
2. Cut existing vegetation to ground level
3. Remove grass sward and cultivate soil 3 times in dry weather to a depth of 150-200mm with rotavator to kill and remove all weeds.
4. Create a firm 'seed bed' and rake to achieve a 2-3mm layer of crumbly worked soil across the surface.
5. Sow combined grass and wildflower planting mixture as per suppliers' recommendations (see Soft Landscape Legend for details)
6. Roll after sowing
7. Allow pioneering vegetation to establish naturally

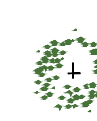
LEGEND

Soft Landscape

Extra Heavy Standard

 *Alnus glutinosa*
Quercus robur (Irish Provenance)
Betula pendula
Betula pubescens
Prunus padus
18-20cm; 4.0-5.0m height; root balled/wrapped.

Heavy Standard

 *Betula pendula*
Betula pubescens
Prunus padus
12-14cm; 3.5-4.5m height; root balled/wrapped.

Multi-Stems

 *Corylus avellana*
Malus sylvestris
Salix caprea
multi-stem; 2.5-3.0m height/spread; root balled/wrapped; minimum of 8 breaks.

Groundcover Planting:

Sun:
Koeleria macdoniae
Lavandula angustifolia
Echinacea purpurea
Rubus idaeus
Salvia nemorosa
Schizanthus litoralis
Verbena bonariensis

Shade

Ajuga reptans
Aspidistra filix
Brunnera macrophylla 'Betty Bowring'
Luzula nivea
Luzula sylvatica
Athyrium filix-femina
Dryopteris filix-mas
Polystichum setiferum

Night Scented:

Oenothera biennis
Silene noctiflora
Matthiola bicornis
Silene nutans
Saponaria officinalis
Hesperis matronalis
Nicotiana glauca

plants to be 2 litre container grown; planted at 7m²

Native/Naturalised Hedgerow:

Crataegus monogyna 60%
Prunus spinosa
Sambucus nigra
Hedera helix
Sorbus aucuparia
Ilex aquifolium
Prunus padus
Malus sylvestris
Crataegus monogyna (Irish Provenance)

planted at 5m²; all bare-root; 600-900mm high, 1+1;

Climbers

(to provide additional privacy/screening to back garden boundaries):
Lonicera periclymenum
Jasminum officinale
Hedera helix
plants to be P9 container grown; planted at 3 per linear metre at the base of anti-climb security fences at back garden boundaries

Combined Grass and Wildflower Planting:

Note:
Ratio of Grass seed to Wildflower seed: 70:30

Grasses:
Agrostis stolonifera (Creeping Bent)
Festuca pratensis (Meadow Fescue)
Festuca rubra (Festuca)
Phleum pratense (Timothy)

Wildflowers:
Gallium verum (Lady's Bedstraw)
Ajuga reptans (Bugle)
Ranunculus acris (Meadow Buttercup)
Chamaemelum nobile (Wild Chamomile)
Trifolium pratense (Red Clover)
Primula veris (Cowslip)

Leucanthemum vulgare (Oxeye Daisy)
Leontodon saxatilis (Smooth Hawkbit)
Plantago lanceolata (Ribwort Plantain)
Briza media (Quaking Grass)
Prunella vulgaris (Selfheal)
Rumex acetosa (Sorrel)
Lotus corniculatus (Bird's-foot Trefoil)
Achillea millefolium (Yarrow)
Anthrillix vulneraria (Kidney Vetch)

Woodland Planting:

Sub-Tree Layer:
Corylus avellana (20%)
Crataegus monogyna (Irish Provenance) (40%)
Ilex aquifolium (20%)
Prunus avium (20%)
bare-root; 600-900 height; 1+1 transplants

*sub-tree layer planted in as 1 plant per square metre; ensure no plant is located next to a plant of same species

SHRUB LAYER:
Eunonymus europaeus (20%)
Prunus spinosa (50%)
Viburnum opulus (20%)
Rosa canina (10%)
bare-root; 600-900 height; 1+1 transplants

*shrub layer planted in as 2 plants per square metre; ensure no plant is located next to a plant of same species

Wildflower Meadow:

Alexanders
Bladder Campion
Burdock
Common Vetch
Corn Marigold
Corn Poppy
Comcockle
Cornflower
Field Scabious
Forgione
Greater Trefol
Hedge Garlic Mustard
Hemp Agrimony
Corn Parsley
Lesser Knapweed
Opium Poppy
Ox-eye Daisy
Meadowweet
Scotted Mayweed
Mullein
Purple Loosestrife
Red Campan
St Johnswort
Sorrel
Tassel
Upright Hedge Parsley
Weld -Yellow weed
Wild Angelica
Wild Carrot
Yarrow
Yellow Flag Iris
Mugwort
Pokeweed
White Bedstraw
Yellow Agrimony

Sowing rates:
Pure wildflowers: 1 to 1.5 grams per metre.
If grass seed added: 1 to 5 grams per metre.
Cutting: Once a year is advised but there is no minimum requirement.

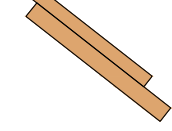
Hard Landscape

 Proposed Path
Refer to Consulting Engineers drawings for details

 Proposed Cycle Lane
Refer to Consulting Engineers drawings for details

 Proposed Shared Surfacing
Refer to Consulting Engineers drawings for details

 Proposed Boardwalk
Refer to Consulting Engineers drawings for details

 Proposed Solid Oak Benches:
large solid oak benches: 5400 x 810mm; bespoke design; timber to be FSC; root fixed but not to interfere with Root Protection Areas

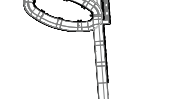
 Proposed Cycle Stands
Sheffield Cycle Stand

 Proposed Bridge
Refer to Consulting Engineers drawings for details

 Existing Pedestrian Circulation

 Proposed Tree Protection Fencing
Refer to arborists drawings for details

 Proposed Fencing
Refer to Consulting Engineers drawings for details

 Proposed Bridge
Delivered as part of the DART+West Scheme

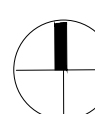
PROTECTION
Site layout 23.06.2026

This drawing is the copyright of **ait urbanism + landscape**. Unless otherwise stated all dimensions are in millimetres. Where dimensions are not given, drawings must not be scaled and the matter must be referred to the Landscape Architect. If the drawing includes conflicting details/dimensions the matter must be referred to the Landscape Architect. All dimensions must be checked on site. The Landscape Architect must be informed, by the Contractor, of any discrepancies before work proceeds.

Copyright : All creative artwork, landscape symbology, text, legends, specifications, descriptions and illustrations used in our drawings and reports are the intellectual property of **ait urbanism + landscape** Ltd. and are not to be reproduced by others.

DATE	REV	DESCRIPTION	DRAWN BY	CHECKED BY

NOTES:

 urbanism • landscape		ISSUE STATUS: PLANNING			
		DRAWING NO: 18FG01-DR-0211		REVISION: -	
CLIENT: Fingal County Council		DRAWN BY: ME		1st ISSUE: 23/09/2028	NORTH
PROJECT: Royal Canal Urban Greenway		PROJECT NO: 18FG01			
DRAWING: General Arrangement Layout 11 of 27		SCALE: 1:500		SHEET SIZE: A1	CHECKED BY: GF