


GENERAL NOTES:

A. THIS DRAWING IS TO BE READ IN CONJUNCTION WITH ALL RELEVANT ARCHITECTURAL DRAWINGS, THE SPECIFICATION, AND ALL RELEVANT STANDARD DETAIL DRAWINGS.


B. THIS DRAWING IS TO BE READ IN CONJUNCTION WITH ALL RELEVANT CIVIL, STRUCTURAL, MECHANICAL AND ELECTRICAL DRAWINGS TOGETHER WITH THE SPECIFICATIONS AND SCHEDULES.

C. ALL DIMENSIONS IN MILLIMETRES. DO NOT SCALE FROM THIS DRAWING. USE FIGURED DIMENSIONS ONLY.

D. CONTRACTOR MUST VERIFY ALL DIMENSIONS ON SITE BEFORE SETTING OUT, COMMENCING WORK, OR PRODUCING ANY SHOP DRAWINGS.

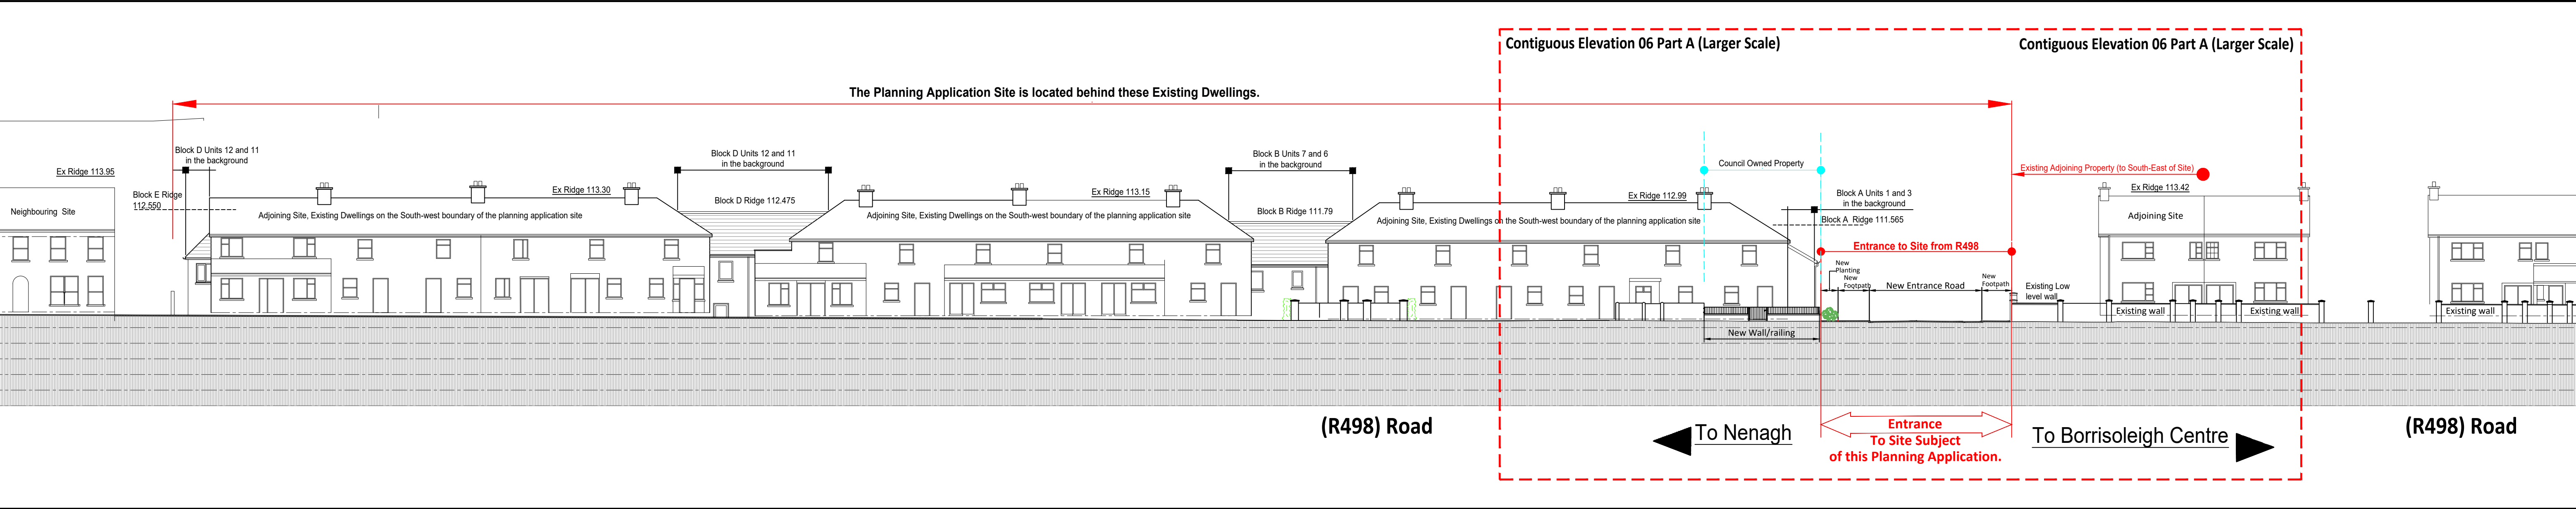

6 Site Contiguous Elevation 06 - Facing on to Main Road R498
1:200

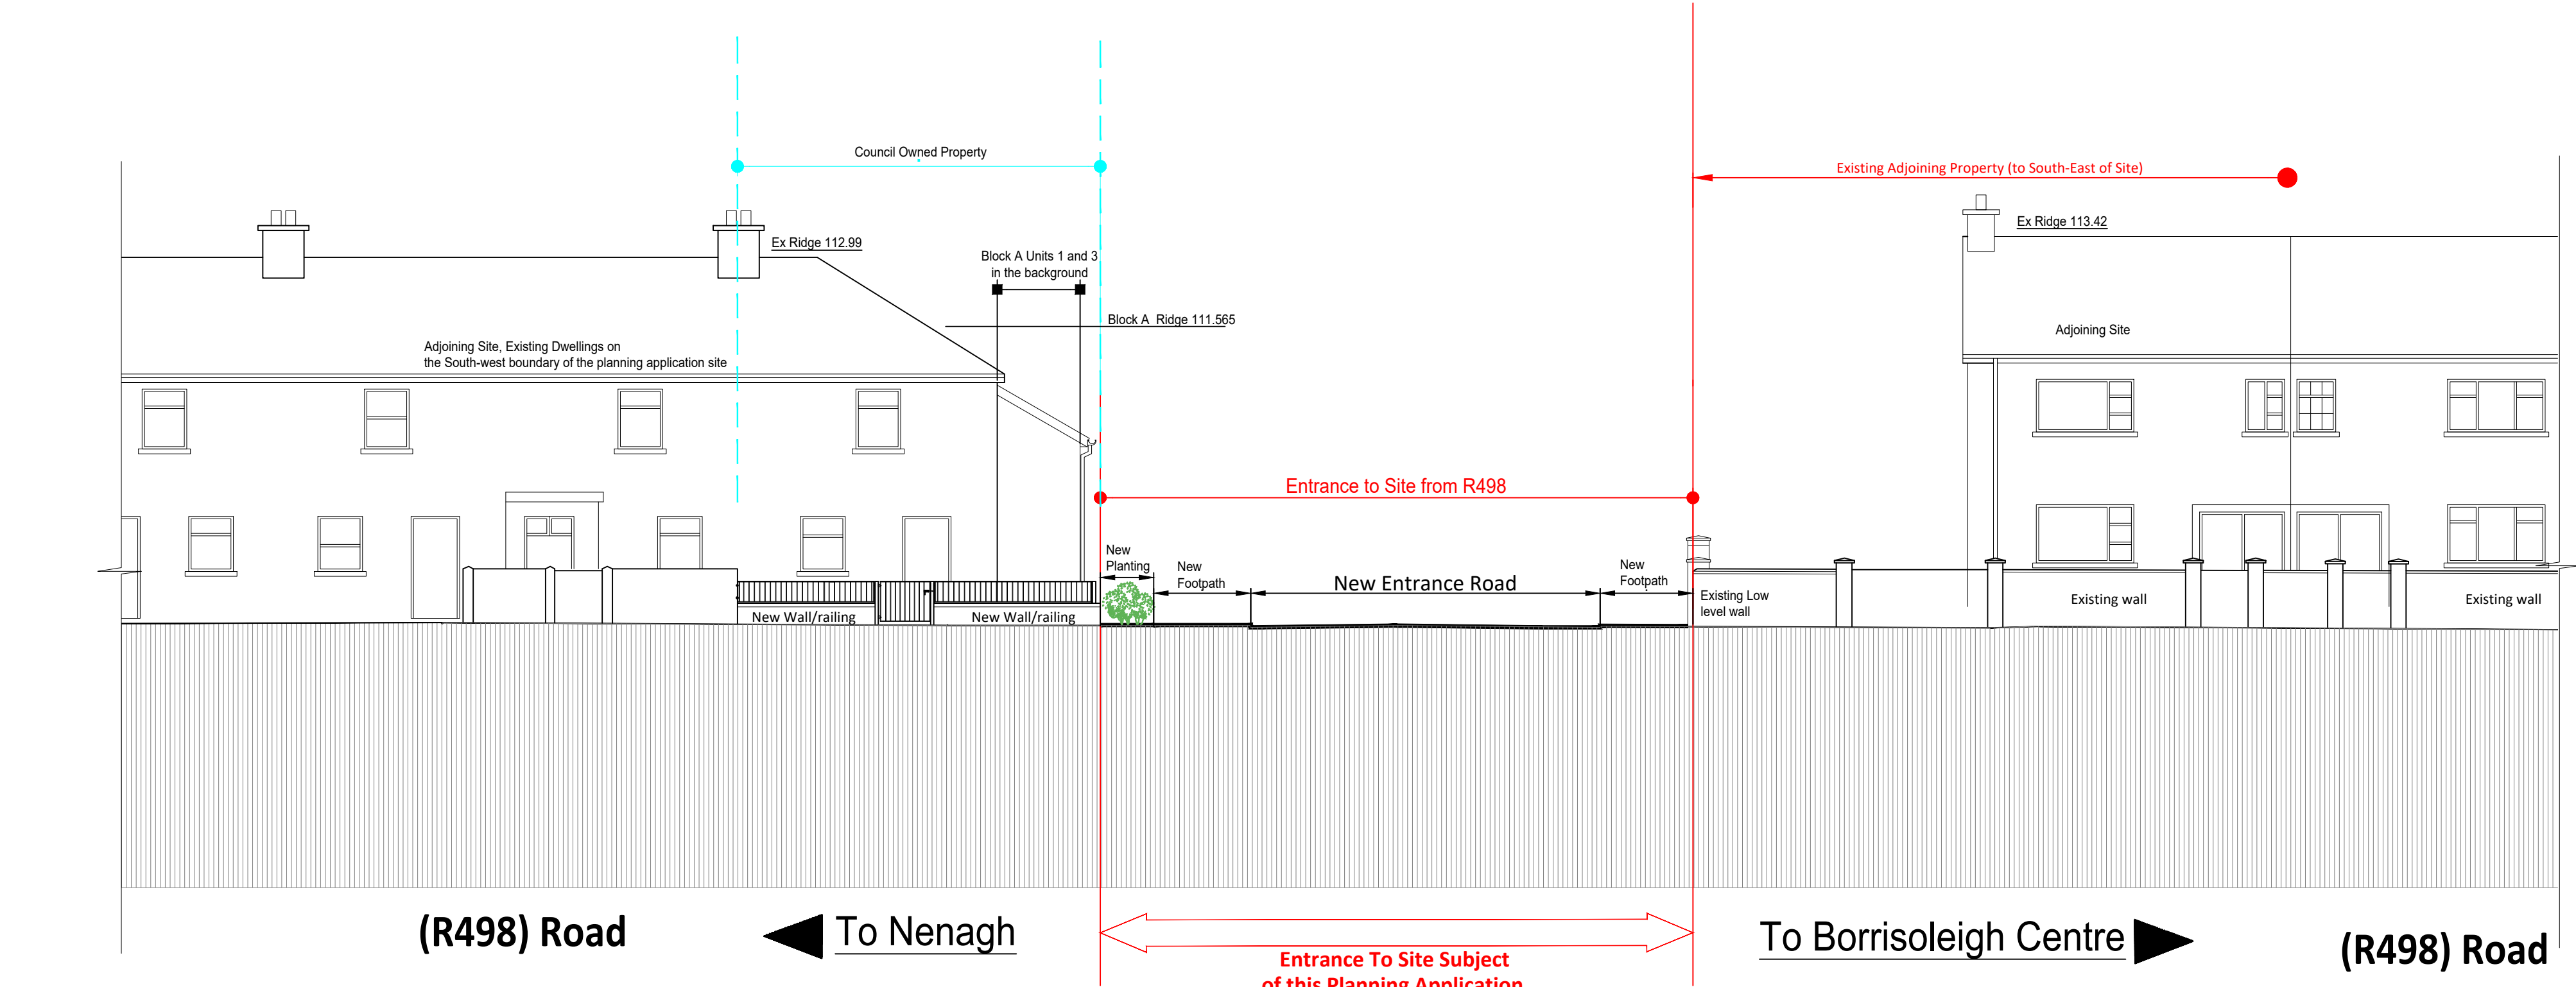

A Contiguous Elevation 6 Part A -(Larger Scale)- Facing Main Road R498
1:100

P01	Part VIII-Planning Issue	RF	tSb	14/07/26
Rev	Description	By	Ckd	Date

e**ml**
ARCHITECTS

20 Cruises Street
Limerick
V94 R6P9
Ireland
(Registered Office)

(061) 312 249
limerick@eml.ie

37 Fitzwilliam Pl.
Dublin 2
D02 YT52
Ireland

(01) 670 7677
dublin@eml.ie

www.eml.ie

e**ml** Job No. 3621 Job Name Housing Development at Glean Caoin, Borrisoleigh Co. Tipperary

Client Tipperary County Council

Sheet Title Site Contiguous Elevation 6 (Including larger scale sections of elevations)

Stage Planning

Suitability S1

Date	Scale @ A1	Drawn by	Checked by
17/10/2025	As Shown	CS	tSb

Drawing No.	Rev
3621-EML-ZZ-ZZ-DR- A-0023	P01
Project - Originator - Volume - Level - Form - Role - Number	