


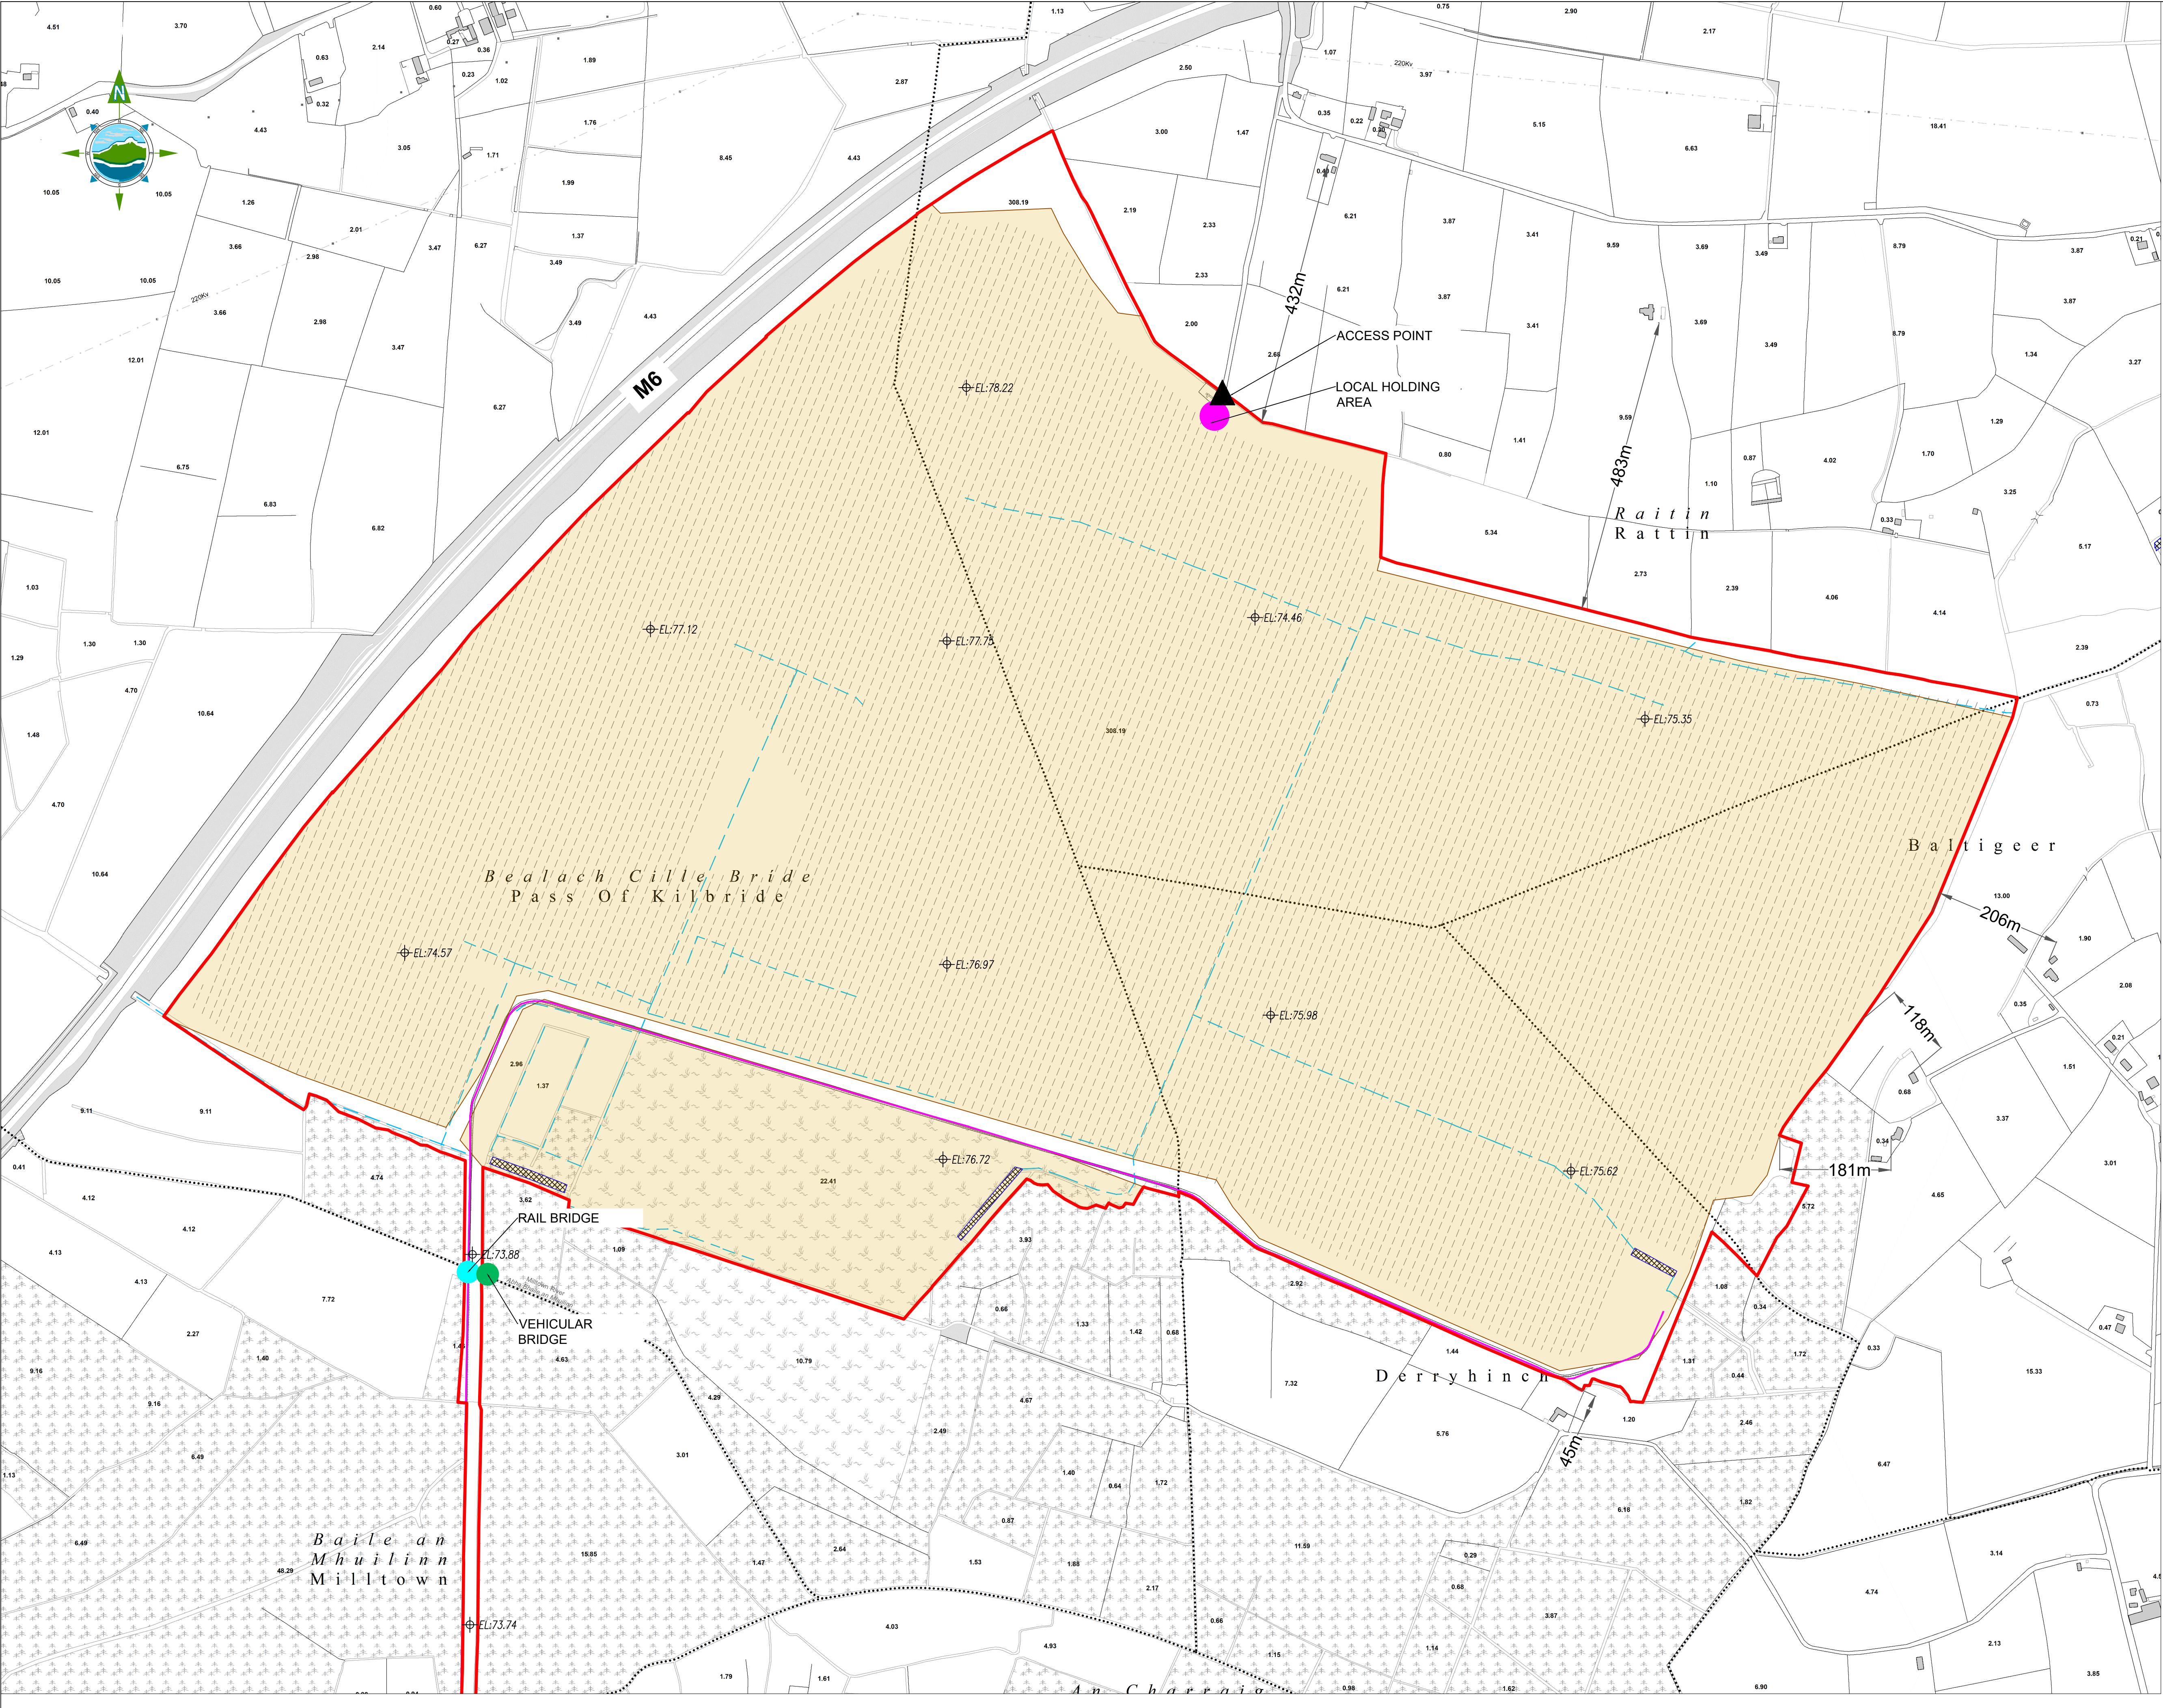

GENERAL LEGEND

PLANNING APPLICATION
BOUNDARY

DERRYGREENAGH
WORKS

ACCESS
POINT

GATED
ACCESS POINT

RAILWAYS LEGEND

EXISTING RAILWAY
TRACKS

RAIL
BRIDGE

MAIN DRAINAGE
NETWORK

SILT POND
LOCATIONS


LAND NOT INCLUDED
IN PL. APPLICATION

PEAT PRODUCTION
AREAS

LOCAL HOLDING
AREA

VEHICULAR
BRIDGE

FIELD
DRAINS

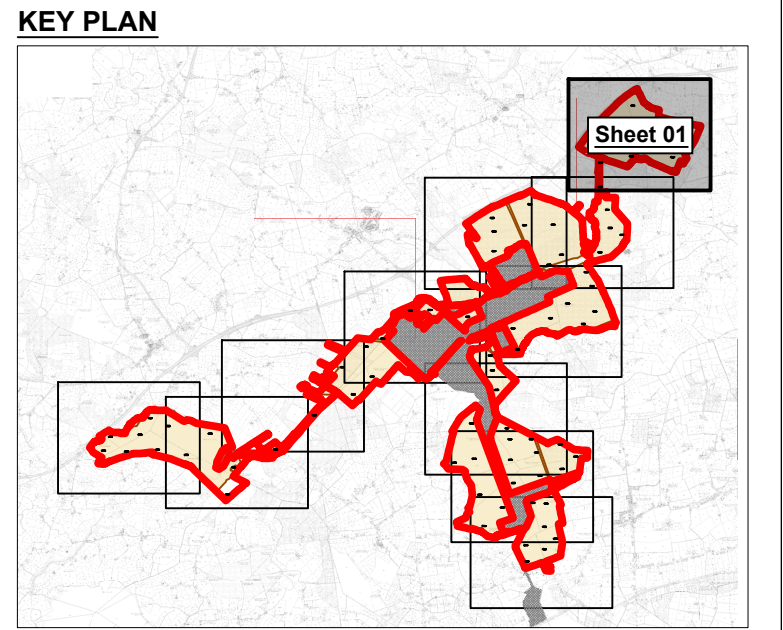

- NOTES:
1. DRAWINGS FOR PLANNING PURPOSES ONLY.
 2. FIGURED DIMENSIONS ONLY TO BE TAKEN FROM THIS DRAWING.
 3. GRID REFERENCES TO ITM.
 4. ALL LEVELS SHOWN RELATE TO ORDNANCE SURVEY DATUM AT MALIN HEAD

Co. Offaly
TÉ 1:5,000 Sheet No's: 2975, 2976, 2977, 2978, 3044, 3045, 3046, 3047, 3048, 3112, 3113, 3114, 3115, 3116, 3178, 3179, 3180, 3181, 3182, 3244, 3245, 3246, 3247, 3248, 3309, 3310, 3311, 3312, 3313
Copyright Licence No: CYAL50445245
© Talite Éireann - Surveying.

A	22.09.26	PLANNING ISSUE	MN	BK
Rev	Date	Description	By	Chkd.

Client:

Project:
**DERRYGREENAGH
SUBSTITUTE CONSENT**

Title:
**SITE LAYOUT PLAN
- Sheet 1 of 11 -**

Scale @ A1: **1:5,000** Scale as agreed with A.C.P.

Prepared by: M. Nolan Checked by: B. Kasonde Date: September 2026

Drawing Status: Planning

Tel: +353 (0)91 565 211
Email: info@tobin.ie
www.tobin.ie

Drawing No.: **12334-2011** Revision: **A**

TOBIN will not be liable for any use of this document for any purpose other than that for which it was originally prepared and provided. Except where specifically and explicitly agreed in writing by TOBIN, its copyright holder, no part of this document may be reproduced or transmitted in any form and this document shall not be relied upon for any third party for any purpose.