


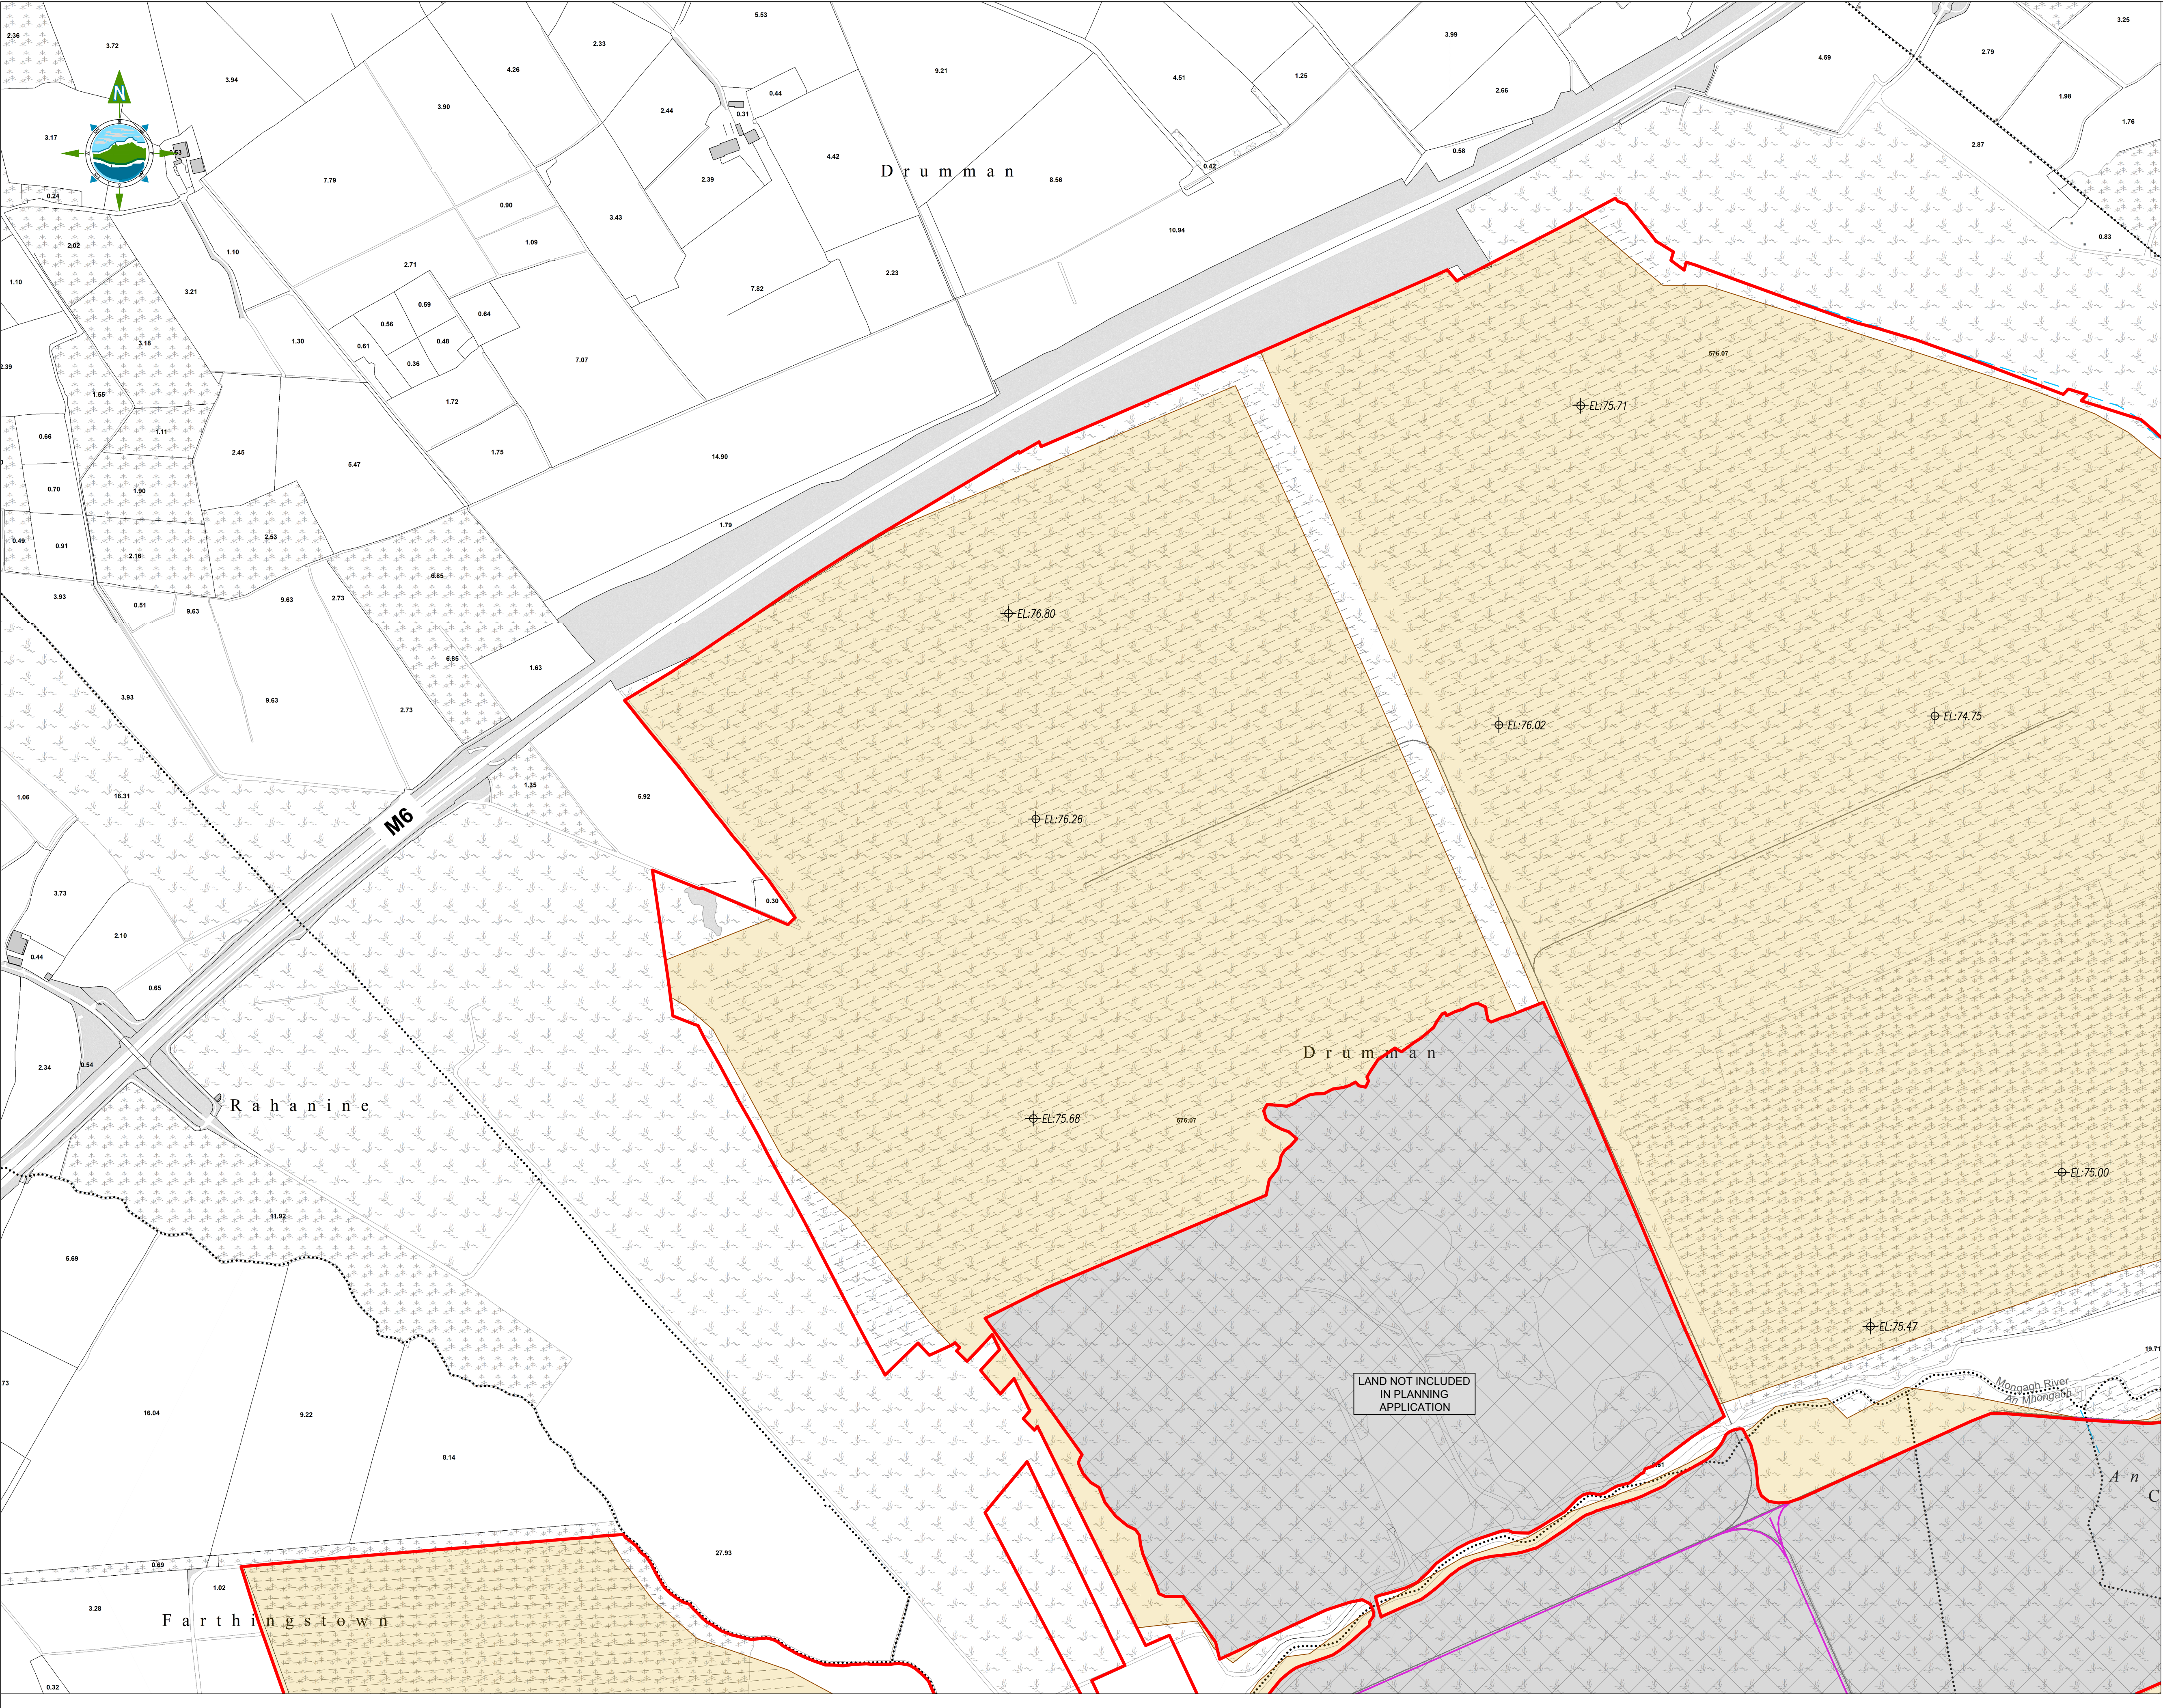

**GENERAL LEGEND**

PLANNING APPLICATION BOUNDARY

DERRYGREENAGH WORKS

ACCESS POINT

GATED ACCESS POINT

RAILWAYS LEGEND

EXISTING RAILWAY TRACKS

RAIL BRIDGE

MAIN DRAINAGE NETWORK

SILT POND LOCATIONS


LAND NOT INCLUDED IN PL. APPLICATION

PEAT PRODUCTION AREAS

LOCAL HOLDING AREA

VEHICULAR BRIDGE

FIELD DRAINS

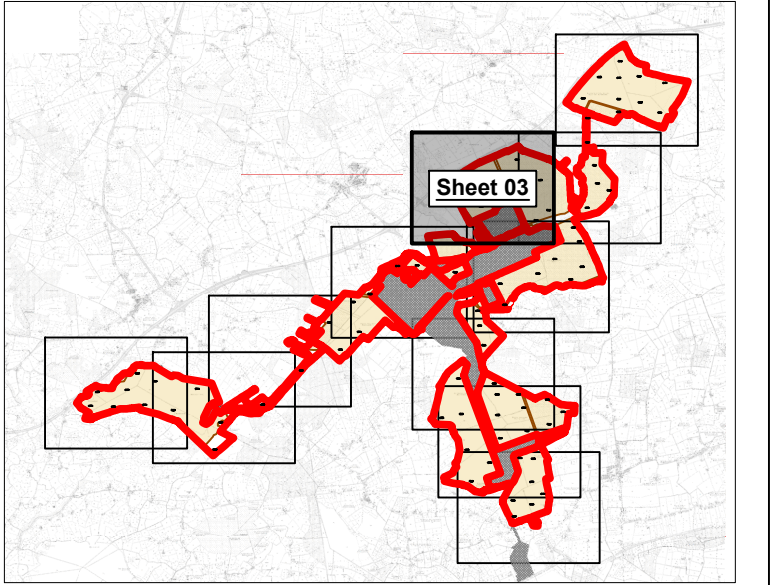

**NOTES:**

1. DRAWINGS FOR PLANNING PURPOSES ONLY.

2. FIGURED DIMENSIONS ONLY TO BE TAKEN FROM THIS DRAWING.

3. GRID REFERENCES TO ITM.

4. ALL LEVELS SHOWN IN ORDNANCE SURVEY DATUM AT MALIN HEAD

Co. Offaly

TÉ 1:5,000 Sheet No's: 2975, 2976, 2977, 2978, 3044, 3045, 3046, 3047, 3048, 3112, 3113, 3114, 3115, 3116, 3178, 3179, 3180, 3181, 3182, 3244, 3245, 3246, 3247, 3248, 3309, 3310, 3311, 3312, 3313

Copyright Licence No: CYAL50445245

© Talite Éireann - Surveying.

|     |          |                |    |       |
|-----|----------|----------------|----|-------|
|     |          |                |    |       |
|     |          |                |    |       |
| A   | 22.09.26 | PLANNING ISSUE | MN | BK    |
| Rev | Date     | Description    | By | Chkd. |

Clien

Project:

DERRYGREENAGH  
SUBSTITUTE CONSENT

Title:

SITE LAYOUT PLAN  
- Sheet 3 of 11 -

Scale @ A1:

1:5,000

Scale as agreed with A.C.P.

Prepared by:

Checked by:

Date:

M. Nolan

B. Kasonde

September 2026

Drawing Status:

Planning

TOBIN

Tel: +353 (0)91 565 211  
Email: info@tobin.ie  
www.tobin.ie

TOBIN will not be held for any use of this document for any purpose other than that for which it was originally prepared and provided. Every effort will be made to ensure that the document is accurate and that it is not used for any purpose other than that for which it was originally prepared and provided. The user of this document shall not be held responsible for any errors or omissions in the document.

Drawing No.:

Revision:

12334-2013

A