


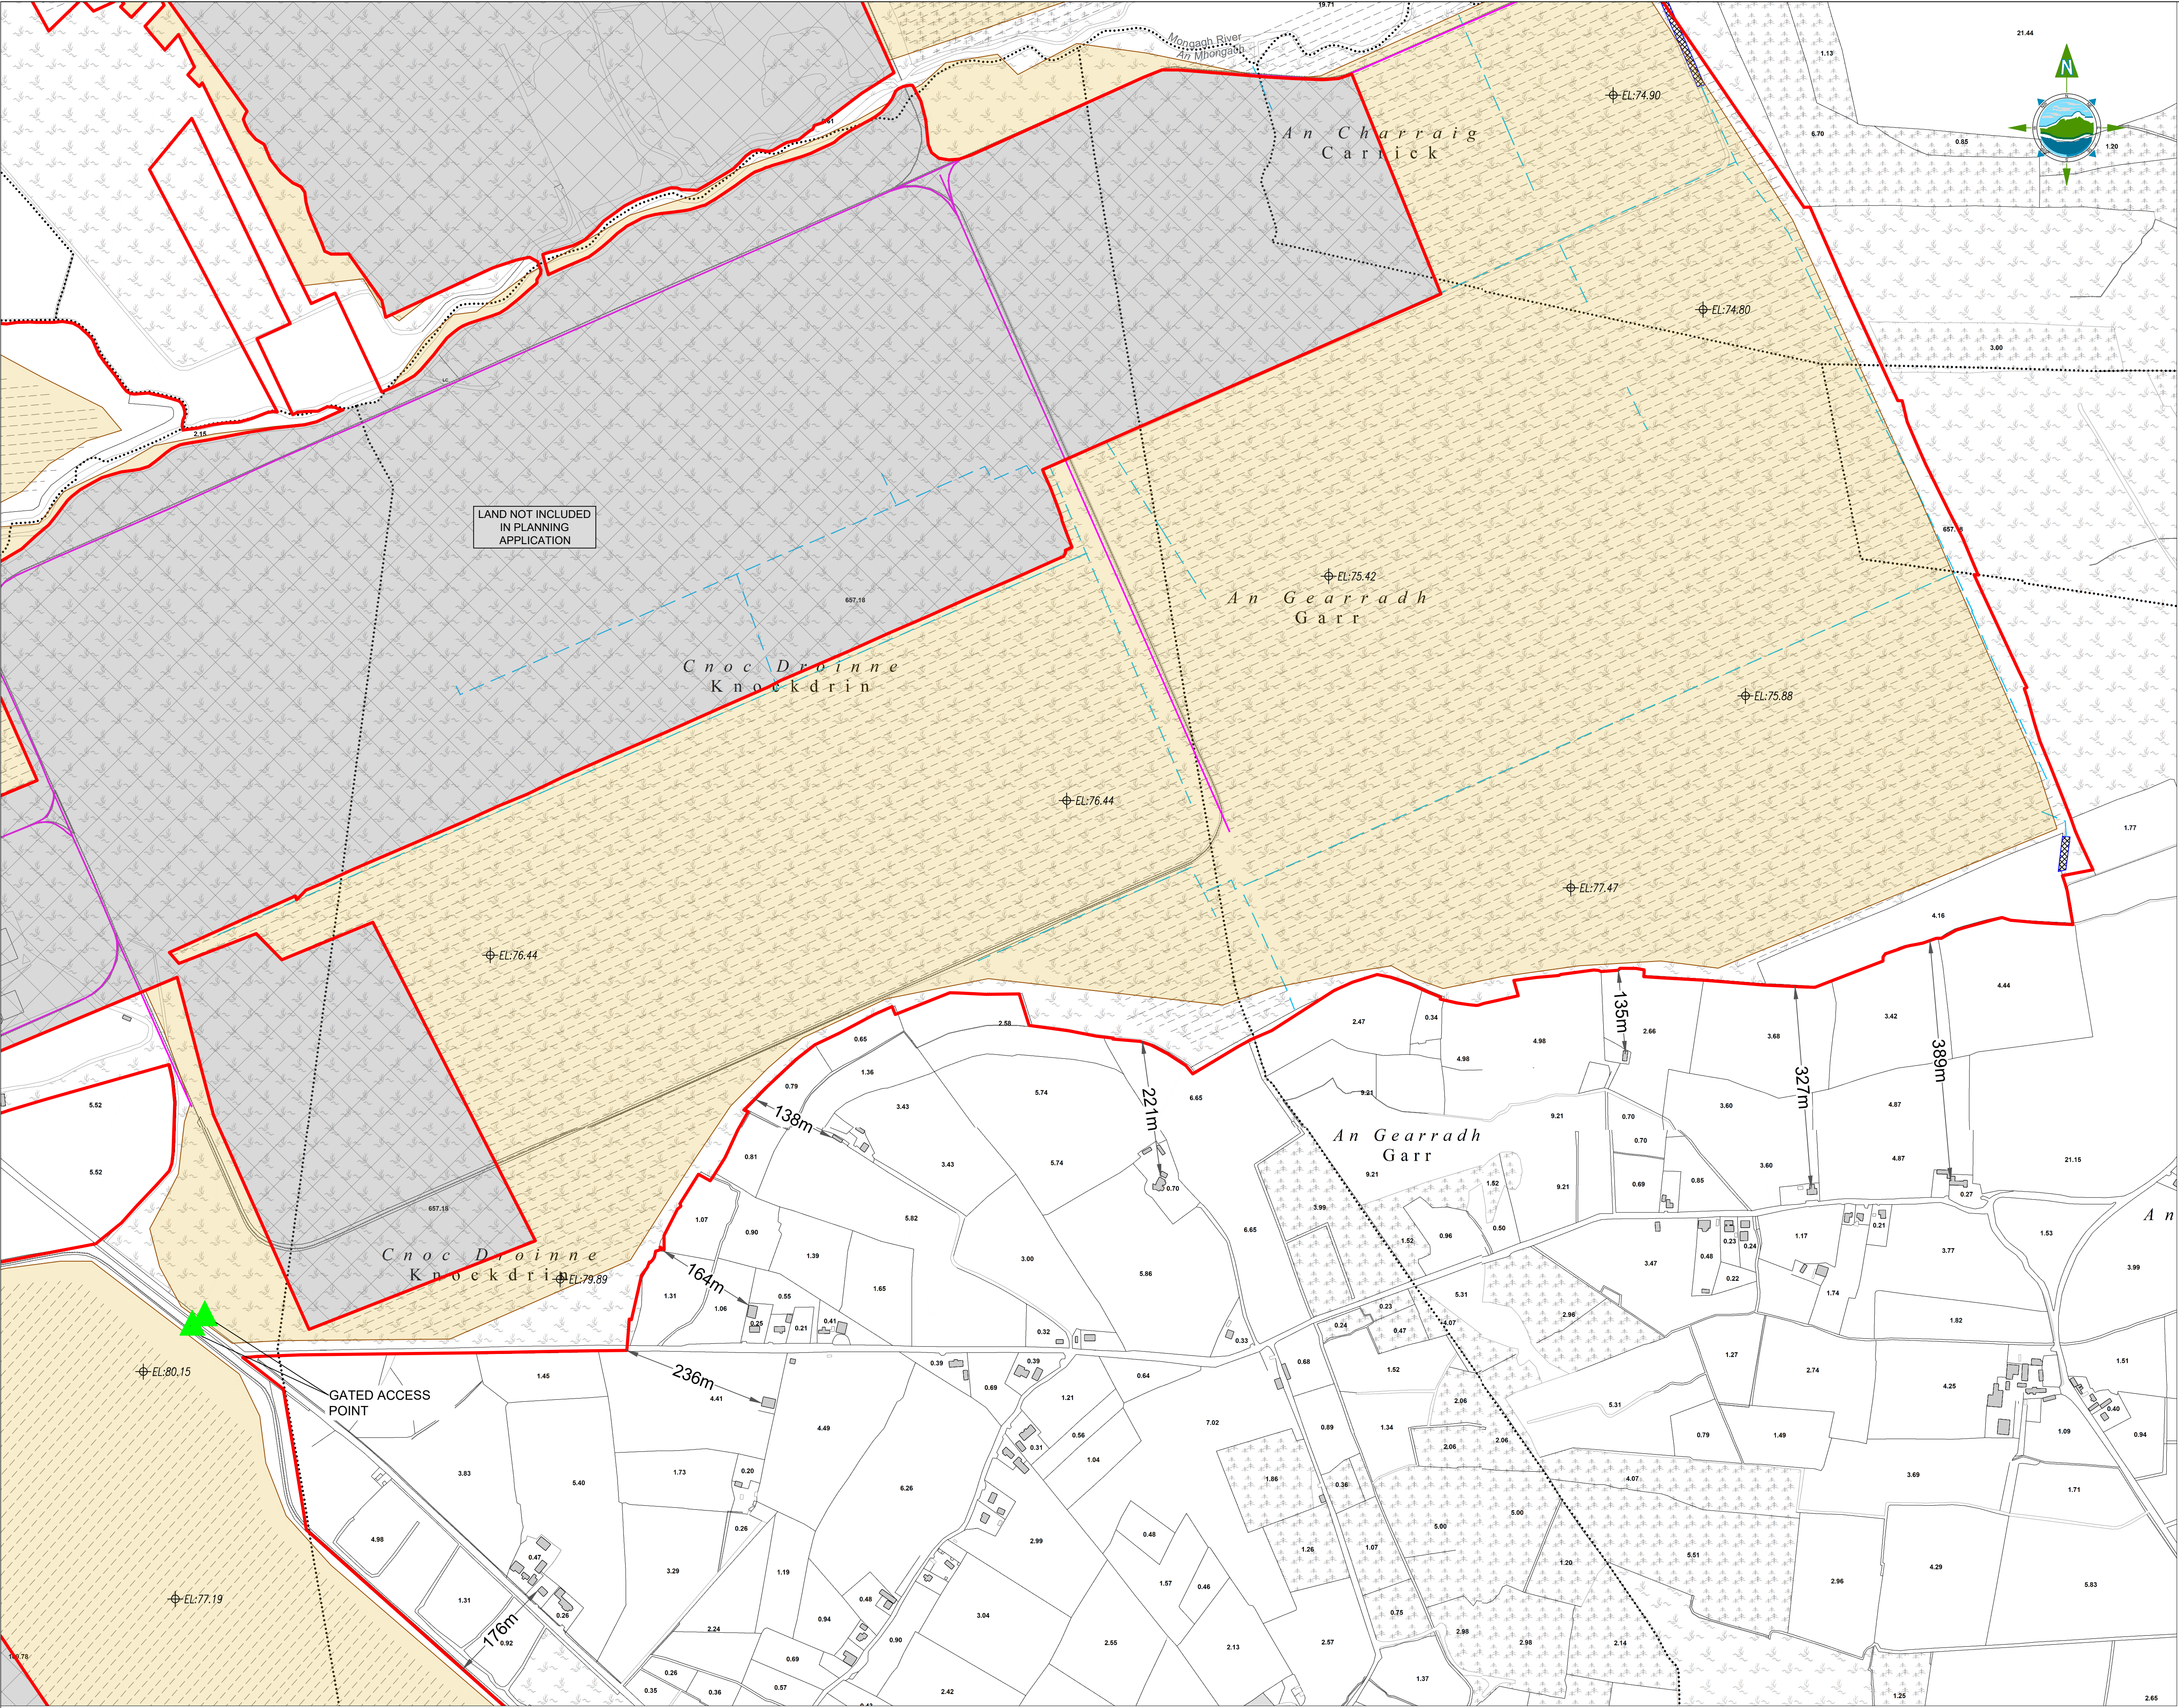

GENERAL LEGEND

PLANNING APPLICATION BOUNDARY

DERRYGREENAGH WORKS

ACCESS POINT

GATED ACCESS POINT

RAILWAYS LEGEND

EXISTING RAILWAY TRACKS

RAIL BRIDGE

MAIN DRAINAGE NETWORK

SILT POND LOCATIONS


LAND NOT INCLUDED IN PL. APPLICATION

PEAT PRODUCTION AREAS

LOCAL HOLDING AREA

VEHICULAR BRIDGE

FIELD DRAINS

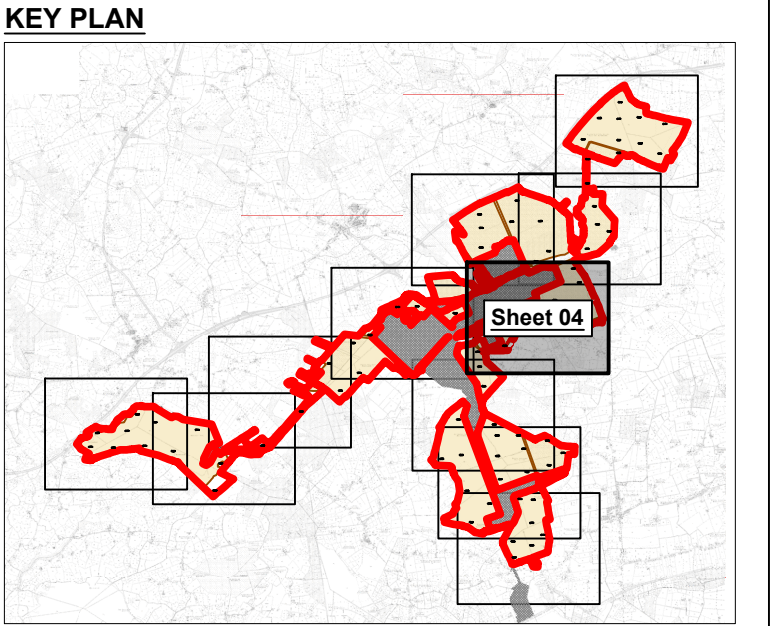

- NOTES:**
- DRAWINGS FOR PLANNING PURPOSES ONLY.
 - FIGURED DIMENSIONS ONLY TO BE TAKEN FROM THIS DRAWING.
 - GRID REFERENCES TO ITM.
 - ALL LEVELS SHOWN RELATE TO ORDNANCE SURVEY DATUM AT MALIN HEAD

Co. Offaly
TÉ 1:5,000 Sheet No's: 2975, 2976, 2977, 2978, 3044, 3045, 3046, 3047, 3048, 3112, 3113, 3114, 3115, 3116, 3178, 3179, 3180, 3181, 3182, 3244, 3245, 3246, 3247, 3248, 3309, 3310, 3311, 3312, 3313
Copyright Licence No: CYAL50445245
© Talite Éireann - Surveying.

A	22.09.26	PLANNING ISSUE	MN	BK
Rev	Date	Description	By	Chkd.

Clie

Project:

DERRYGREENAGH
SUBSTITUTE CONSENT

Title:

SITE LAYOUT PLAN
- Sheet 4 of 11 -

Scale @ A1:

1:5,000

Scale as agreed with
A.C.P.

Prepared by:

Checked by:

Date:

M. Nolan

B. Kasonde

September 2026

Drawing Status:

Planning

Tel: +353 (0)91 565 211
Email: info@tobin.ie
www.tobin.ie

Drawing No.:

Revision:

12334-2014

A

TOBIN will not be liable for any use of this document for any purpose other than that for which it was originally prepared and provided. Every user of this document is hereby agreed to accept that TOBIN, its copyright holder, its part of this document may be reproduced or transmitted in any form and this document shall not be used for any other purpose for any purpose.