


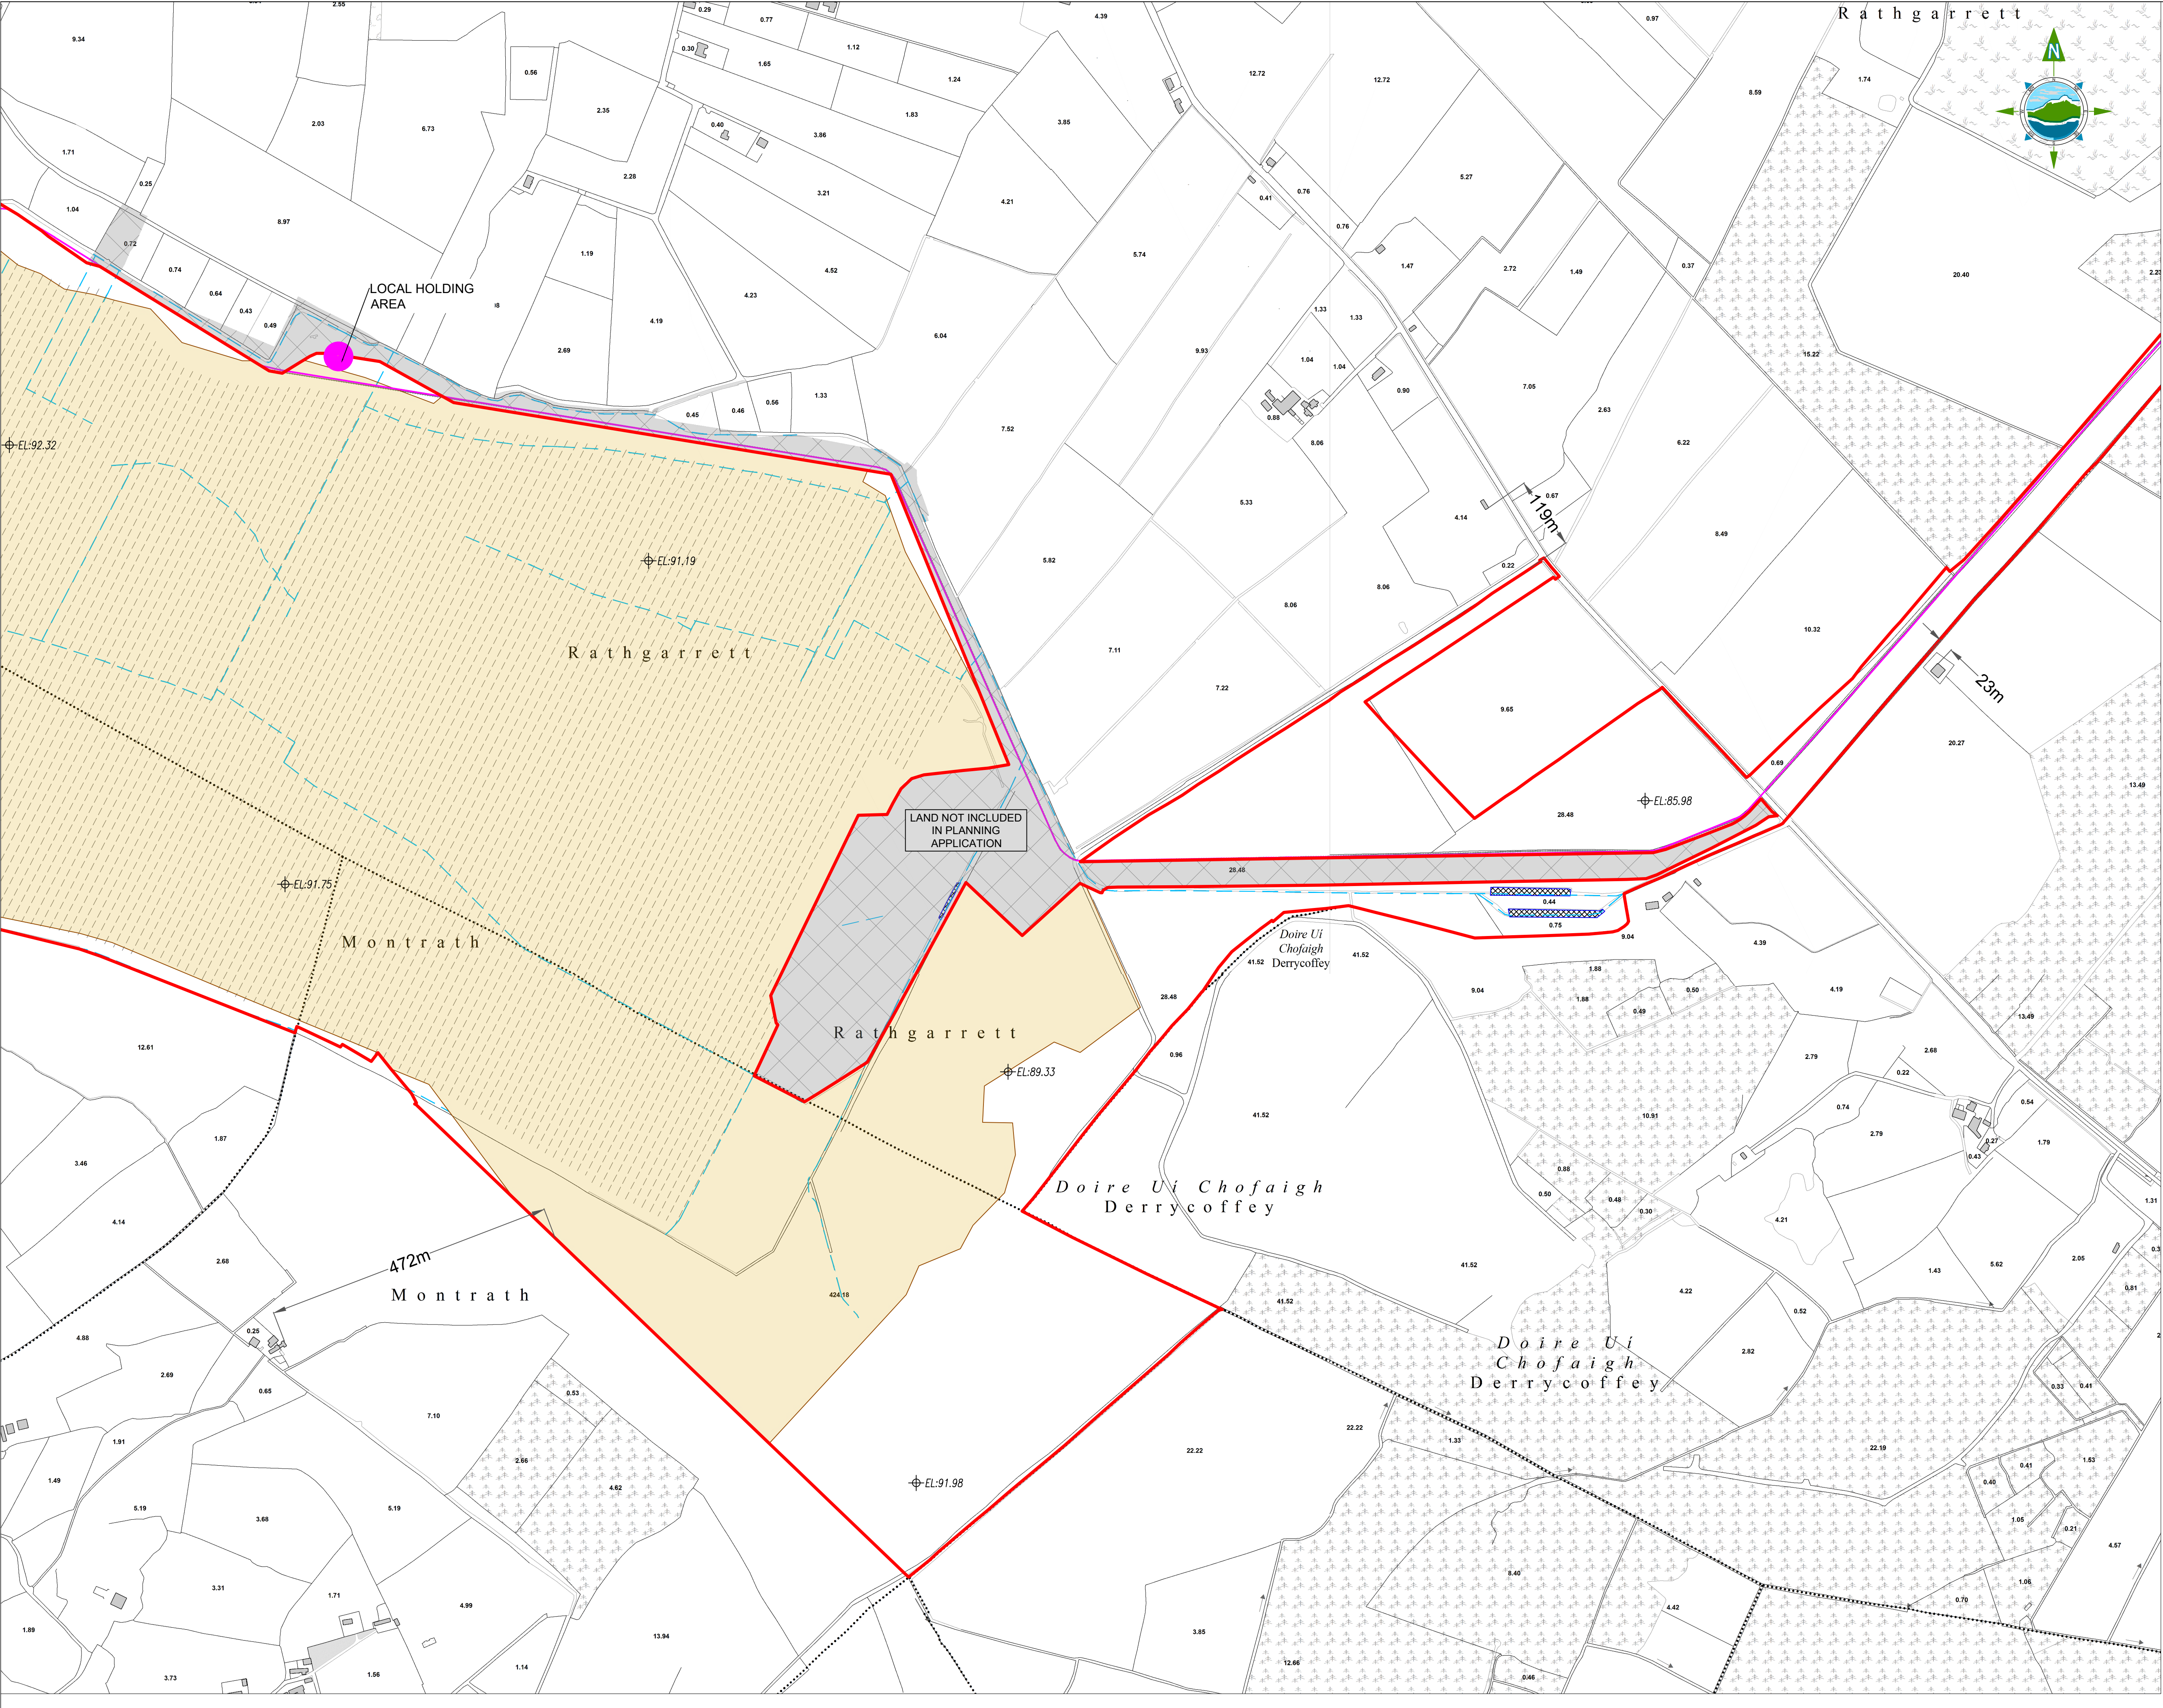

GENERAL LEGEND

PLANNING APPLICATION
BOUNDARY

DERRYGREENAGH
WORKS

ACCESS
POINT

GATED
ACCESS POINT

RAILWAYS LEGEND

EXISTING RAILWAY
TRACKS

RAIL
BRIDGE

DRAINAGE LEGEND

MAIN DRAINAGE
NETWORK

SILT POND
LOCATIONS


LAND NOT INCLUDED
IN PL. APPLICATION

PEAT PRODUCTION
AREAS

LOCAL HOLDING
AREA

VEHICULAR
BRIDGE

FIELD
DRAINS

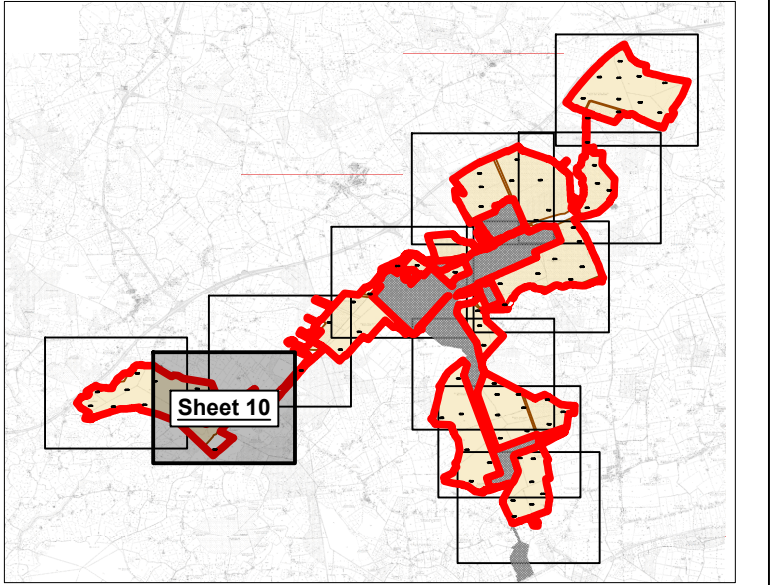

- NOTES:**
- DRAWINGS FOR PLANNING PURPOSES ONLY.
 - FIGURED DIMENSIONS ONLY TO BE TAKEN FROM THIS DRAWING.
 - GRID REFERENCES TO ITM.
 - ALL LEVELS SHOWN RELATE TO ORDNANCE SURVEY DATUM AT MALIN HEAD

Co. Offaly
TÉ 1:5,000 Sheet No's: 2975, 2976, 2977, 2978, 3044, 3045, 3046, 3047, 3048, 3112, 3113, 3114, 3115, 3116, 3178, 3179, 3180, 3181, 3182, 3244, 3245, 3246, 3247, 3248, 3309, 3310, 3311, 3312, 3313
Copyright Licence No: CYAL50445245
© Talite Éireann - Surveying.

A	22.09.26	PLANNING ISSUE	MN	BK	
Rev	Date	Description	By	Chkd.	

Clien

Project:

DERRYGREENAGH
SUBSTITUTE CONSENT

Title:

SITE LAYOUT PLAN
- Sheet 10 of 11 -

Scale @ A1:

1:5,000

Scale as agreed with
A.C.P.

Prepared by:

Checked by:

Date:

M. Nolan

B. Kasonde

September 2026

Drawing Status:

Planning

Tel: +353 (0)91 565 211
Email: info@tobin.ie
www.tobin.ie

Drawing No.:

12334-2020

Revision:

A