


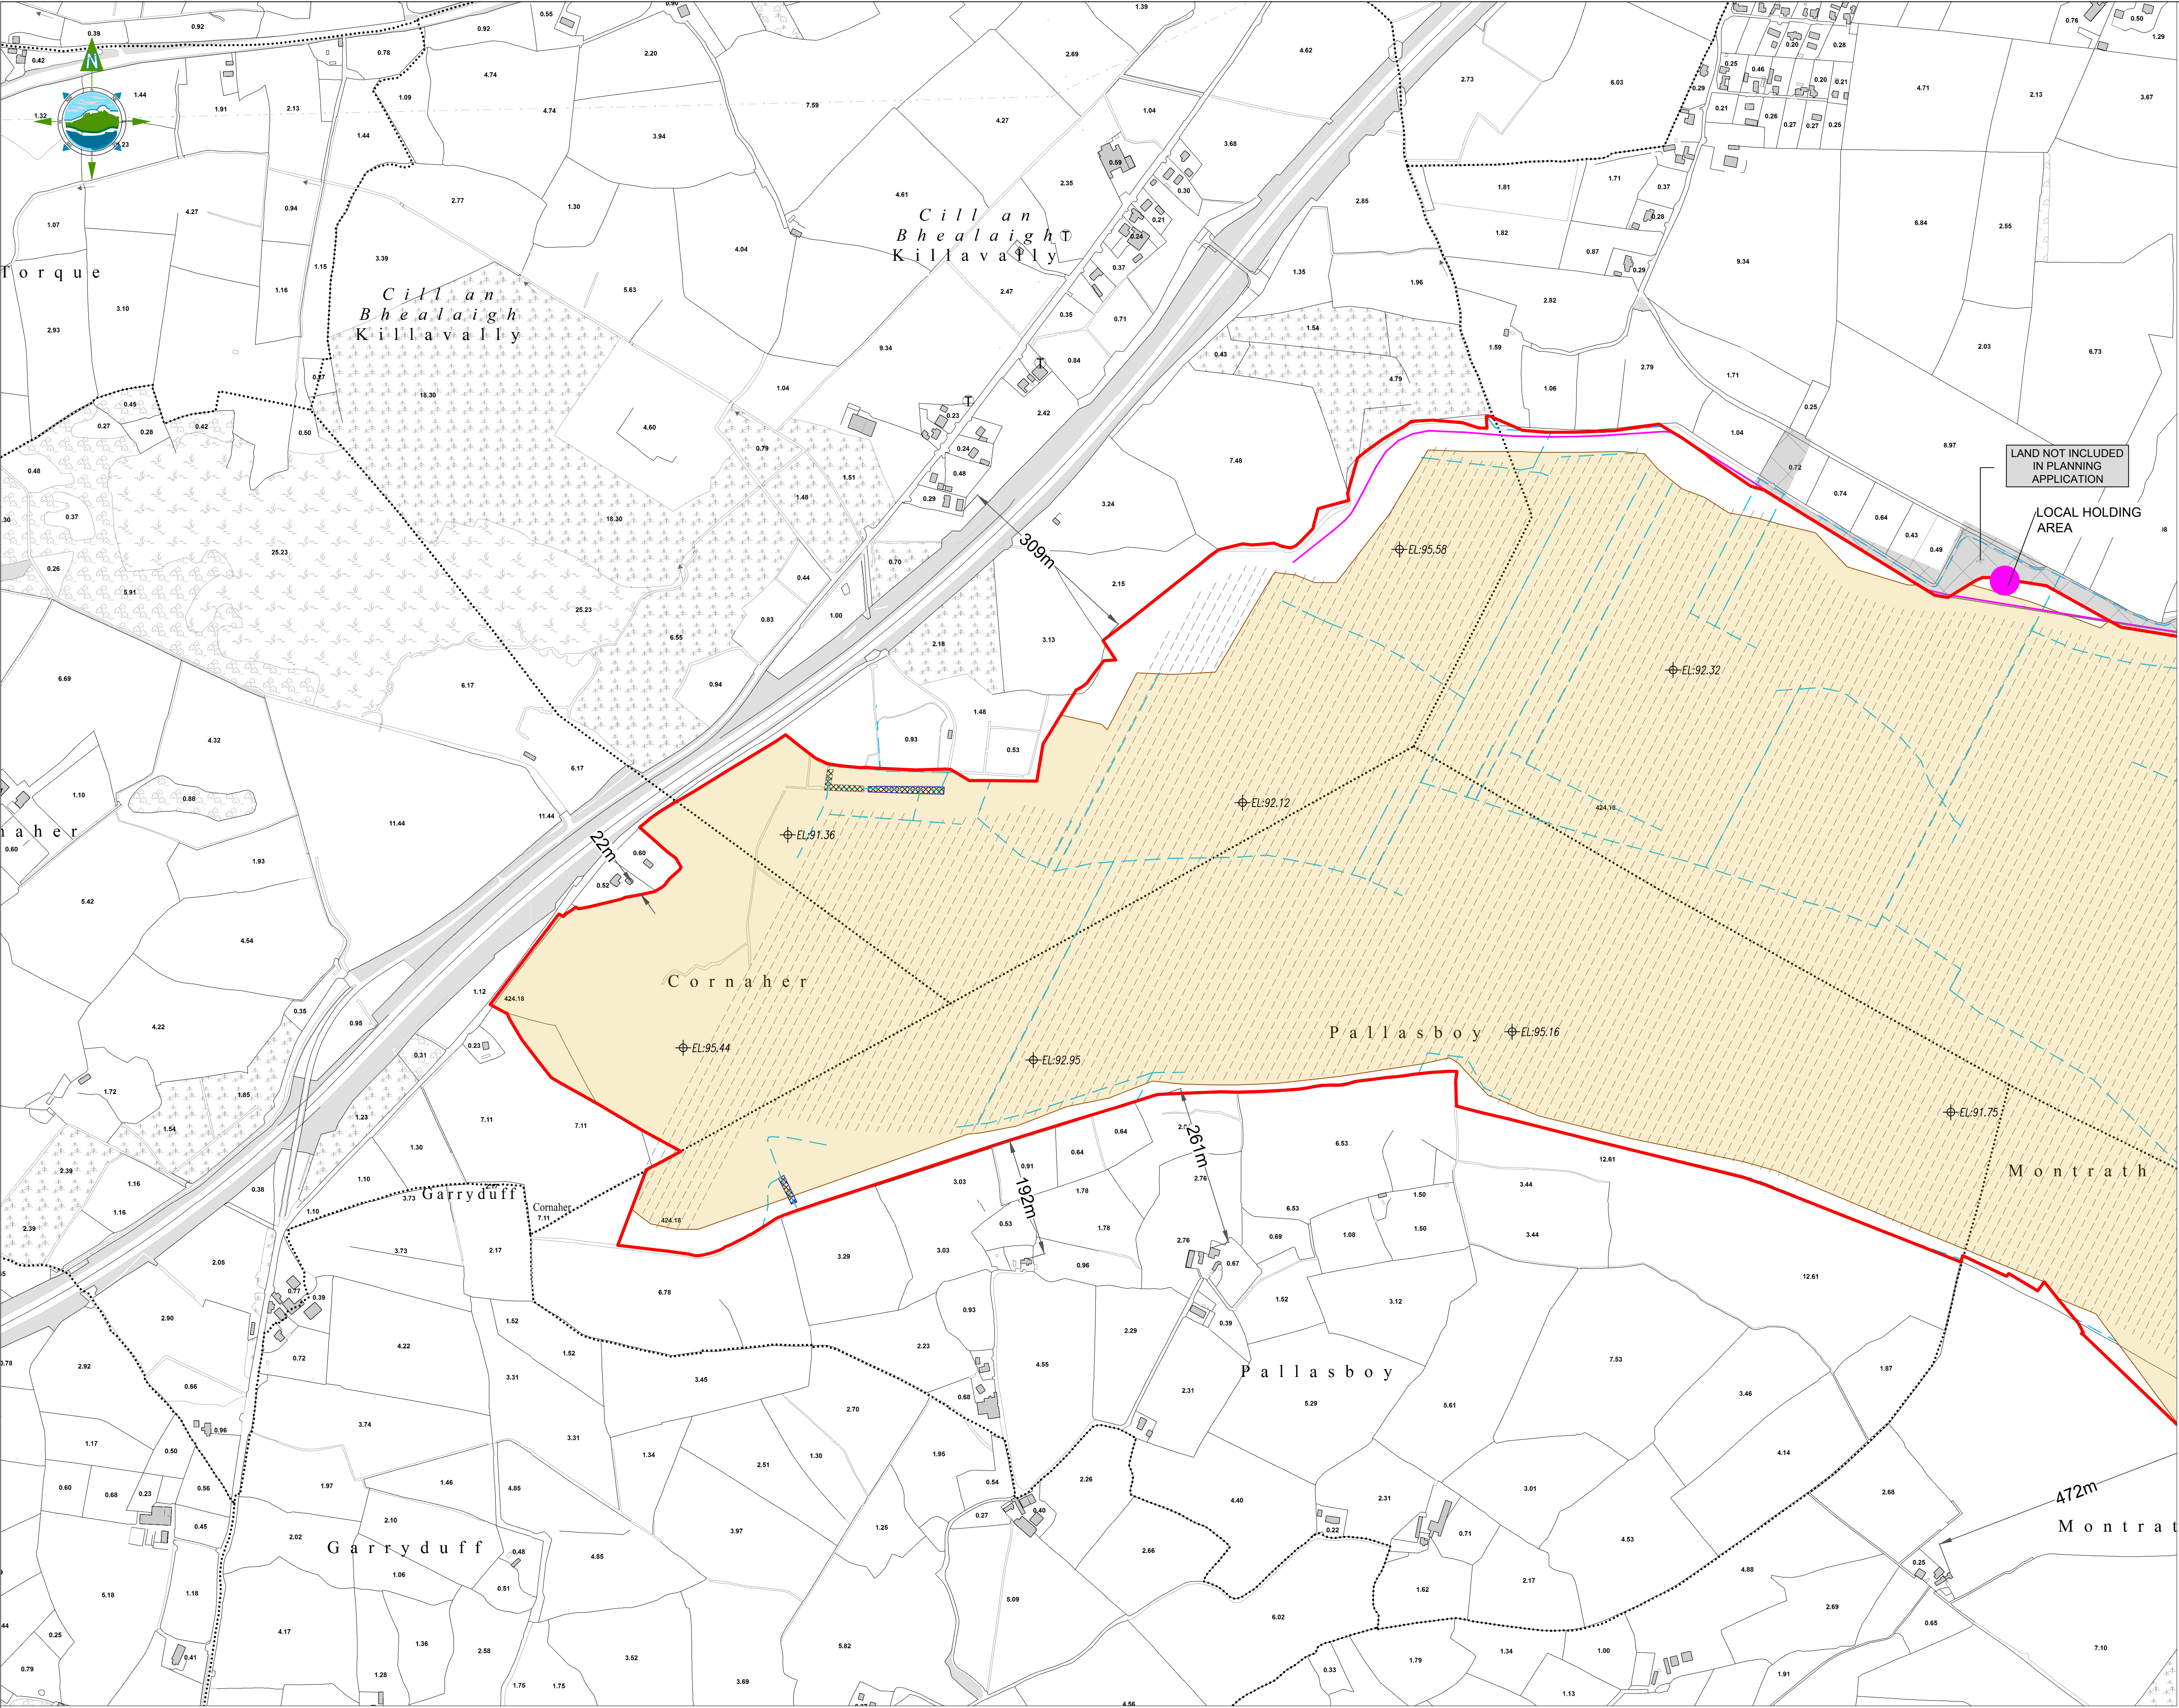

GENERAL LEGEND

PLANNING APPLICATION BOUNDARY

DERRYGREENAGH WORKS ACCESS POINT

GATED ACCESS POINT

RAILWAYS LEGEND

EXISTING RAILWAY TRACKS

RAIL BRIDGE

MAIN DRAINAGE NETWORK

SILT POND LOCATIONS


LAND NOT INCLUDED IN PL. APPLICATION

PEAT PRODUCTION AREAS

LOCAL HOLDING AREA

VEHICULAR BRIDGE

FIELD DRAINS

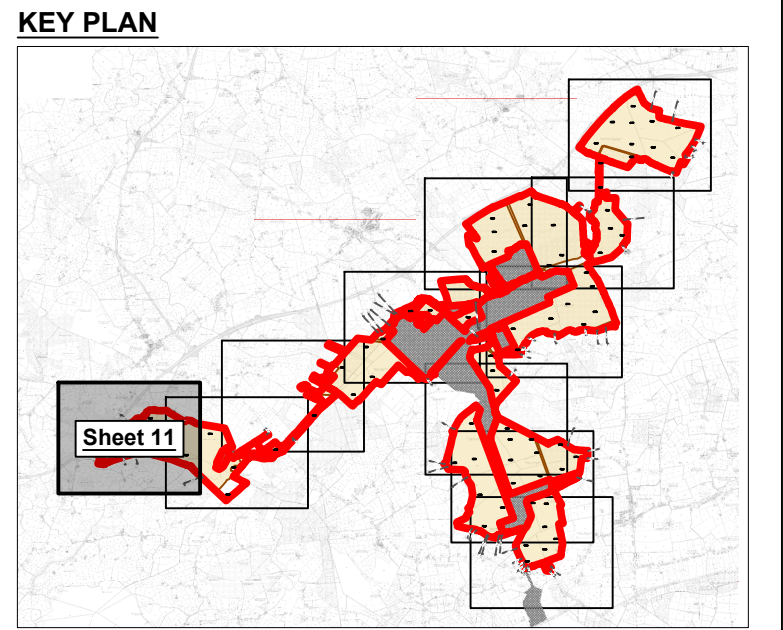

NOTES:

1. DRAWINGS FOR PLANNING PURPOSES ONLY.

2. FIGURED DIMENSIONS ONLY TO BE TAKEN FROM THIS DRAWING.

3. GRID REFERENCES TO ITM.

4. ALL LEVELS SHOWN RELATE TO ORDNANCE SURVEY DATUM AT MALIN HEAD

Co. Offaly

TÉ 1:5,000 Sheet No's: 2975, 2976, 2977, 2978, 3044, 3045, 3046, 3047, 3048, 3112, 3113, 3114, 3115, 3116, 3178, 3179, 3180, 3181, 3182, 3244, 3245, 3246, 3247, 3248, 3309, 3310, 3311, 3312, 3313

Copyright Licence No: CYAL50445245

© Talite Éireann - Surveying.

A	22.09.26	PLANNING ISSUE	MN	BK
Rev	Date	Description	By	Chkd.

Client:

Project:

DERRYGREENAGH
SUBSTITUTE CONSENT

Title:

SITE LAYOUT PLAN
- Sheet 11 of 11 -

Scale @ A1:

1:5,000

Scale as agreed with A.C.P.

Prepared by:

Checked by:

Date:

M. Nolan

B. Kasonde

September 2026

Drawing Status:

Planning

Tel: +353 (0)91 565 211
Email: info@tobin.ie
www.tobin.ie

Drawing No.:

Revision:

12334-2021

A