


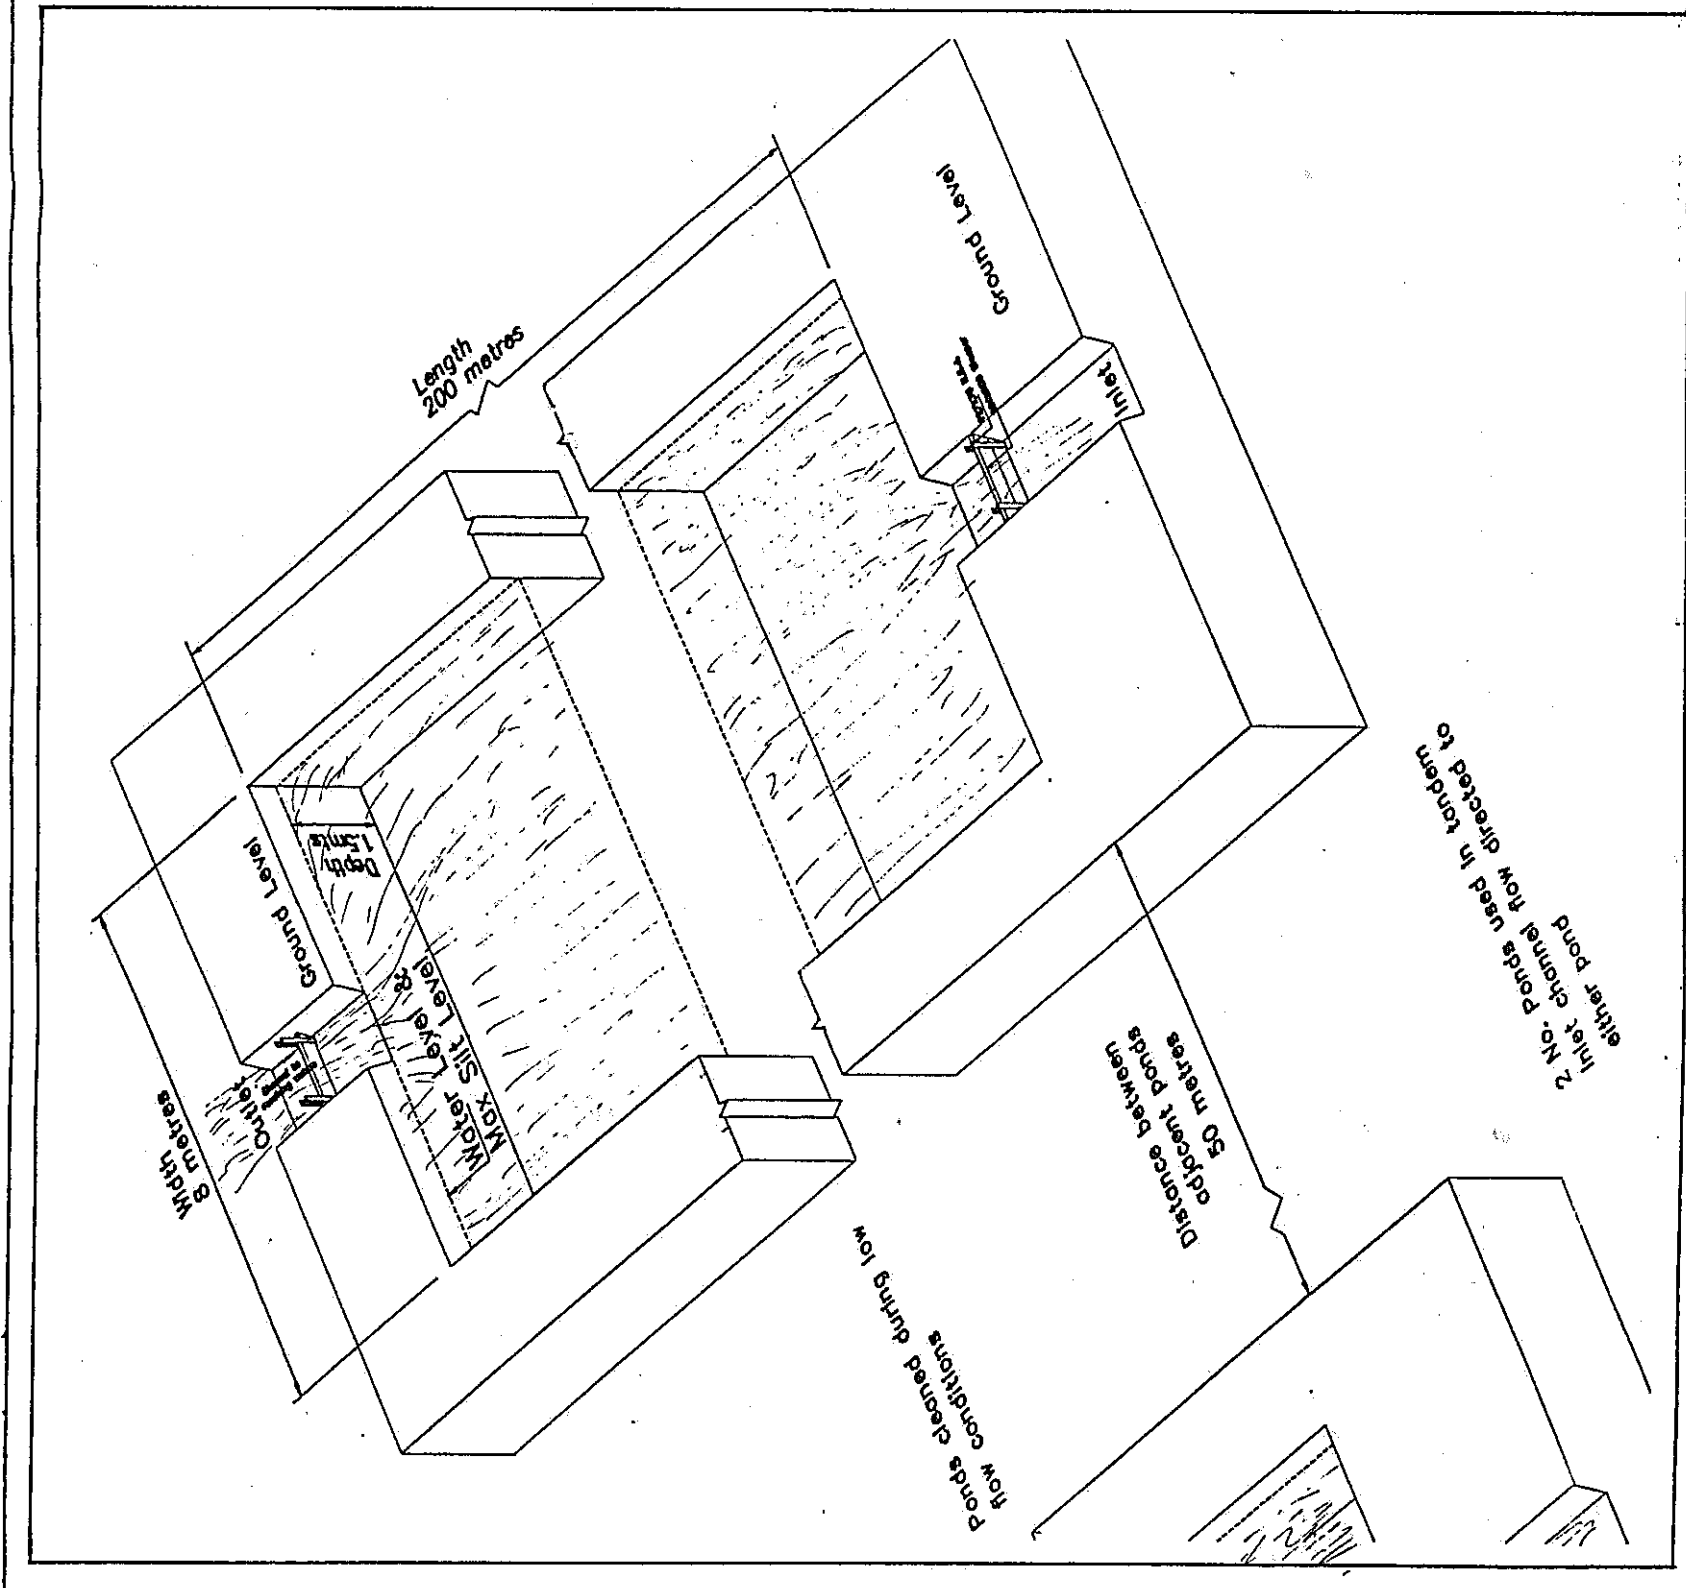

General Arrangement


FIGURE 11.1:

BORD NA MÓNA

TITLE: TYPICAL SILT SETTLEMENT ARRANGEMENT FOR 100 HECTARE CATCHMENT

Drawn: J.M.C	Scale: Diagrammatic
Date May'98	Drawing No. CW-M-289

Inlet Detail

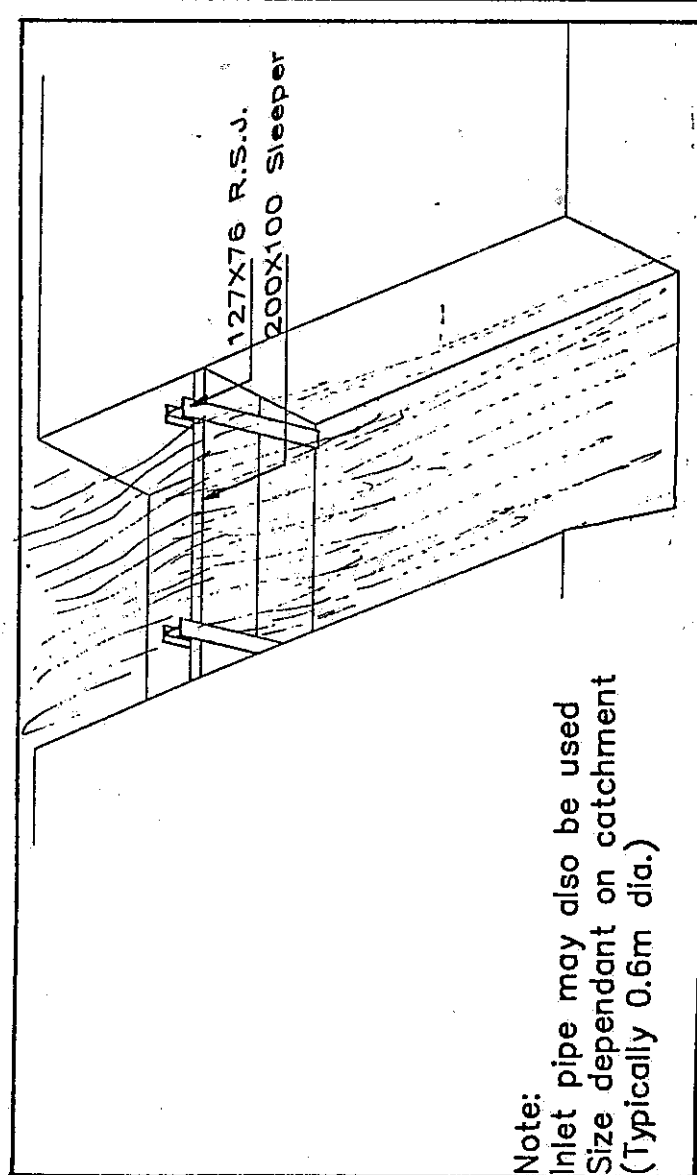

Outlet Detail

