


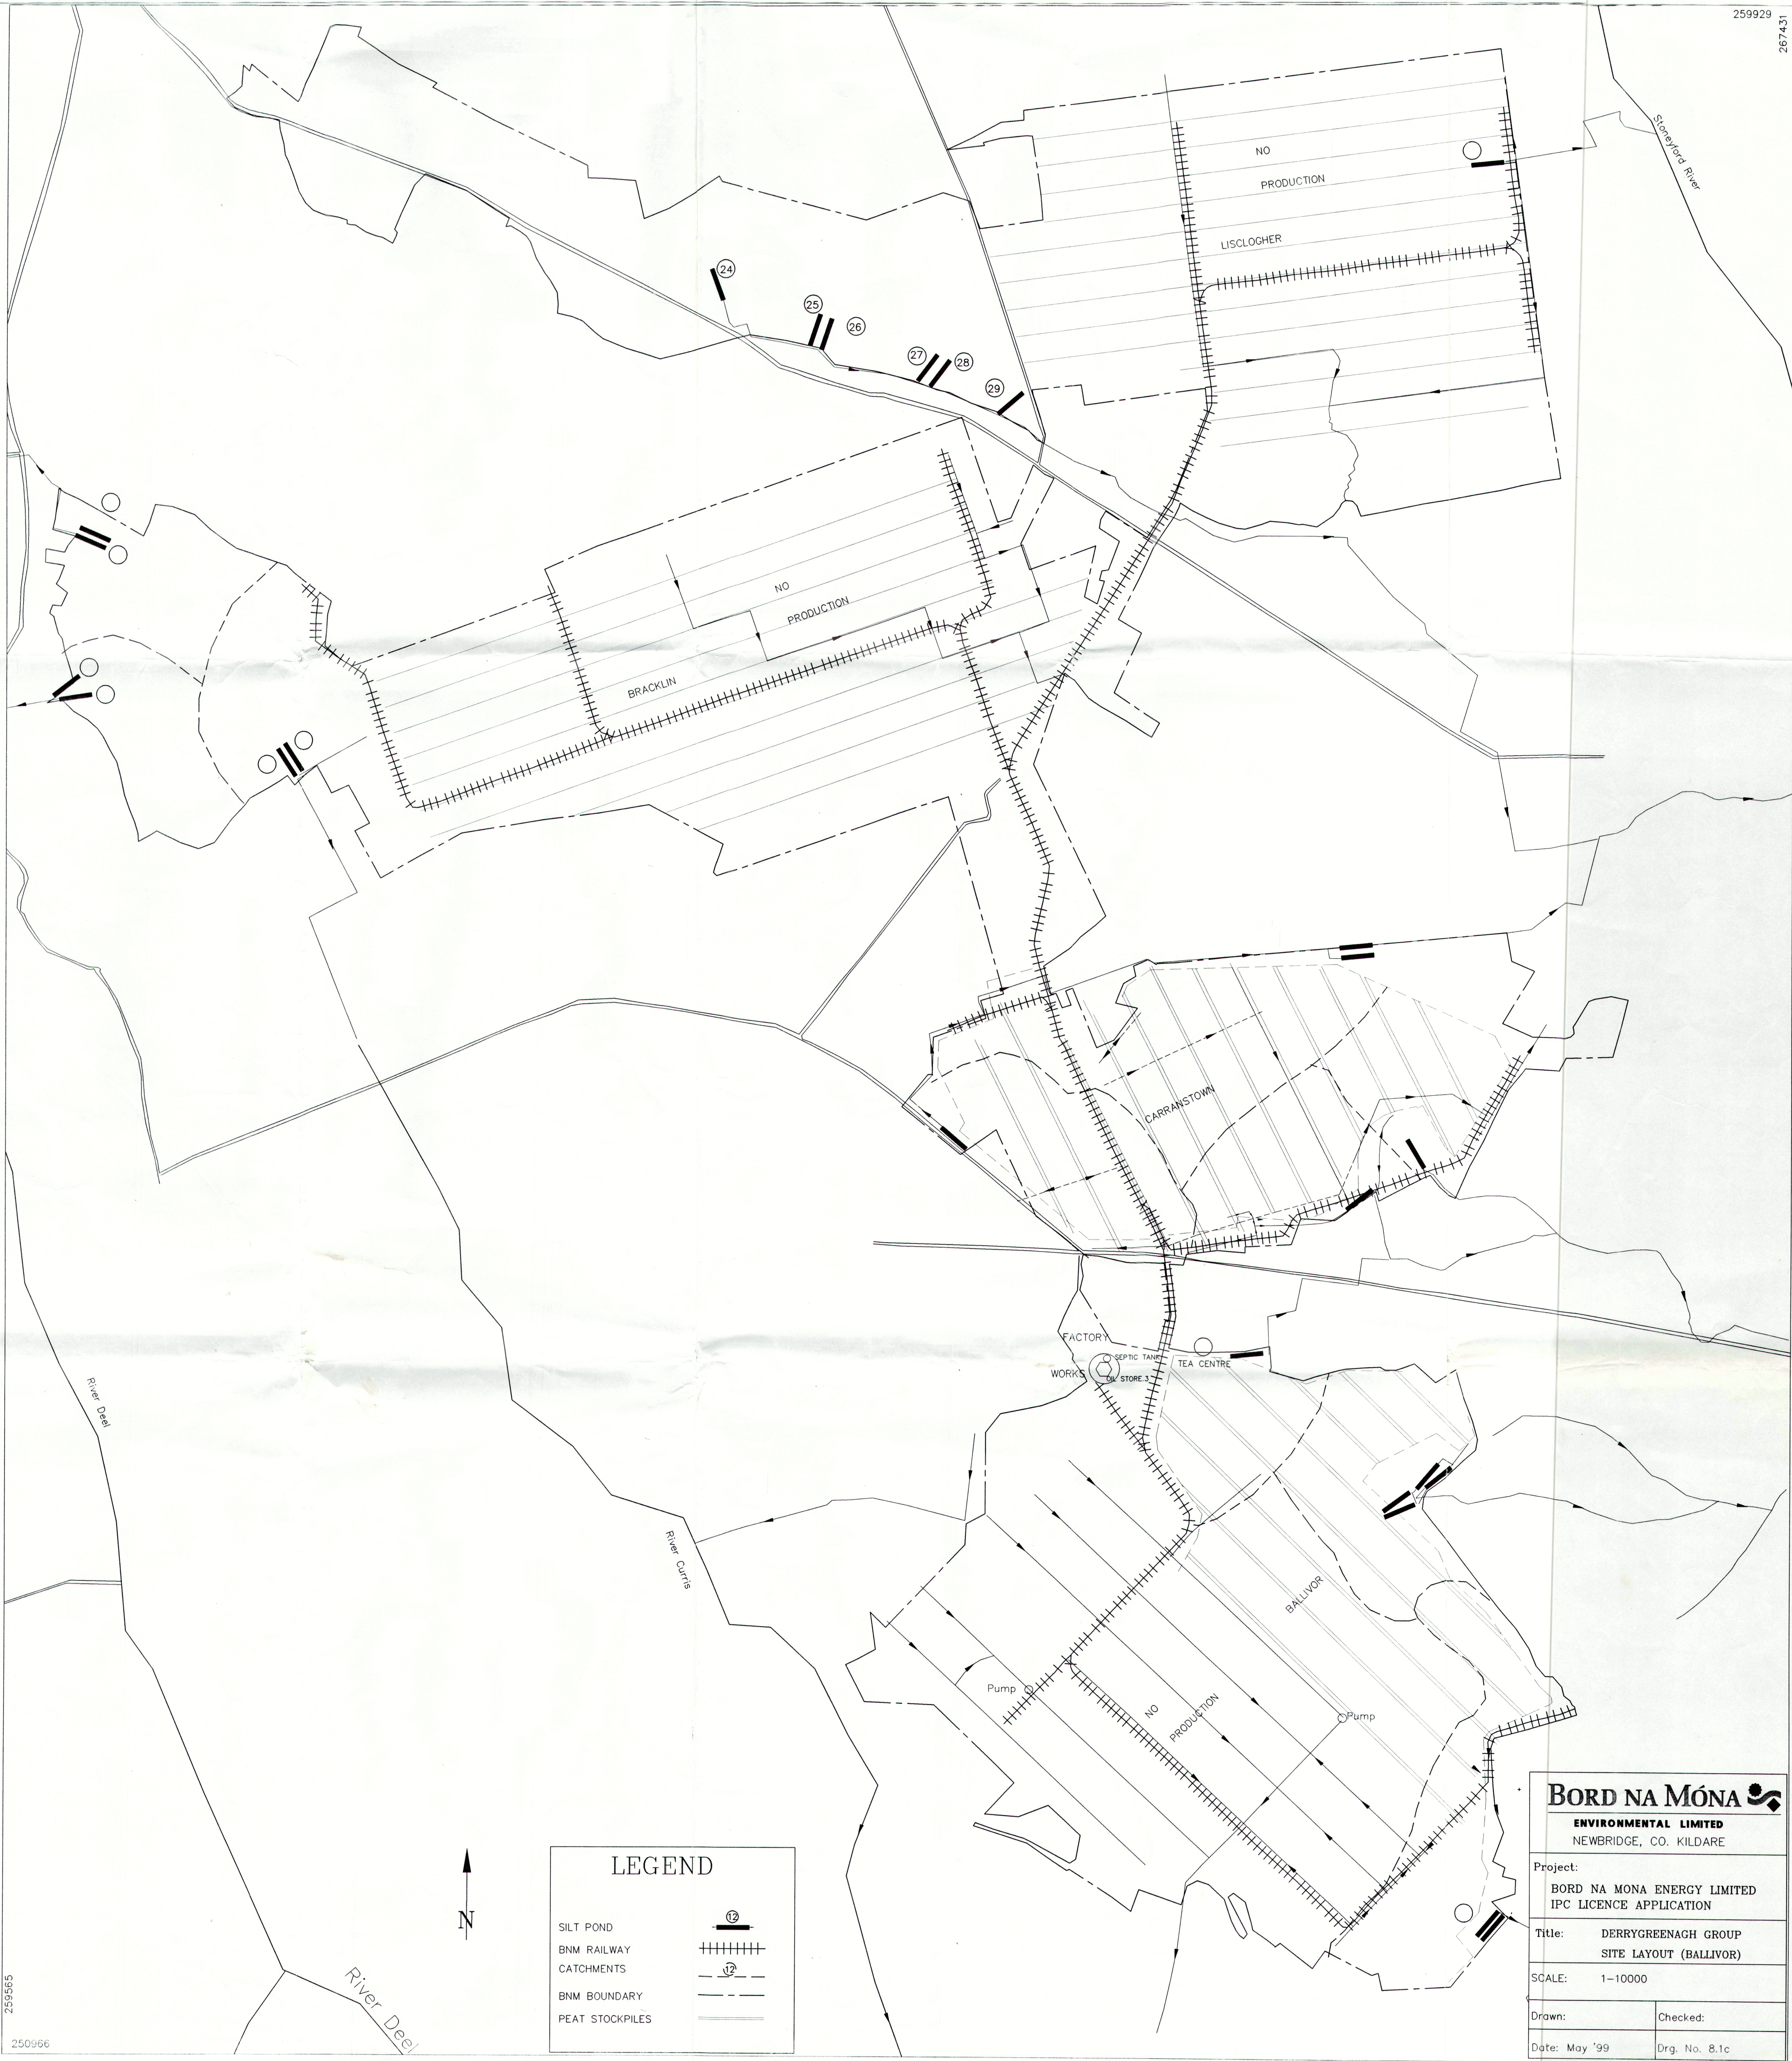

BORD NA MÓNA
ENVIRONMENTAL LIMITED
NEWBRIDGE, CO. KILDARE

Project:
BORD NA MÓNA ENERGY LIMITED
IPC LICENCE APPLICATION

Title: DERRYGREENAGH GROUP
SITE LAYOUT (BALLIVOR)

SCALE: 1-10000

Drawn: Checked:

Date: May '99 Drg. No. 8.1c