


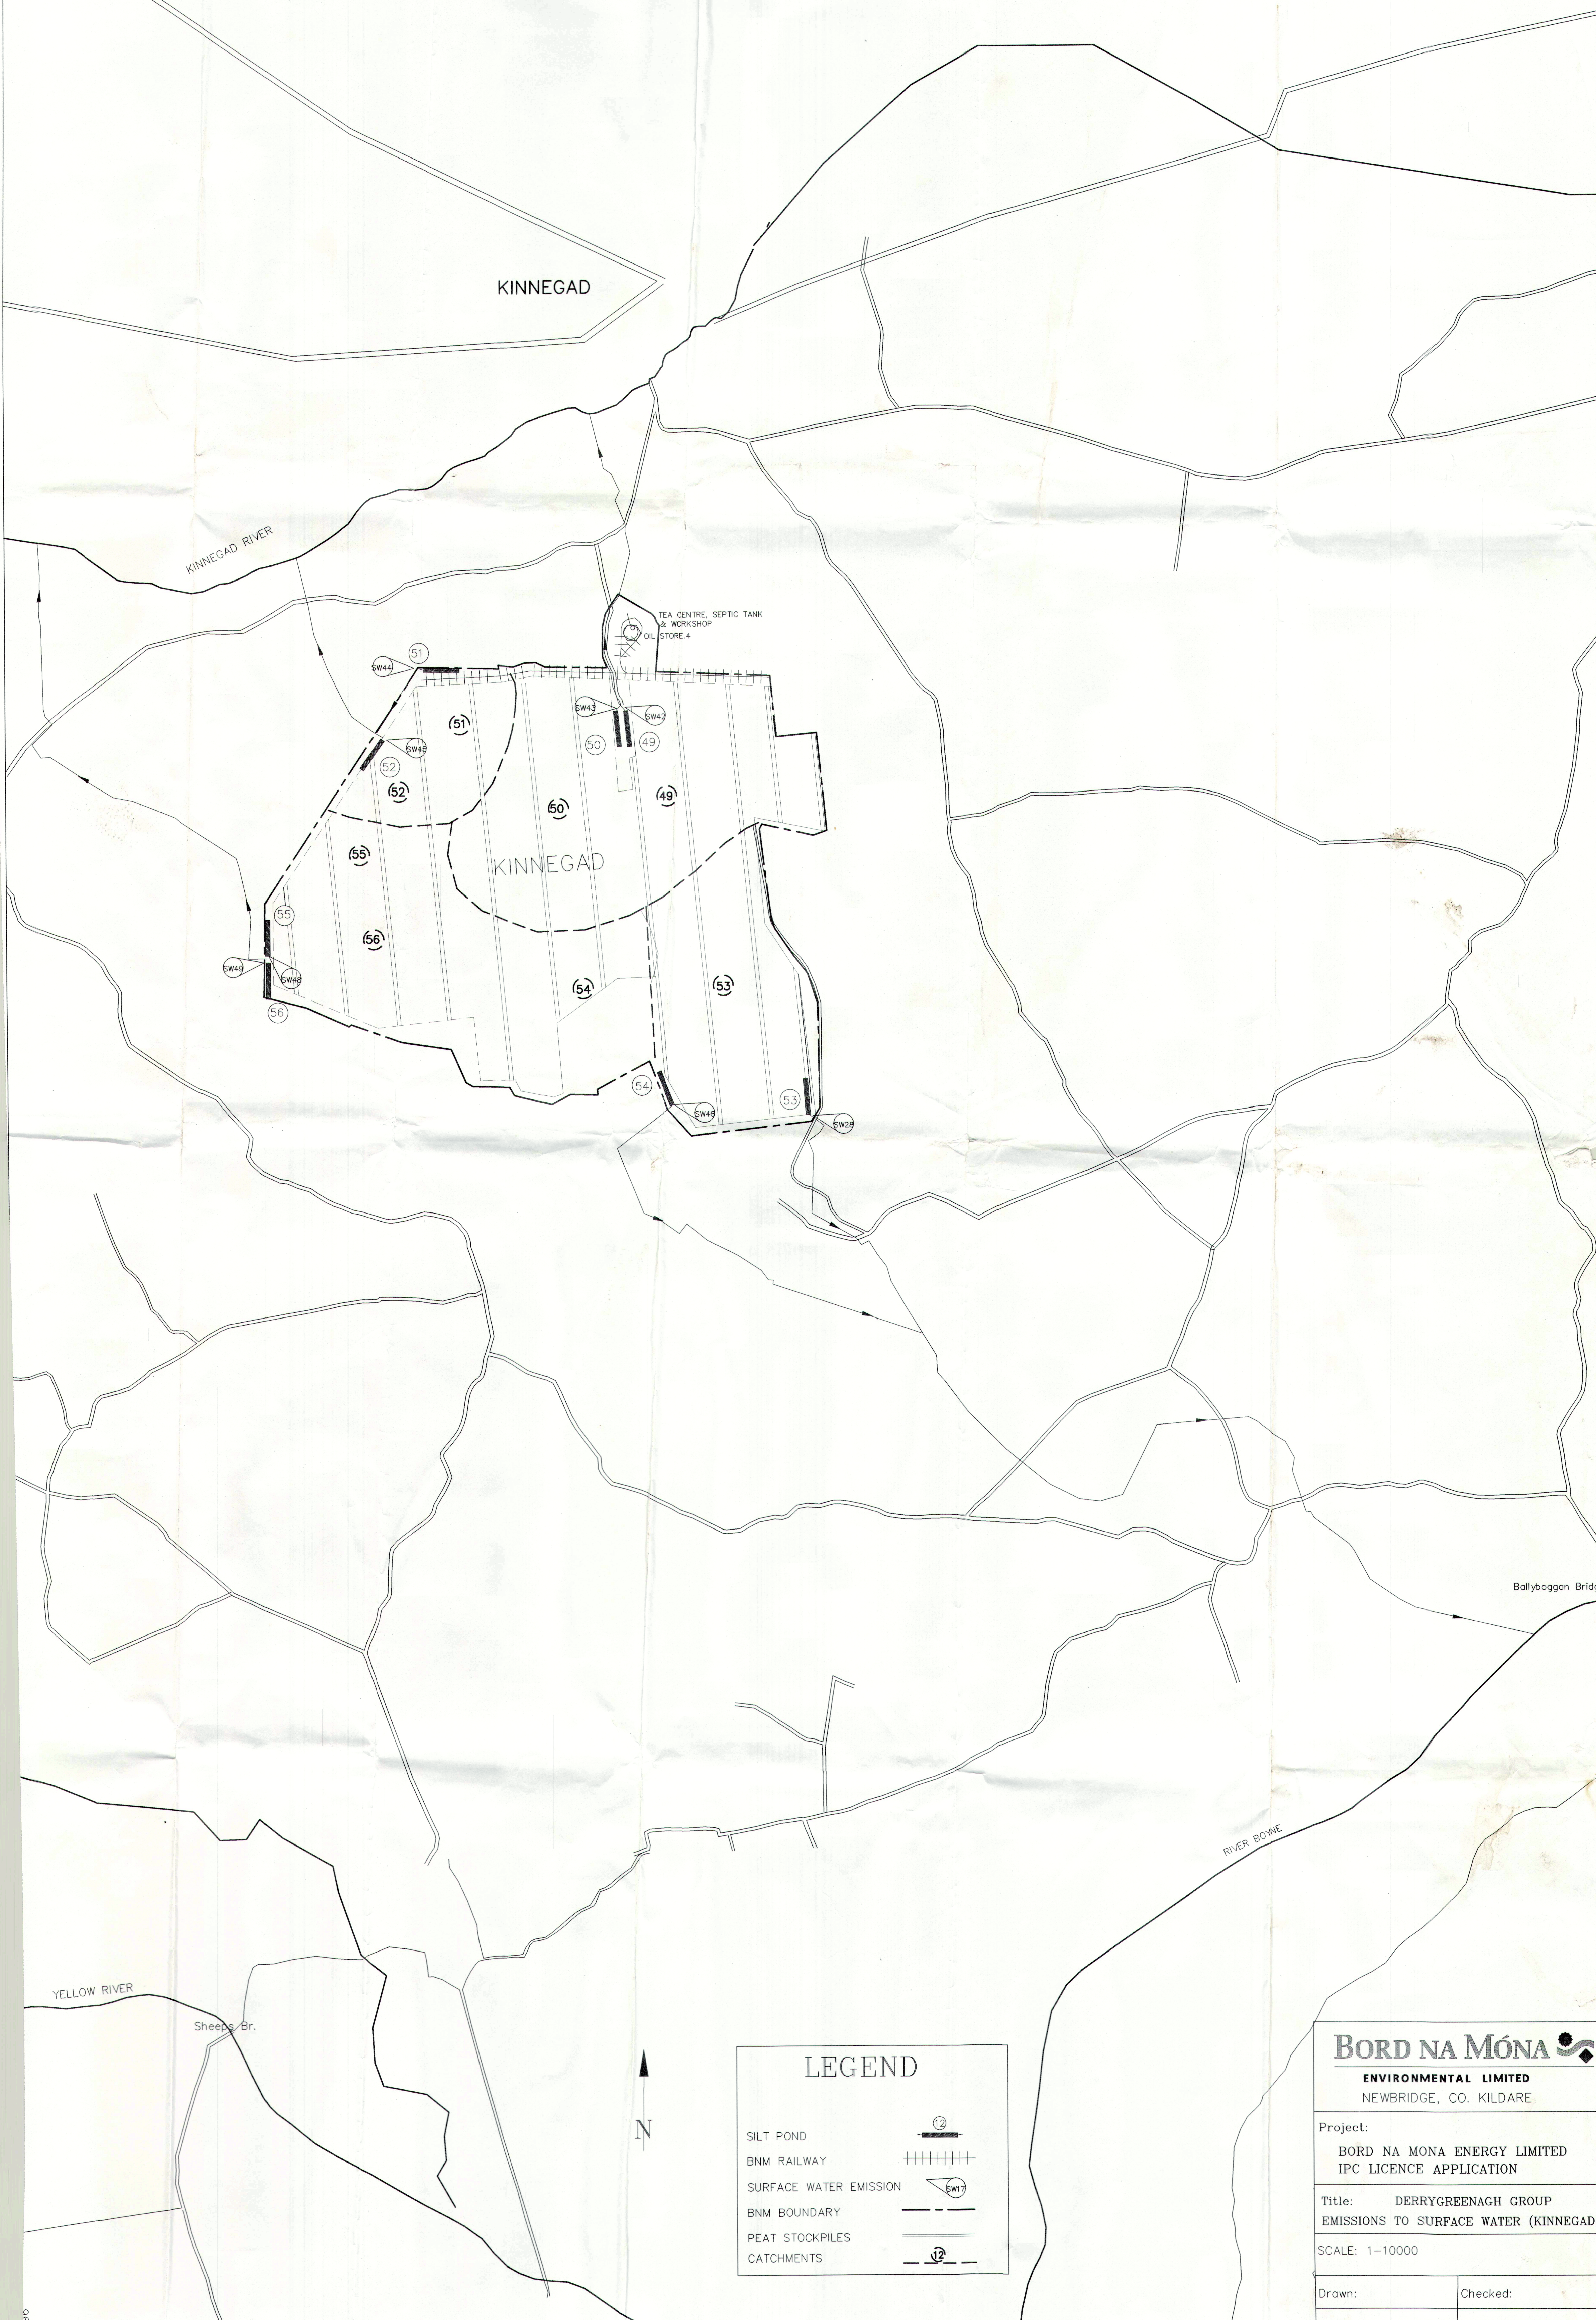

KINNEGAD

KINNEGAD RIVER

TEA CENTRE, SEPTIC TANK
& WORKSHOP
OIL STORE, 4

KINNEGAD

Ballybogan Bridge

RIVER BOYNE

YELLOW RIVER

Sheep's Br.



LEGEND

SILT POND



BNM RAILWAY

SURFACE WATER EMISSION

BNM BOUNDARY

PEAT STOCKPILES

CATCHMENTS

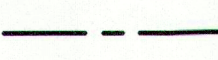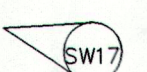

BORD NA MÓNA

ENVIRONMENTAL LIMITED

NEWBRIDGE, CO. KILDARE

Project:

BORD NA MONA ENERGY LIMITED
IPC LICENCE APPLICATION

Title: DERRYGREENAGH GROUP
EMISSIONS TO SURFACE WATER (KINNEGAD)

SCALE: 1-10000

Drawn:

Checked:

Date: May '99

Drg. No. 11.1b