


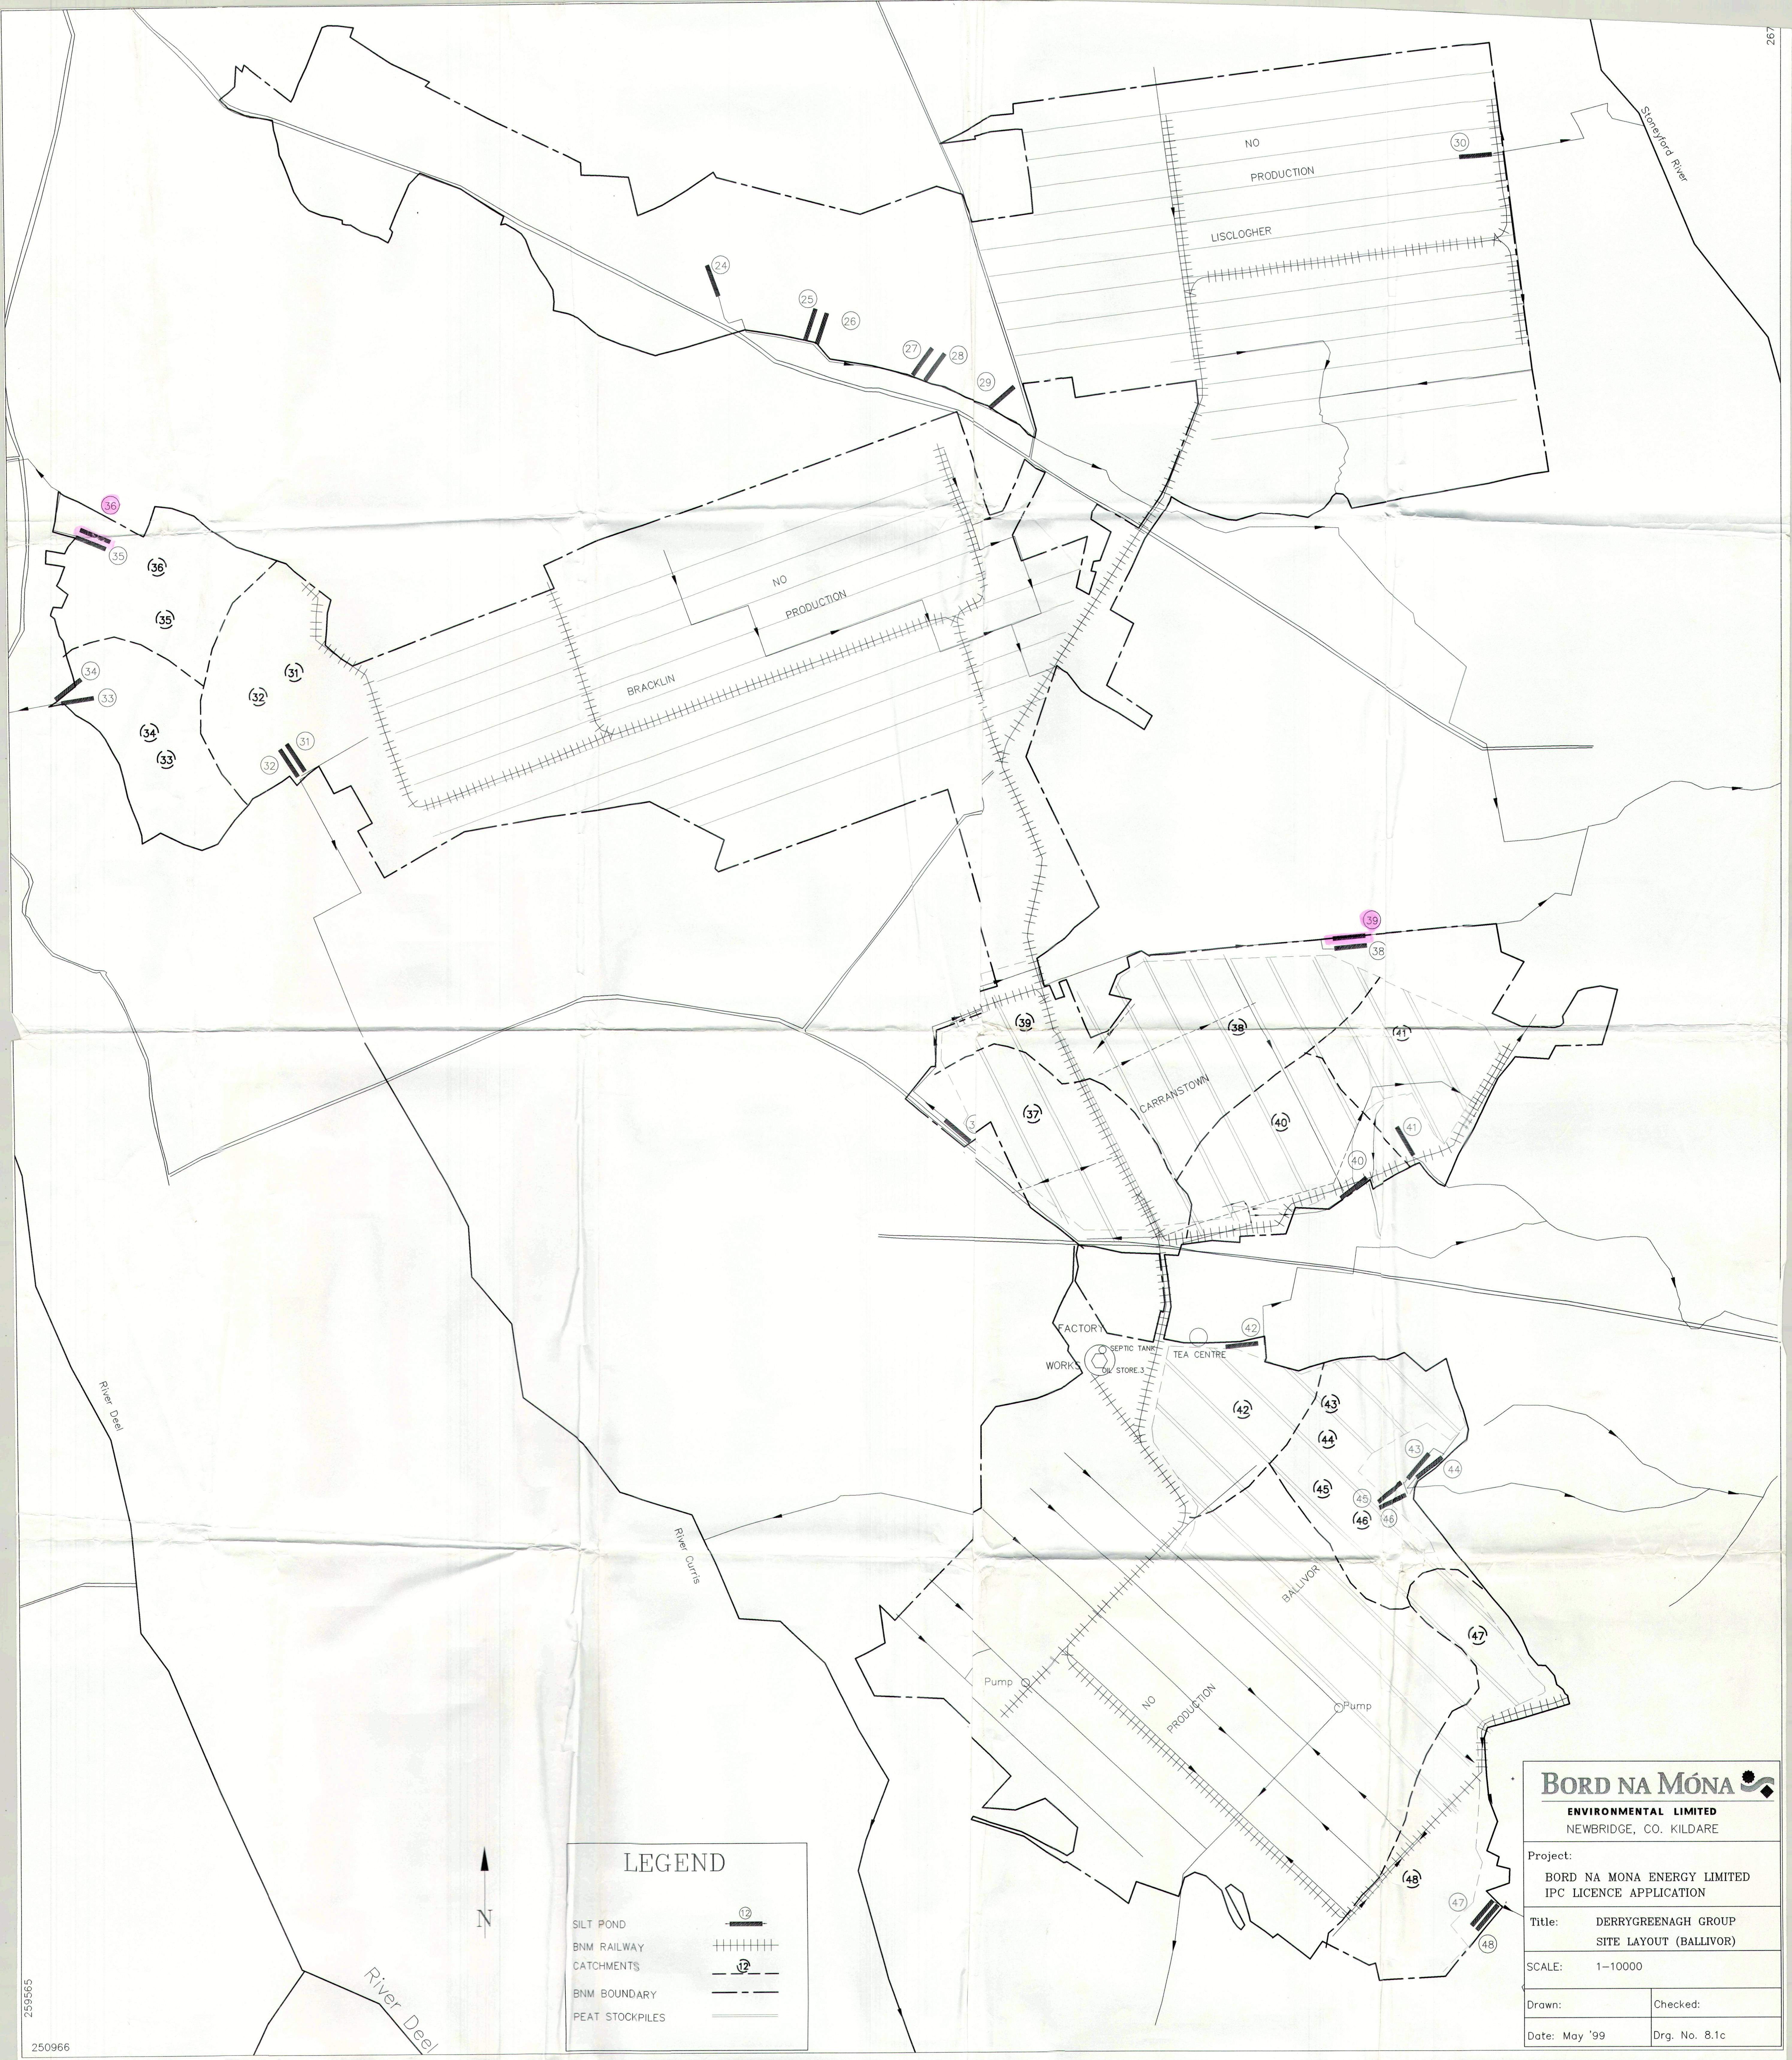

LEGEND

SILT POND	
BNM RAILWAY	
CATCHMENTS	
BNM BOUNDARY	
PEAT STOCKPILES	

BORD NA MÓNA

ENVIRONMENTAL LIMITED
NEWBRIDGE, CO. KILDARE

Project:
BORD NA MÓNA ENERGY LIMITED
IPC LICENCE APPLICATION

Title: DERRYGREENAGH GROUP
SITE LAYOUT (BALLIVOR)

SCALE: 1-10000

Drawn:	Checked:
Date: May '99	Drq. No. 8.1c