


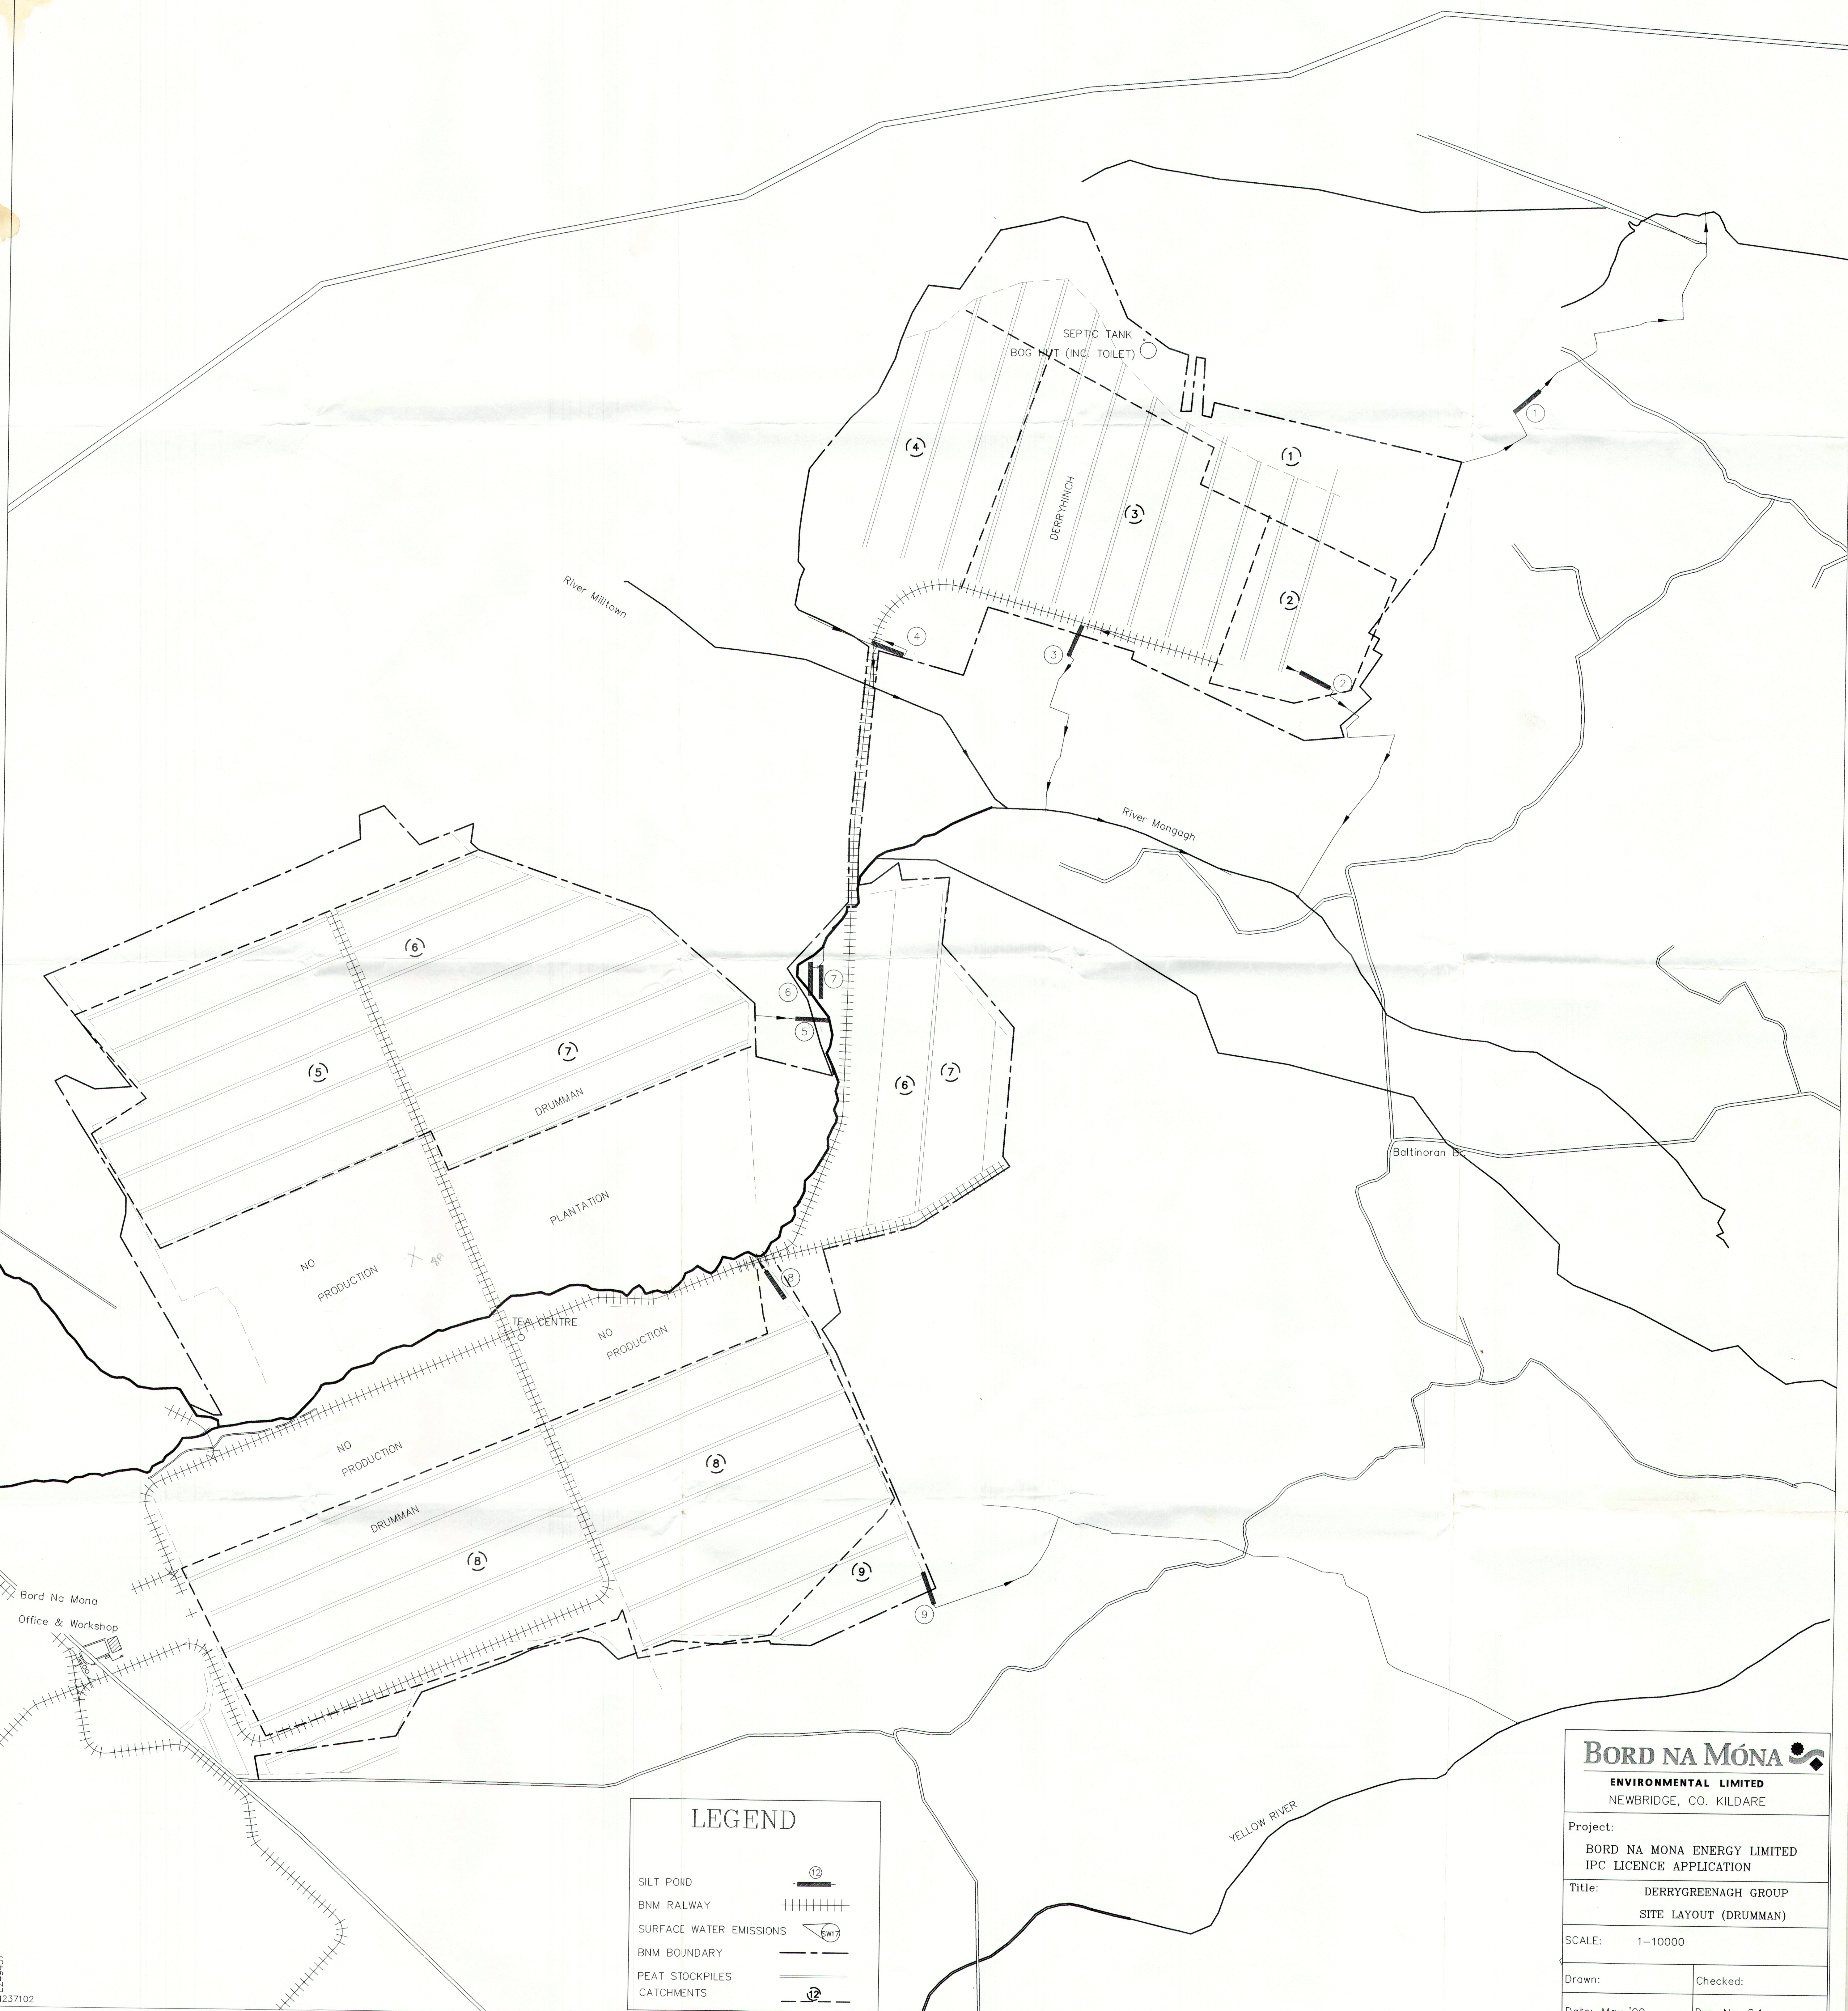

LEGEND

SILT POND	
BNM RAILWAY	
SURFACE WATER EMISSIONS	
BNM BOUNDARY	
PEAT STOCKPILES	
CATCHMENTS	

BORD NA MÓNA
ENVIRONMENTAL LIMITED
NEWBRIDGE, CO. KILDARE

Project:
BORD NA MONA ENERGY LIMITED
IPC LICENCE APPLICATION

Title:
DERRYGREENAGH GROUP
SITE LAYOUT (DRUMMAN)

SCALE: 1-10000

Drawn:	Checked:
Date: May '99	Drg. No. 8.1e