
Project Management Initials: Designer: GD Checked: TO'C Approved: KC

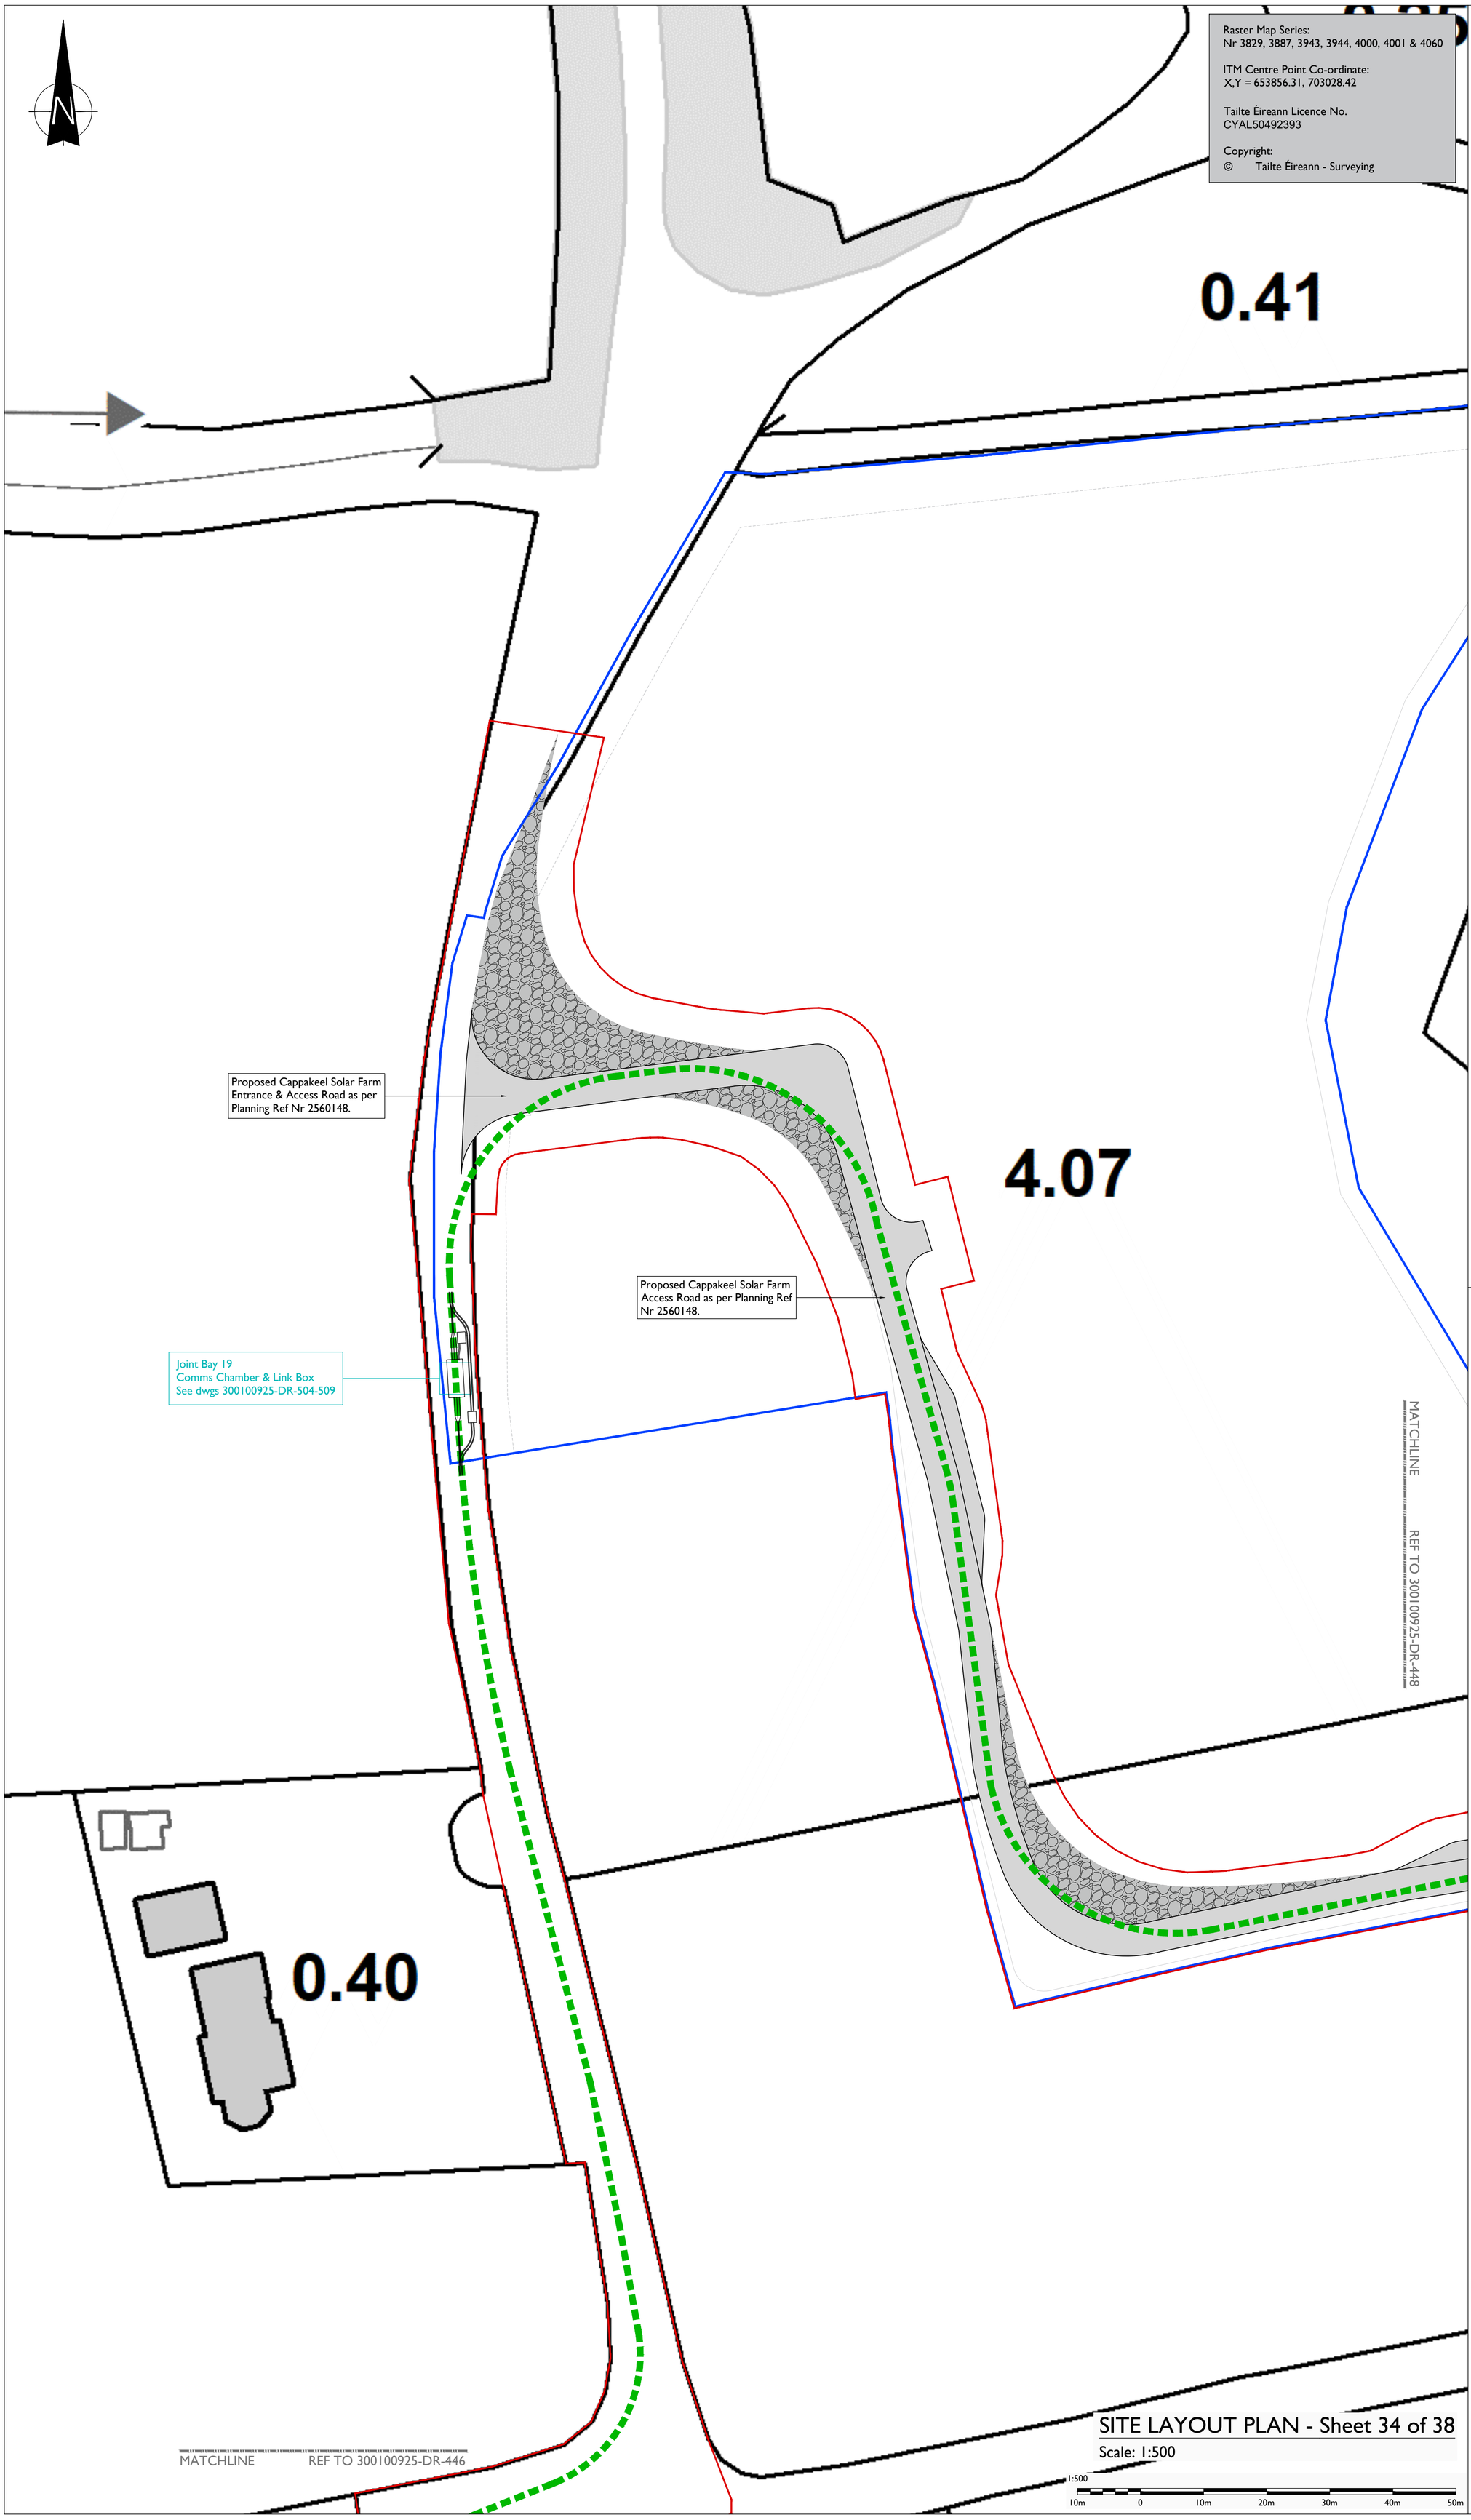

LEGEND: -

- Proposed 110kV UGC Route shown thus
- Planning Boundary shown thus
- Area under the control of Applicant (Proposed Cappakeel Solar Farm Planning Ref Nr 2560148) shown thus
- 110kV Joint Bay, Comms Chamber & Link Box shown thus
- Spot Heights shown thus 46.52m

NOTES: -

- This drawing is to be used only for the purpose of the planning application and is subject to detailed design.
- Position of underground cable and location of joint bays, links boxes and comms chambers may vary depending on site conditions.
- Position of link boxes and comms chambers is to be agreed onsite with EirGrid.
- Additional watercourses and other services may be encountered on the route.
- The property boundaries shown (while an accurate representation) are for information purposes only. Precise digital boundaries will be obtained from PRAI & mapped in advance of any formal Section 53 Wayleave or Deed A/Deed B being served on the landowner.
- Existing Utilities indicated on drawings are those that are crossed over / under by the proposed UG Grid Connection Cable or are those existing Utilities that run parallel to and in the vicinity of the proposed UG Grid Connection Cable.

tli GROUP

Head Office
Beenreigh,
Abbeydorney,
Tralee, Co. Kerry
Ireland
Tel: 00353 66 7135710

Regional Office
Basepoint Business Centre
Stroudley Road, Basingstoke,
Hampshire,
RG24 8UP, UK
Tel: 00 44 1256406664

PROJECT

Cappakeel Solar Farm 110kV UGC Grid Connection

CLIENT

Perigus Energy

CONSULTANTS

ISSUE/REVISION

I/R	DATE	DESCRIPTION
P3	16.06.26	Issued for Planning
P2	20.03.26	Issued for Planning
P1	18.12.25	Issued for Planning

PROJECT NUMBER

300-100925

SHEET TITLE

Site Layout Plan - Sheet 34 of 38

SHEET NUMBER

300100925-DR-447

SITE LAYOUT PLAN - Sheet 34 of 38

Scale: 1:500

1:500
10m 0 10m 20m 30m 40m 50m

ISO A1 594mm x 841mm