
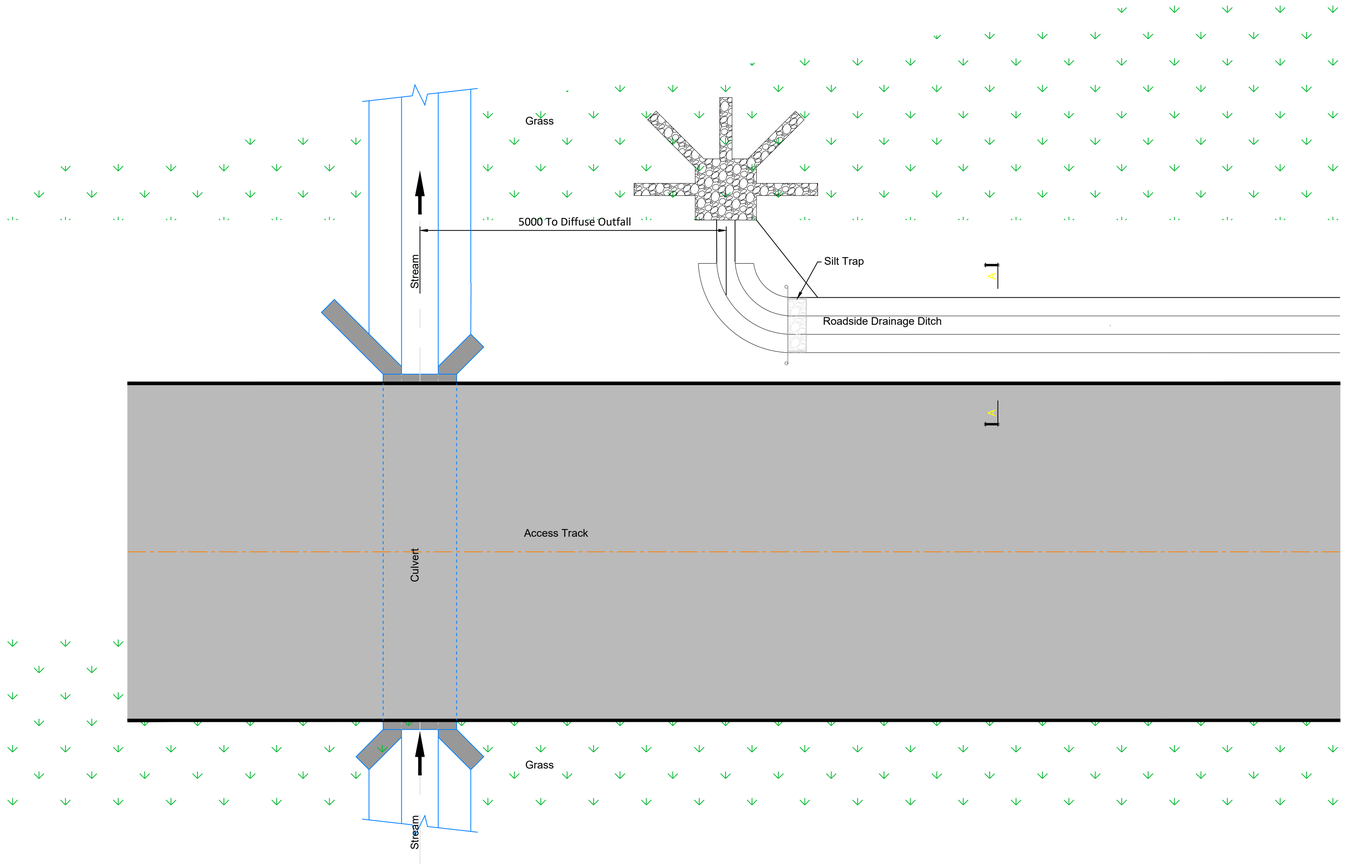


PLAN OF SILT TRAP IN DRAINAGE DITCH WITH DIFFUSE OUTFALL

Scale 1:50

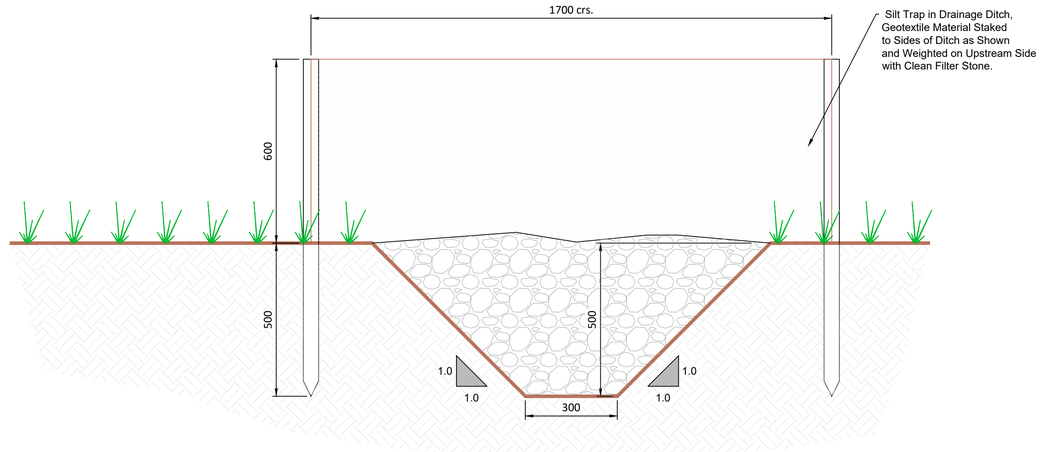

SILT TRAP IN DRAINAGE DITCH

Scale 1:10

If Applicable : Ordnance Survey Ireland Licence No. CYAL50368274 © Ordnance Survey Ireland and Government of Ireland
OSI-3771,3772,3773,3829,3830,3831,3887,3888,3889

FEHILY TIMONEY
Cork | Dublin | Carlow
www.fehilytimoney.ie

No part of this document may be reproduced or transmitted in any form or stored in any retrieval system of any nature without the written permission of Fehily Timoney & Company as copyright holder except as agreed for use on the project for which the document was originally issued. Do not scale. Use figured dimensions only. If in doubt - Ask!

Rev.	Description	App By	Date
A	ISSUE FOR PLANNING	JH	07.09.26

PROJECT	CAPPAKEEL SOLAR FARM
CLIENT	PERIGUS ENERGY IRELAND MIDCO LIMITED
SHEET	SILT TRAP IN DRAINAGE DITCH
Date	07.09.26
Project number	P23-226
Scale (@ A1-)	As Shown
Drawn by	CS
Checked by	PMcD
Drawing Number	P23-226-0600-0003
Rev	A

O:\ACAD\2023\P23-226\P23-226-0600-0003

7 September 2026