
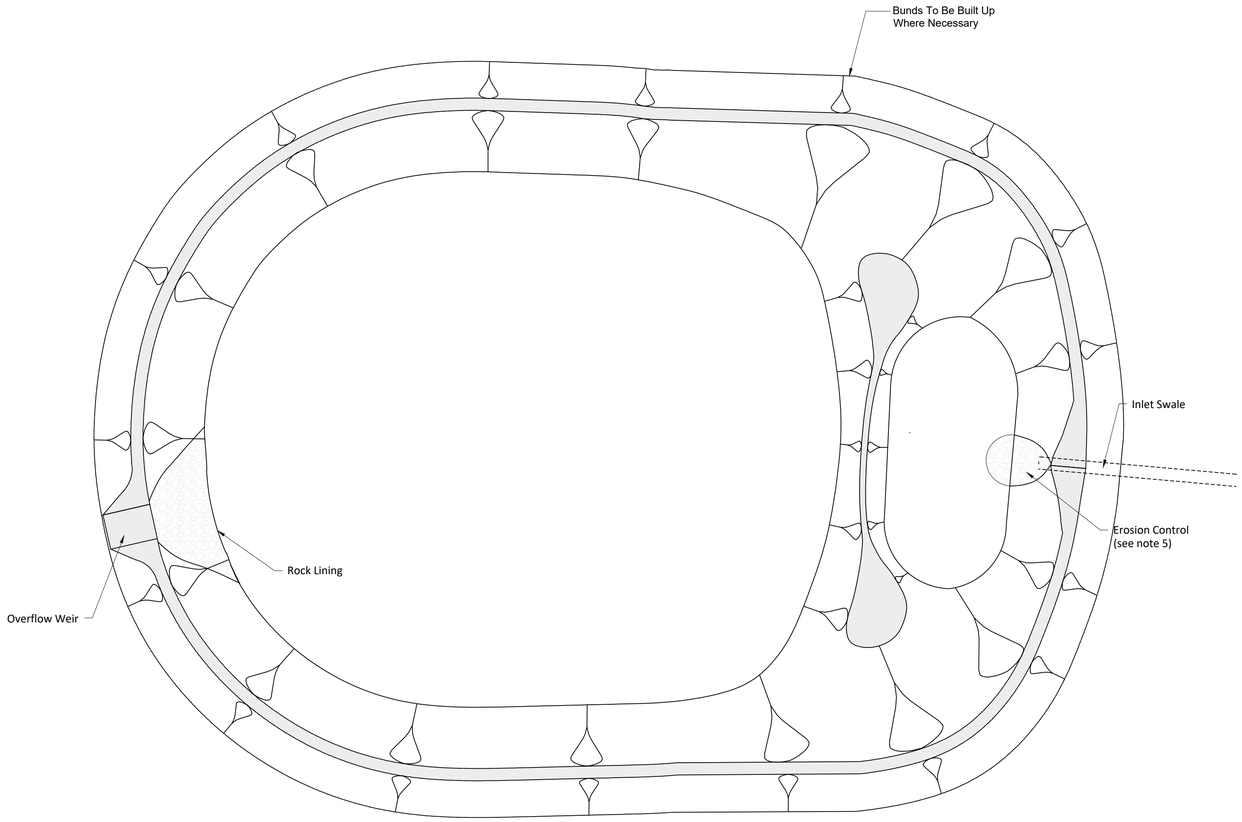



SETTLEMENT POND LAYOUT

Scale 1:250

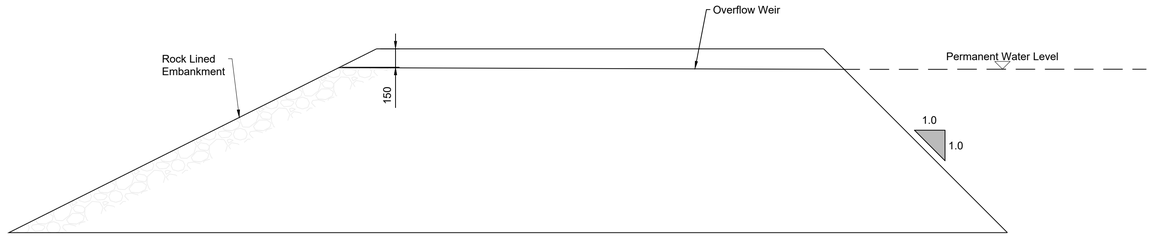


SECTION AT OUTLET

Scale 1:25

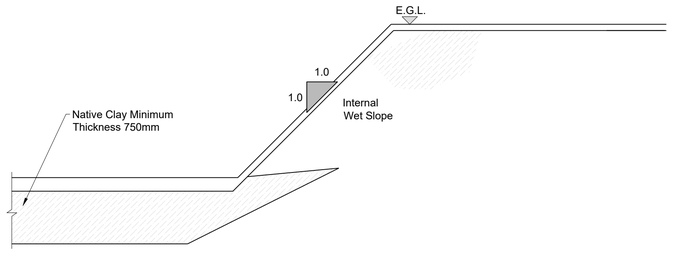

BUND CONSTRUCTION
(Where Pond is Below Ground Level)

Scale 1:25

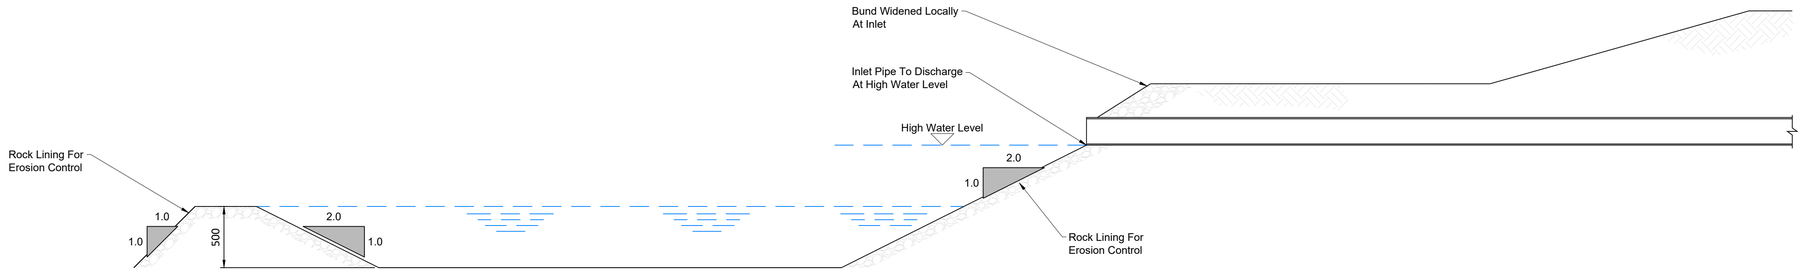

SECTION THROUGH FOREBAY

Scale 1:25

If Applicable : Ordnance Survey Ireland Licence No. CYAL50368274 © Ordnance Survey Ireland and Government of Ireland
OSI-3771,3772,3773,3829,3830,3831,3887,3888,3889

FEHILY TIMONEY
Cork | Dublin | Carlow
www.fehilytimoney.ie

No part of this document may be reproduced or transmitted in any form or stored in any retrieval system of any nature without the written permission of Fehily Timoney & Company as copyright holder except as agreed for use on the project for which the document was originally issued. Do not scale. Use figured dimensions only. If in doubt - Ask!

Rev.	Description	App By	Date
A	ISSUE FOR PLANNING	JH	07.09.26

PROJECT	CAPPAKEEL SOLAR FARM
CLIENT	PERIGUS ENERGY IRELAND MIDCO LIMITED
SHEET	TYPICAL SETTLEMENT POND DETAILS SHEET 1 OF 2

Date 07.09.26	Project number P23-226	Scale (@ A1-) As Shown	
Drawn by CS	Drawing Number P23-226-0600-0004		Rev A
Checked by PMcD			

O:\ACAD\2023\P23-226\P23-226-0600-0004

7 September 2026