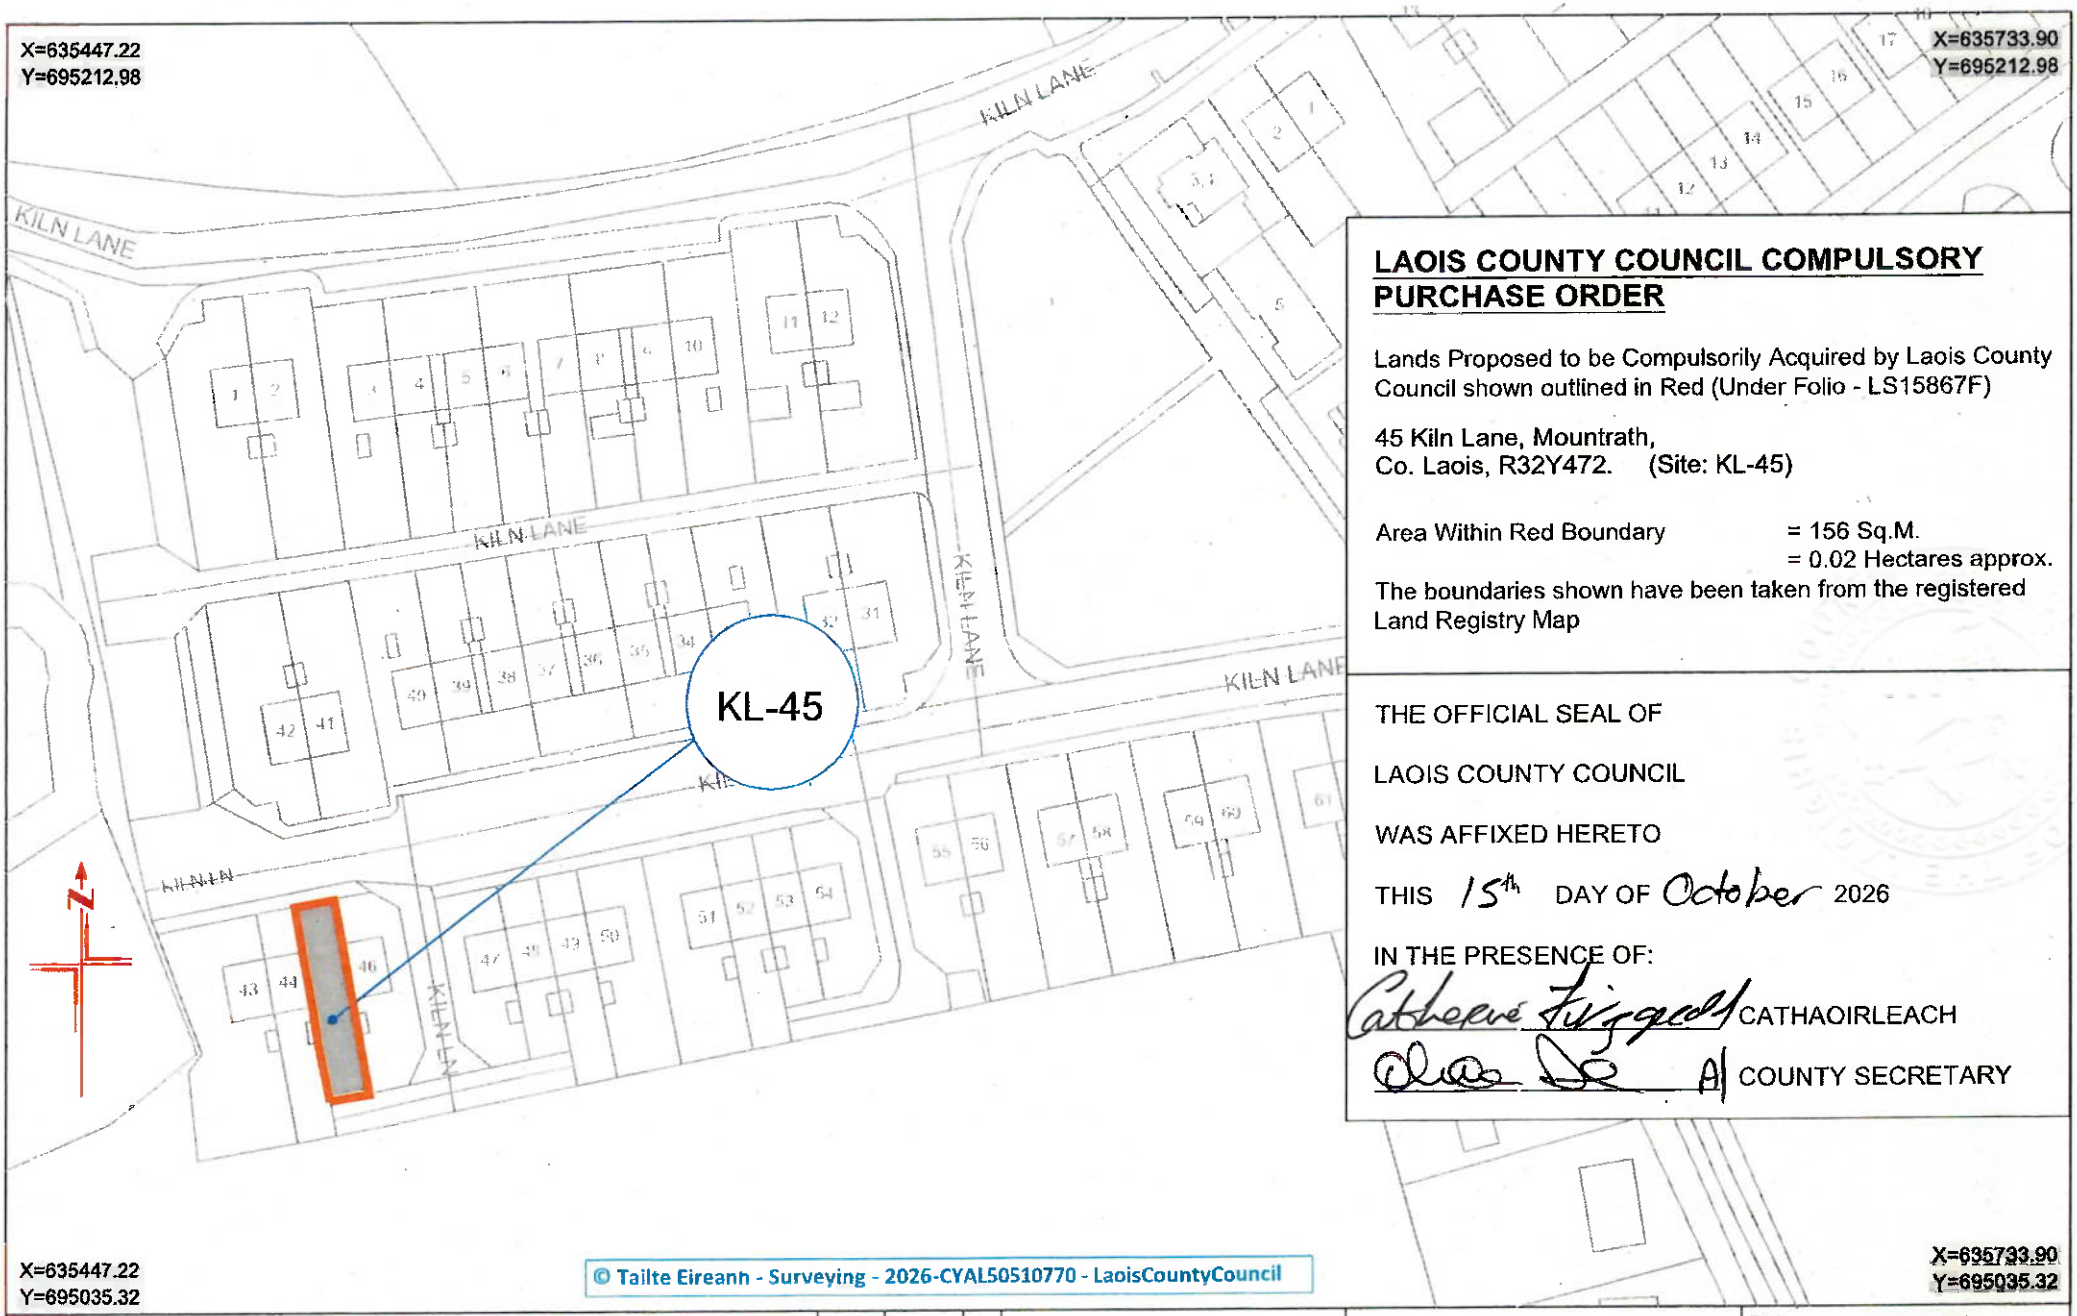


LAOIS COUNTY COUNCIL COMPULSORY PURCHASE ORDER

Lands Proposed to be Compulsorily Acquired by Laois County Council shown outlined in Red (Under Folio - LS15867F)

45 Kiln Lane, Mountrath,
Co. Laois, R32Y472. (Site: KL-45)

Area Within Red Boundary = 156 Sq.M.
= 0.02 Hectares approx.

The boundaries shown have been taken from the registered Land Registry Map

THE OFFICIAL SEAL OF

LAOIS COUNTY COUNCIL

WAS AFFIXED HERETO

THIS 15th DAY OF October 2026

IN THE PRESENCE OF:

Catherine Fitzgerald CATHAOIRLEACH

A/ COUNTY SECRETARY

© Tailte Eireann - Surveying - 2026-CYAL50510770 - LaoisCountyCouncil

LAOIS COUNTY COUNCIL
PLANNING SECTION,
COUNTY HALL,
PORTLAOISE,
CO. LAOIS.
PHONE:
(057) 8664000

Revision:	Description:	Date:

DRAWING TITLE:
45 Kiln Lane, Mountrath,
Co. Laois, R32Y472 :(Site KL-45)
Deposited Map 2026

Scale:	1:1000		Date: 22/09/2026
Drawn By:	JC		Checked By: GR
Ref:	2026/09	Sheet Size: A4	Drawing No.: CPO-LS-KL-45
Ref. File:	CPO No.9 of 2026		