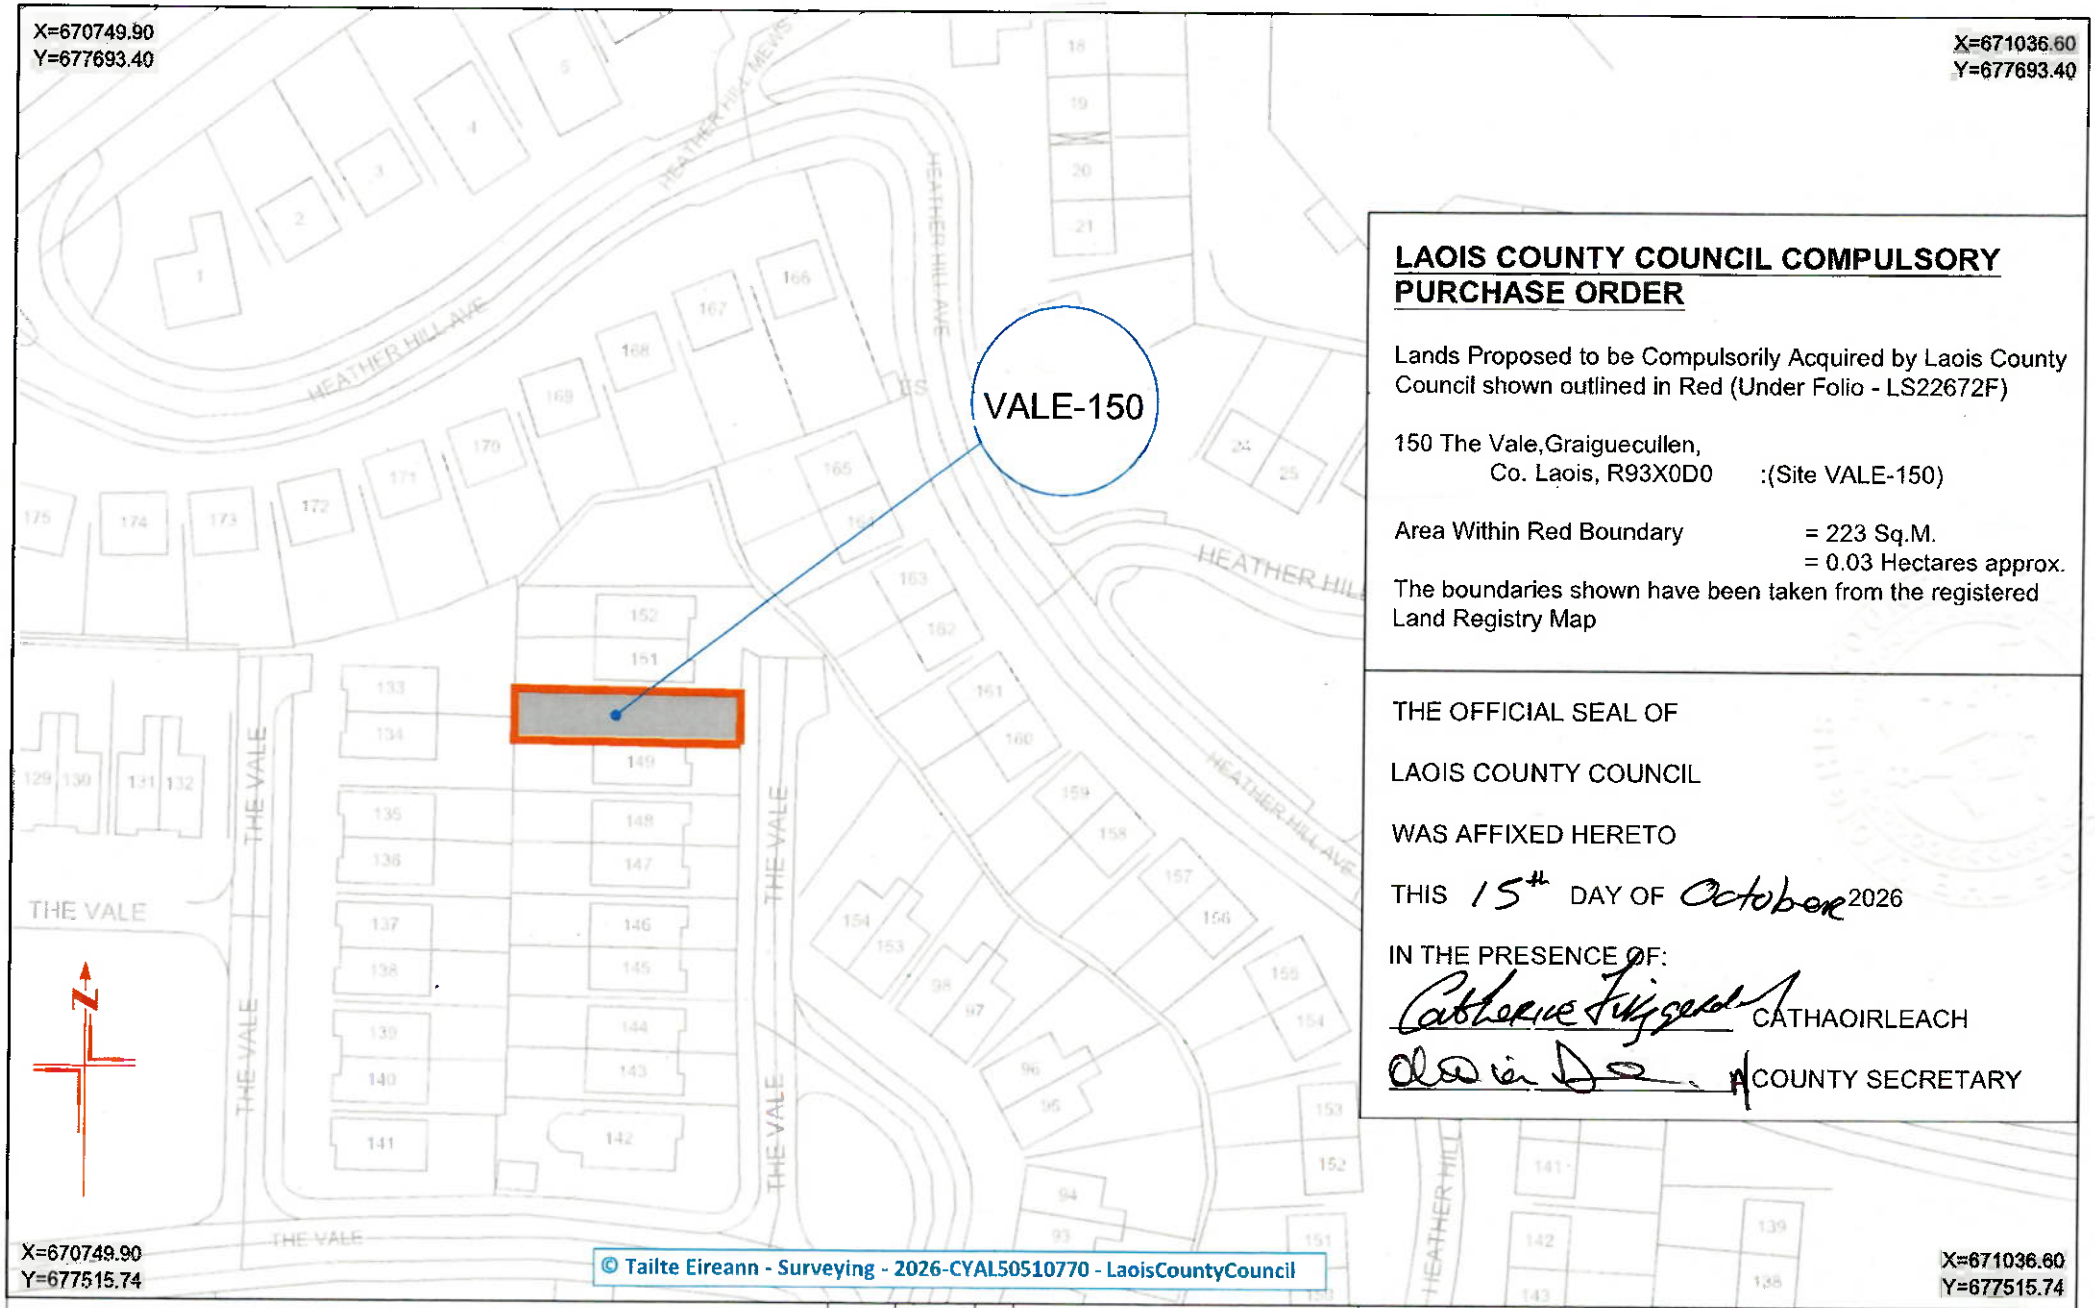


LAOIS COUNTY COUNCIL COMPULSORY PURCHASE ORDER

Lands Proposed to be Compulsorily Acquired by Laois County Council shown outlined in Red (Under Folio - LS22672F)

150 The Vale,Graiguecullen,
Co. Laois, R93X0D0 :(Site VALE-150)

Area Within Red Boundary = 223 Sq.M.
= 0.03 Hectares approx.

The boundaries shown have been taken from the registered Land Registry Map

THE OFFICIAL SEAL OF

LAOIS COUNTY COUNCIL

WAS AFFIXED HERETO

THIS 15th DAY OF October 2026

IN THE PRESENCE OF:

Catherine Fitzgerald CATHAOIRLEACH

Aoife in Dr. COUNTY SECRETARY

Comhairle Contae Laoise | Laois County Council

LAOIS COUNTY COUNCIL
PLANNING SECTION,
COUNTY HALL,
PORTLAOISE,
CO. LAOIS.
PHONE:
(057) 8664000

Revision:	Description:	Date:

DRAWING TITLE:

150 The Vale, Graiguecullen,
Co. Laois :(Site VALE-150)
R93 X0D0
Deposited Map 2026

Scale:	1:1000		Date: 22/09/2026
Drawn By:	JC		Checked By: GR
Ref:	2026/10	Sheet Size: A4	Drawing No.:
Ref. File:		CPO No.10 of 2026	CPO-LS-VALE-150