

Notes:


1. MEASUREMENTS SHOWN ARE IN MM, UNLESS INDICATED OTHERWISE
2. DRAWING FOR PLANNING PURPOSES ONLY

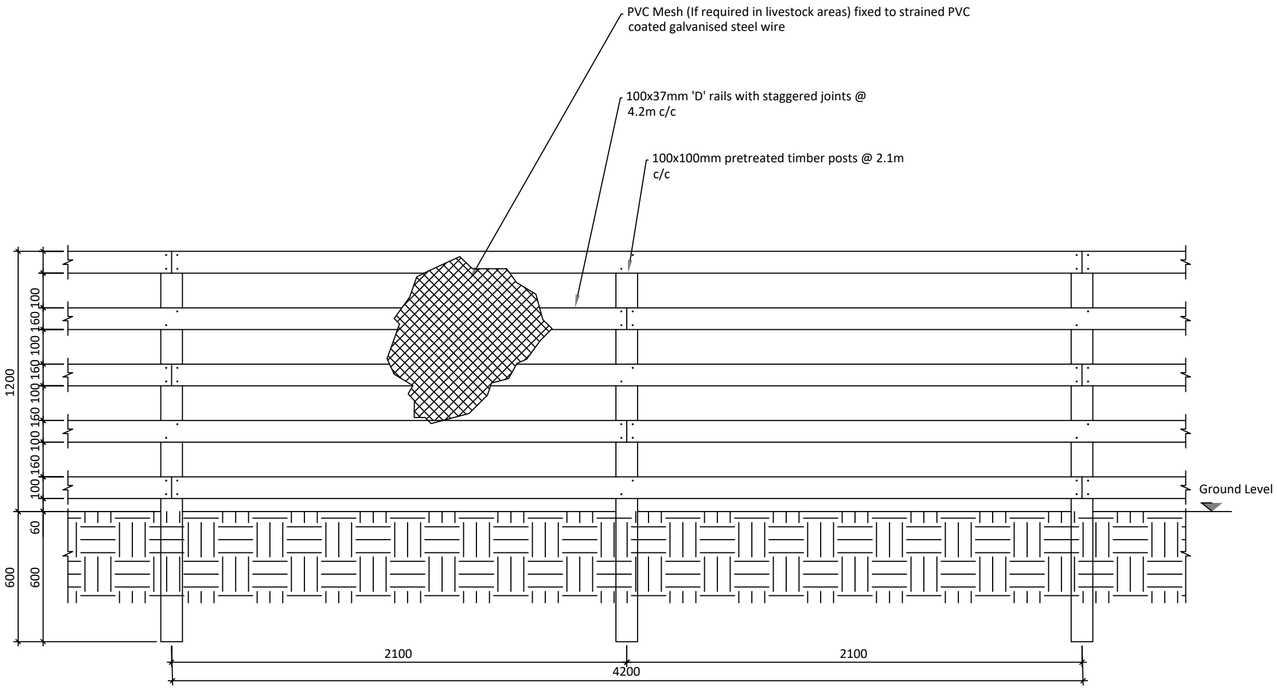


TIMBER POST & RAIL FENCING - ELEVATION VIEW

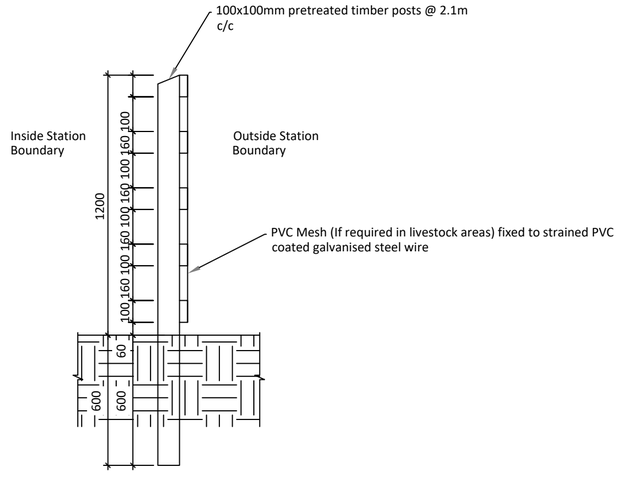

TIMBER POST & RAIL FENCING - SECTION VIEW

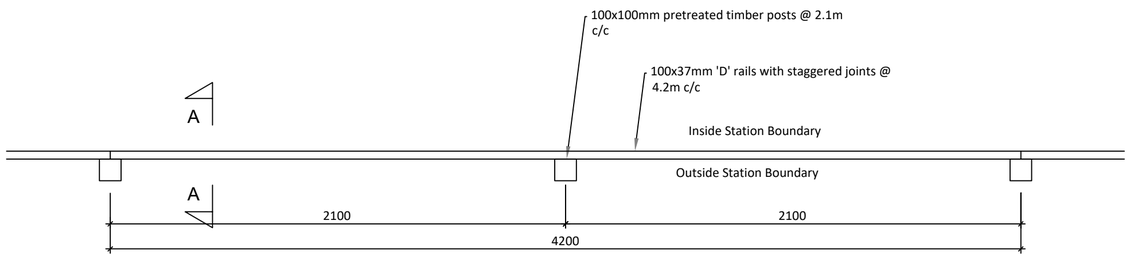

TIMBER POST & RAIL FENCING - PLAN VIEW

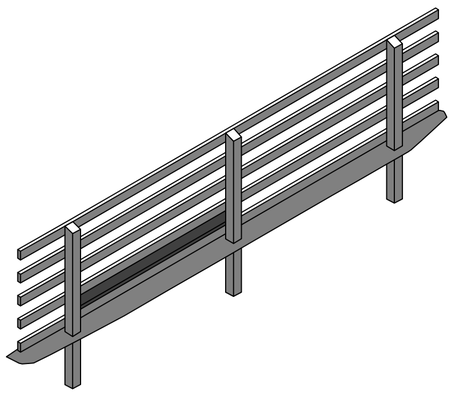

TIMBER POST & RAIL FENCING - ISOMETRIC VIEW

PROJECT TITLE: Ballydermot Wind Farm, Co. Offaly and Co. Kildare			
DRAWING TITLE: Property Boundary Timber Post & Rail Fence			
PROJECT No.: 250708		DRAWING No.: 250708-48	SCALE: 1: 20 @ A2
DRAWN BY: GO	CHECKED BY: RD	DATE: 23.10.2026	REVISION.: P03

Email: info@www.mkoireland.ie/Website: www.mkoireland.ie