

DO NOT SCALE

Millimetres 0 10 100

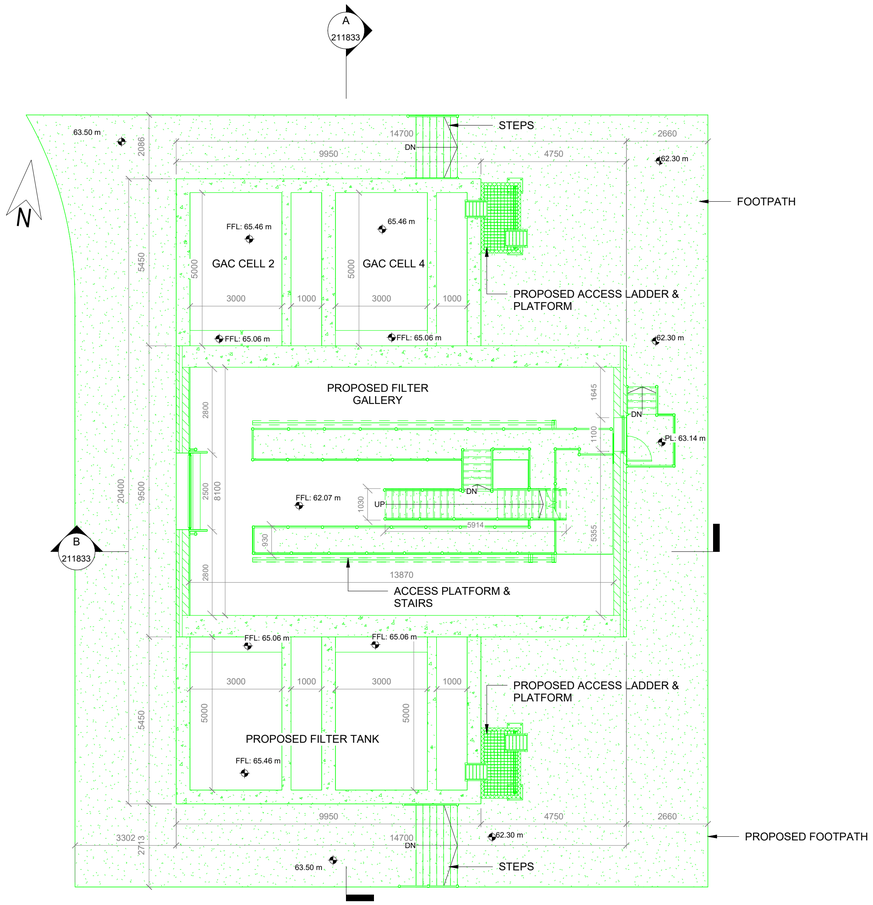

1 LOWER LEVEL PLAN
1 : 100

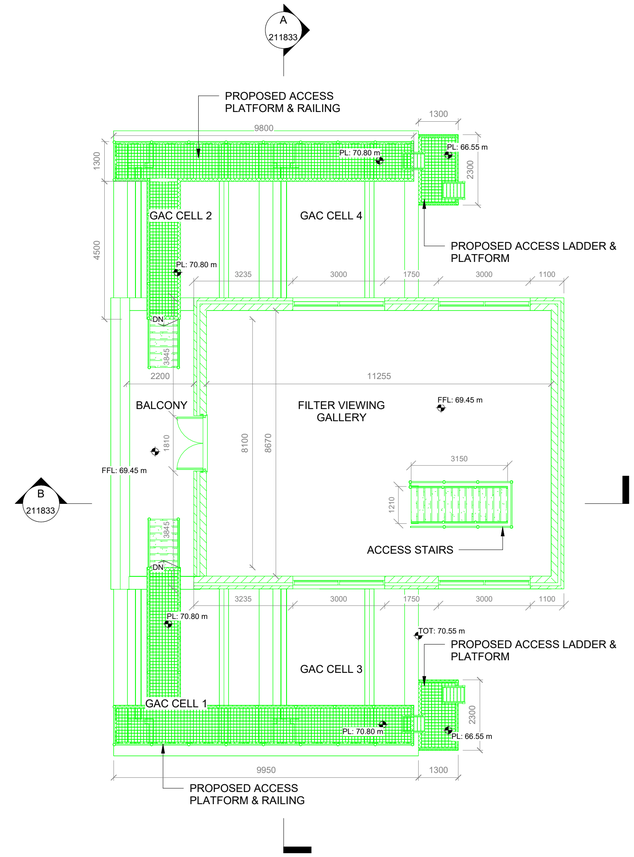

2 UPPER LEVEL PLAN
1 : 100

GENERAL NOTES


1. ALL DIMENSIONS ARE IN MILLIMETRES UNLESS NOTED OTHERWISE
2. ONLY WRITTEN DIMENSIONS SHALL BE USED. NO DIMENSIONS SHALL BE SCALED FROM THE DRAWINGS
3. ALL LEVELS ARE IN METRES AND ARE TO MALIN HEAD DATUM
4. ALL COORDINATES ARE IN METRES AND ARE TO IRISH TRANSVERSE MERCATOR

LEGEND:

	LEVEL(SECTION)
	LEVEL(PLAN)
FFL:	FINISHED FLOOR LEVEL
PL:	PLATFORM LEVEL
RL:	RIDGE LEVEL
TOT:	TOP OF TANK

NOTES:

1. PROPOSED WORKS SHOWN IN GREEN

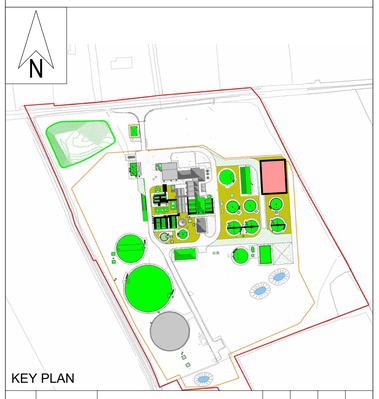

KEY PLAN

Rev.	Date	Description	By	Chk'd	Rev'd	App'd
C01	31.08.26	PLANNING	AMQ	ABM	MMcE	TM

Drawing Suitability: **PROJECT PLANNING** | Status: **A2**

AtkinsRéalis
DUBLIN | CORK | GALWAY | DUNDALK
ATKINS HOUSE,150 AIRSIDE BUSINESS PARK,
SWORDS, DUBLIN, K67 K5W4.
Tel : +353 1 810 8000 Email : info.ie@atkinsréalis.com

Client: Uisce Éireann Irish Water

Project Title: BALLINA AND LOUGH TALT WATER SUPPLY UPGRADE

Drawing Title: LISGLENNON WTP PROPOSED GAC FILTER TANKS & BUILDING GENERAL ARRANGEMENT

Scale	Drawn	Checked	Reviewed	Authorised
As indicated	AMQ	ABM	MMcE	TM
Original Size: A1	Date: 31.08.26	Date: 31.08.26	Date: 31.08.26	Date: 31.08.26


Drawing Number: 10025936-ATK-L3-ZZ-DR-CE-211832 | Revision: C01

Atkins Project Number: 10025936


CLASSIFICATION - AtkinsRéalis Base Line (Low Risk)

C:\Users\MCQUI143\DC\ACCDocs\AtkinsRéalis_EU\Lough_Talt_RWSS\Project_Files\04-WIP\W-CE-Civil_engineer\M3-3D_Model\10025936-ATK-L3-ZZ-M3-CE-700021.rvt


DO NOT SCALE

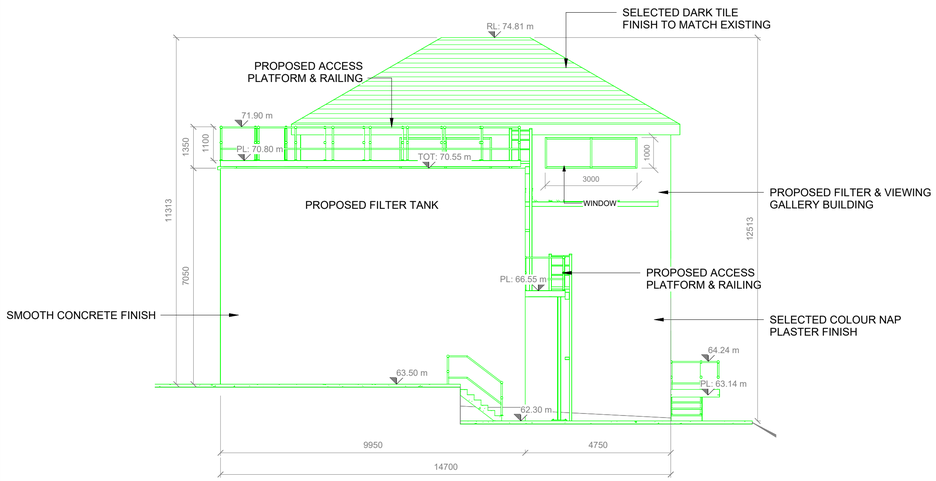


4 SOUTH ELEVATION
1 : 100

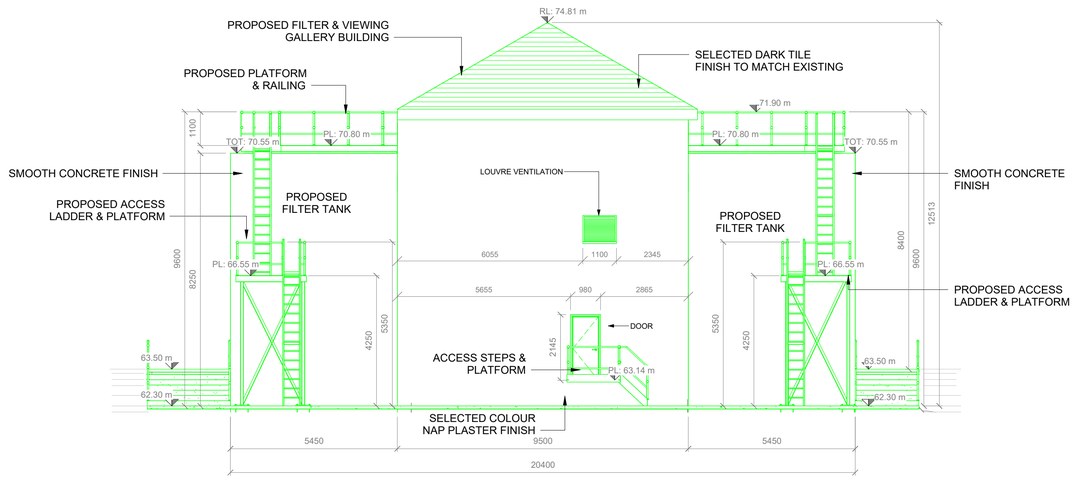


5 EAST ELEVATION
1 : 100

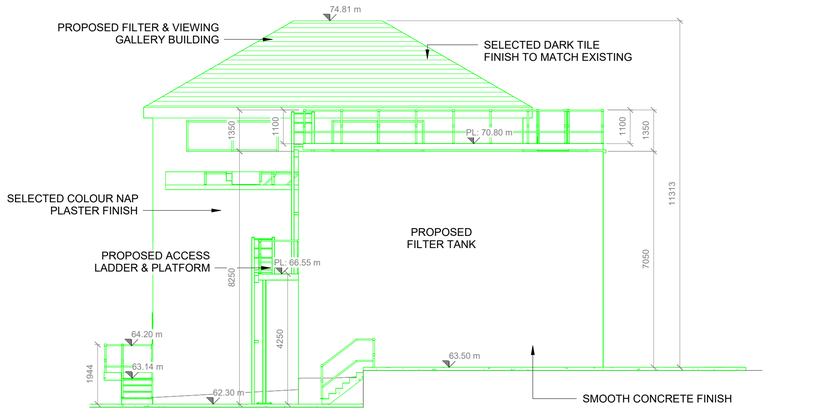


3 NORTH ELEVATION
1 : 100

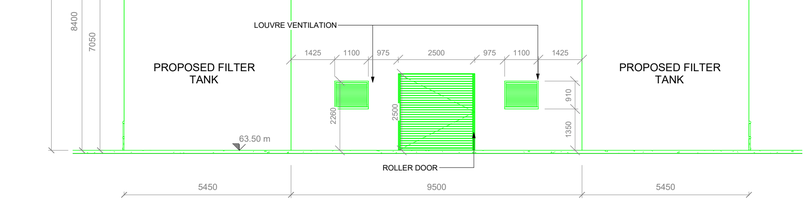

6 WEST ELEVATION
1 : 100

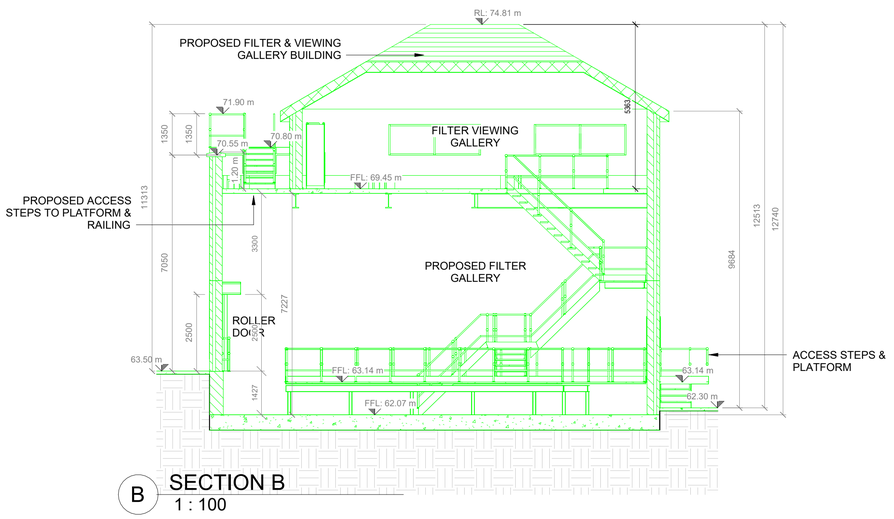

B SECTION B
1 : 100

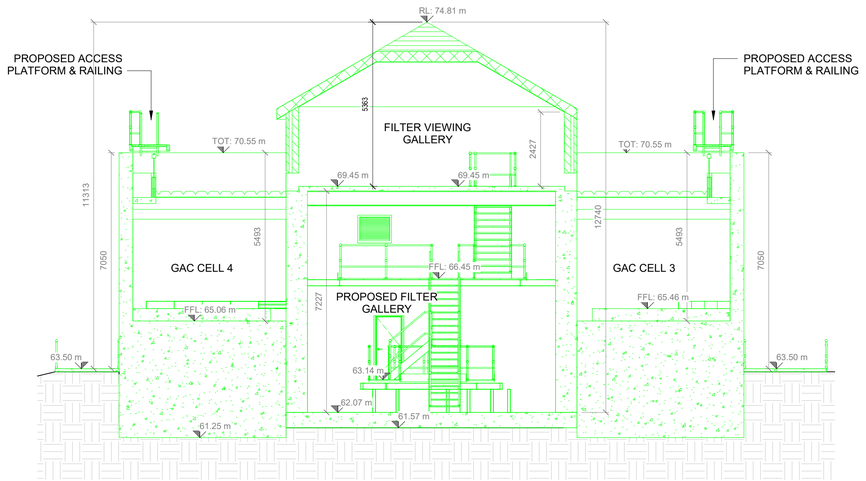

A SECTION A
1 : 100

GENERAL NOTES


1. ALL DIMENSIONS ARE IN MILLIMETRES UNLESS NOTED OTHERWISE
2. ONLY WRITTEN DIMENSIONS SHALL BE USED. NO DIMENSIONS SHALL BE SCALED FROM THE DRAWINGS
3. ALL LEVELS ARE IN METRES AND ARE TO MALIN HEAD DATUM
4. ALL COORDINATES ARE IN METRES AND ARE TO IRISH TRANSVERSE MERCATOR

LEGEND:

	LEVEL(SECTION)
	LEVEL(PLAN)
FFL:	FINISHED FLOOR LEVEL
PL:	PLATFORM LEVEL
RL:	RIDGE LEVEL
TOT:	TOP OF TANK

NOTES:

1. PROPOSED WORKS SHOWN IN GREEN

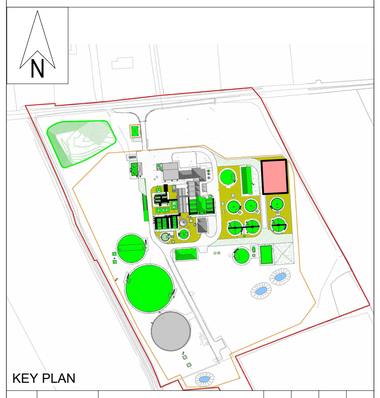

KEY PLAN

Rev.	Date	Description	By	Chk'd	Rev'd	App'd
C01	31.08.26	PLANNING	AMQ	ABM	MMcE	TM

Drawing Suitability: PROJECT PLANNING
Status: A2

AtkinsRéalis
DUBLIN | CORK | GALWAY | DUNDALK
ATKINS HOUSE,150 AIRSIDE BUSINESS PARK,
SWORDS, DUBLIN, K67 K5W4.
Tel : +353 1 810 8000 Email : info.ie@atkinsréalis.com

Client: Uisce Éireann Irish Water

Project Title: BALLINA AND LOUGH TALT WATER SUPPLY UPGRADE

Drawing Title: LISGLENNON WTP PROPOSED GAC FILTER TANKS & BUILDING ELEVATIONS & SECTIONS

Scale	Drawn	Checked	Reviewed	Authorised
As indicated	AMQ	ABM	MMcE	TM
Original Size	**Date**	**Date**	**Date**	**Date**
A1	31.08.26	31.08.26	31.08.26	31.08.26


Drawing Number: 10025936-ATK-L3-ZZ-DR-CE-211833
Revision: C01

Atkins Project Number: 10025936


CLASSIFICATION - AtkinsRéalis Base Line (Low Risk)

C:\Users\MCQUI143\DC\ACCDocs\AtkinsRéalis_EU\Lough_Talt_RWSS\Project_Files\04-WIP\W-CE-Civil_engineer\M3-3D_Model\10025936-ATK-L3-ZZ-M3-CE-700021.rvt


DO NOT SCALE

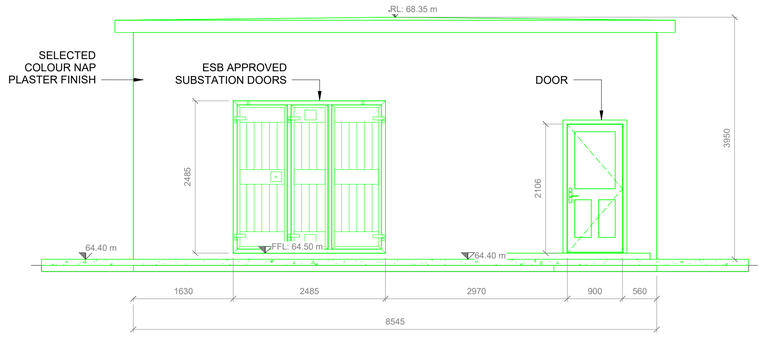


2 EAST ELEVATION
1 : 50

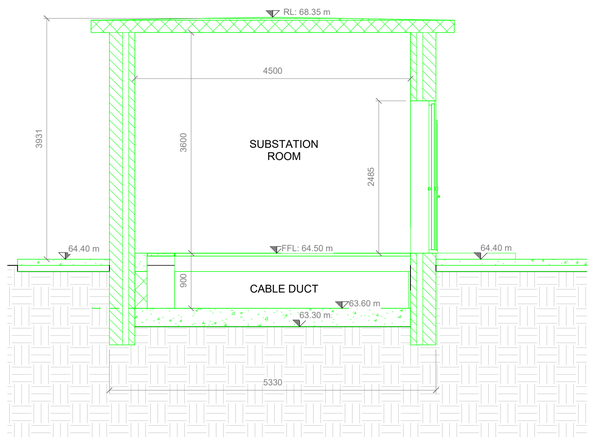


A SECTION A
1 : 50

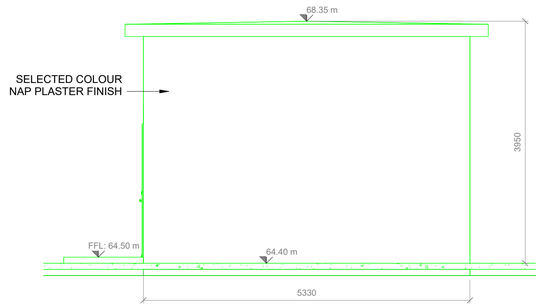


3 NORTH ELEVATION
1 : 50

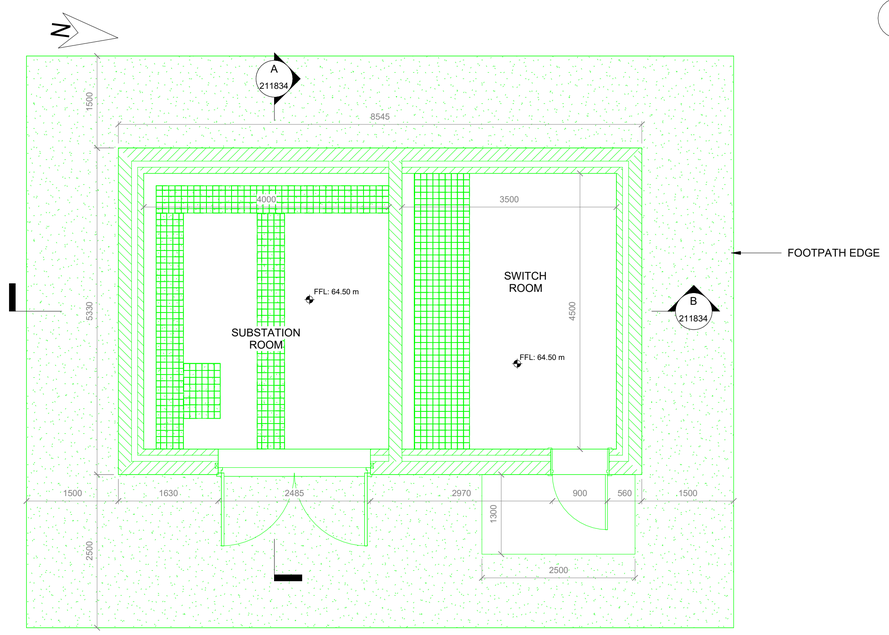


1 PROPOSED ESB SUBSTATION PLAN
1 : 50

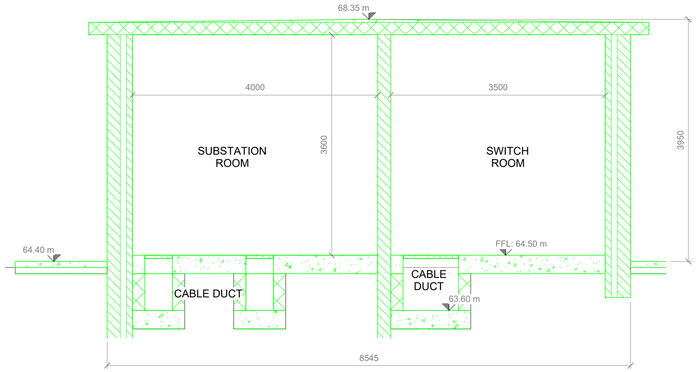

B SECTION B
1 : 50

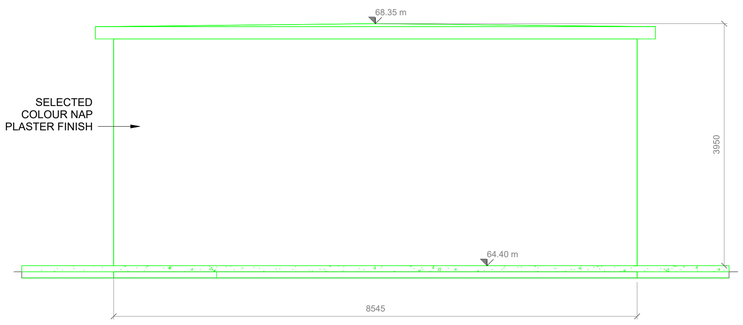

5 WEST ELEVATION
1 : 50

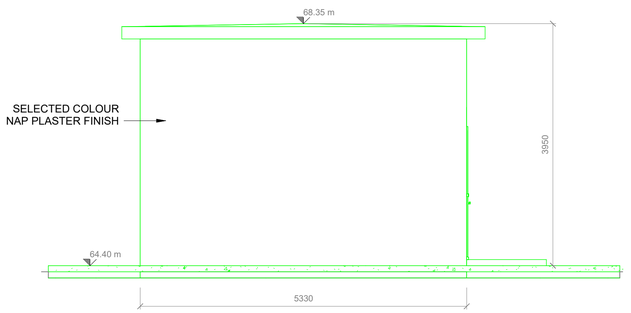

4 SOUTH ELEVATION
1 : 50

GENERAL NOTES


1. ALL DIMENSIONS ARE IN MILLIMETRES UNLESS NOTED OTHERWISE
2. ONLY WRITTEN DIMENSIONS SHALL BE USED. NO DIMENSIONS SHALL BE SCALED FROM THE DRAWINGS
3. ALL LEVELS ARE IN METRES AND ARE TO MALIN HEAD DATUM
4. ALL COORDINATES ARE IN METRES AND ARE TO IRISH TRANSVERSE MERCATOR

LEGEND:

	LEVEL(SECTION)
	LEVEL(PLAN)
FFL:	FINISHED FLOOR LEVEL
PL:	PLATFORM LEVEL
RL:	RIDGE LEVEL
TOT:	TOP OF TANK

NOTES:

1. PROPOSED WORKS SHOWN IN GREEN

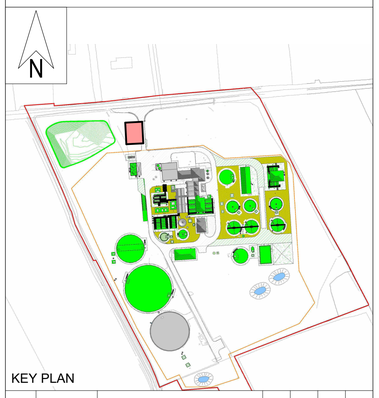

KEY PLAN

Rev.	Date	Description	By	Chk'd	Rev'd	App'd
C01	31.08.26	PLANNING	AMQ	ABM	MMcE	TM

Drawing Suitability: PROJECT PLANNING
Status: A2

AtkinsRéalis
DUBLIN | CORK | GALWAY | DUNDALK
ATKINS HOUSE,150 AIRSIDE BUSINESS PARK,
SWORDS, DUBLIN, K67 K5W4.
Tel : +353 1 810 8000 Email : info.ie@atkinsréalis.com

Client: Uisce Éireann Irish Water

Project Title: BALLINA AND LOUGH TALT WATER SUPPLY UPGRADE

Drawing Title: LISGLENNON WTP PROPOSED ESB SUBSTATION PLAN, ELEVATIONS & SECTIONS

Scale	Drawn	Checked	Reviewed	Authorised
As indicated	AMQ	ABM	MMcE	TM
Original Size: A1	Date: 31.08.26	Date: 31.08.26	Date: 31.08.26	Date: 31.08.26

Drawing Number: 10025936-ATK-L3-ZZ-DR-CE-211834
Revision: C01

Atkins Project Number: 10025936

CLASSIFICATION - AtkinsRéalis Base Line (Low Risk)

C:\Users\MCQUI413\DC\ACCDocs\AtkinsRéalis EU\Lough Talt RWSS\Project Files\04-WIP\W-CE-Civil engineer\M3-3D Model\10025936-ATK-L3-ZZ-M3-CE-700021.rvt

Millimetres 0 10 100