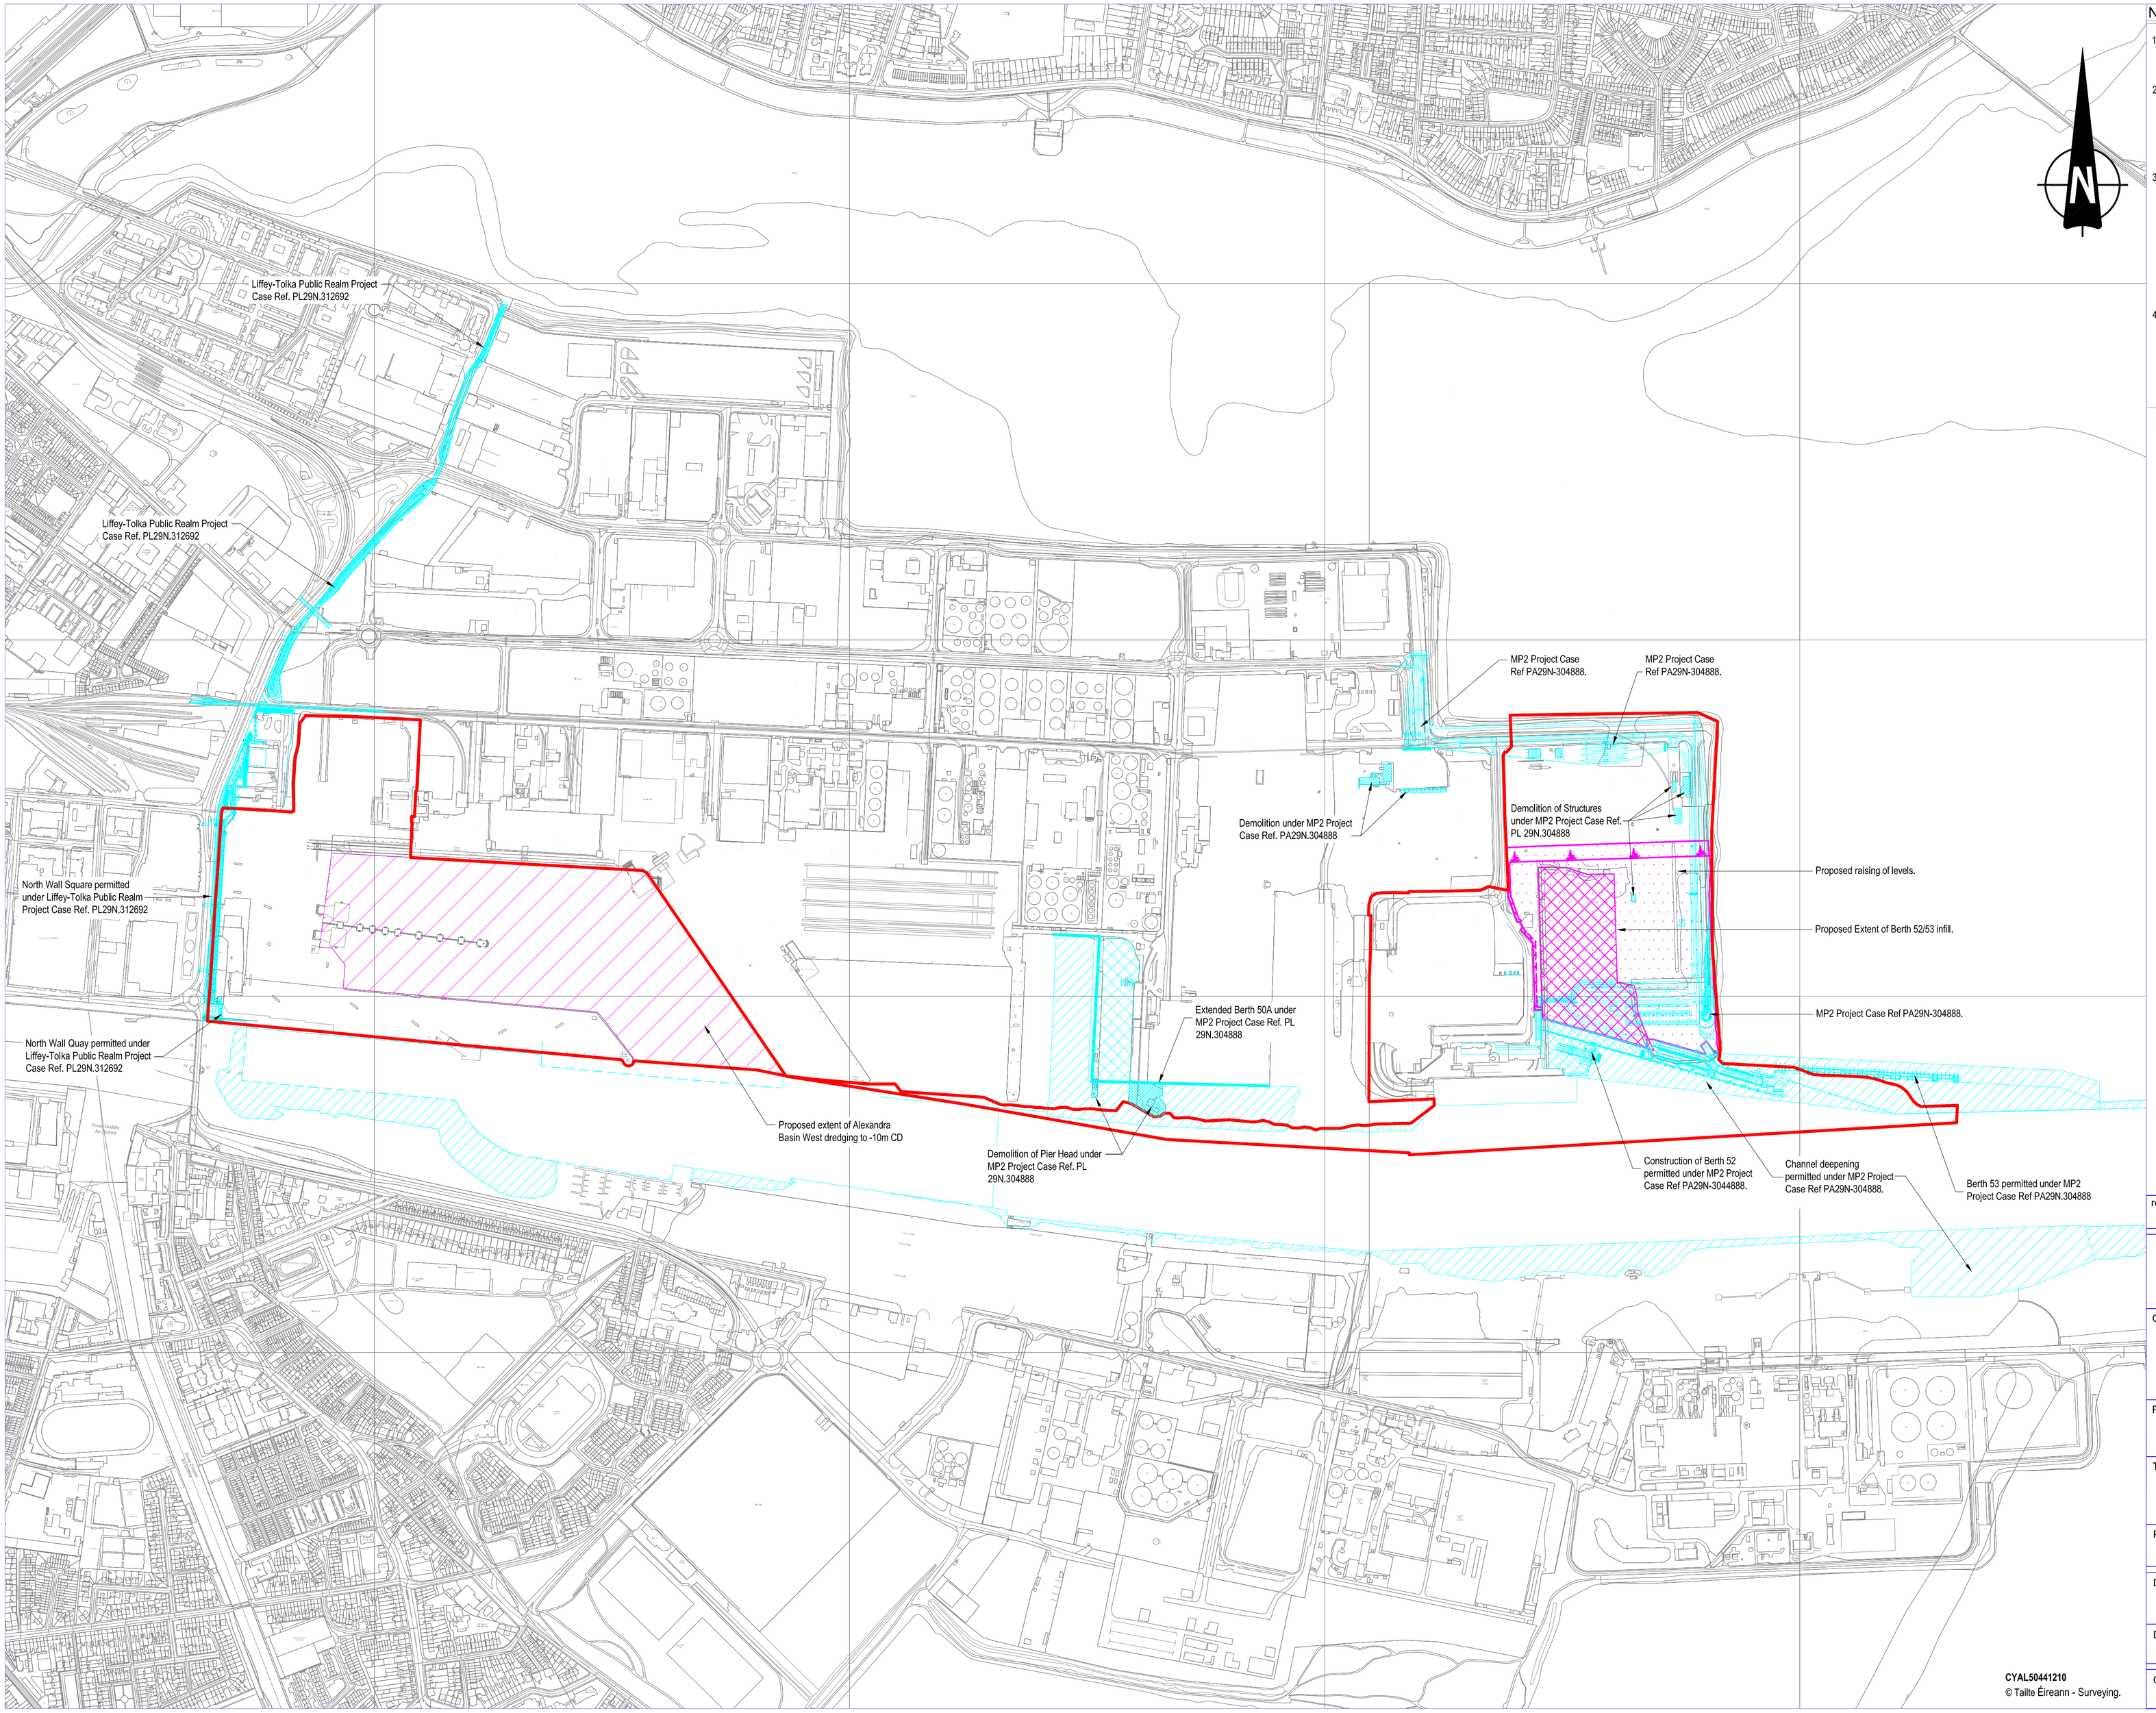


NOTES

1. Verifying Dimensions.
   The contractor shall verify dimensions against such other drawings or site conditions as pertain to this part of the work.

2. Existing Services.
   Any information concerning the location of existing services indicated on this drawing is intended for general guidance only. It shall be the responsibility of the contractor to determine and verify the exact horizontal and vertical alignment of all cables, pipes, etc. (both underground and overhead) before work commences.

3. Issue of Drawings.
   Hard copies, dwf and pdf will form a controlled issue of the drawing. All other formats (dwg, dxf etc.) are deemed to be an uncontrolled issue and any work carried out based on these files is at the recipients own risk. Tetra Tech will not accept any responsibility for any errors arising from the use of these files, either by human error by the recipient, listing of un-dimensioned measurements, compatibility issues with the recipient's software, and any errors arising when these files are used to aid the recipients drawing production, or setting out on site.

4. Tailte Eireann Sheet No.
   3198-13, 3198-14, 3198-15, 3198-18, 3198-19, 3198-20, 3198-23, 3198-24, 3198-25, 3264-03, 3264-04, 3264-05, 3264-08, 3264-09, 3264-10, 3264-13, 3264-14, 3264-15, 3264-18, 3264-19, 3264-20, 3199-11, 3199-12, 3199-21, 3199-22, 3199-23, 3199-24, 3264-01, 3265-02, 3265-03, 3265-04, 3265-06, 3265-07, 3265-08, 3265-09, 3265-10, 3265-11, 3265-12, 3265-16

5. Key

- ABR2 Project Application Boundary
- Proposed Layout
- Permitted Works

For Information Only

rev	amendments	check	date

TETRA TECH
Issuing Office:
Elmwood House, 74 Boucher Road
Belfast,
BT12 6RZ
Tel: +44 (0) 28 9066 7914
tetratech.com/europe

Client
COMHLACHT CHALAFORT ÁTHA CLIATH | DUBLIN PORT COMPANY

Project
ABR2 Project

Title
Permitted Site Layout Plan
and Proposed Layout Plan

Project Number	Sheet Size	Drawing Scale
02351	A1	1:5000

Drawing Number
IBE02351-400

Drawn By	Status	Revision
DWR	For Planning	-

Checked By	Approved By	Date
EH	RB	1/10/26

CYAL50441210
© Tailte Éireann - Surveying.