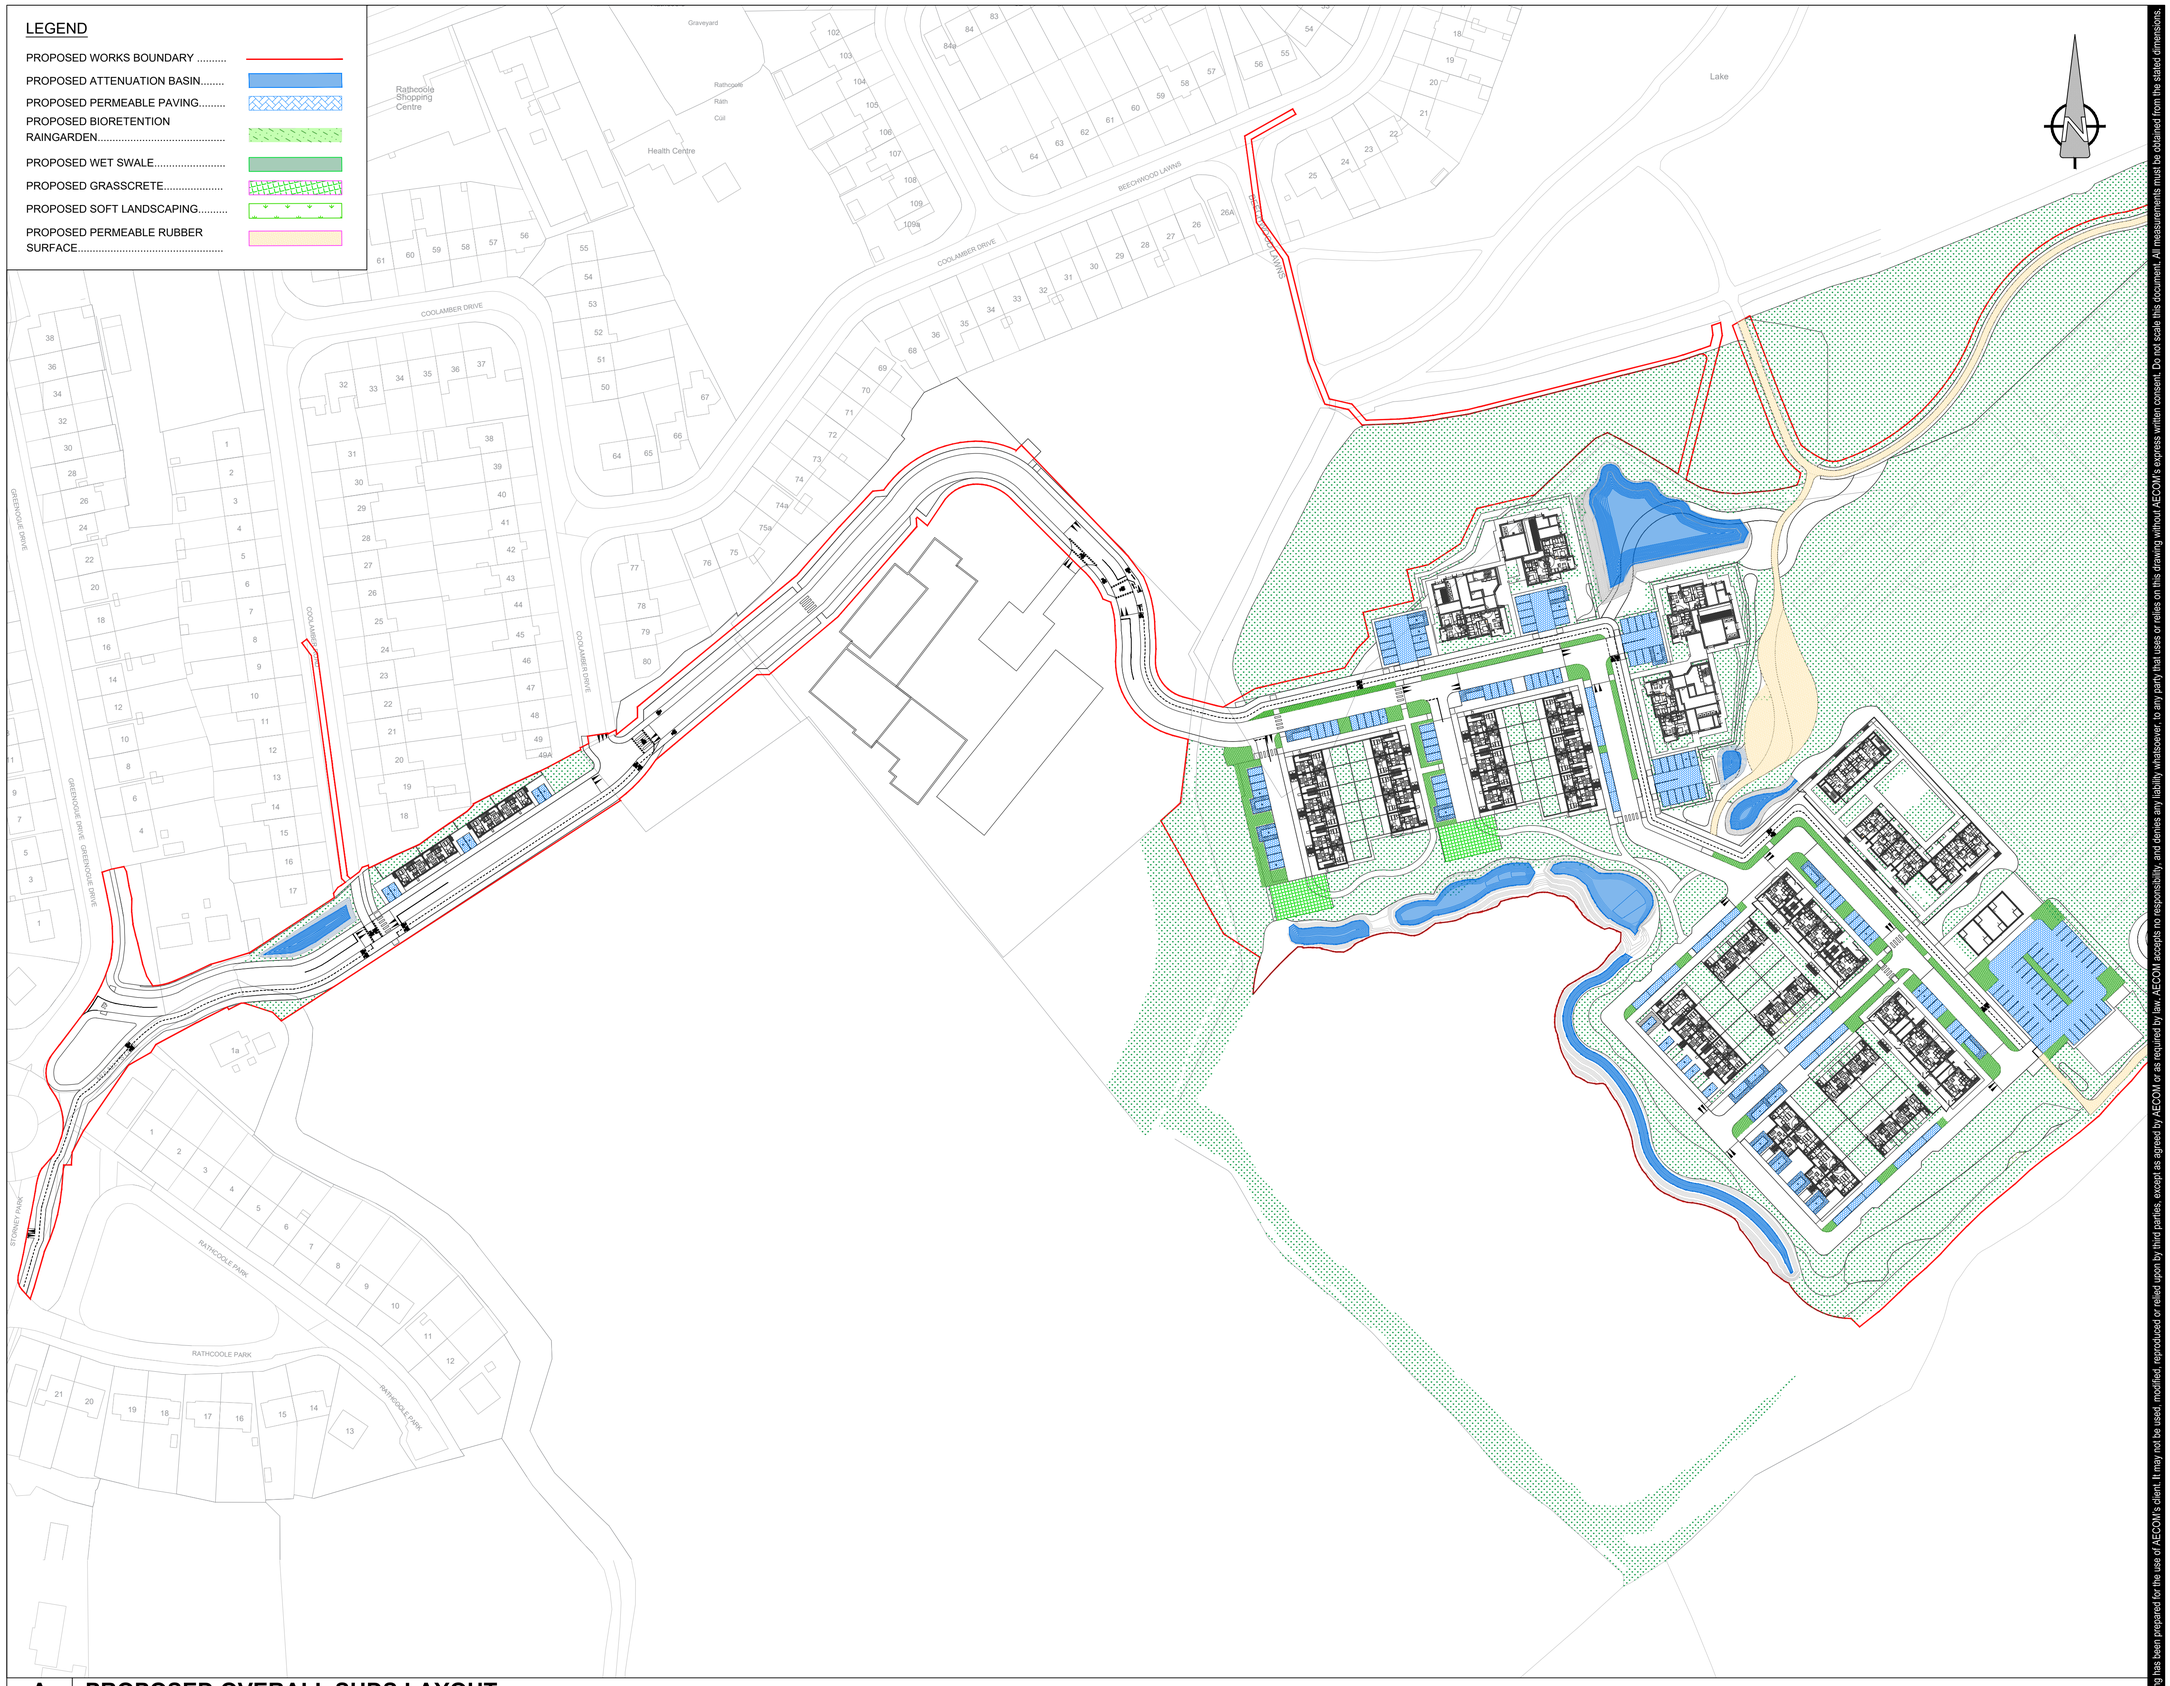

LEGEND
PROPOSED WORKS BOUNDARY .....
PROPOSED ATTENUATION BASIN.....
PROPOSED PERMEABLE PAVING.....
PROPOSED BIORETENTION RAINGARDEN.....
PROPOSED WET SWALE.....
PROPOSED GRASSCRETE.....
PROPOSED SOFT LANDSCAPING.....
PROPOSED PERMEABLE RUBBER SURFACE.....
Graveyard
Rathcoole Shopping Centre
Rathcoole Rath Cuil
Health Centre
Lake
BEECHWOOD LAWNS
COOLAMBER DRIVE
GREENDALE DRIVE
RATHCOOLE PARK
RATHCOOLE PARK
RATHCOOLE PARK