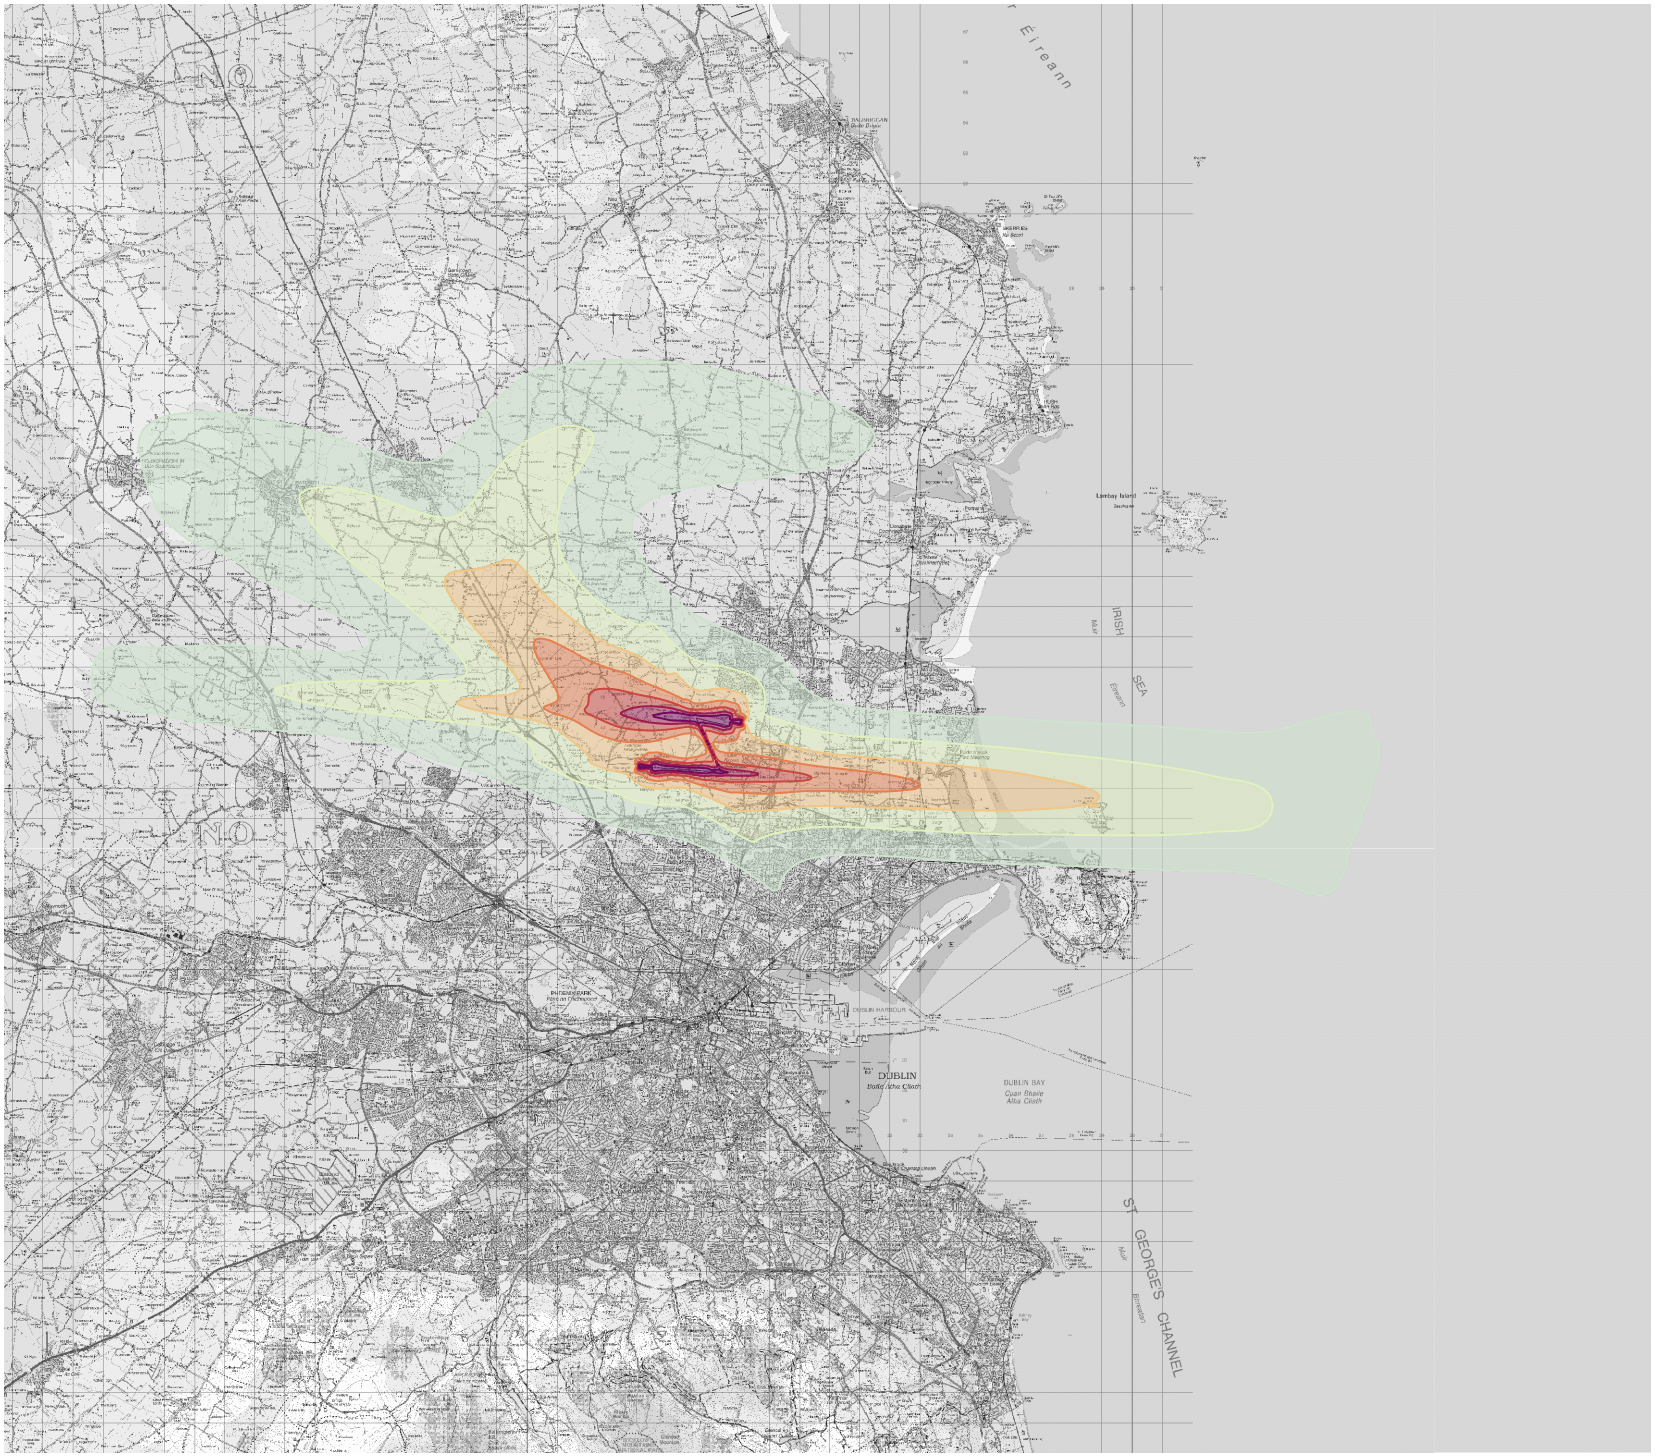


CYAL50516508

© Tailte Éireann – Surveying

LEGEND:

- 45 - 49 dB(A) L_{day}
- 50 - 54 dB(A) L_{day}
- 55 - 59 dB(A) L_{day}
- 60 - 64 dB(A) L_{day}
- 65 - 69 dB(A) L_{day}
- 70 - 74 dB(A) L_{day}
- 75+ dB(A) L_{day}

Rev	Date	Description	Initials

REVISIONS

Bickerdike Allen Partners
Architecture
Acoustics
Technology

121 Salusbury Road, London, NW6 6RG
Email: mail@bickerdikeallen.com T: 0207 625 4411
www.bickerdikeallen.com F: 0207 625 0250

Dublin Airport
Passenger Capacity Act

Forecast Lday Noise Contours
2029 Do Nothing
Figure 9-4-013

DRAWN: AM CHECKED: NW

DATE: November 2026 SCALE: 1:250,000@A4

Drawing No:

A11691_04_DR013_2.0