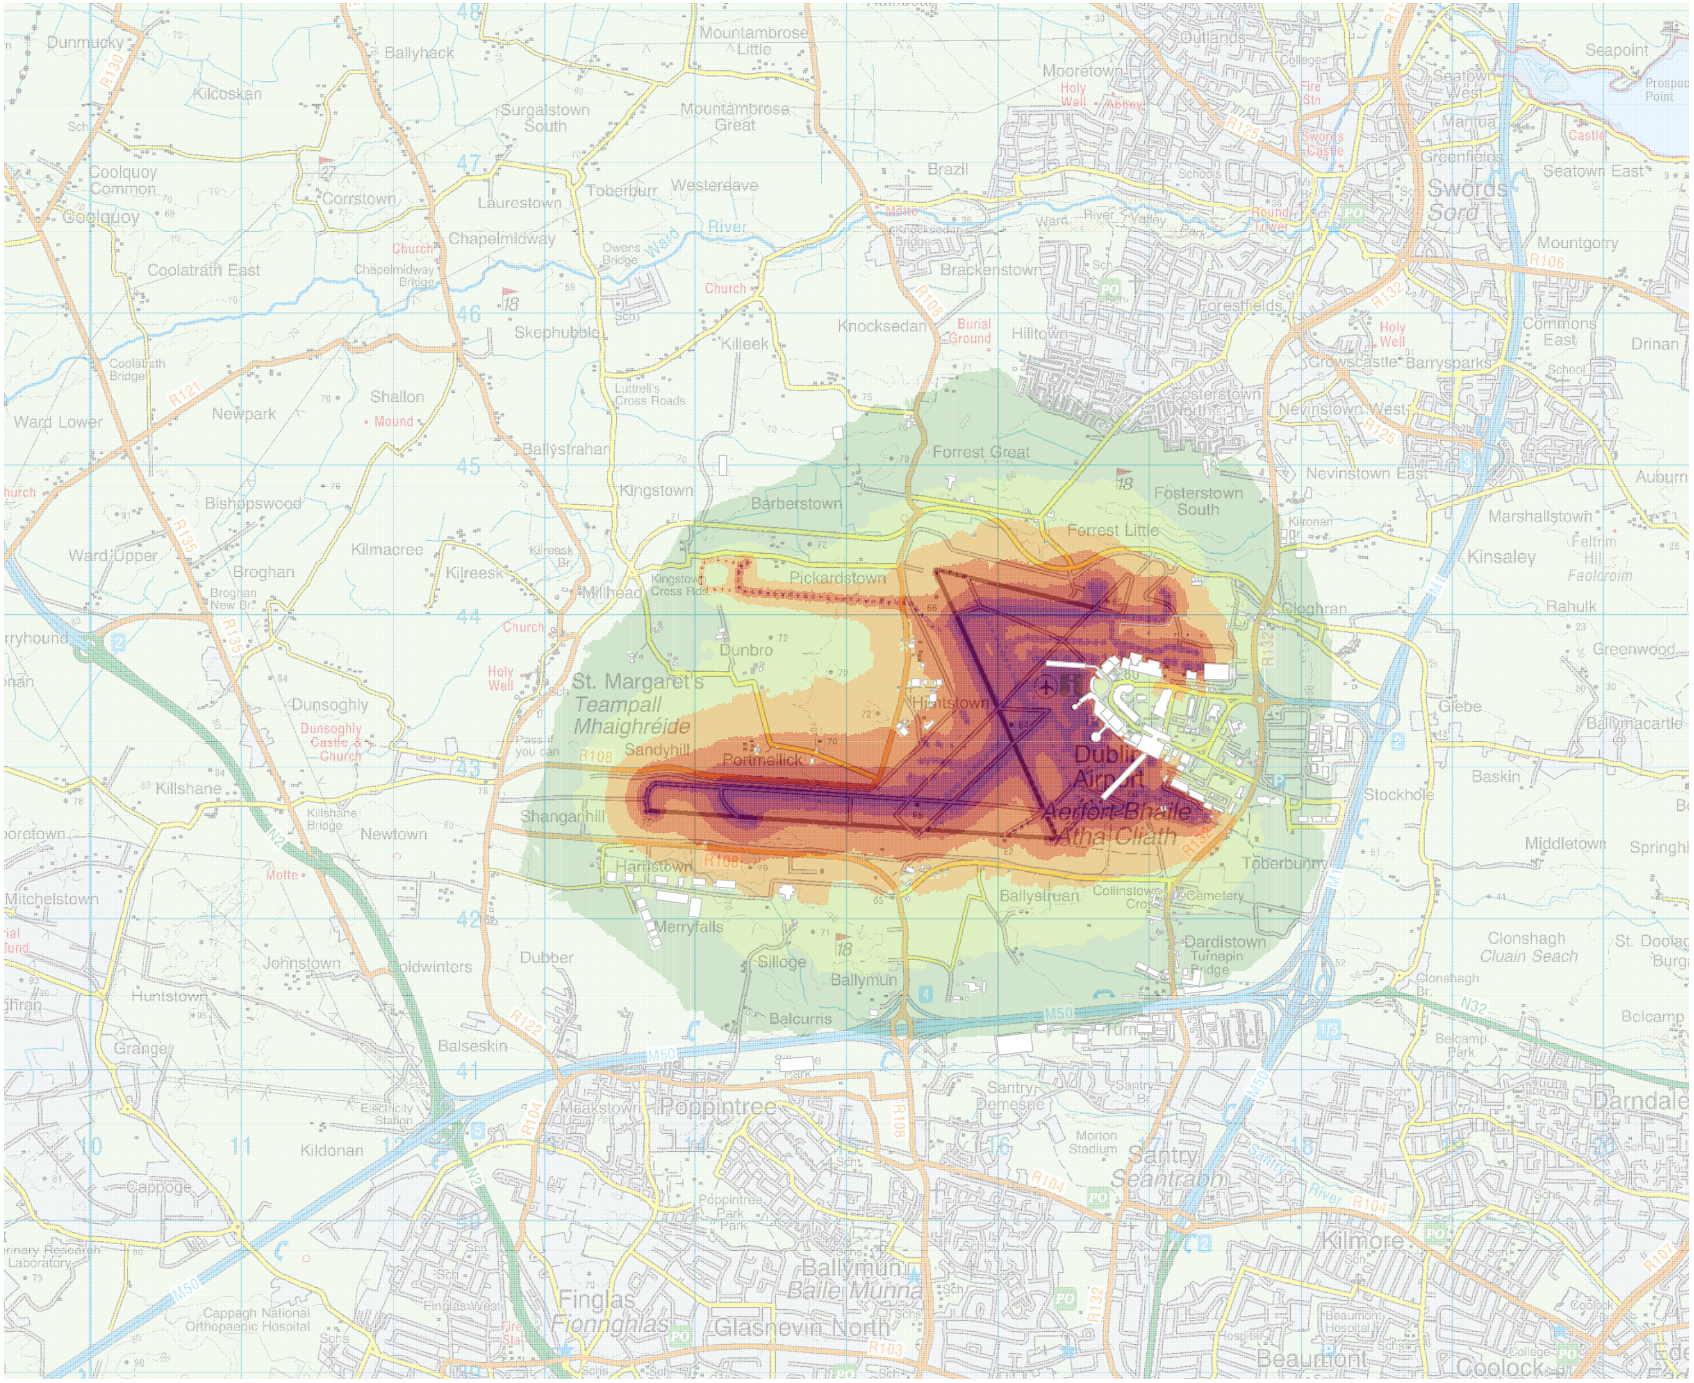


CYAL50516508
© Tailte Éireann – Surveying

Legend:

Lden

- >= 45 dB(A)
- >= 50 dB(A)
- >= 55 dB(A)
- >= 60 dB(A)
- >= 65 dB(A)
- >= 70 dB(A)
- >= 75 dB(A)

Bickerdike Allen Partners
Architecture
Acoustics
Technology

121 Salusbury Road, London, NW6 6RG
Email: mail@bickerdikeallen.com
www.bickerdikeallen.com
T: 0207 625 4411
F: 0207 625 0250

Dublin Airport
Passenger Capacity Act


Lden Ground Noise Contours
2029 Permitted Operation
Figure 9-5-005

Drawn: AS **Checked: NW**

Date: November 2026 **Scale: 1:50,000 @ A4**

Figure Ref.:

A11691_05_DR005_2.0

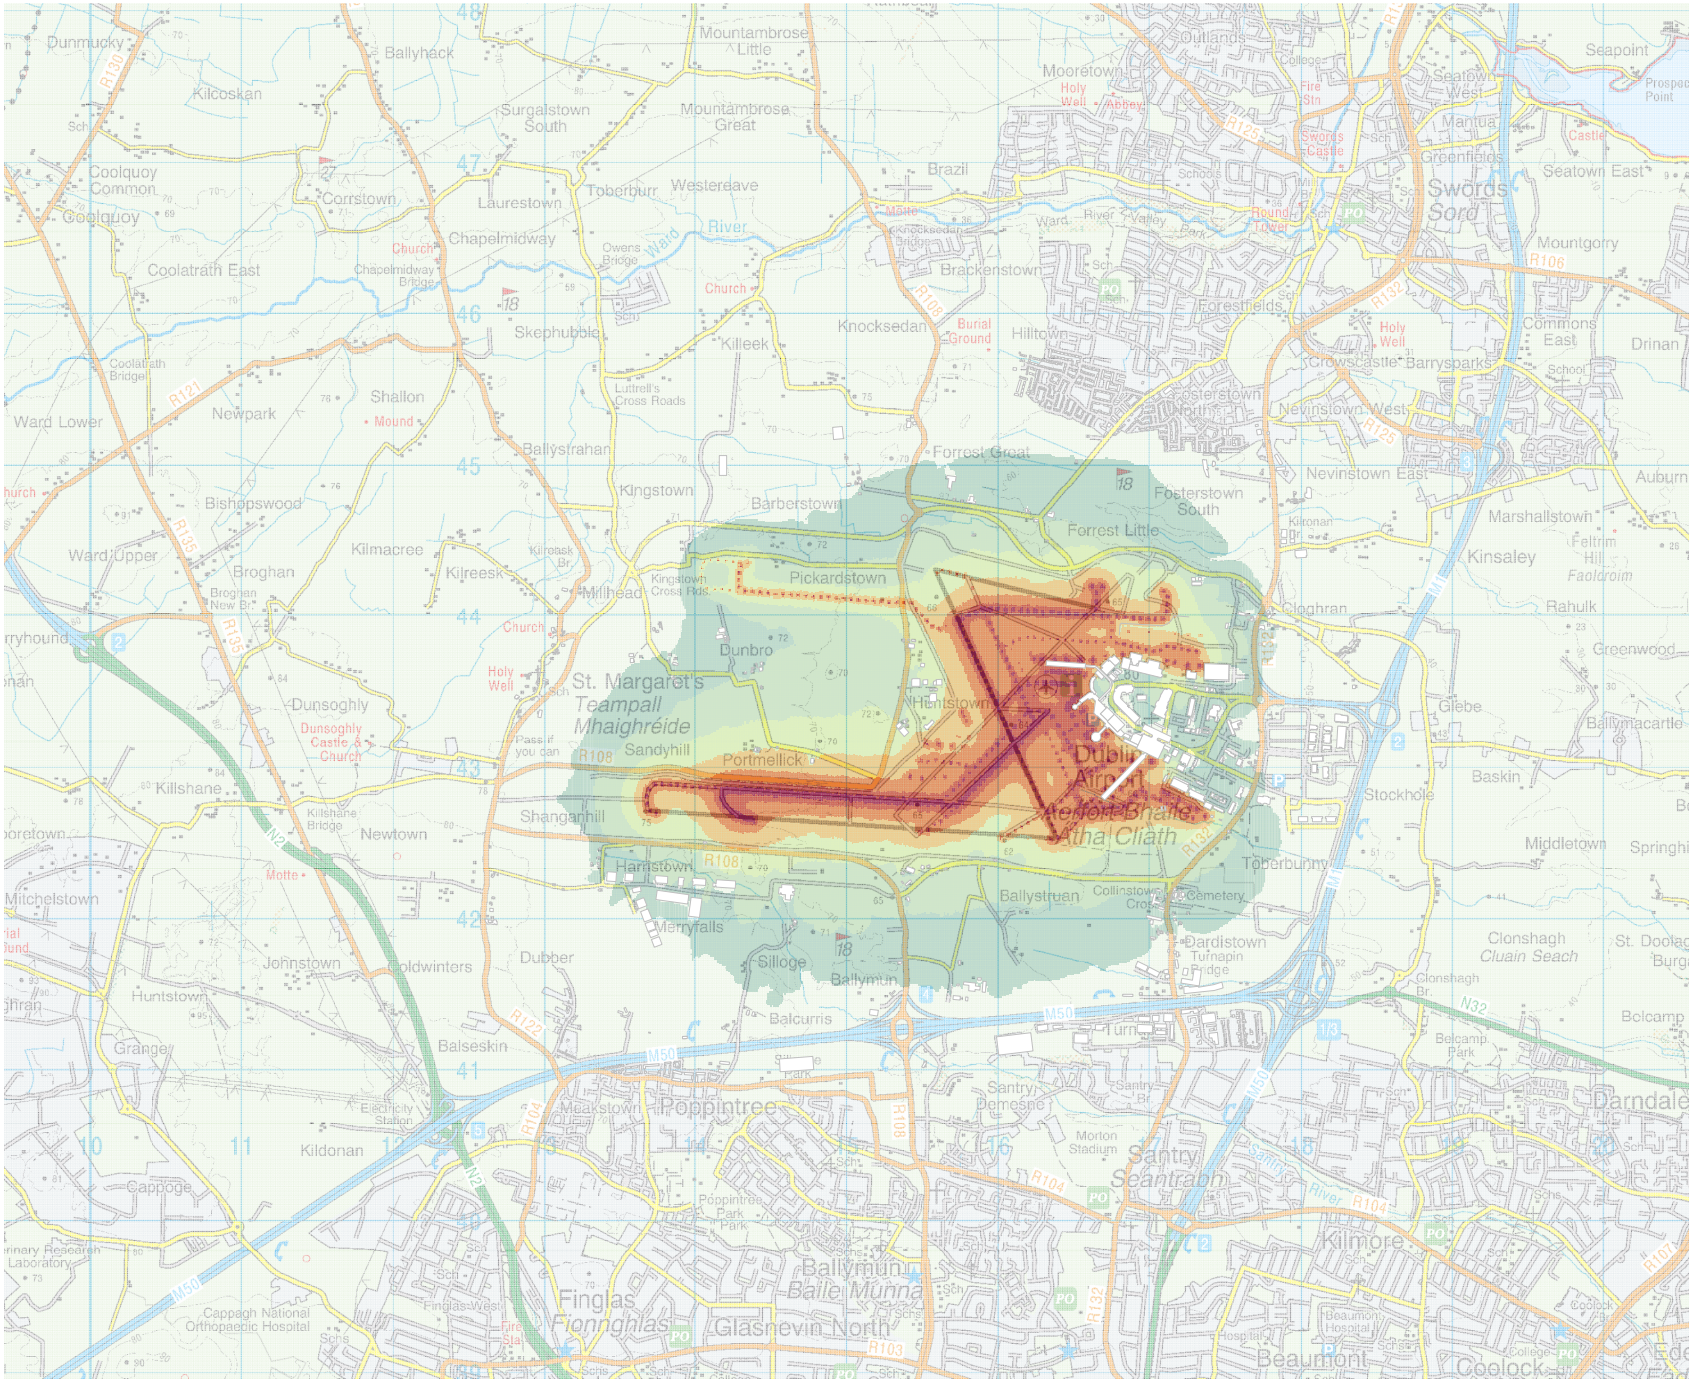

CYAL50516508
© Tailte Éireann – Surveying

Legend:

Lnight

- >= 40 dB(A)
- >= 45 dB(A)
- >= 50 dB(A)
- >= 55 dB(A)
- >= 60 dB(A)
- >= 65 dB(A)
- >= 70 dB(A)

Bickerdike
Allen
Partners
Architecture
Acoustics
Technology

121 Salusbury Road, London, NW6 6RG
Email: mail@bickerdikeallen.com
www.bickerdikeallen.com
T: 0207 625 4411
F: 0207 625 0250

Dublin Airport
Passenger Capacity Act


Lnight Ground Noise Contours
2029 Permitted Operation
Figure 9-5-006

Drawn: AS **Checked: NW**

Date: November 2026 **Scale: 1:50,000 @ A4**

Figure Ref.:

A11691_05_DR006_2.0

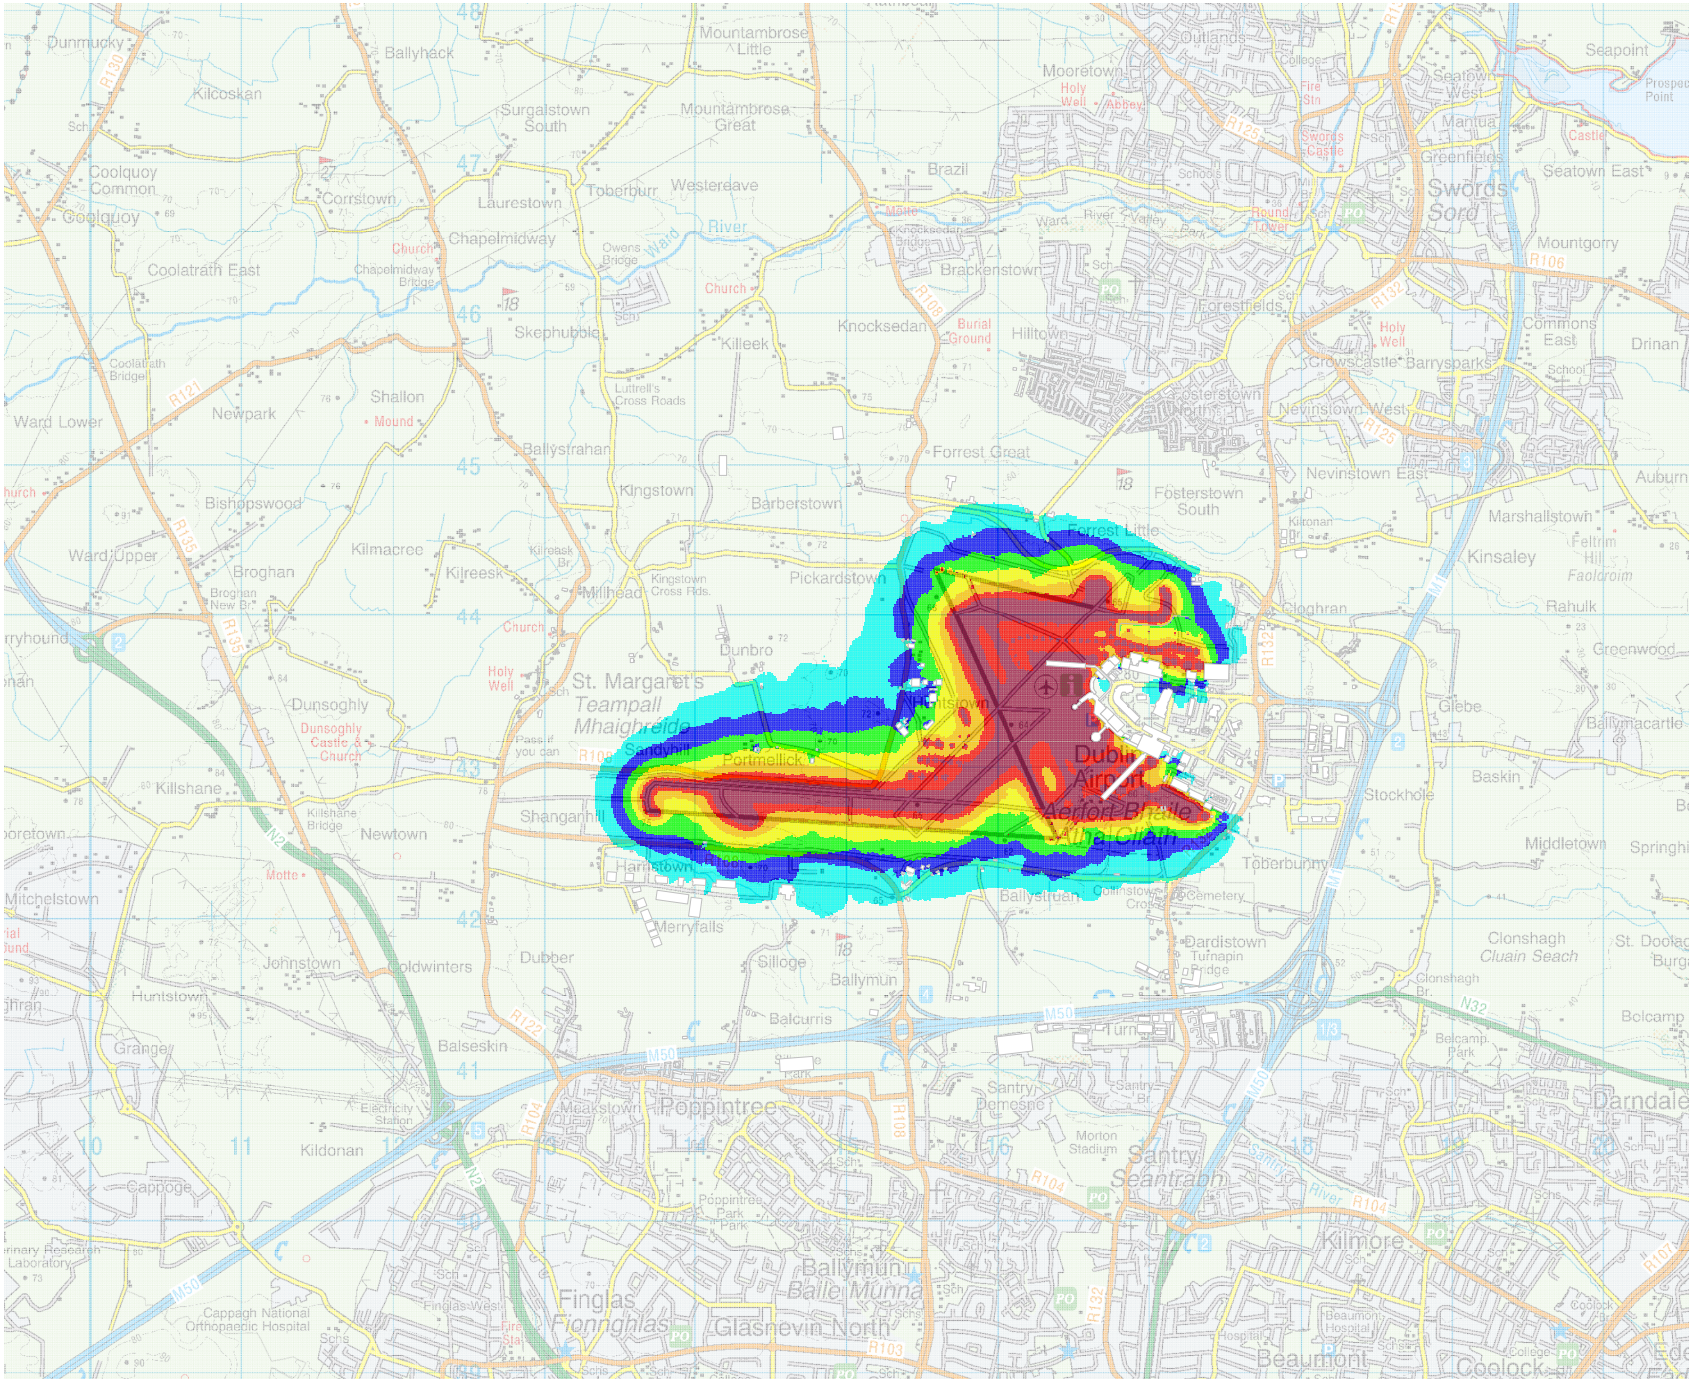

CYAL50516508
© Tailte Éireann – Surveying

Legend:

LAeq,16h

- >= 51 dB(A)
- >= 54 dB(A)
- >= 57 dB(A)
- >= 60 dB(A)
- >= 63 dB(A)
- >= 66 dB(A)
- >= 69 dB(A)

Bickerdike
Allen
Partners
Architecture
Acoustics
Technology

121 Salusbury Road, London, NW6 6RG
Email: mail@bickerdikeallen.com
www.bickerdikeallen.com
T: 0207 625 4411
F: 0207 625 0250

Dublin Airport
Passenger Capacity Act


LAeq,16h Ground Noise Contours
2029 Permitted Operation
Figure 9-5-007

Drawn: AS **Checked: NW**

Date: November 2026 **Scale: 1:50,000 @ A4**

Figure Ref.:

A11691_05_DR007_2.0

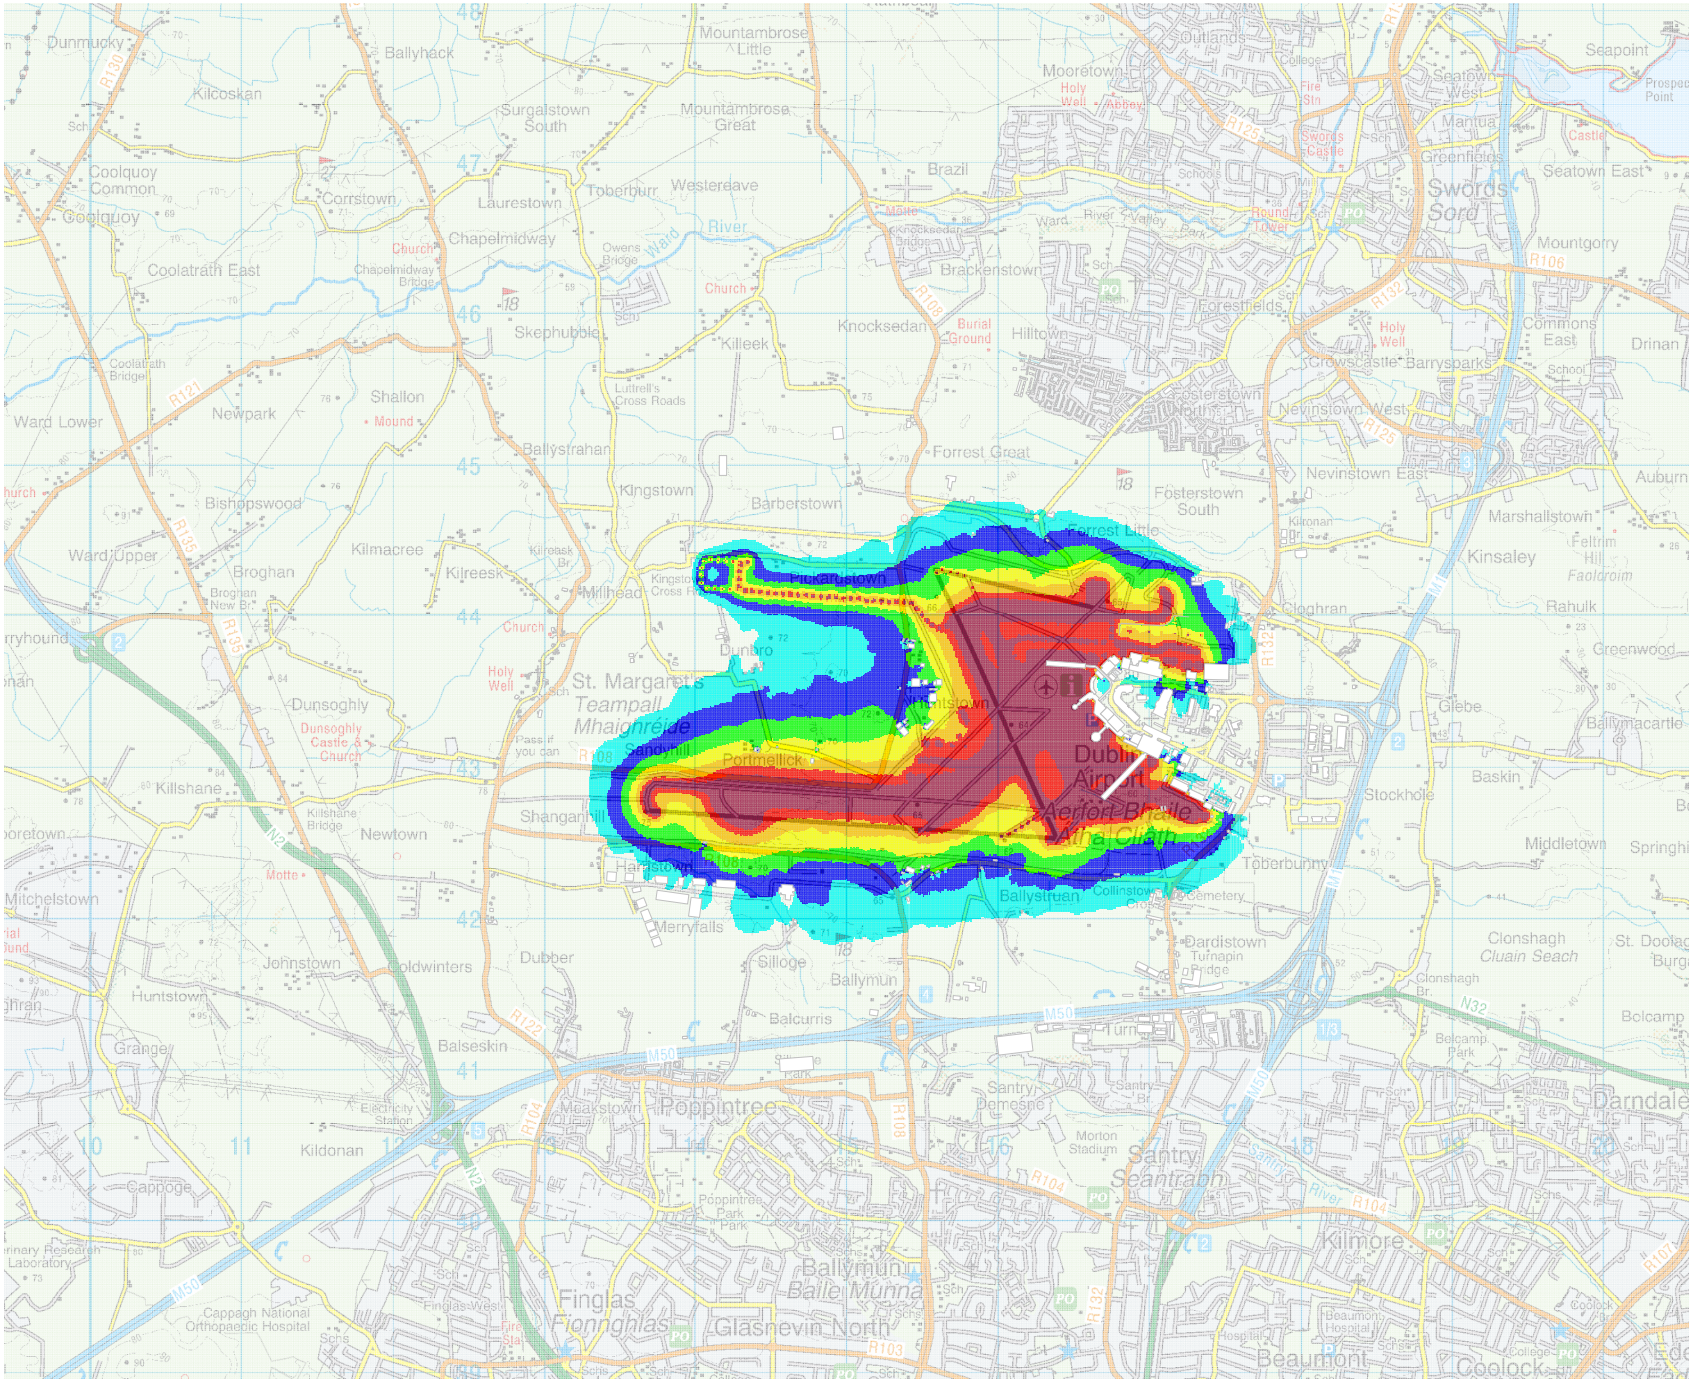

CYAL50516508
© Tailte Éireann – Surveying

Legend:

LAeq,8h

- >= 45 dB(A)
- >= 48 dB(A)
- >= 51 dB(A)
- >= 54 dB(A)
- >= 57 dB(A)
- >= 60 dB(A)
- >= 63 dB(A)

Bickerdike Allen Partners
Architecture
Acoustics
Technology

121 Salusbury Road, London, NW6 6RG
Email: mail@bickerdikeallen.com
www.bickerdikeallen.com
T: 0207 625 4411
F: 0207 625 0250

Dublin Airport
Passenger Capacity Act

LAeq,8h Ground Noise Contours
2029 Permitted Operation
Figure 9-5-008

Drawn: AS **Checked: NW**

Date: November 2026 **Scale: 1:50,000 @ A4**

Figure Ref.:

A11691_05_DR008_2.0