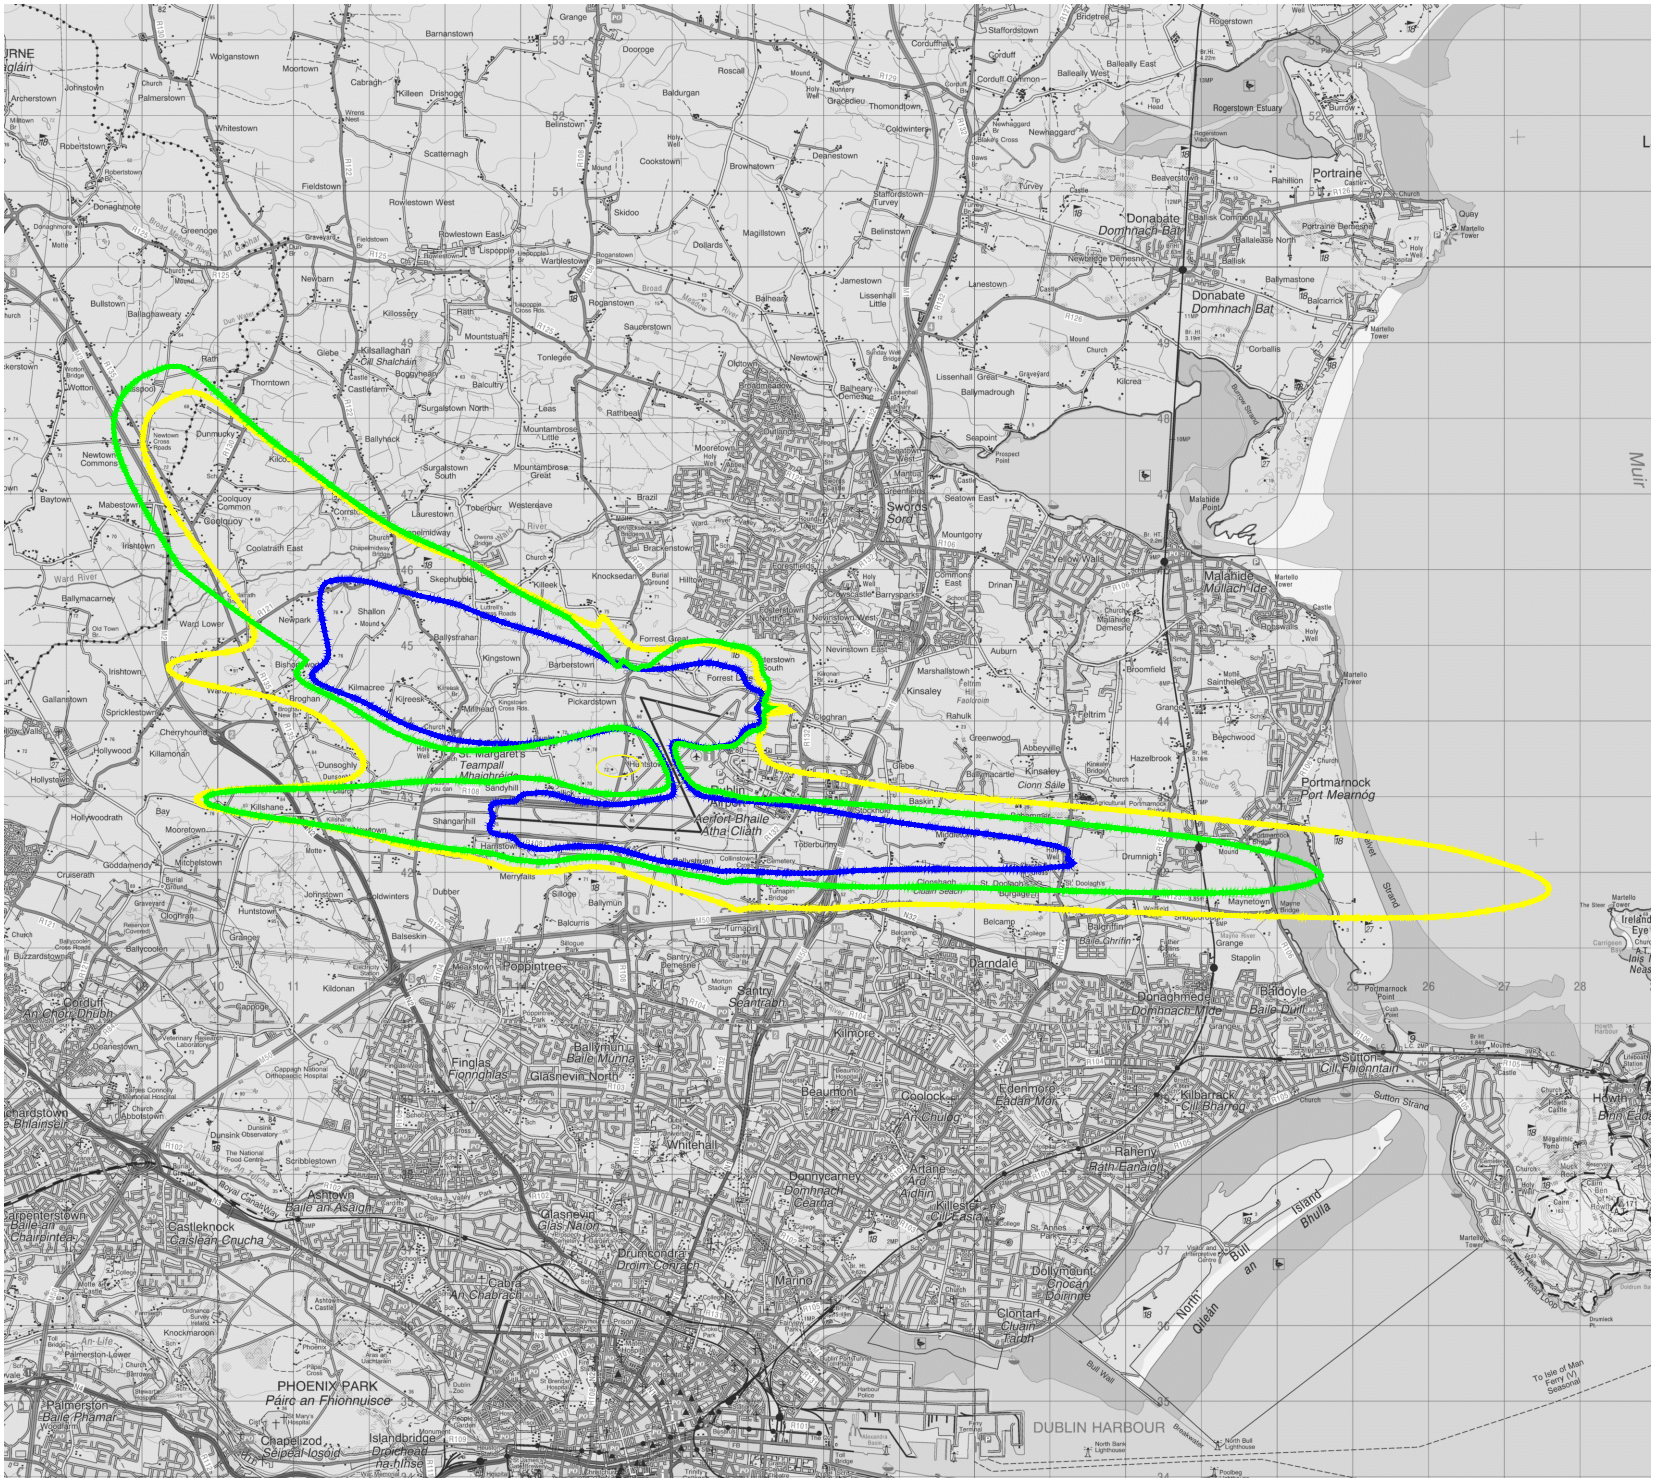


CYAL50516508
© Tailte Éireann – Surveying

LEGEND:

- RNIS Eligibility (2029 Proposed Operation 63 dB $L_{Aeq,16h}$)
- RSIGS Initial Eligibility (as per ACP Order July 2025)
- MO SIGS Eligibility (2029 Proposed Operation 60 dB L_{den})

Rev	Date	Description	Initials

REVISIONS

Bickerdike Allen Partners
Architecture Acoustics Technology

121 Salusbury Road, London, NW6 6RG
Email: mail@bickerdikeallen.com T: 0207 625 4411
www.bickerdikeallen.com F: 0207 625 0250

Dublin Airport
Passenger Capacity Act

Noise Insulation Schemes
Indicative Eligibility Area
Figure 9-6-001

DRAWN: NW CHECKED: DC

DATE: November 2026 SCALE: 1:100,000@A4

Drawing No:

A11691_04_DR028_1.0