


The redline boundary shown is based upon OS information and is therefore indicative. Its precise location and relationship to Land Registry, land title and/or land ownership information is subject to confirmation from the client, and/or landowner. Howells take no responsibility for the precise location of legal boundaries indicated on this drawing and advise that a separate drawing is created by a specialist survey in order to establish such ownership and/or legal boundaries.

Application Boundary Line




JJ Contiguous Elevation JJ
1:250

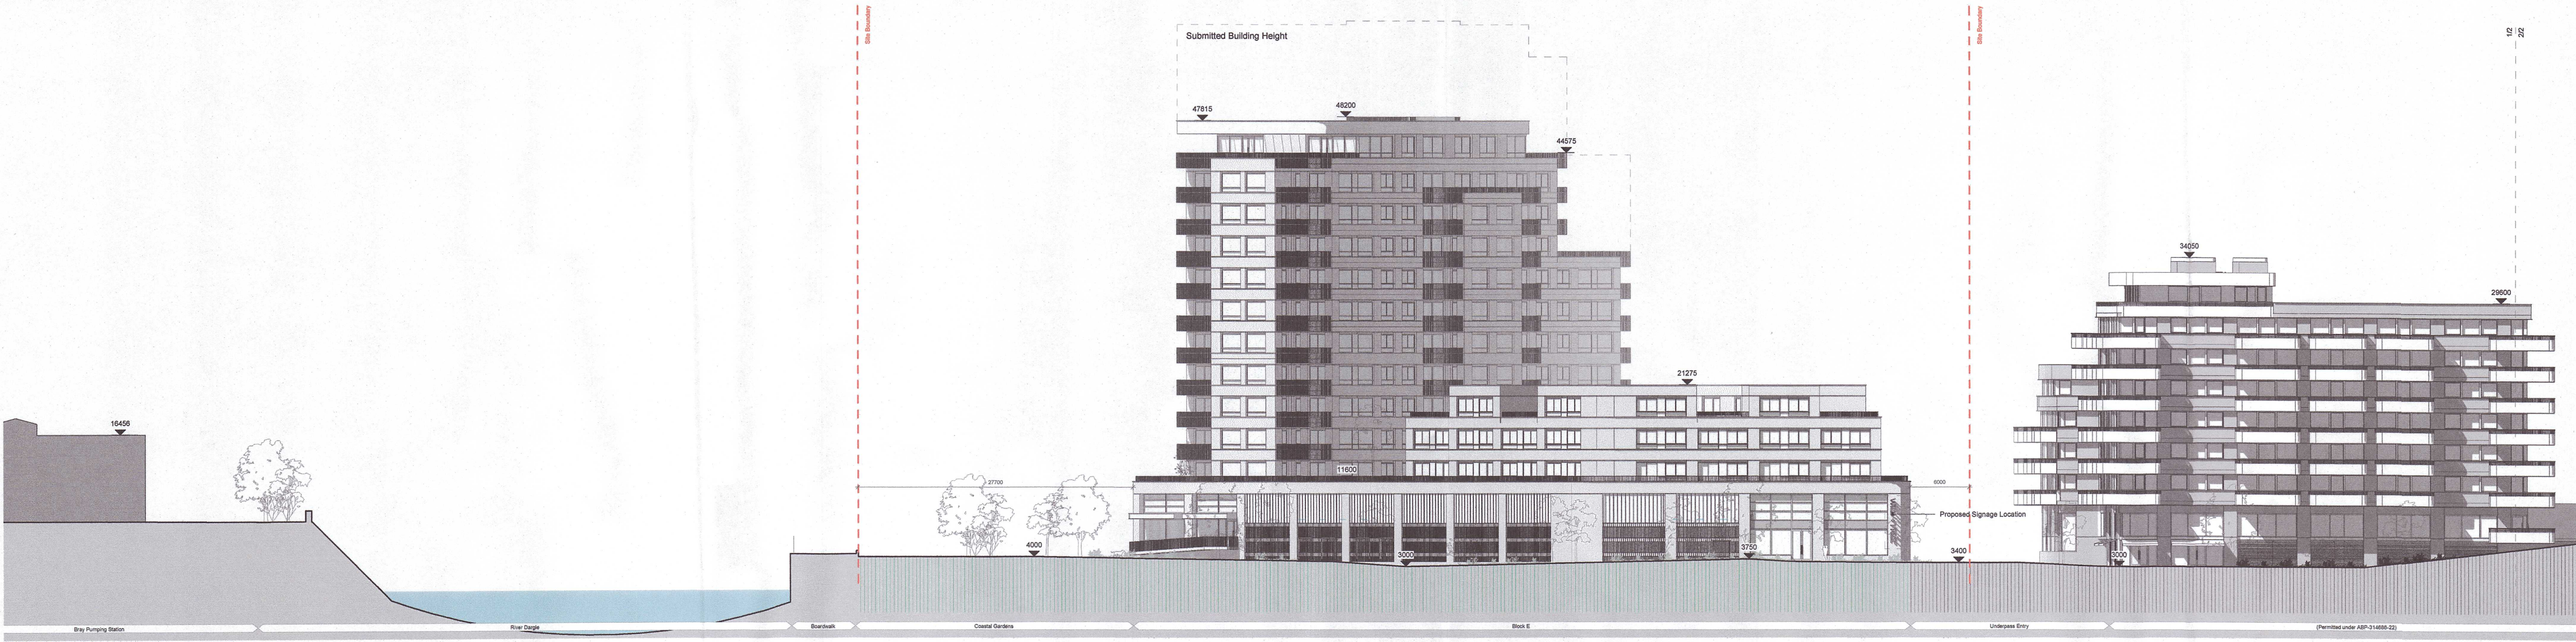


Contiguous Elevation JJ (continued)
1:250

0m 50m 100m 150m 200m @ 1:2500

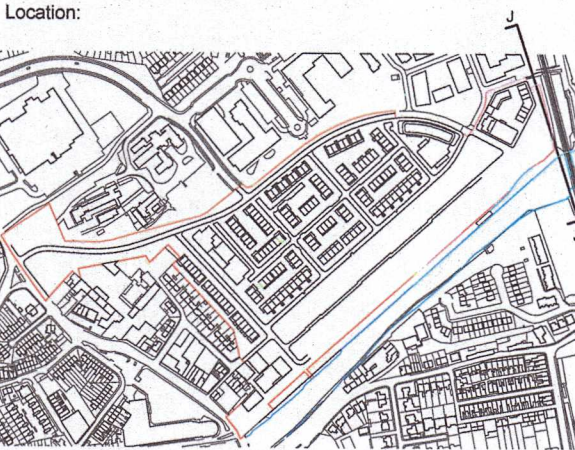

Status:
S3 - ISSUED FOR PLANNING

Revision History:		Checked: SJ
P01	Planning Issue	31/01/2025 HWS
P02	Alternative Block E Height	13/01/2025 HWS

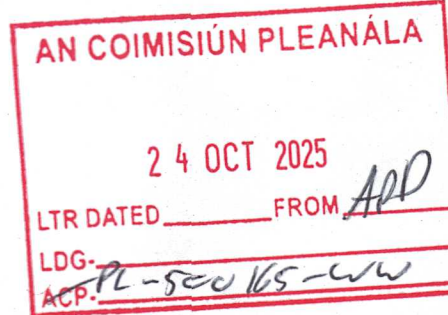

Project
Sea Gardens Phase 2
Client:
Shankill Property Investments Ltd
File Title:
Contiguous Elevation JJ
File ID:
BRA-HWS-02-XX-D-A-10305
Scale: 1:250 @ A1
Revision:
P02