



Dimensions are not to be scaled from on this document. Notify Howells of discrepancies affecting the information shown. This drawing is copyright of Howells, the trading name of Glenn Howells Architects Limited.

The redline boundary shown is based upon OS information and is therefore indicative. Its precise location and relationship to Land Registry, land title and or land ownership information is subject to confirmation from the client, and or landowner. Howells take no responsibility for the precise location of legal boundaries indicated on this drawing and advise that a separate drawing is created by a specialist survey in order to establish such ownership and or legal boundaries.


Application Boundary Line

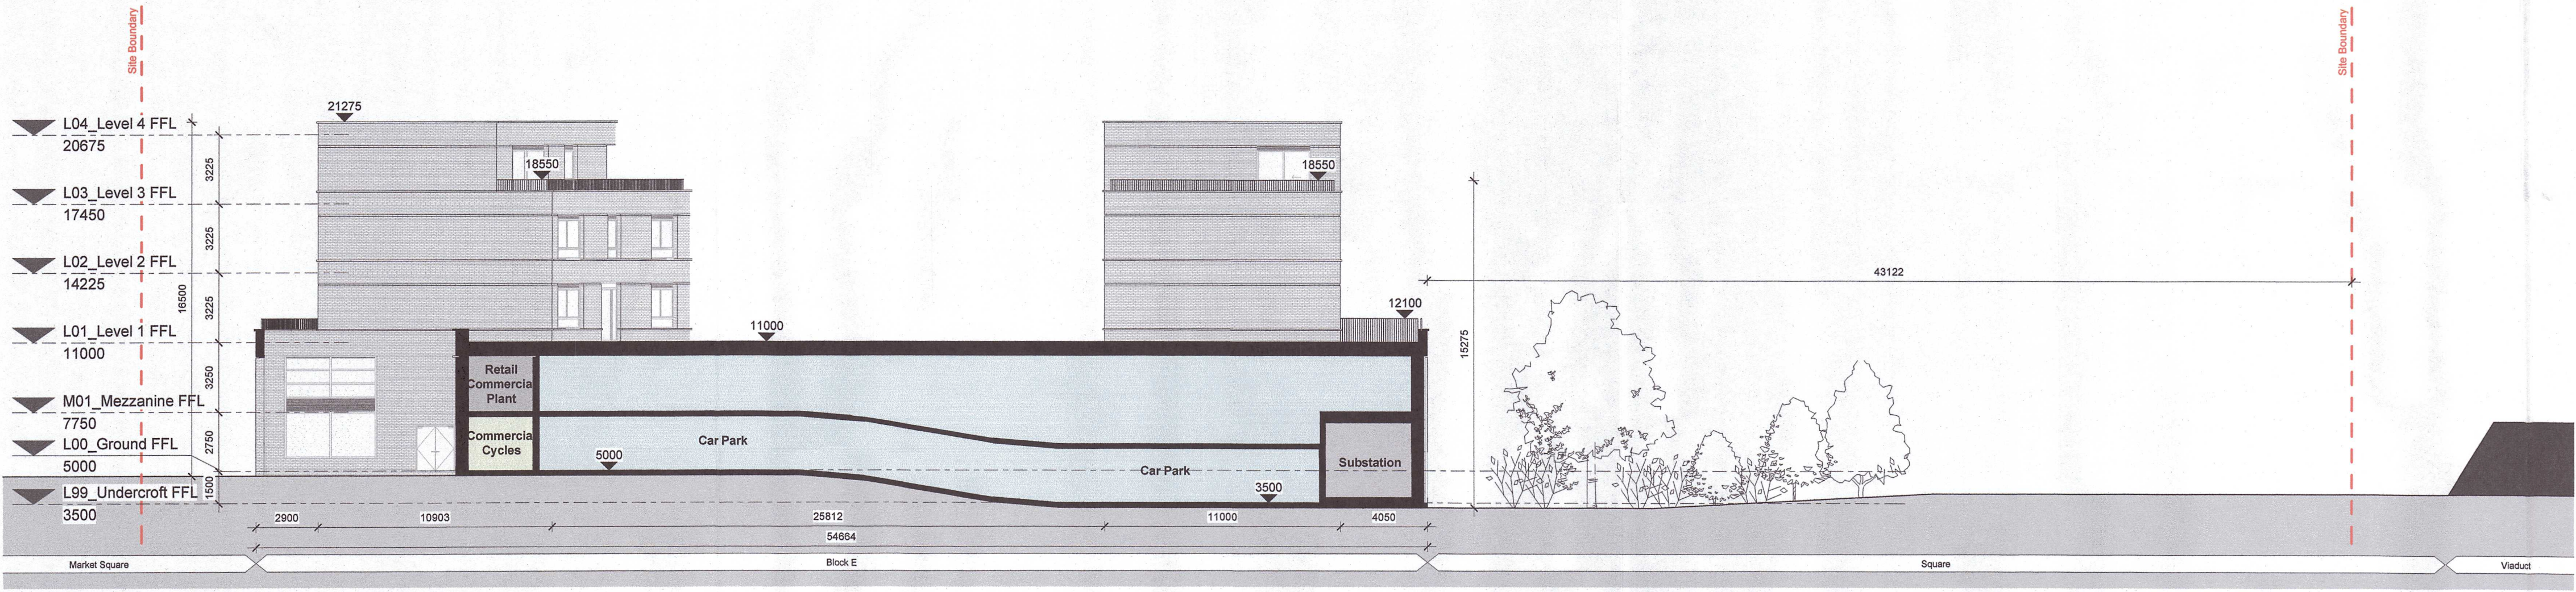

CC Block E Section CC
1 : 200

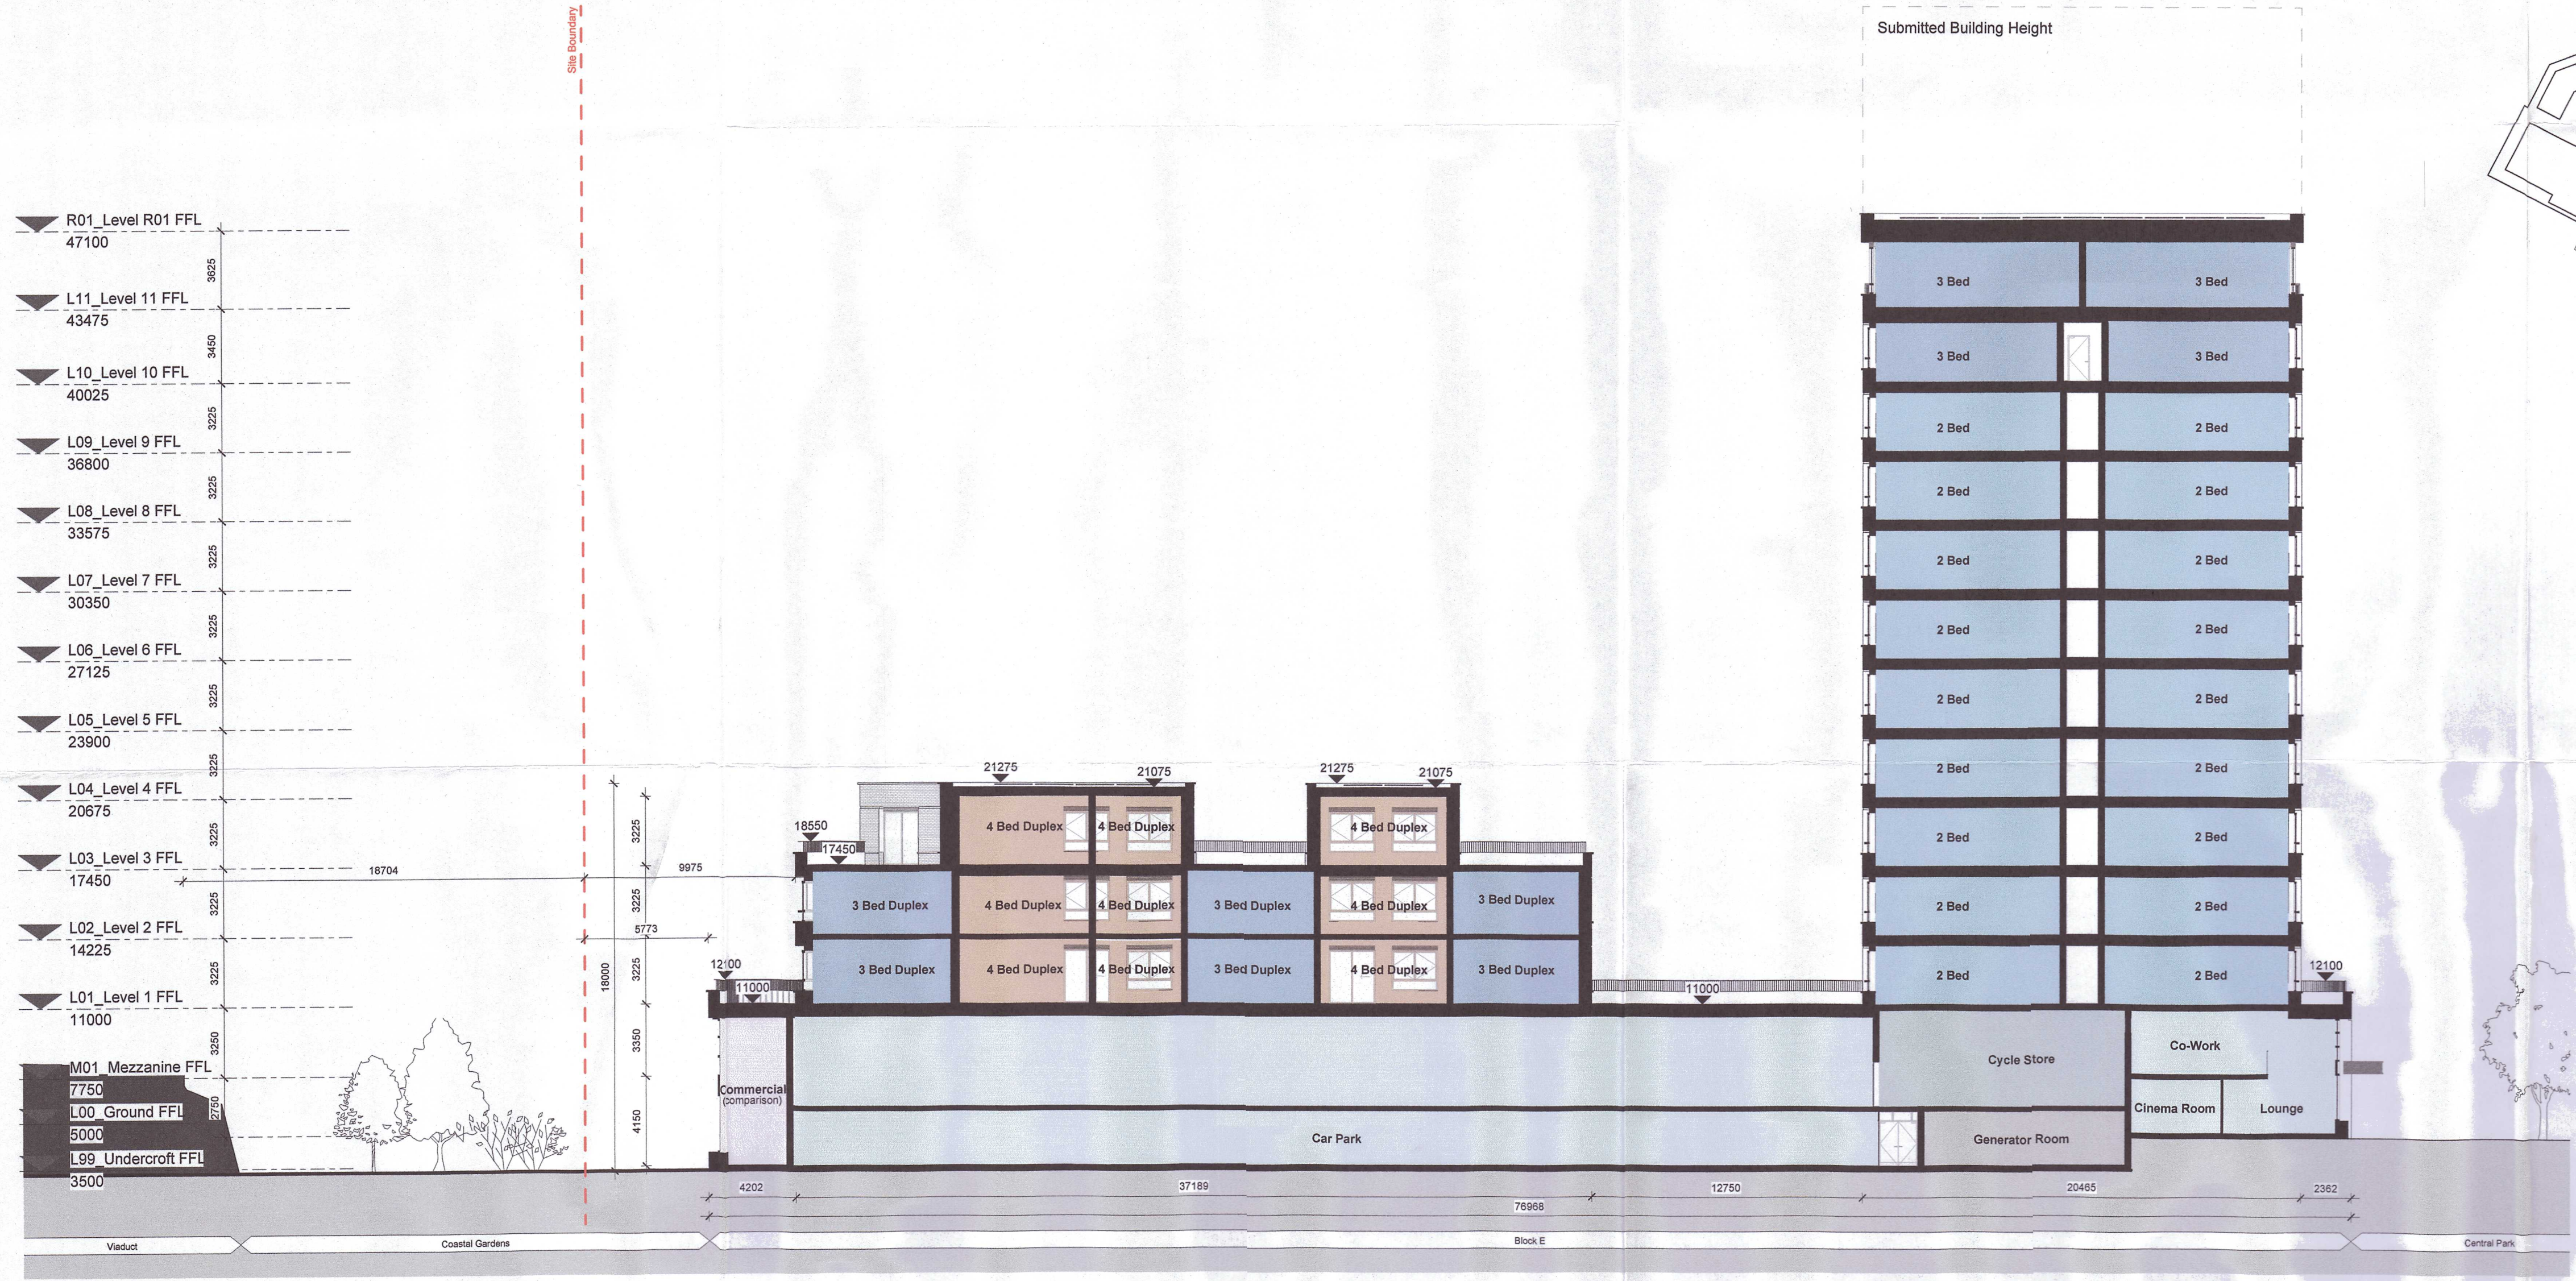

DD Block E Section DD
1 : 200

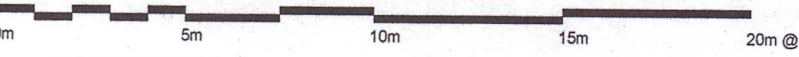

Location:




Status:

S3 - ISSUED FOR PLANNING

Revision History:

P01	Planning Issue	31.01.2025	HWS
P02	Alternative Block E Height	13.01.2025	HWS

Checked: SJ

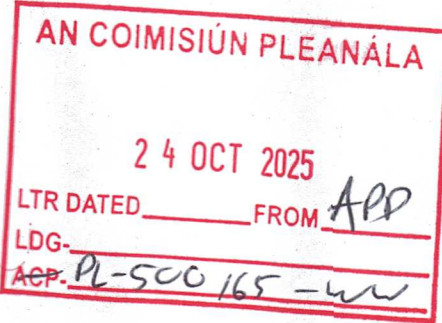

Project

Sea Gardens Phase 2

Client:

Shankill Property Investments Ltd

File Title: Scale: 1 : 200 @A1

Block E Sections - Sheet 2 of 4

File ID: P02

BRA-HWS-BE-XX-D-A-20301

Howells