


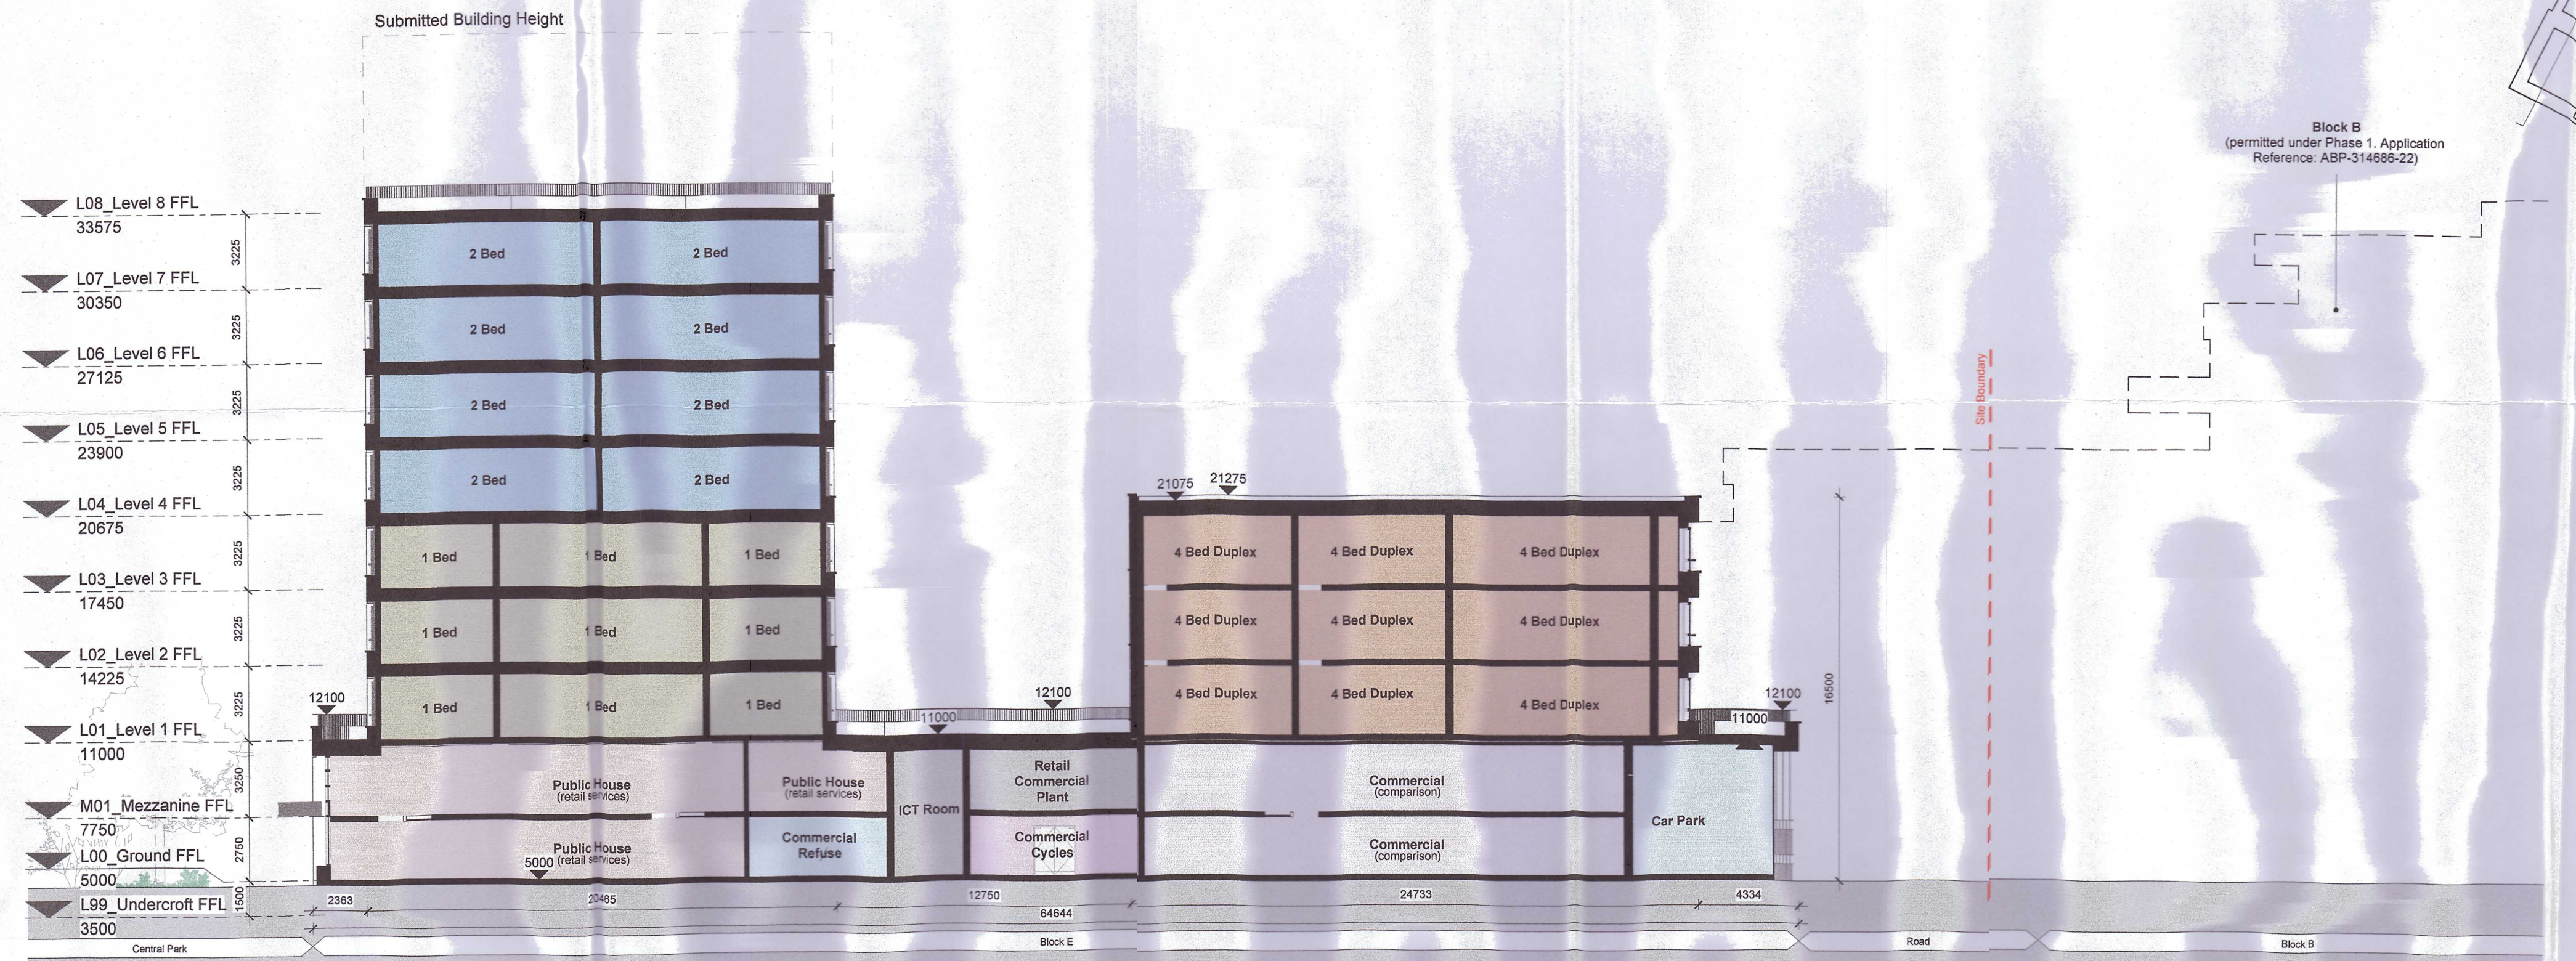

Block E Section EE
1: 200




Block E Section FF
1: 200

Notes & Key: HWS Ref: 2447

Dimensions are not to be scaled from on this document. Notify Howells of discrepancies affecting the information shown. This drawing is copyright of Howells, the trading name of Glenn Howells Architects Limited.

The redline boundary shown is based upon OS information and is therefore indicative. Its precise location and relationship to Land Registry, land title and or land ownership information is subject to confirmation from the client, and or landowner. Howells take no responsibility for the precise location of legal boundaries indicated on this drawing and advise that a separate drawing is created by a specialist survey in order to establish such ownership and or legal boundaries.

Application Boundary Line

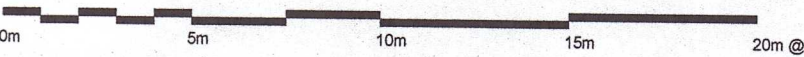

Location:



Status:


S3 - ISSUED FOR PLANNING

Revision History:

P01 Planning Issue
P02 Alternative Block E Height

Checked: Checker

31.01.2025 HWS
13.01.2025 HWS

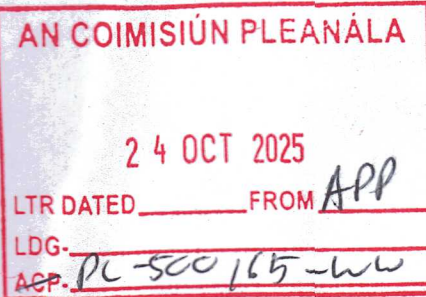

Project

Sea Gardens Phase 2

Client:

Shankill Property Investments Ltd

File Title:

Scale: 1: 200 @A1

Block E Sections - Sheet 3 of 4

File ID:

BRA-HWS-BE-XX-D-A-20302

Revision:

P02

Howells