



Photomontage 17

View from the R324 Regional Road, in the townland of Ballymaccloughlin. Located approximately 6.8km from the nearest turbine (T7).

|                                                     |                                                                                |
|-----------------------------------------------------|--------------------------------------------------------------------------------|
| View point grid reference                           | E 526212 N 785102                                                              |
| Date of image taken                                 | 2024-12-09                                                                     |
| Time of image taken                                 | 15:12                                                                          |
| View point elevation                                | 41m                                                                            |
| Angle of Views                                      | 90° / 53.5°                                                                    |
| View Direction (Image Centre)                       | 160°                                                                           |
| Number of proposed turbines visible in Photomontage | 7/7                                                                            |
| Turbine Hub Height                                  | 92m                                                                            |
| Turbine Rotor Diameter                              | 136m                                                                           |
| Turbine Tip Height                                  | 160m                                                                           |
| Montage Type                                        | Type 4 Photomontage / Survey / Scale Verifiable                                |
| Camera & Lens                                       | Canon 5D Mark III / Full Frame Sensor with a 50mm Lens                         |
| Tripod                                              | Manfrotto 190X extended to approx 1.5m.                                        |
| Map Licence                                         | © Ordnance Survey Ireland. All rights reserved.<br>Licence number CYAL50267517 |

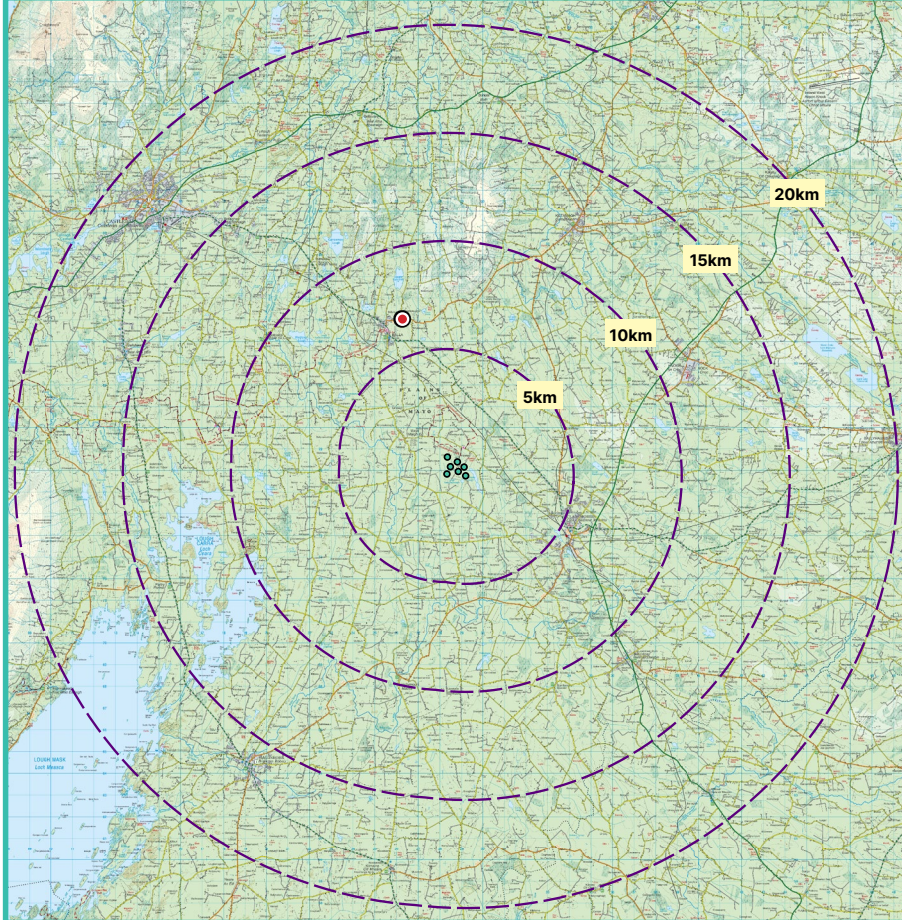

View point relative to 20km radius.

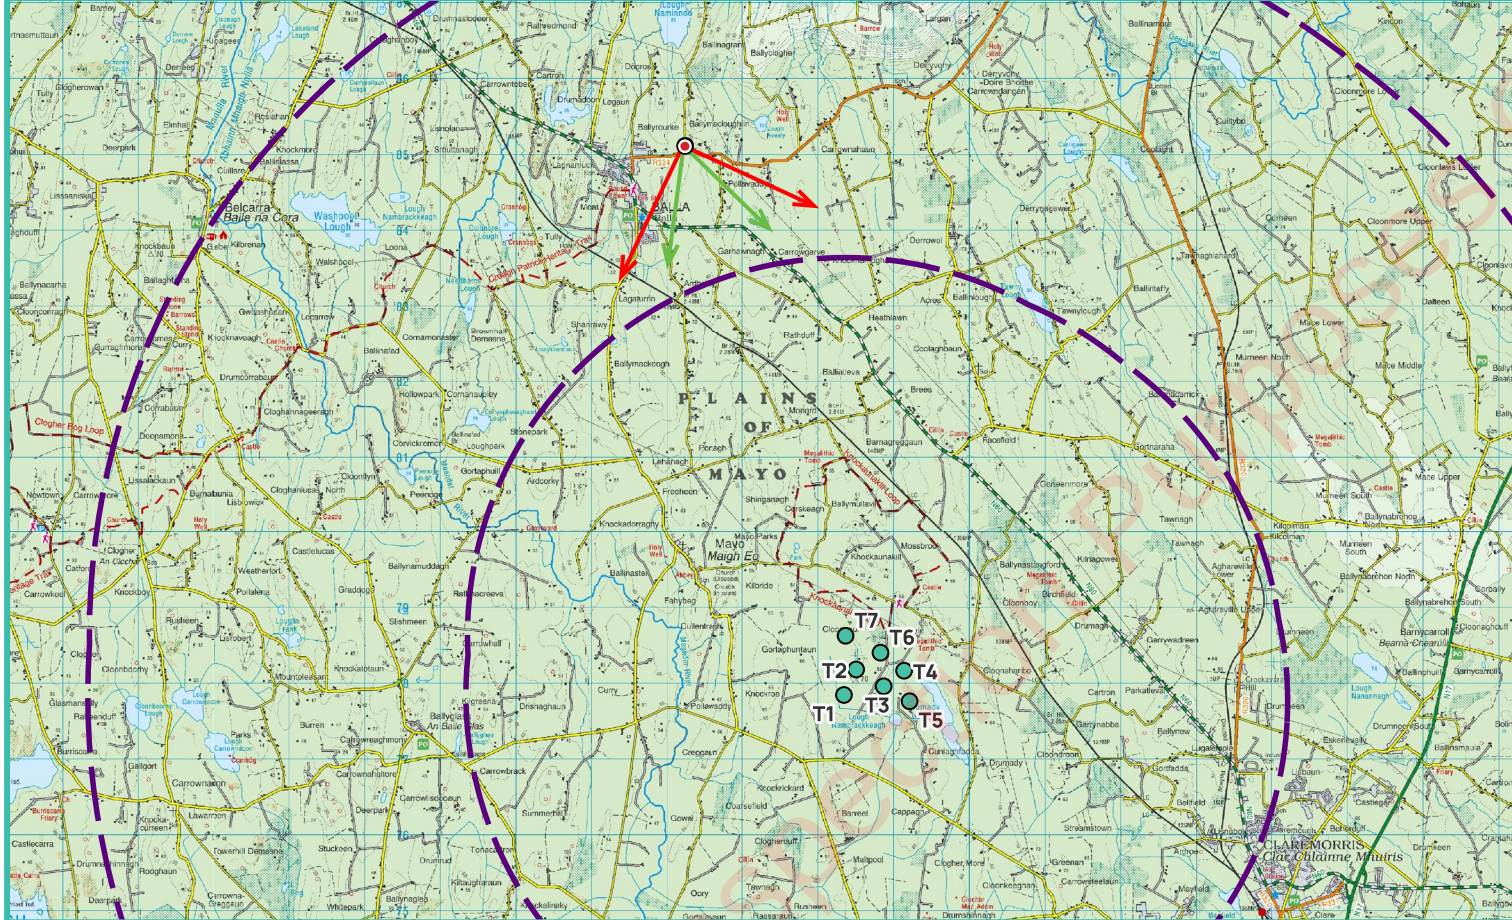

View point relative to proposed wind farm site.



Detail of view point location.

Map Legend

Area shown in 90° view



Area shown in 53.5° view



View Point



Cunlaghfadda Green Energy Project



Wireline Legend

Cunlaghfadda Green Energy Project

Proposed Met Mast (92m)

Existing Wind Farms

Permitted Wind Farms

Proposed Wind Farms

Prepared by

MKO  
Planning & Environmental Consultants  
Tuam Road, Galway.

Tel: (091) 73 56 11  
E-mail: info@mkofireland.ie  
Website: www.mkofireland.ie



90° View Extent


53.5° View Extent



Existing View at 90°



Matching Wireline

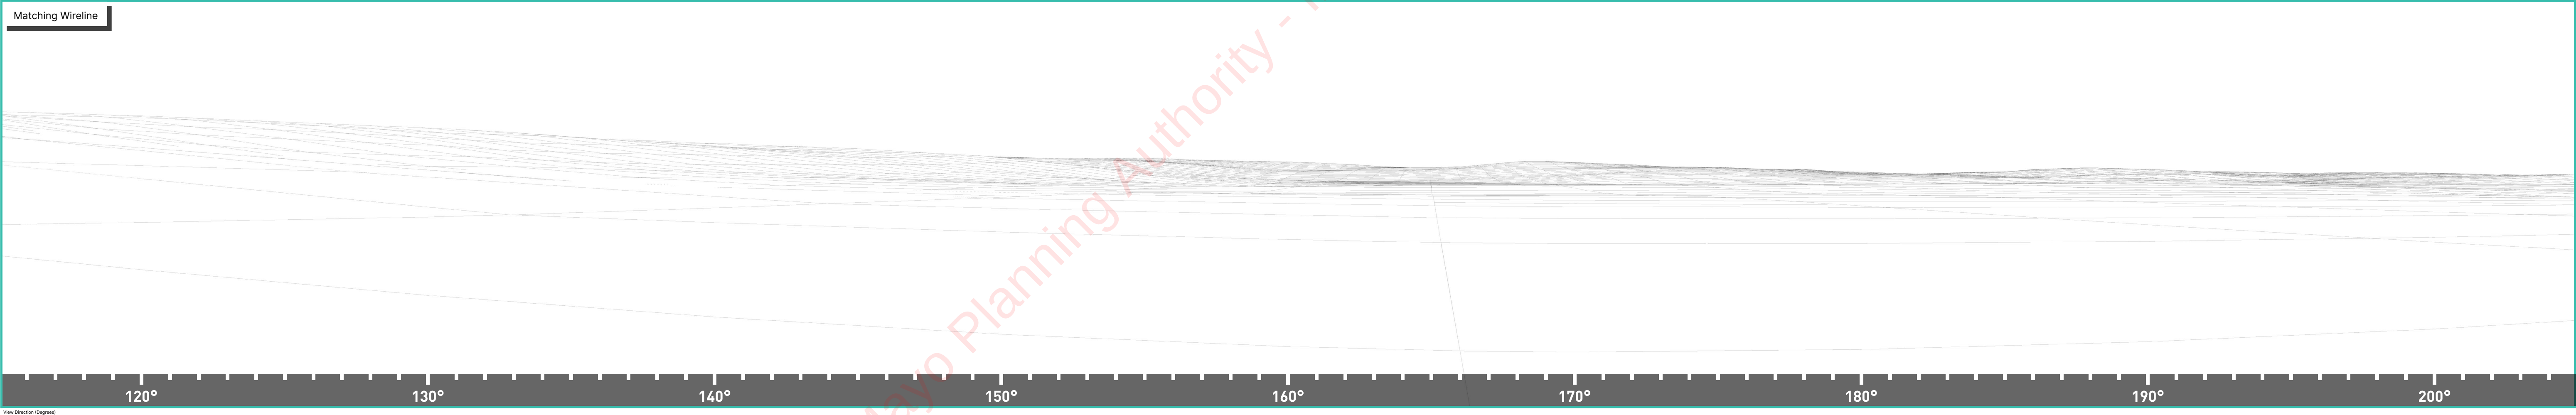


View Direction (Degrees)



Proposed Photomontage with Cumulative at 90°



Matching Wireline

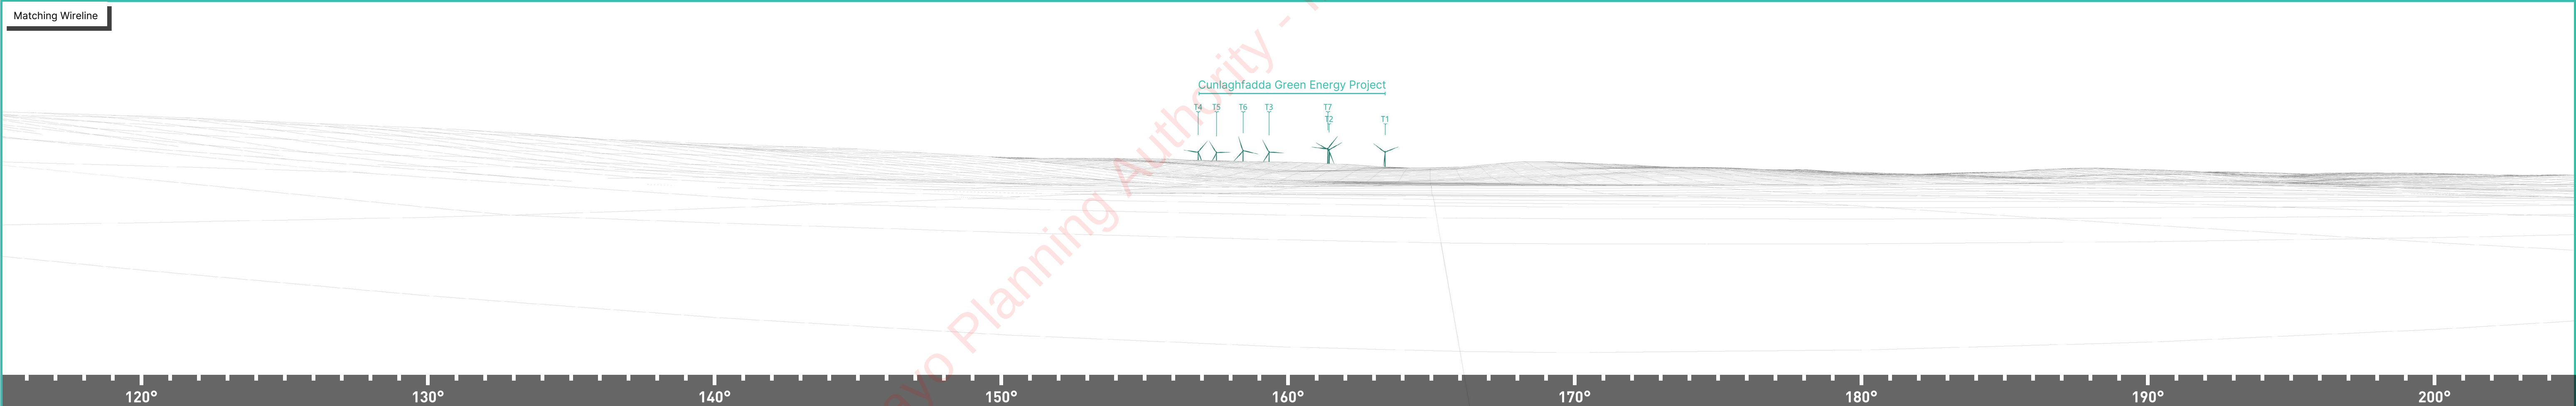



Proposed Photomontage with Cumulative at 53.5°



140°

150°

160°

170°

180°



Matching Wireline

