



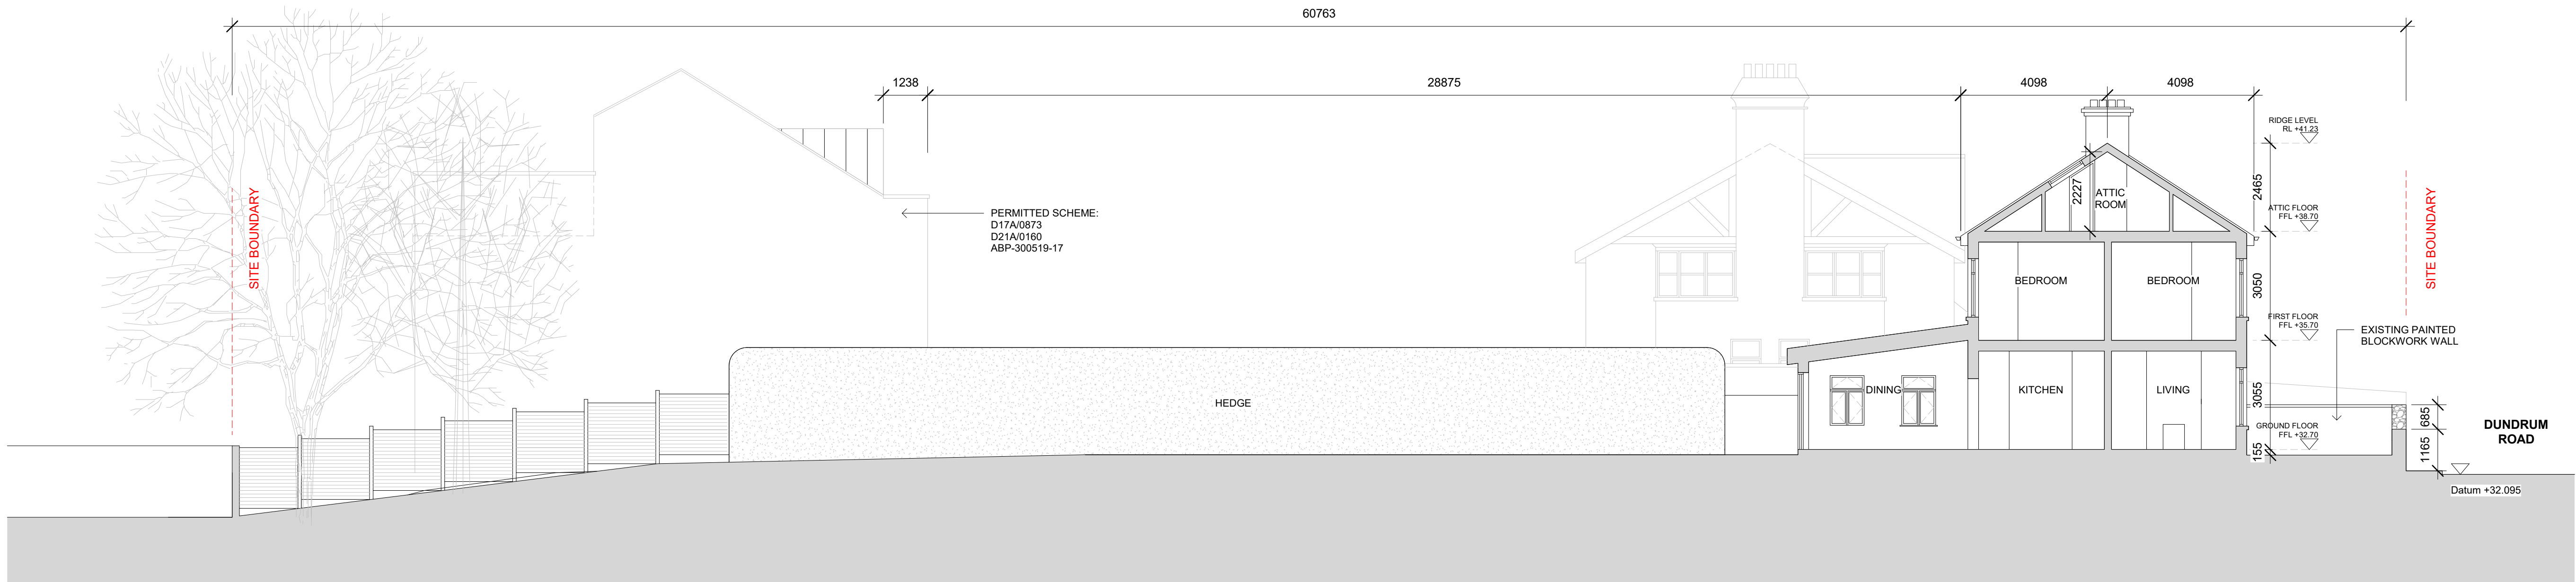

1 EXISTING CROSS SECTION
1:100

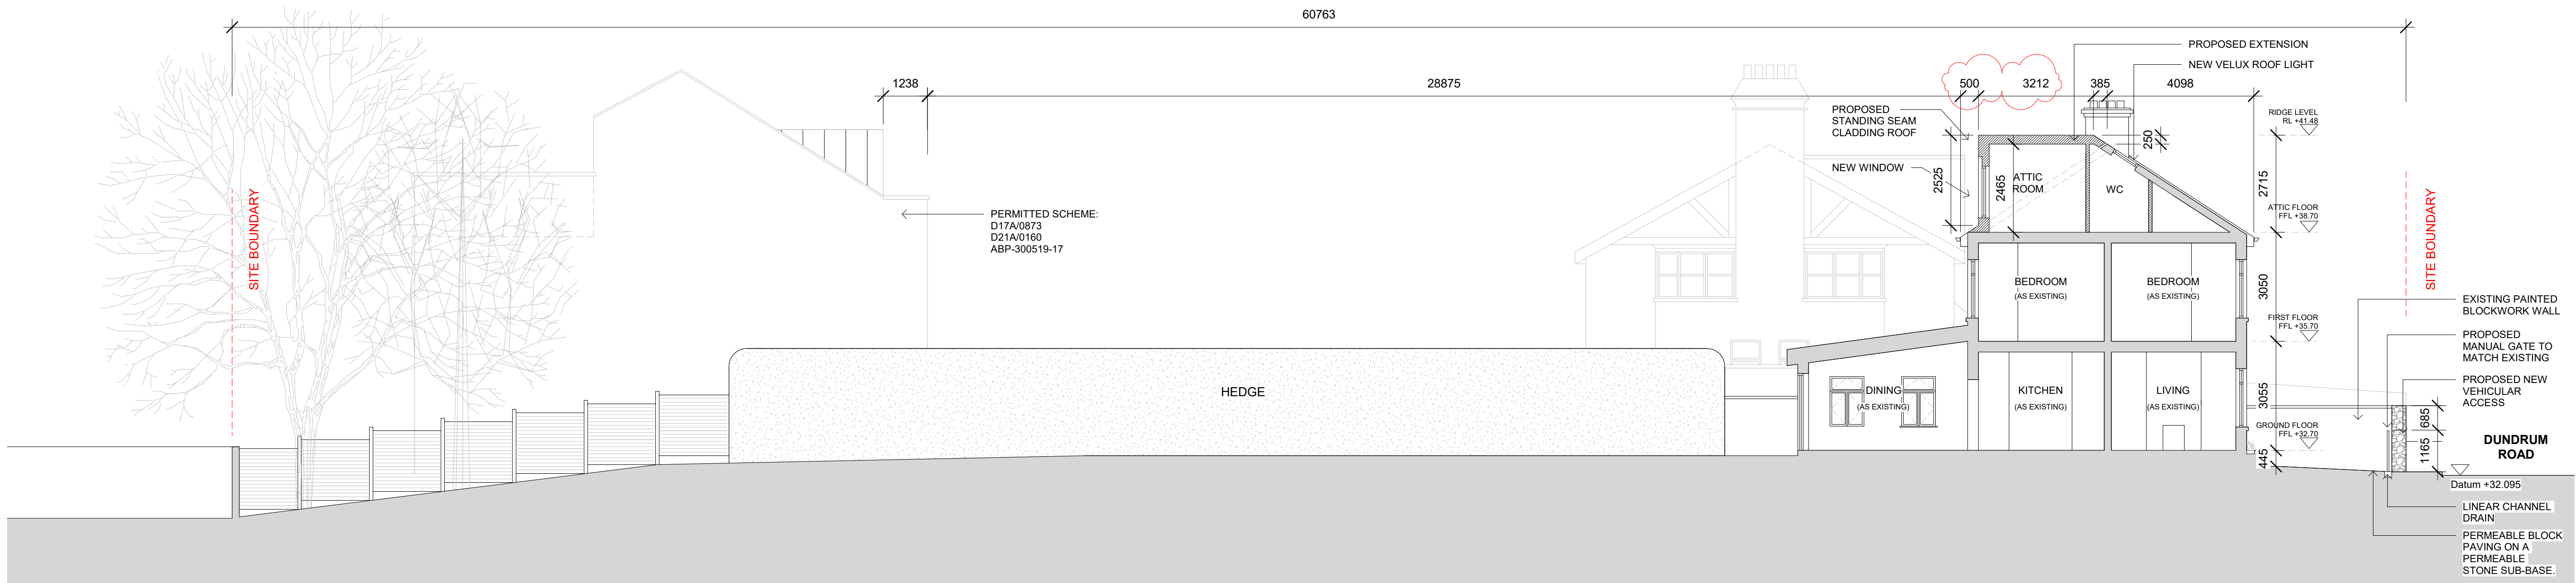

2 PROPOSED CROSS SECTION
1:100

B	ACP APPEAL	08/10/2026
A	PLANNING PERMISSION	21/07/2026
Rev	Description	Date

STATUS CODE DESCRIPTION
PLANNING PERMISSION

CLIENT
BARBARA O'BRIEN

PROJECT
1 COOLNAHINCH

TITLE
EXISTING AND PROPOSED SECTIONS

PROJECT NUMBER 25-003	DATE July 2026
SCALE (8 A1) 1:100	DRAWN BY B O'B
STATUS 0007	REVISION B

BARBARA O'BRIEN
RIAI

1 COOLNAHINCH,
DUNDURUM ROAD,
DUBLIN 14

