


714947mE , 725410mN

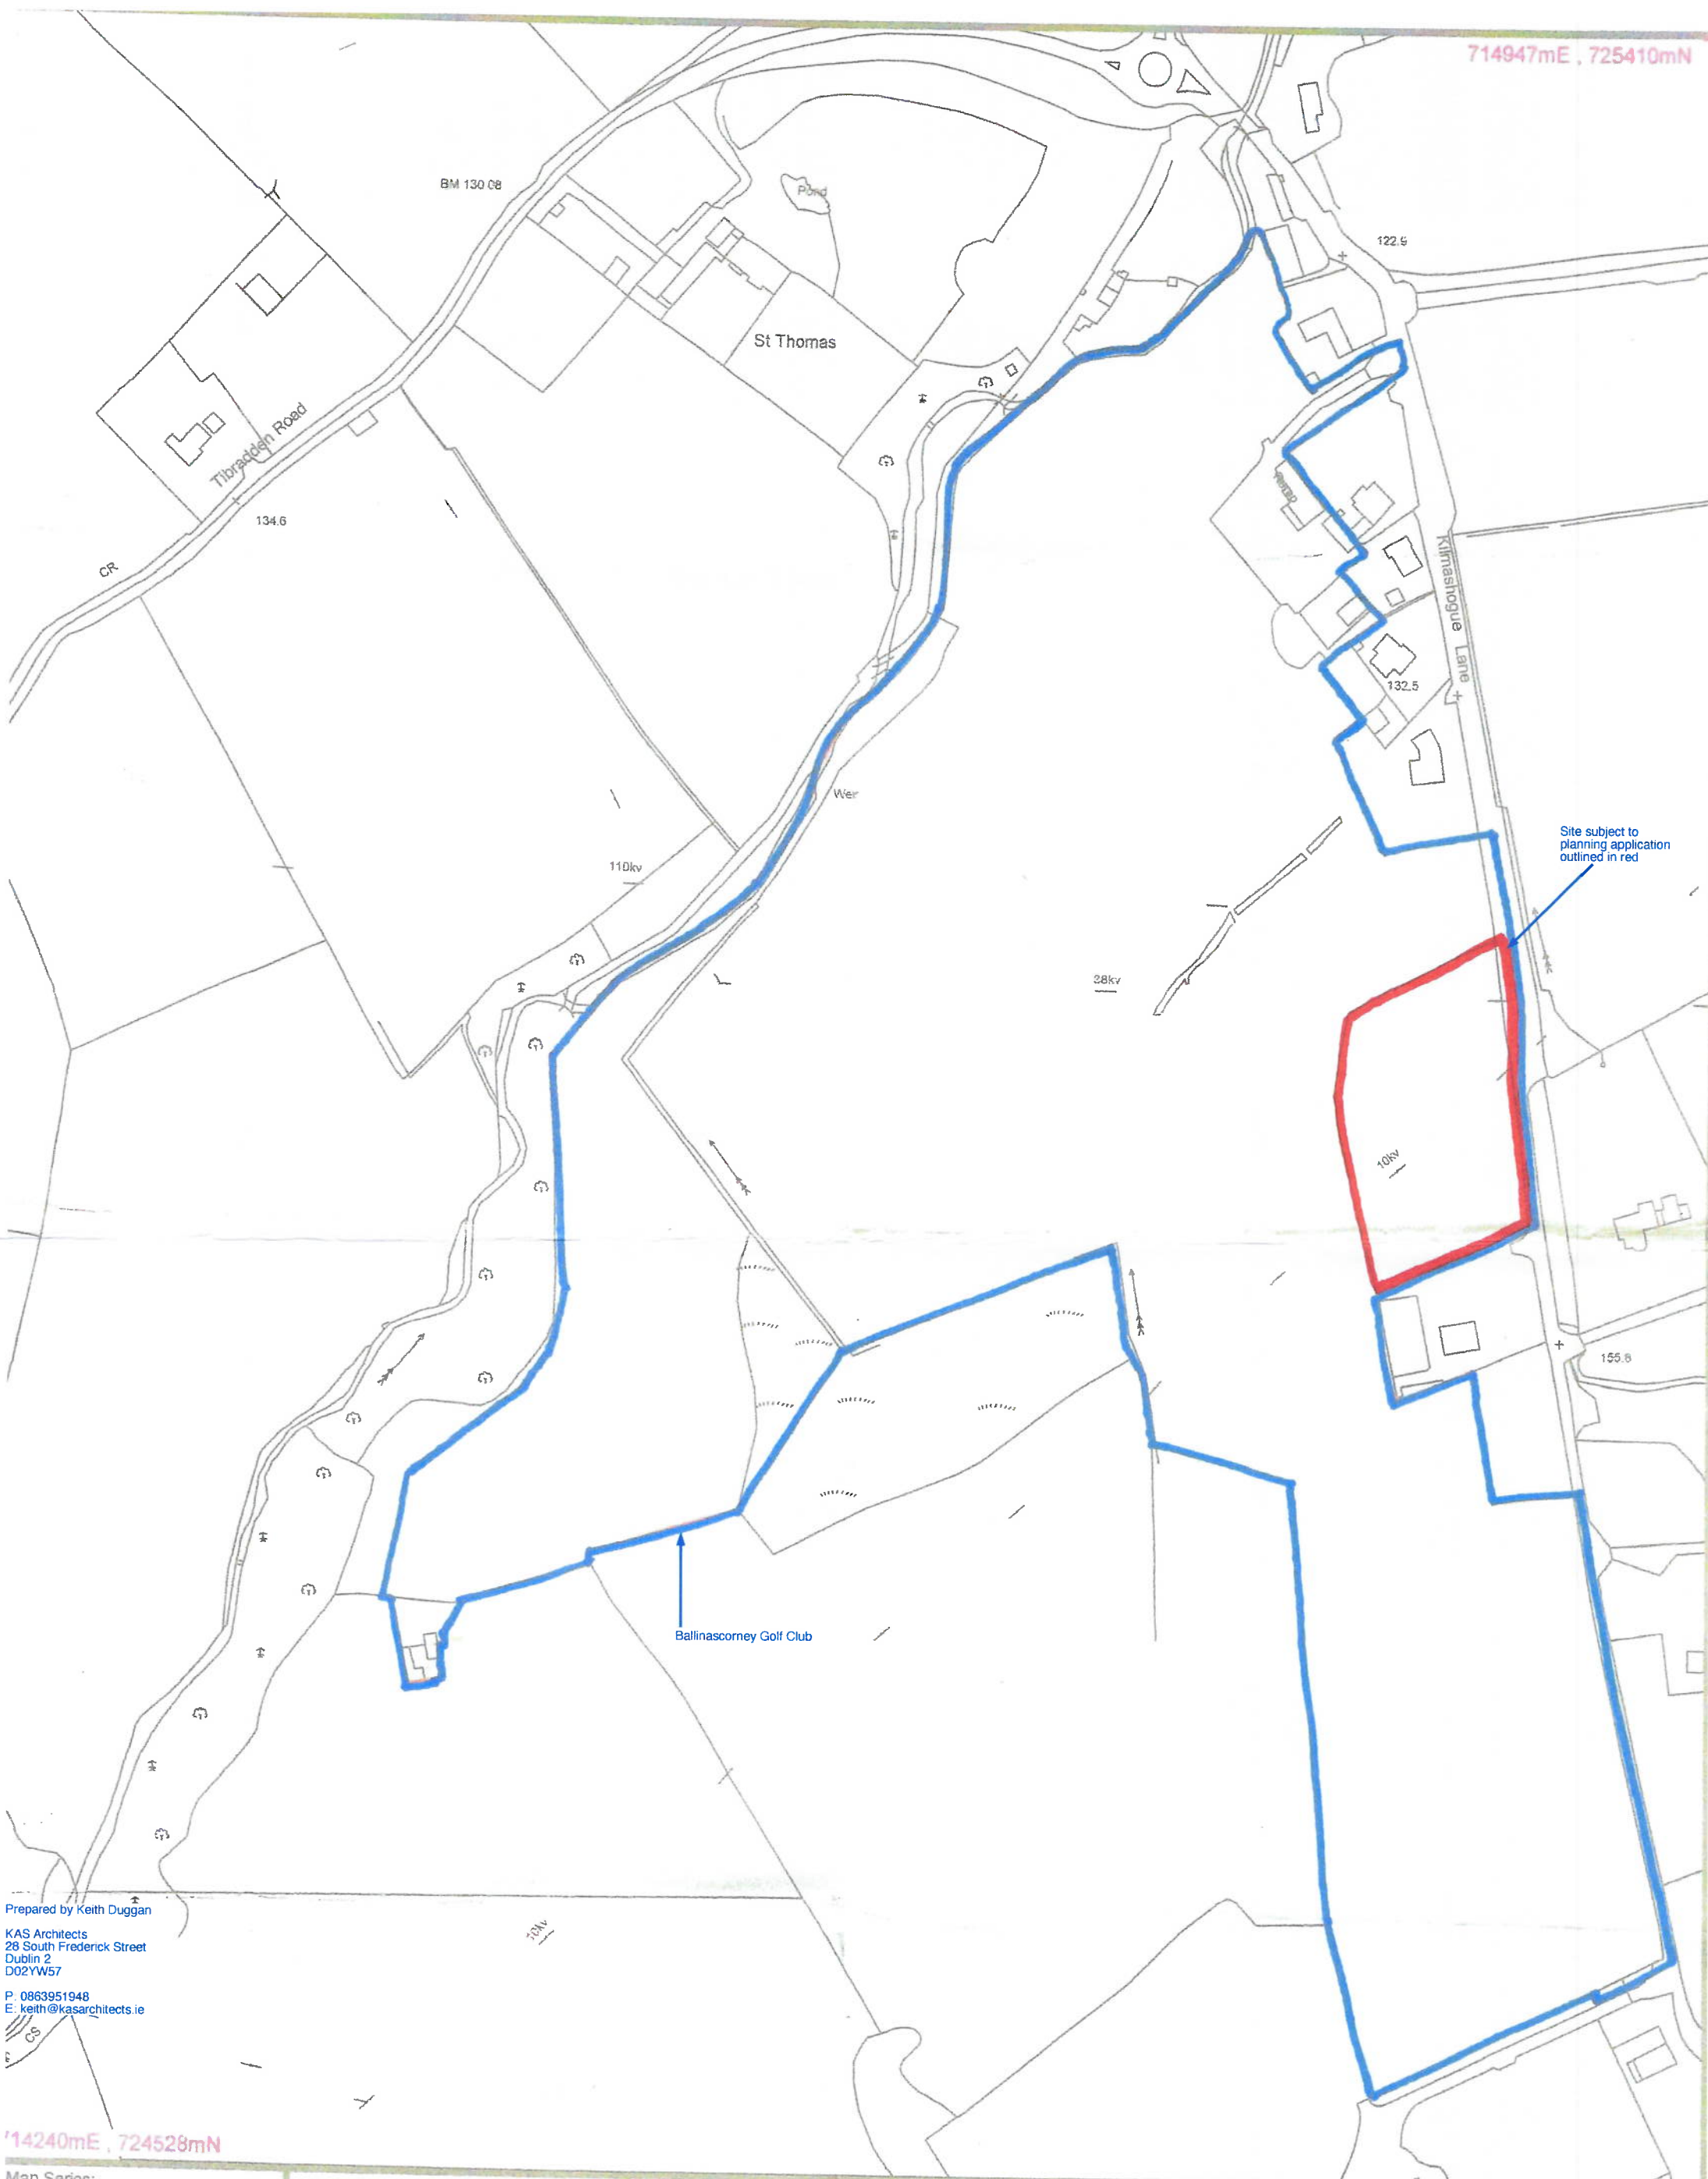

Prepared by Keith Duggan
KAS Architects
28 South Frederick Street
Dublin 2
D02YWS7
P: 0863951948
E: keith@kasarchitects.ie

714240mE , 724528mN

Map Series:
1:2500
3454-B
REVISION DATE = 08-Aug-2011
SURVEY DATE = 01-Sep-1995
LEVELLED DATE = 31-Dec-1977
Clip Extent:
LLX,LLY = 714240, 724528
LRX,LRY = 714947, 724528
ULX,ULY = 714240, 725410
URX,URY = 714947, 725410

Projection:
ITM
ITM Centre Point Co-ordinate:
X,Y = 714594, 724969
Copyright:
©Suirbheireacht Ordanais Eireann, 2021
©Ordnance Survey Ireland, 2021

LAND REGISTRY COMPLIANT
COMPUTER GENERATED MAP
O.S.I. Licence No. EN 0058821



Boundaries shown outlined in red
Scale:- 1/2,500 (A3)
Area Plot = 15.9945 Ha. (39.5219 Ac.)
Date:- 29th. Sept. 2021
Area Certified by:-
John Holton Dip. Arch. (Tech.)

J&L Surveys Limited
LAND SURVEYS, ENGINEERING SURVEYS, SETTING OUT

Office Unit 1,
Manor Mills,
Maynooth,
Co. Kildare,
W23 FT02

Tel: 01-6291249
Mobiles: 087-2407887
Fax: 01-6291430
Email: info@jlsurveys.ie
Web: www.jlsurveys.ie

