


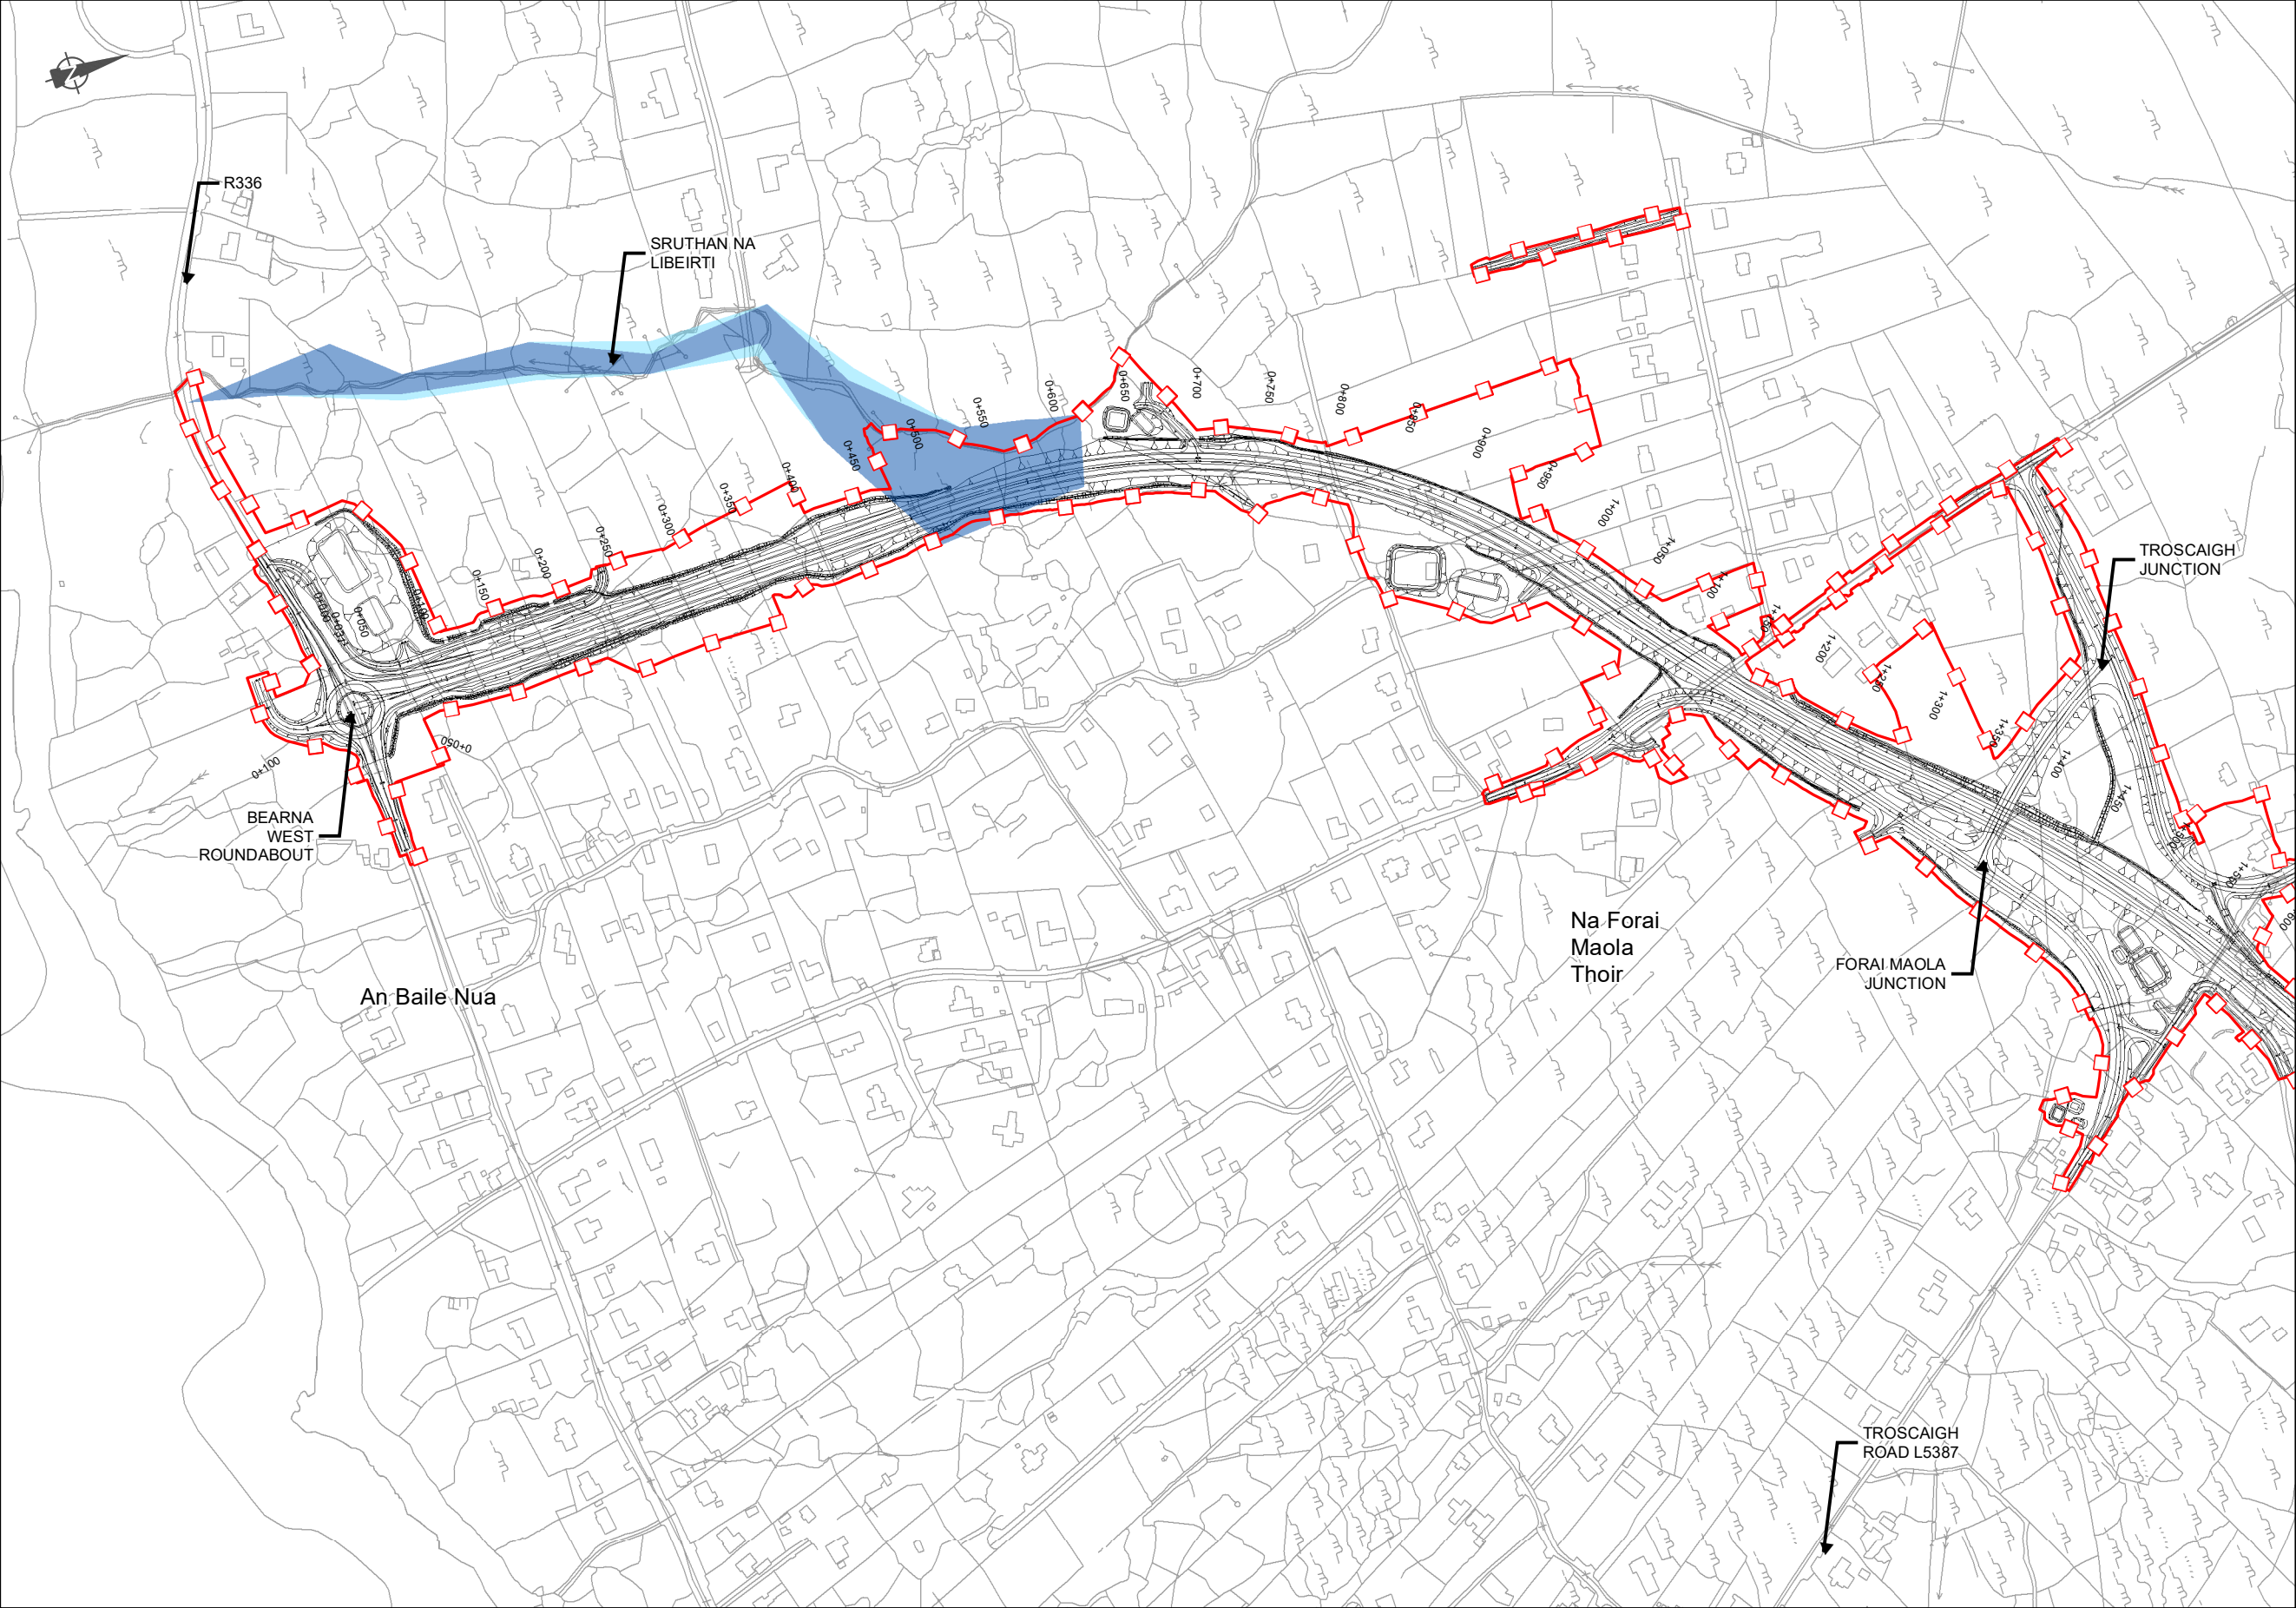

EIA REPORT

Legend

City Boundary

Proposed Development Boundary

Proposed Road Development

PFRAM Flood Risk

Coastal Extreme

Coastal Indicative

Fluvial 100

Fluvial 1000

San áireamh tá sonraíocht Shuirbhéireacht Ordánais Éireann arna atáirgeadh faoi Cheadúnas OSI Uimh. 2010/18CCMA/Comhairle Contae na Gaillimhe. Sáraitonn atáirgeadh neamhúdaraithe cópcheart Shuirbhéireacht Ordánais Éireann agus Rialtas na hÉireann. © Suirbhéireacht Ordánais Éireann, 2010.

© Suirbhéireacht Ordánais Éireann. Gach ceart ar chosaint.

Uimhir cheadúnais 2010/18CCMA/Comhairle Contae na Gaillimhe.

Includes Ordnance Survey Ireland data reproduced under OSI Licence number 2010/18CCMA/Galway County Council.

Unauthorised reproduction infringes Ordnance Survey Ireland and Government of Ireland copyright. © Ordnance Survey Ireland, 2010.

© Ordnance Survey Ireland. All rights reserved. Licence number 2010/18CCMA/Galway County Council.

Comhairle Chontae na Gaillimhe

Galway County Council

Galway City Transport Project

Galway City

Ar Roinn Iompair

Turasóireacht agus Spóirt

Department of Transport, Tourism and Sport

TII

Transport Infrastructure Ireland

Key Plan

Consultant

ARUP

Corporate House
City East Business Park
Ballybrit, Galway, Ireland

Tel +353 (0)91 460675
www.N6GalwayCity.ie
www.arup.ie

Job Title

N6 Galway City Ring Road

Scale: 1:5,000

Date: September 2018

Drawing Title

Flood Risk Mapping - Fluvial & Coastal Sheet 01 of 15

Drawing Status

FOR INFORMATION

Job No

233985-00


Drawing No

Figure 11.3.101

Issue

I1

I1	28/09/2018	AG	MH	EMC
Issue	Date	By	Chkd	Appd

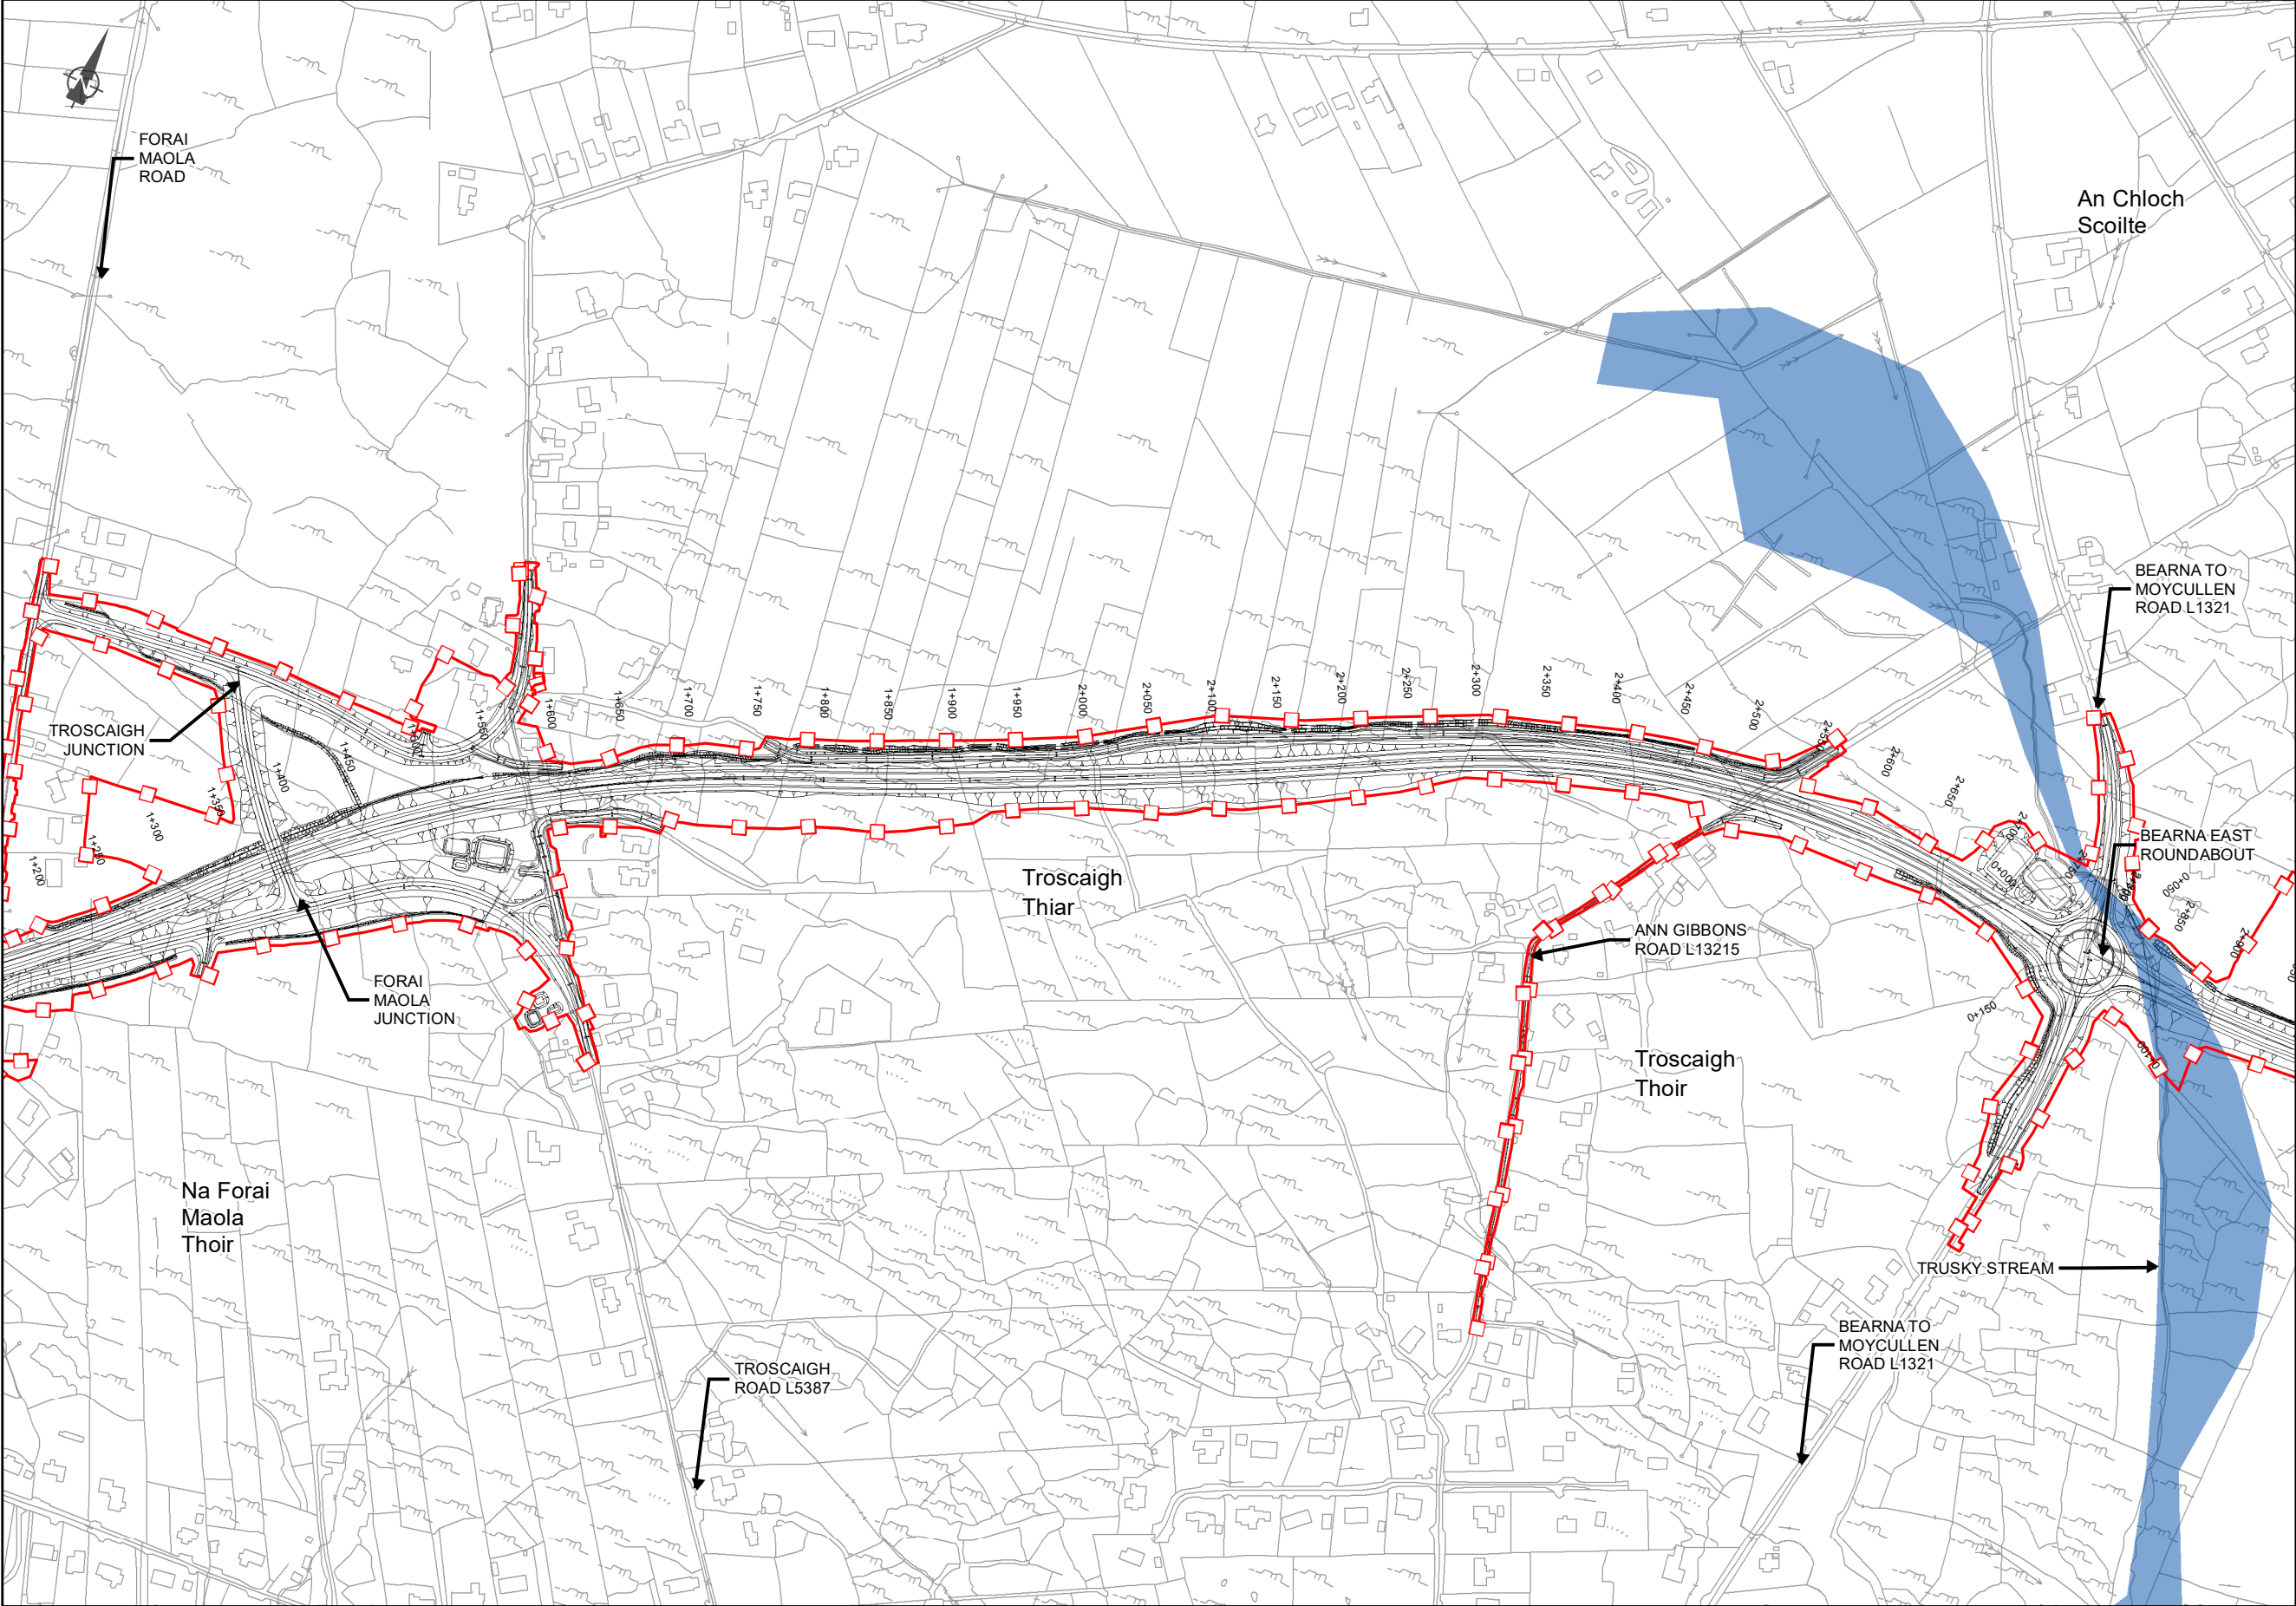

EIA REPORT

Legend

City Boundary

Proposed Development Boundary

Proposed Road Development

PFRAM Flood Risk

Coastal Extreme

Coastal Indicative

Fluvial 100

Fluvial 1000

San áireamh tá sonraíocht Shuirbhéireacht Ordánais Éireann arna atáirgeadh faoi Cheadúnas OSI Uimh. 2010/18CCMA/Comhairle Contae na Gaillimhe. Sáraíonn atáirgeadh neamhdúraithe cóipeart Shuirbhéireacht Ordánais Éireann agus Rialtas na hÉireann. © Suirbhéireacht Ordánais Éireann, 2010.

© Suirbhéireacht Ordánais Éireann. Gach ceart ar chosaint.

Uimhir chadúnais 2010/18CCMA/Comhairle Contae na Gaillimhe.

Includes Ordnance Survey Ireland data reproduced under OSI Licence number 2010/18CCMA/Galway County Council.

Unauthorised reproduction infringes Ordnance Survey Ireland and Government of Ireland copyright. © Ordnance Survey Ireland, 2010.

© Ordnance Survey Ireland. All rights reserved. Licence number 2010/18CCMA/Galway County Council.

Comhairle Chontae na Gaillimhe

Galway County Council

AN6

Galway City Transport Project

AN ROINN IOMPAIR

Turasóireacht agus Spóirt

Department of Transport, Tourism and Sport

TII

Transport Infrastructure Ireland

Key Plan

Consultant

ARUP

Corporate House
City East Business Park
Ballybrit, Galway, Ireland

Tel +353 (0)91 460675
www.N6GalwayCity.ie
www.arup.ie

Job Title

N6 Galway City Ring Road

Scale: 1:5,000

Date: September 2018

I1	28/09/2018	AG	MH	EMC
Issue	Date	By	Chkd	Appd

Drawing Title

Flood Risk Mapping - Fluvial & Coastal Sheet 02 of 15

Drawing Status

FOR INFORMATION

Job No


233985-00

Drawing No

Figure 11.3.102

Issue

I1

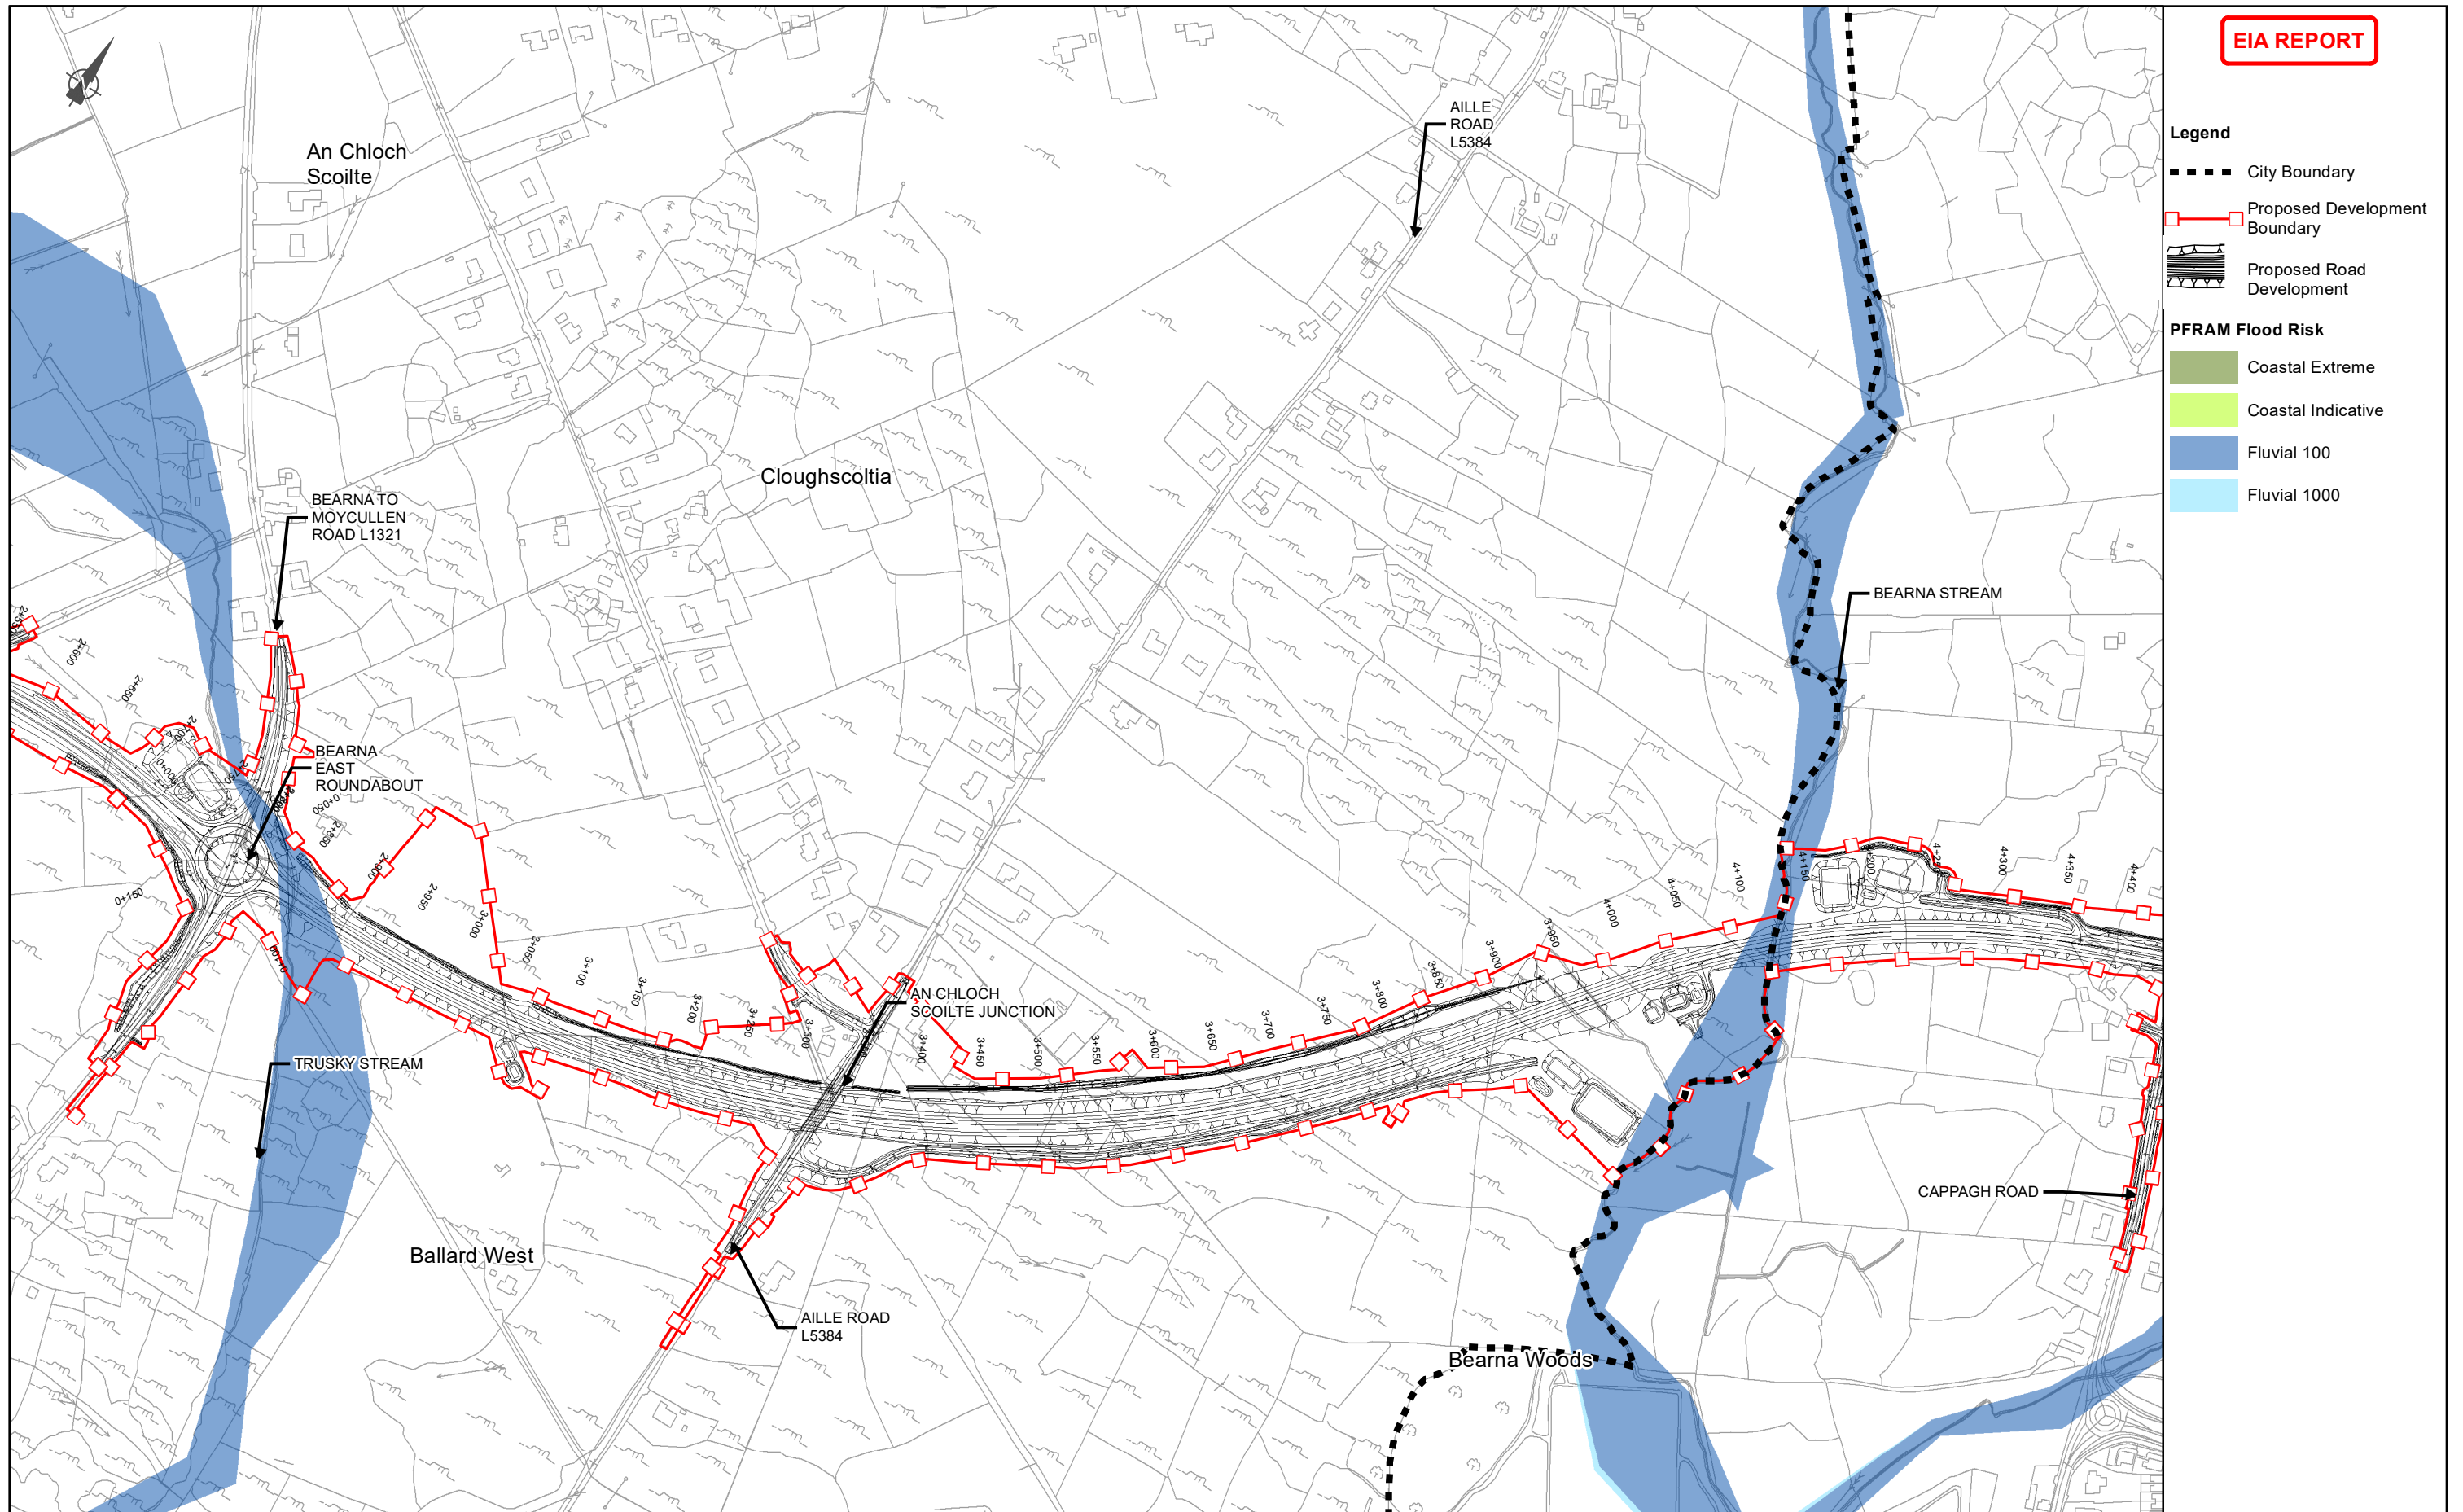


Sa áireamh tá sonraíocht Shuirbhéireacht Ordanáis Éireann arna atáirgeadh faoi Cheadúnas OSI Uimh. 2010/18CCMA/Comhairle Contae na Gaillimhe. Sáraíonn atáirgeadh neamhúdaráithe cóipcheart Shuirbhéireacht Ordanáis Éireann agus Rialtas na hÉireann. © Suirbhéireacht Ordanáis Éireann, 2010.

© Suirbhéireacht Ordanáis Éireann. Gach ceart ar chosaint.
Uimhir cheadúnais 2010/18CCMA/Comhairle Contae na Gaillimhe.

Includes Ordnance Survey Ireland data reproduced under OSI Licence number 2010/18CCMA/Galway County Council.
Unauthorised reproduction infringes Ordnance Survey Ireland and Government of Ireland copyright. © Ordnance Survey Ireland, 2010.

© Ordnance Survey Ireland. All rights reserved. Licence number 2010/18CCMA/Galway County Council.

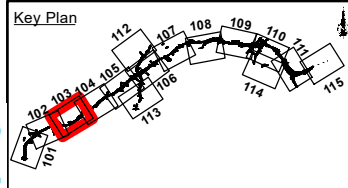

Consultant

ARUP

Corporate House
City East Business Park
Ballybrit, Galway, Ireland

Tel +353 (0)91 460675
www.N6GalwayCity.ie
www.arup.ie

Job Title

N6 Galway City Ring Road

Scale: **1:5,000**

Date: **September 2018**

Drawing Title


Flood Risk Mapping - Fluvial & Coastal Sheet 03 of 15

Drawing Status	
1	1
2	2
3	3
100	100

FOR INFORMATION

Job No	Drawing No	Issue
233985-00	Figure 11.3.103	I1

I1	28/09/2018	AG	MH	EMC
Issue	Date	By	Chkd	Appd

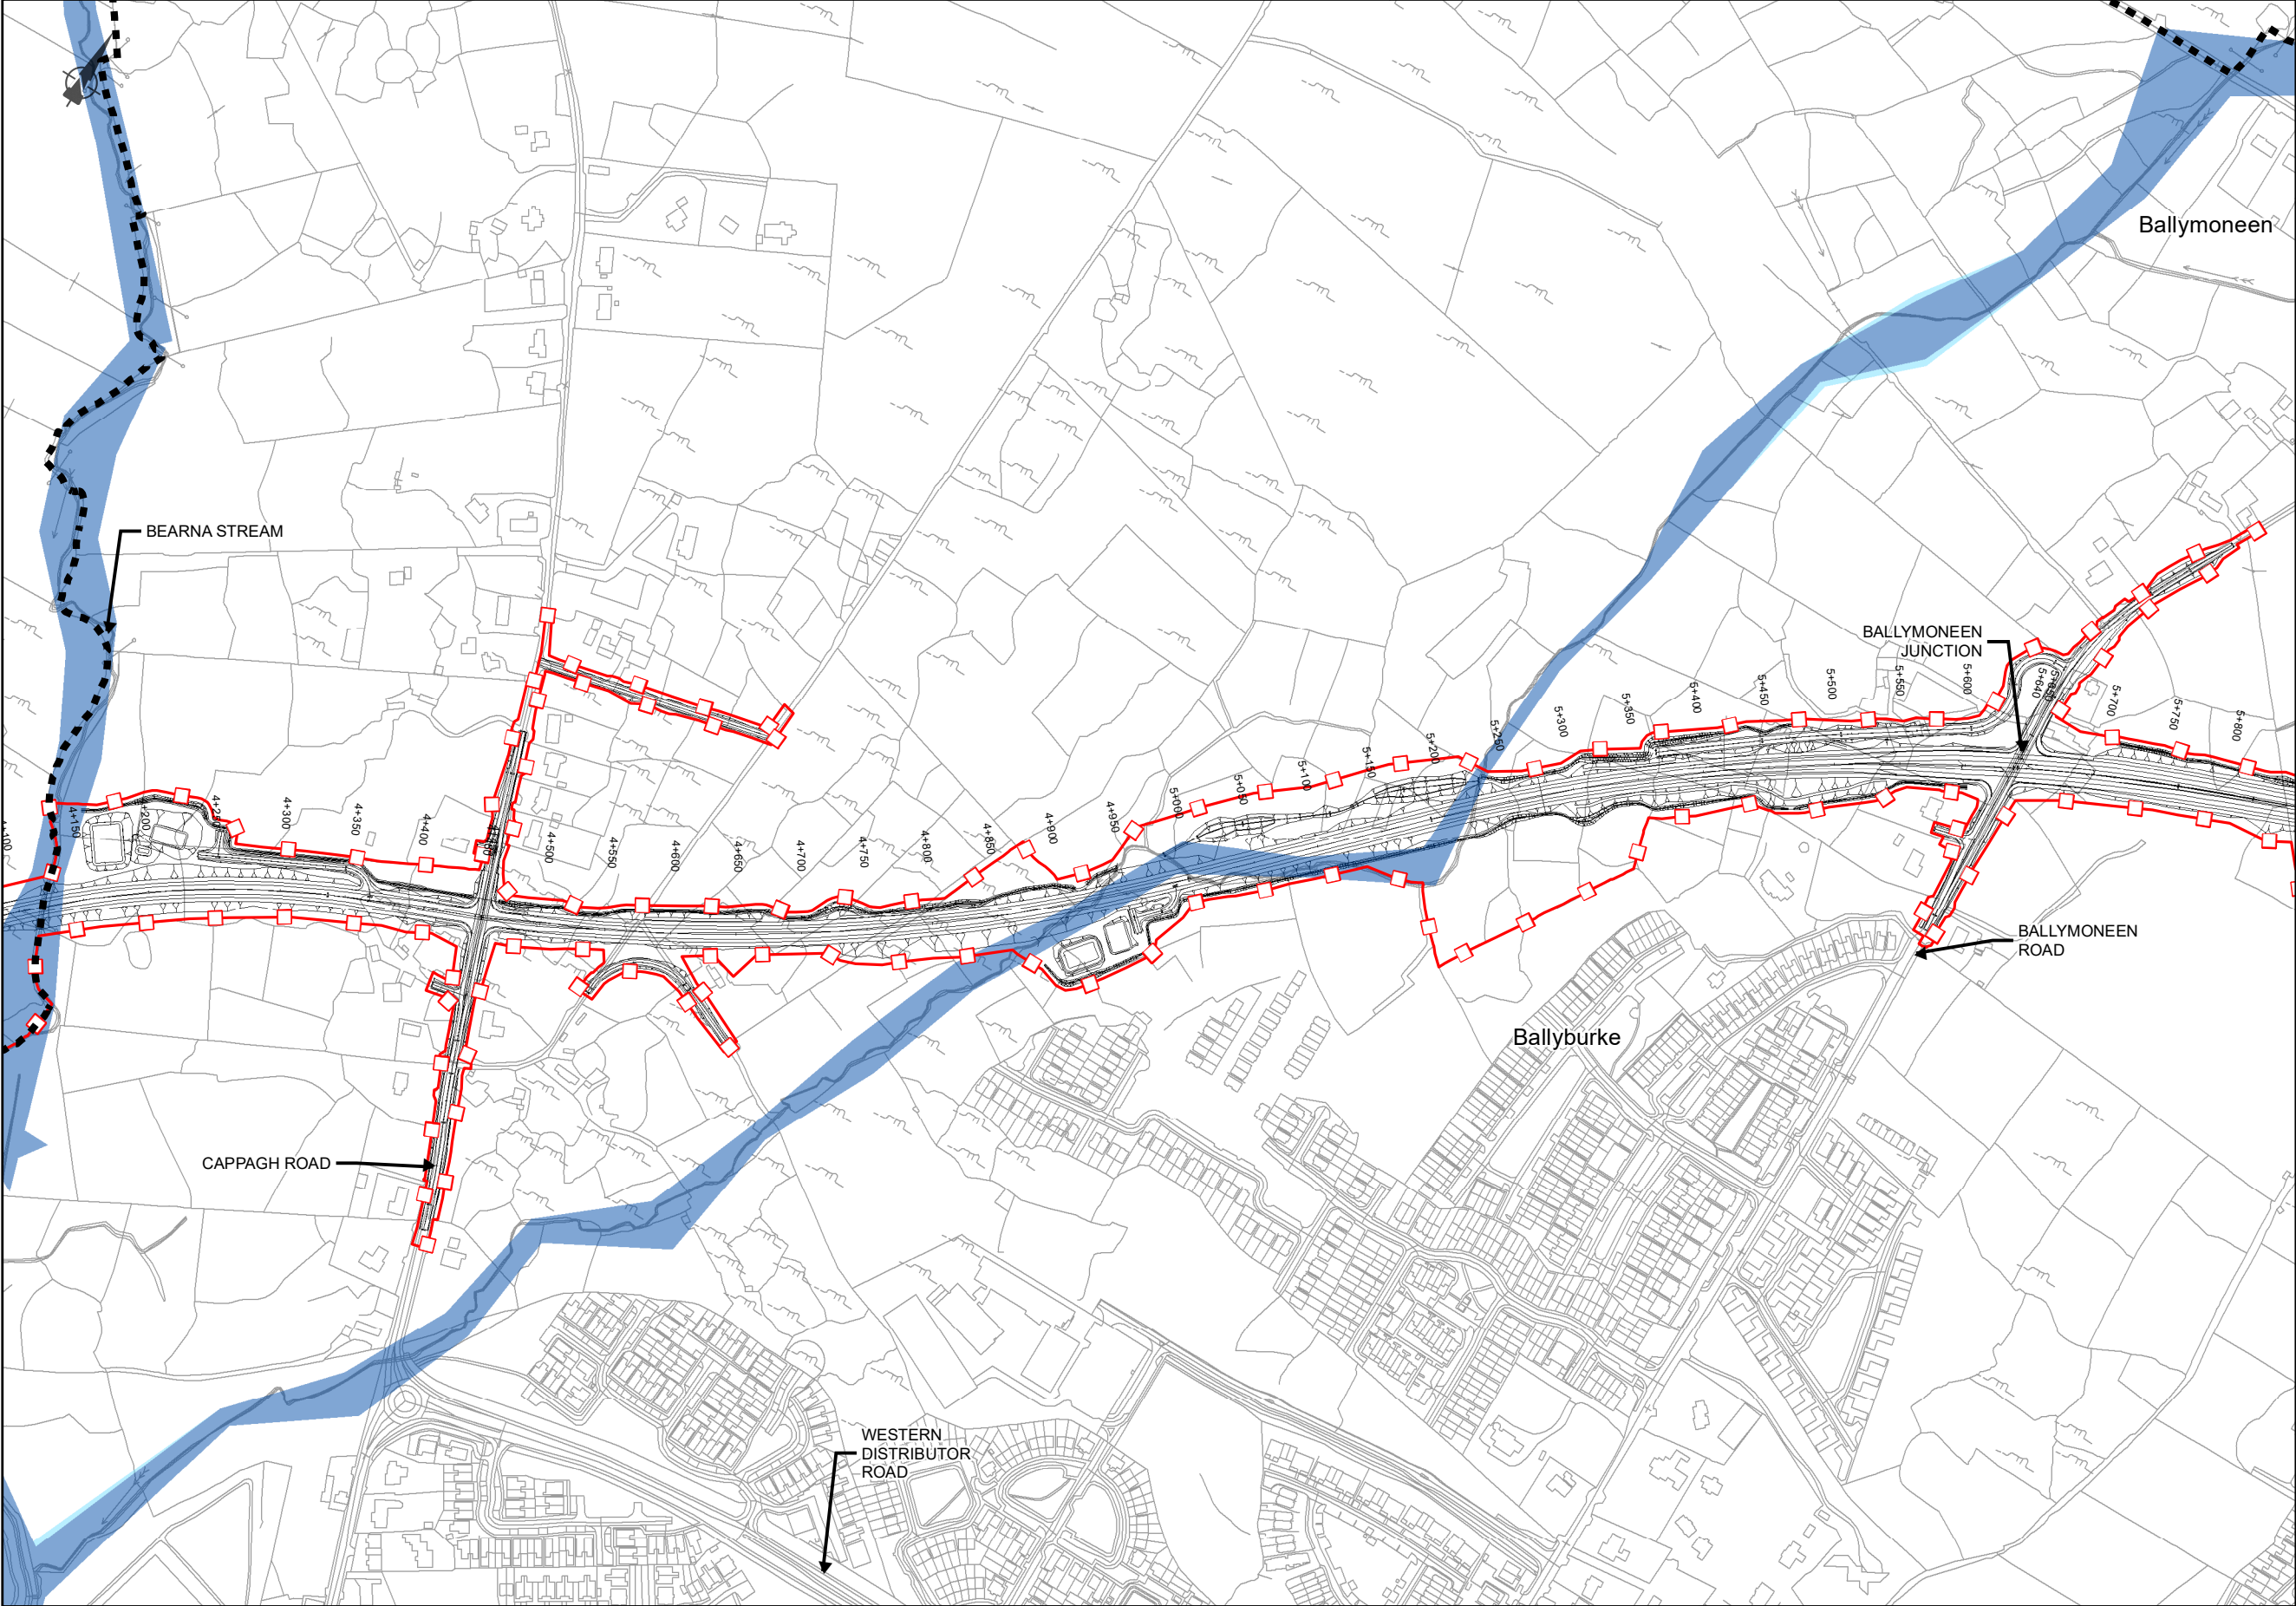

EIA REPORT

Legend

City Boundary

Proposed Development Boundary

Proposed Road Development

PFRAM Flood Risk

Coastal Extreme

Coastal Indicative

Fluvial 100

Fluvial 1000

San áireamh tá sonraíocht Shuirbhíreachaí Ordánais Éireann arna atáirgeadh faoi Cheadúnas OSI Uimh. 2010/18CCMA/Comhairle Contae na Gaillimhe. Sáraíonn atáirgeadh neamhúdarthaí cópcheart Shuirbhíreachaí Ordánais Éireann agus Rialtas na hÉireann. © Suirbhíreachaí Ordánais Éireann, 2010.

© Suirbhíreachaí Ordánais Éireann. Gach ceart ar chosaint.

Uimhir cheadúnais 2010/18CCMA/Comhairle Contae na Gaillimhe.

Includes Ordnance Survey Ireland data reproduced under OSI Licence number 2010/18CCMA/Galway County Council.

Unauthorised reproduction infringes Ordnance Survey Ireland and Government of Ireland copyright. © Ordnance Survey Ireland, 2010.

© Ordnance Survey Ireland. All rights reserved. Licence number 2010/18CCMA/Galway County Council.

Clients

Comhairle Chontae na Gaillimhe
Galway County Council

Galway City Transport Project

Ar Roinn Iompair
Turasoireachta agus Spóirt

Transport Infrastructure
Unit

Key Plan

Consultant

ARUP

Corporate House
City East Business Park
Ballybrit, Galway, Ireland

Tel +353 (0)91 460675
www.N6GalwayCity.ie
www.arup.ie

Job Title

N6 Galway City Ring Road

Scale: 1:5,000

Date: September 2018

I1	28/09/2018	AG	MH	EMC
Issue	Date	By	Chkd	Appd

Drawing Title

Flood Risk Mapping - Fluvial & Coastal Sheet 04 of 15

Drawing Status

FOR INFORMATION

Job No


233985-00

Drawing No

Figure 11.3.104

Issue

I1

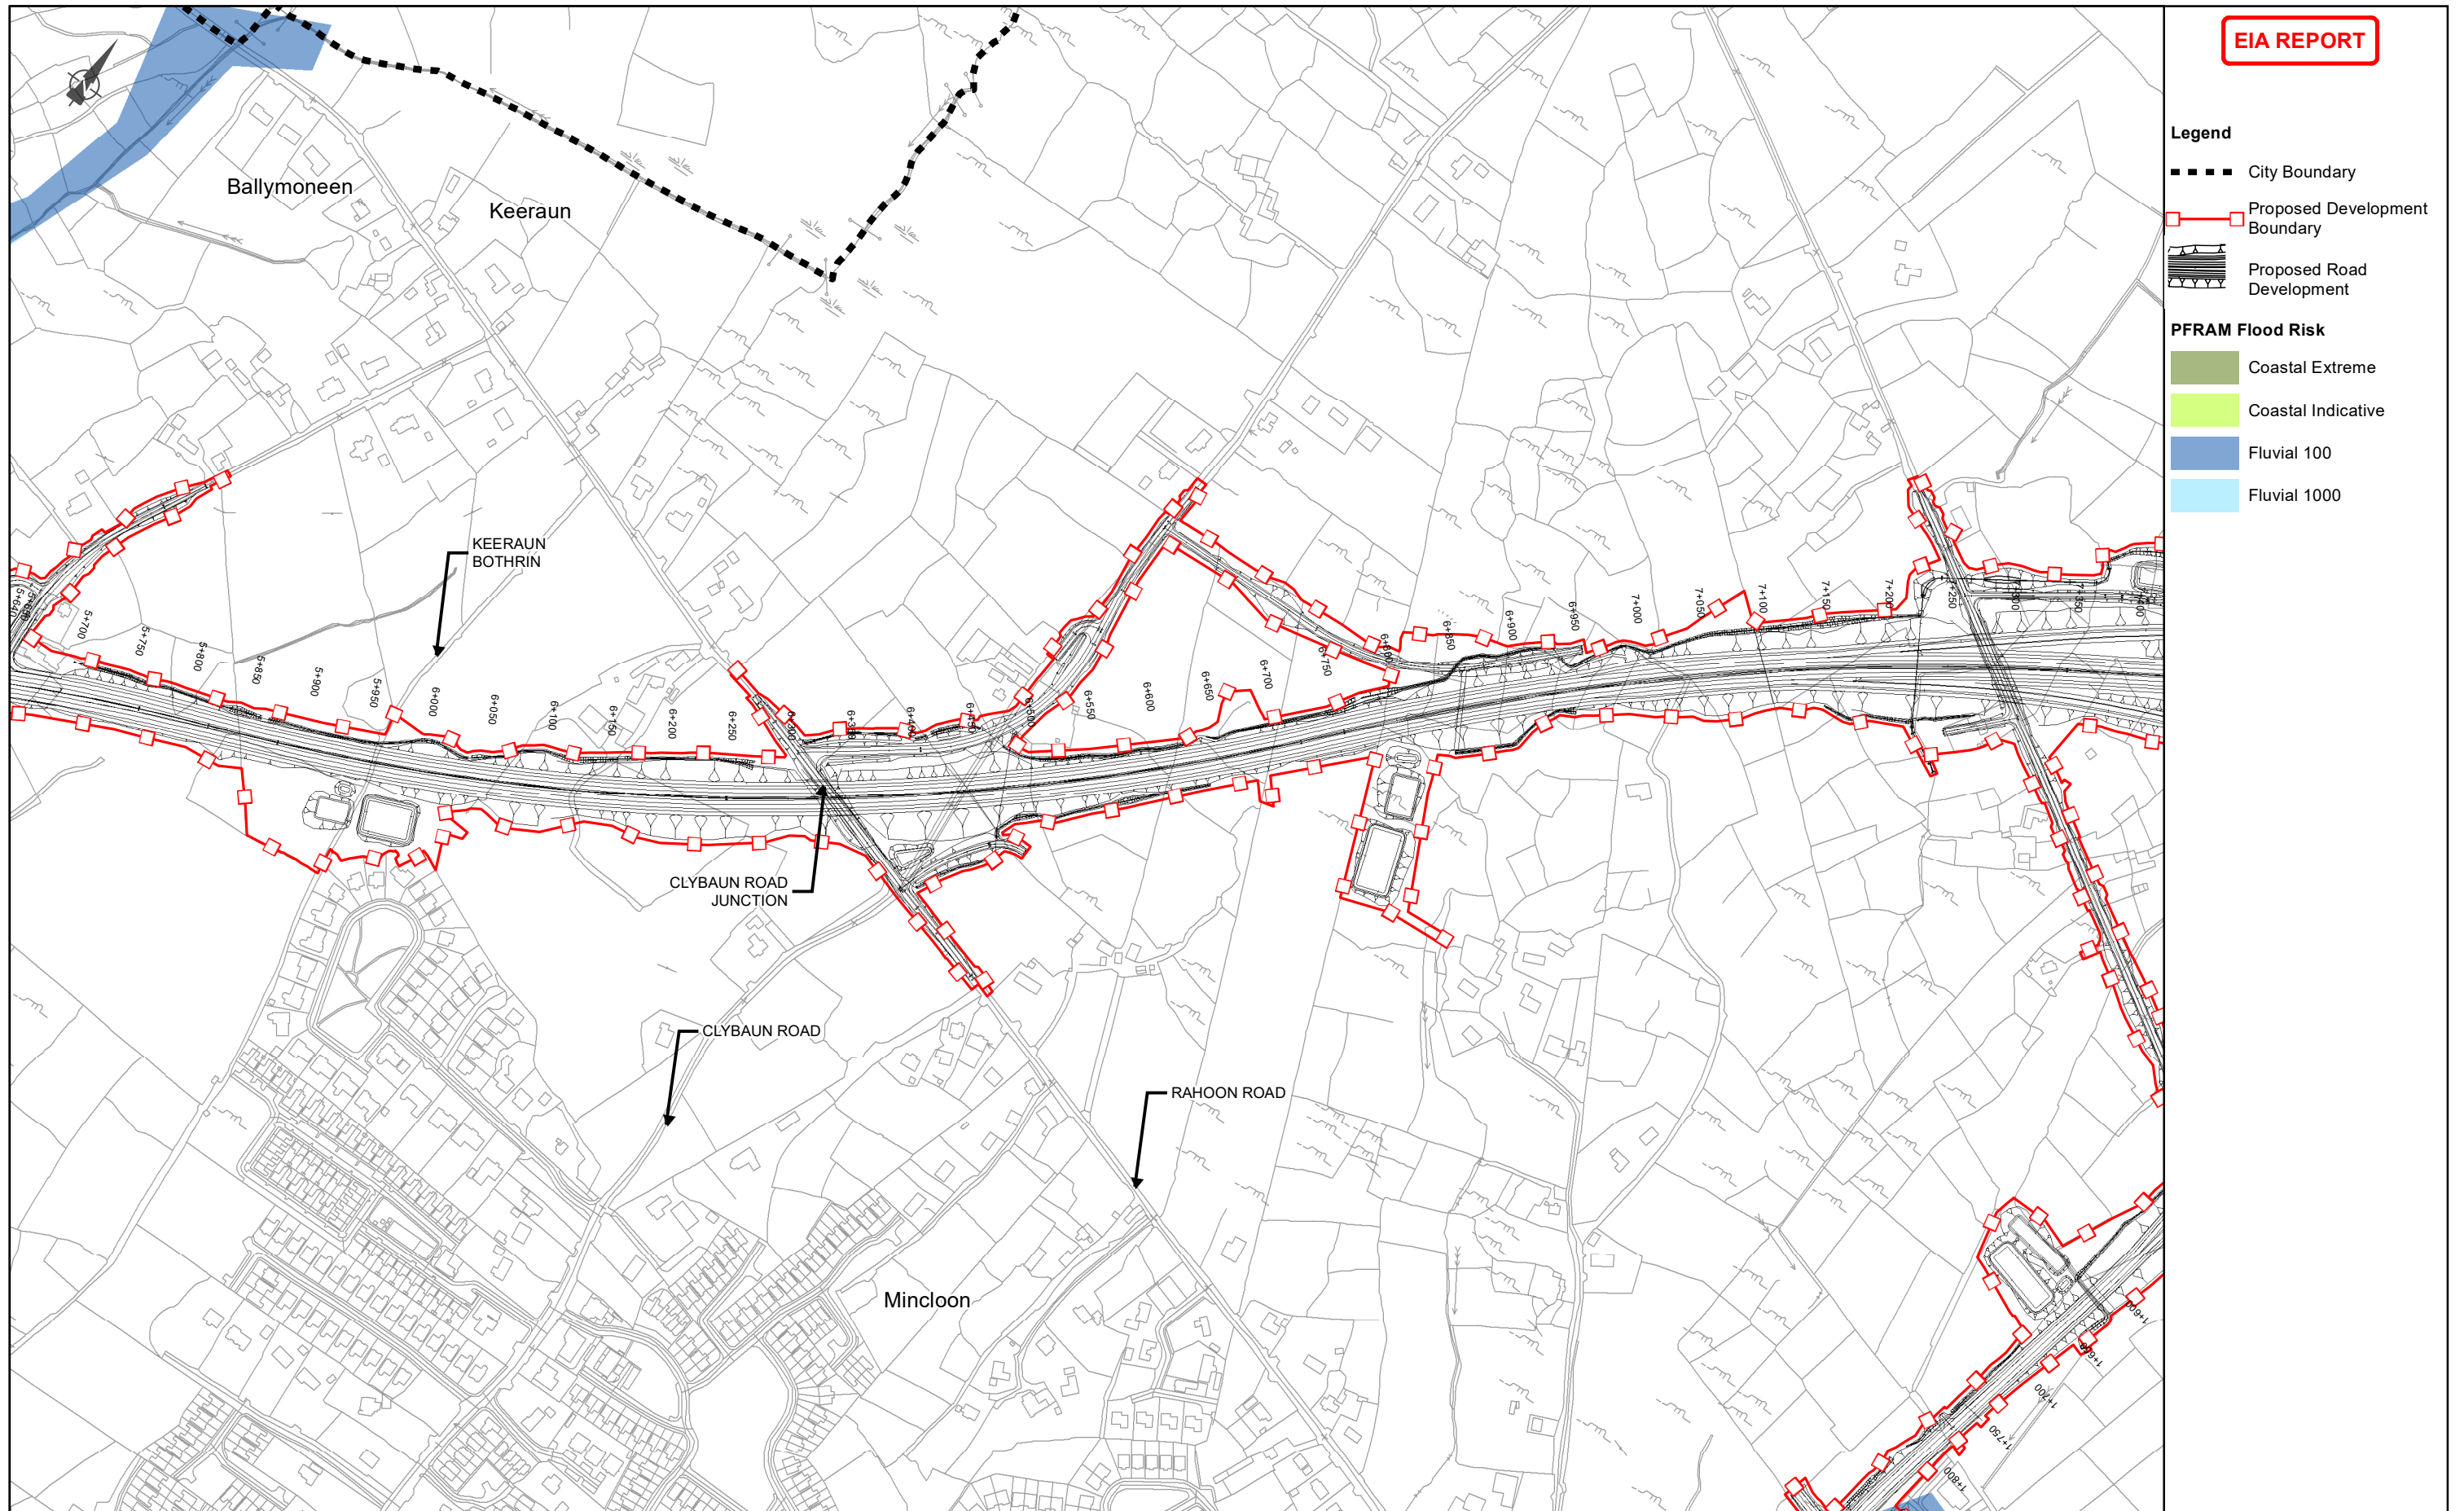


San áireamh tá sonraíocht Shuirbhíreacha Ordánais Éireann ama áiteagairí fíde Chaoiánais Uimh. 2010/18CCMA/Comhairle Contae na Gaillimhe. Sáraíonn áiteagairí neamhdhárlaíochtá cópácheat Shuirbhíreacha Ordánais Éireann agus Rialtas na hÉireann. © Suirbhíreacha Ordánais Éireann, 2010.

©/Suirbhíreacha Ordánais Éireann. Gach ceart ar chosaint.
Uimhír cheadainní 2010/18CCMA/Comhairle Contae na Gaillimhe.

Includes Ordnance Survey Ireland data reproduced under OSI Licence number 2010/18CCMA/Galway County Council.
Unauthorised reproduction infringes Ordnance Survey Ireland and Government of Ireland copyright. © Ordnance Survey Ireland, 2010.

©/Ordnance Survey Ireland. All rights reserved. Licence number 2010/18CCMA/Galway County Council.

Comhairle Chontae na Gaillimhe
Galway County Council

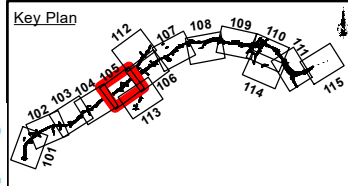

3

ARUP

Corporate House
City East Business Park
Ballybrit, Galway, Ireland

Tel +353 (0)91 460675
www.N6GalwayCity.ie
www.arup.ie

N6 Gal

N6 Galway City Ring Road

Scale: **1:5,000**

Date: **September 2018**

Flood Risk


Flood Risk Mapping - Fluvial & Coastal Sheet 05 of 15

Drawing Status

FOR INFORMATION

Job No	Drawing No	Issue
233985-00	Figure 11.3.105	I1

I1	28/09/2018	AG	MH	EMC
Issue	Date	By	Chkd	Appd

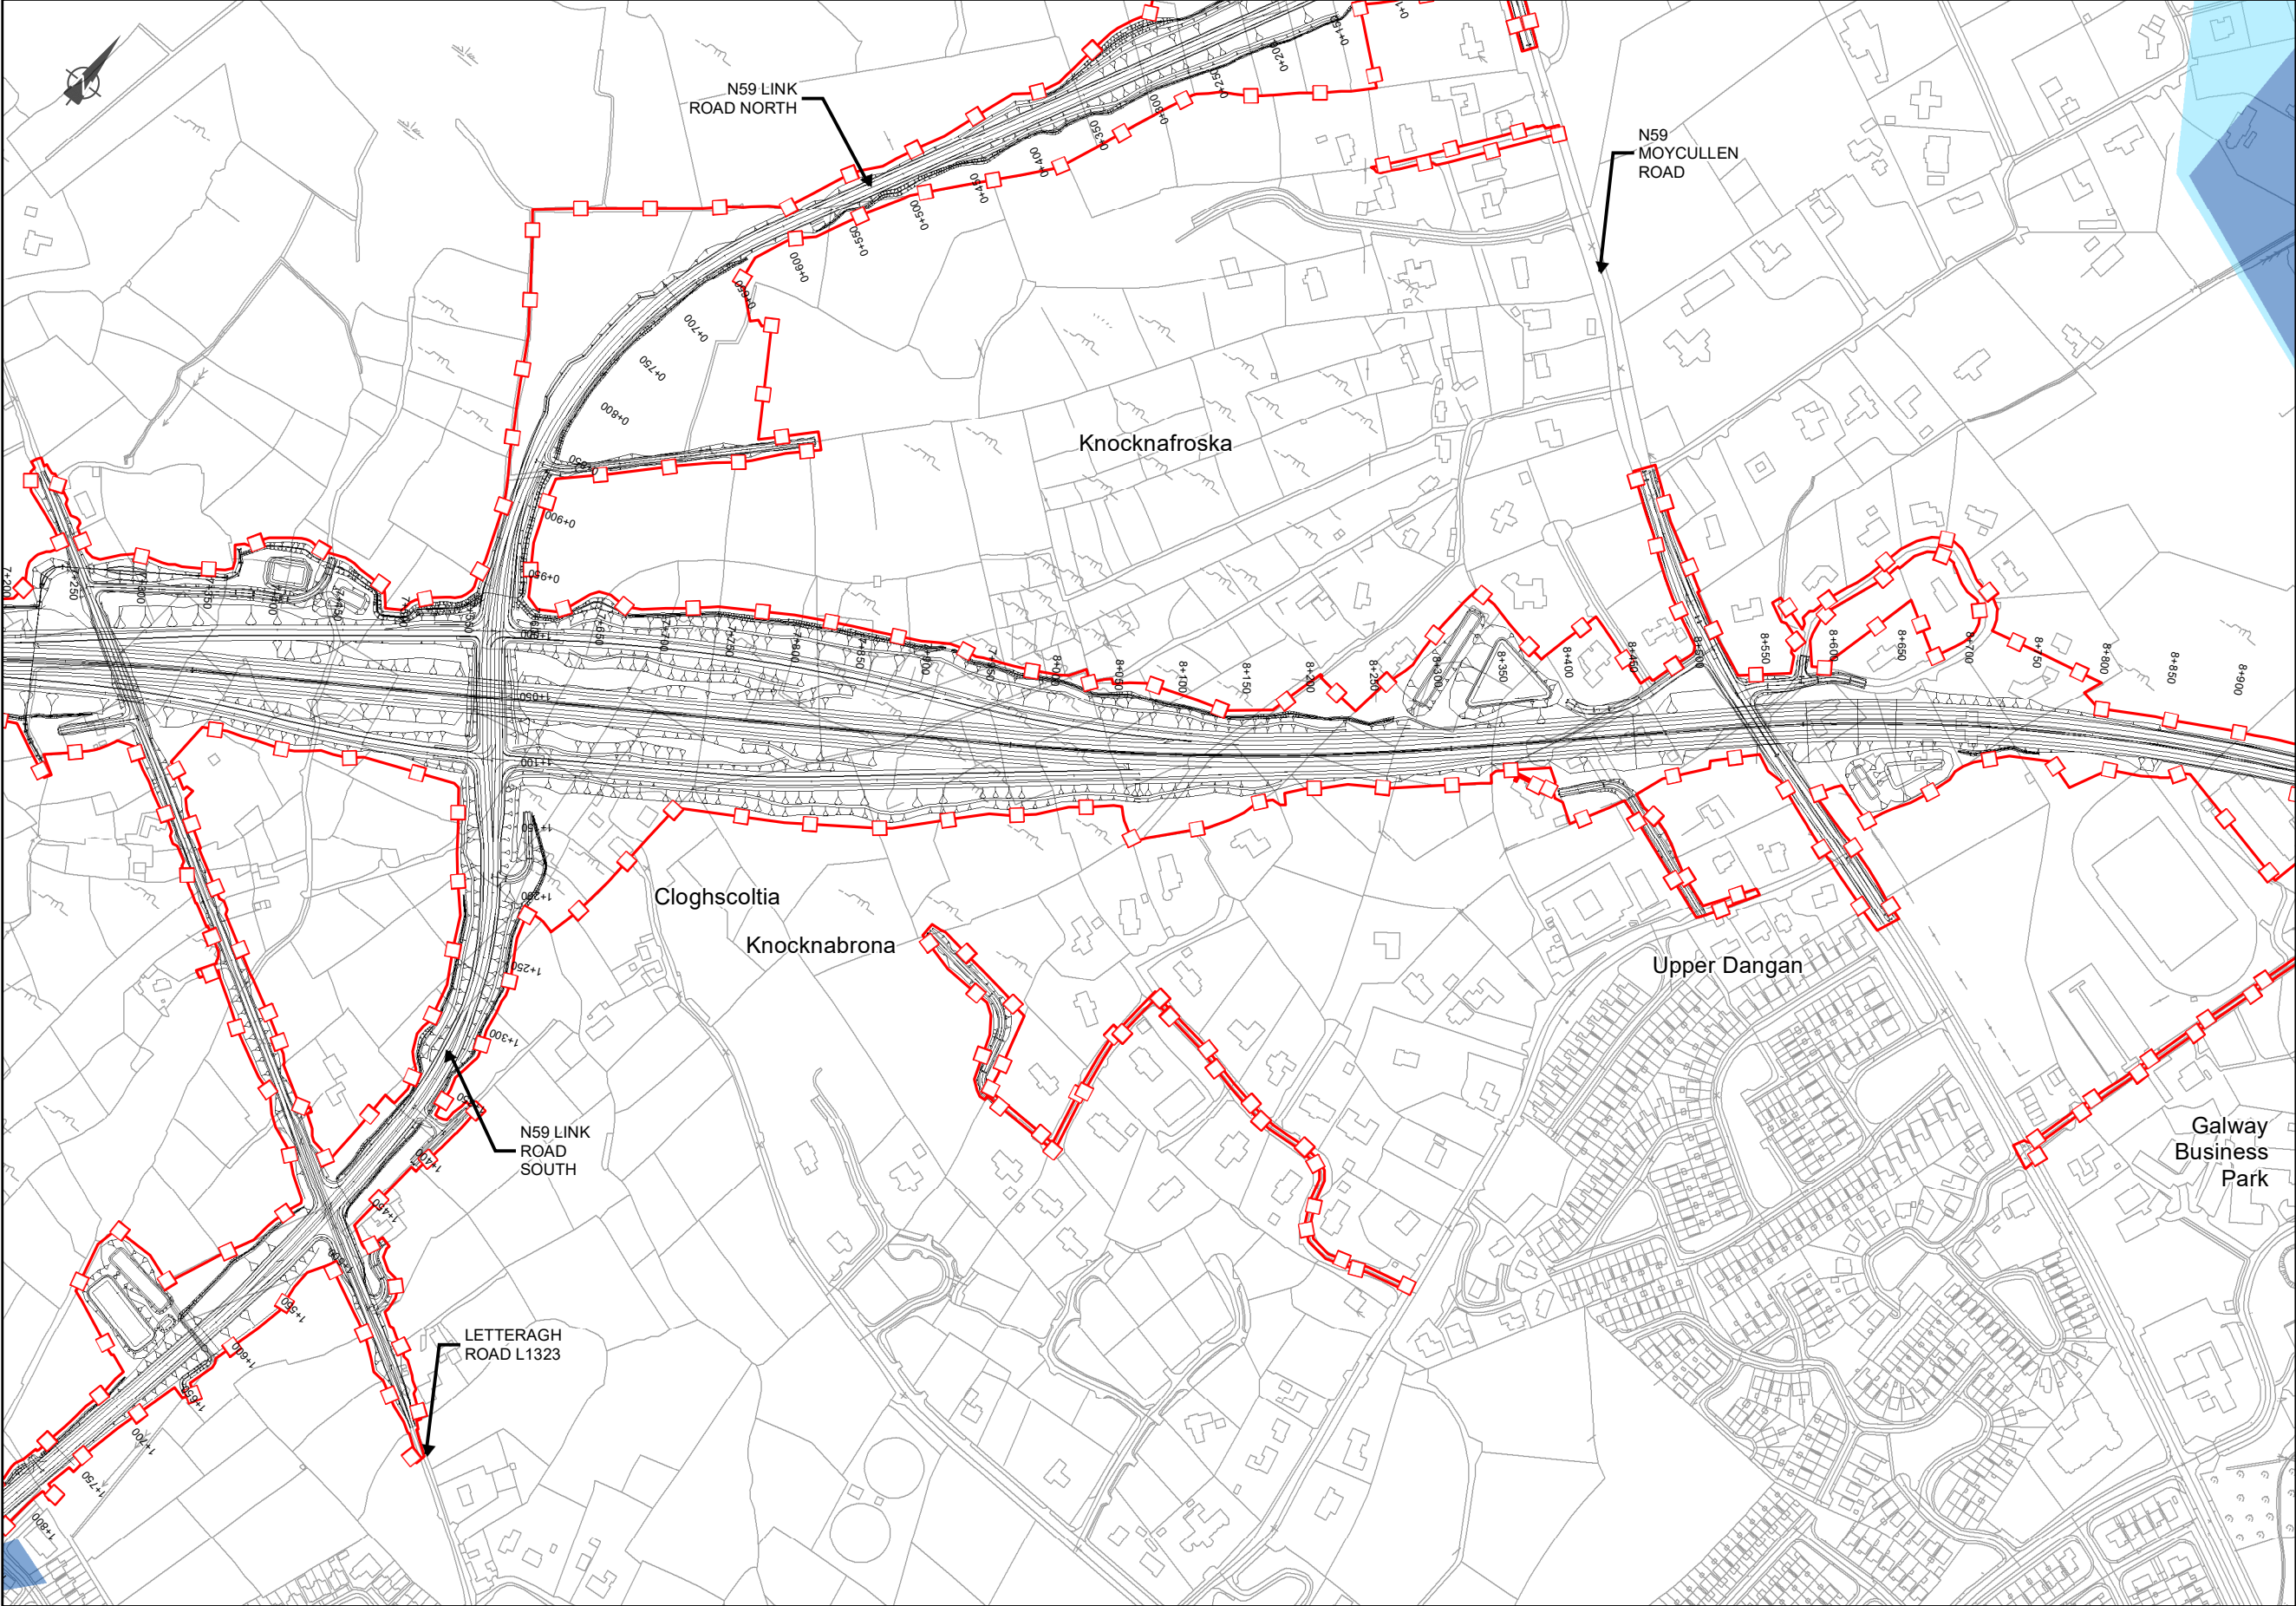

EIA REPORT

Legend

City Boundary

Proposed Development Boundary

Proposed Road Development

PFRAM Flood Risk

Coastal Extreme

Coastal Indicative

Fluvial 100

Fluvial 1000

San áireamh tá sonraíocht Shuirbhéireacht Ordánais Éireann arna atáirgeadh faoi Cheadúnas OSI Uimh. 2010/18CCMA/Comhairle Contae na Gaillimhe. Sáraitonn atáirgeadh neamhúdaraithe cópcheart Shuirbhéireacht Ordánais Éireann agus Rialtas na hÉireann. © Suirbhéireacht Ordánais Éireann, 2010.

© Suirbhéireacht Ordánais Éireann. Gach ceart ar chosaint.

Uimhir cheadúnais 2010/18CCMA/Comhairle Contae na Gaillimhe.

Includes Ordnance Survey Ireland data reproduced under OSI Licence number 2010/18CCMA/Galway County Council.

Unauthorised reproduction infringes Ordnance Survey Ireland and Government of Ireland copyright. © Ordnance Survey Ireland, 2010.

© Ordnance Survey Ireland. All rights reserved. Licence number 2010/18CCMA/Galway County Council.

Clients

Comhairle Chontae na Gaillimhe
Galway County Council

Galway City
Transport Project

Ar Roinn Iompair
Turasoireachta agus Spóirt
Department of Transport, Tourism and Sport

TII

Key Plan

Consultant

ARUP

Corporate House
City East Business Park
Ballybrit, Galway, Ireland

Tel +353 (0)91 460675
www.N6GalwayCity.ie
www.arup.ie

Job Title

N6 Galway City Ring Road

Scale: 1:5,000

Date: September 2018

Drawing Title

Flood Risk Mapping - Fluvial & Coastal Sheet 06 of 15

Drawing Status


FOR INFORMATION

Job No 233985-00

Drawing No Figure 11.3.106

Issue 11

I1	28/09/2018	AG	MH	EMC
Issue	Date	By	Chkd	Appd

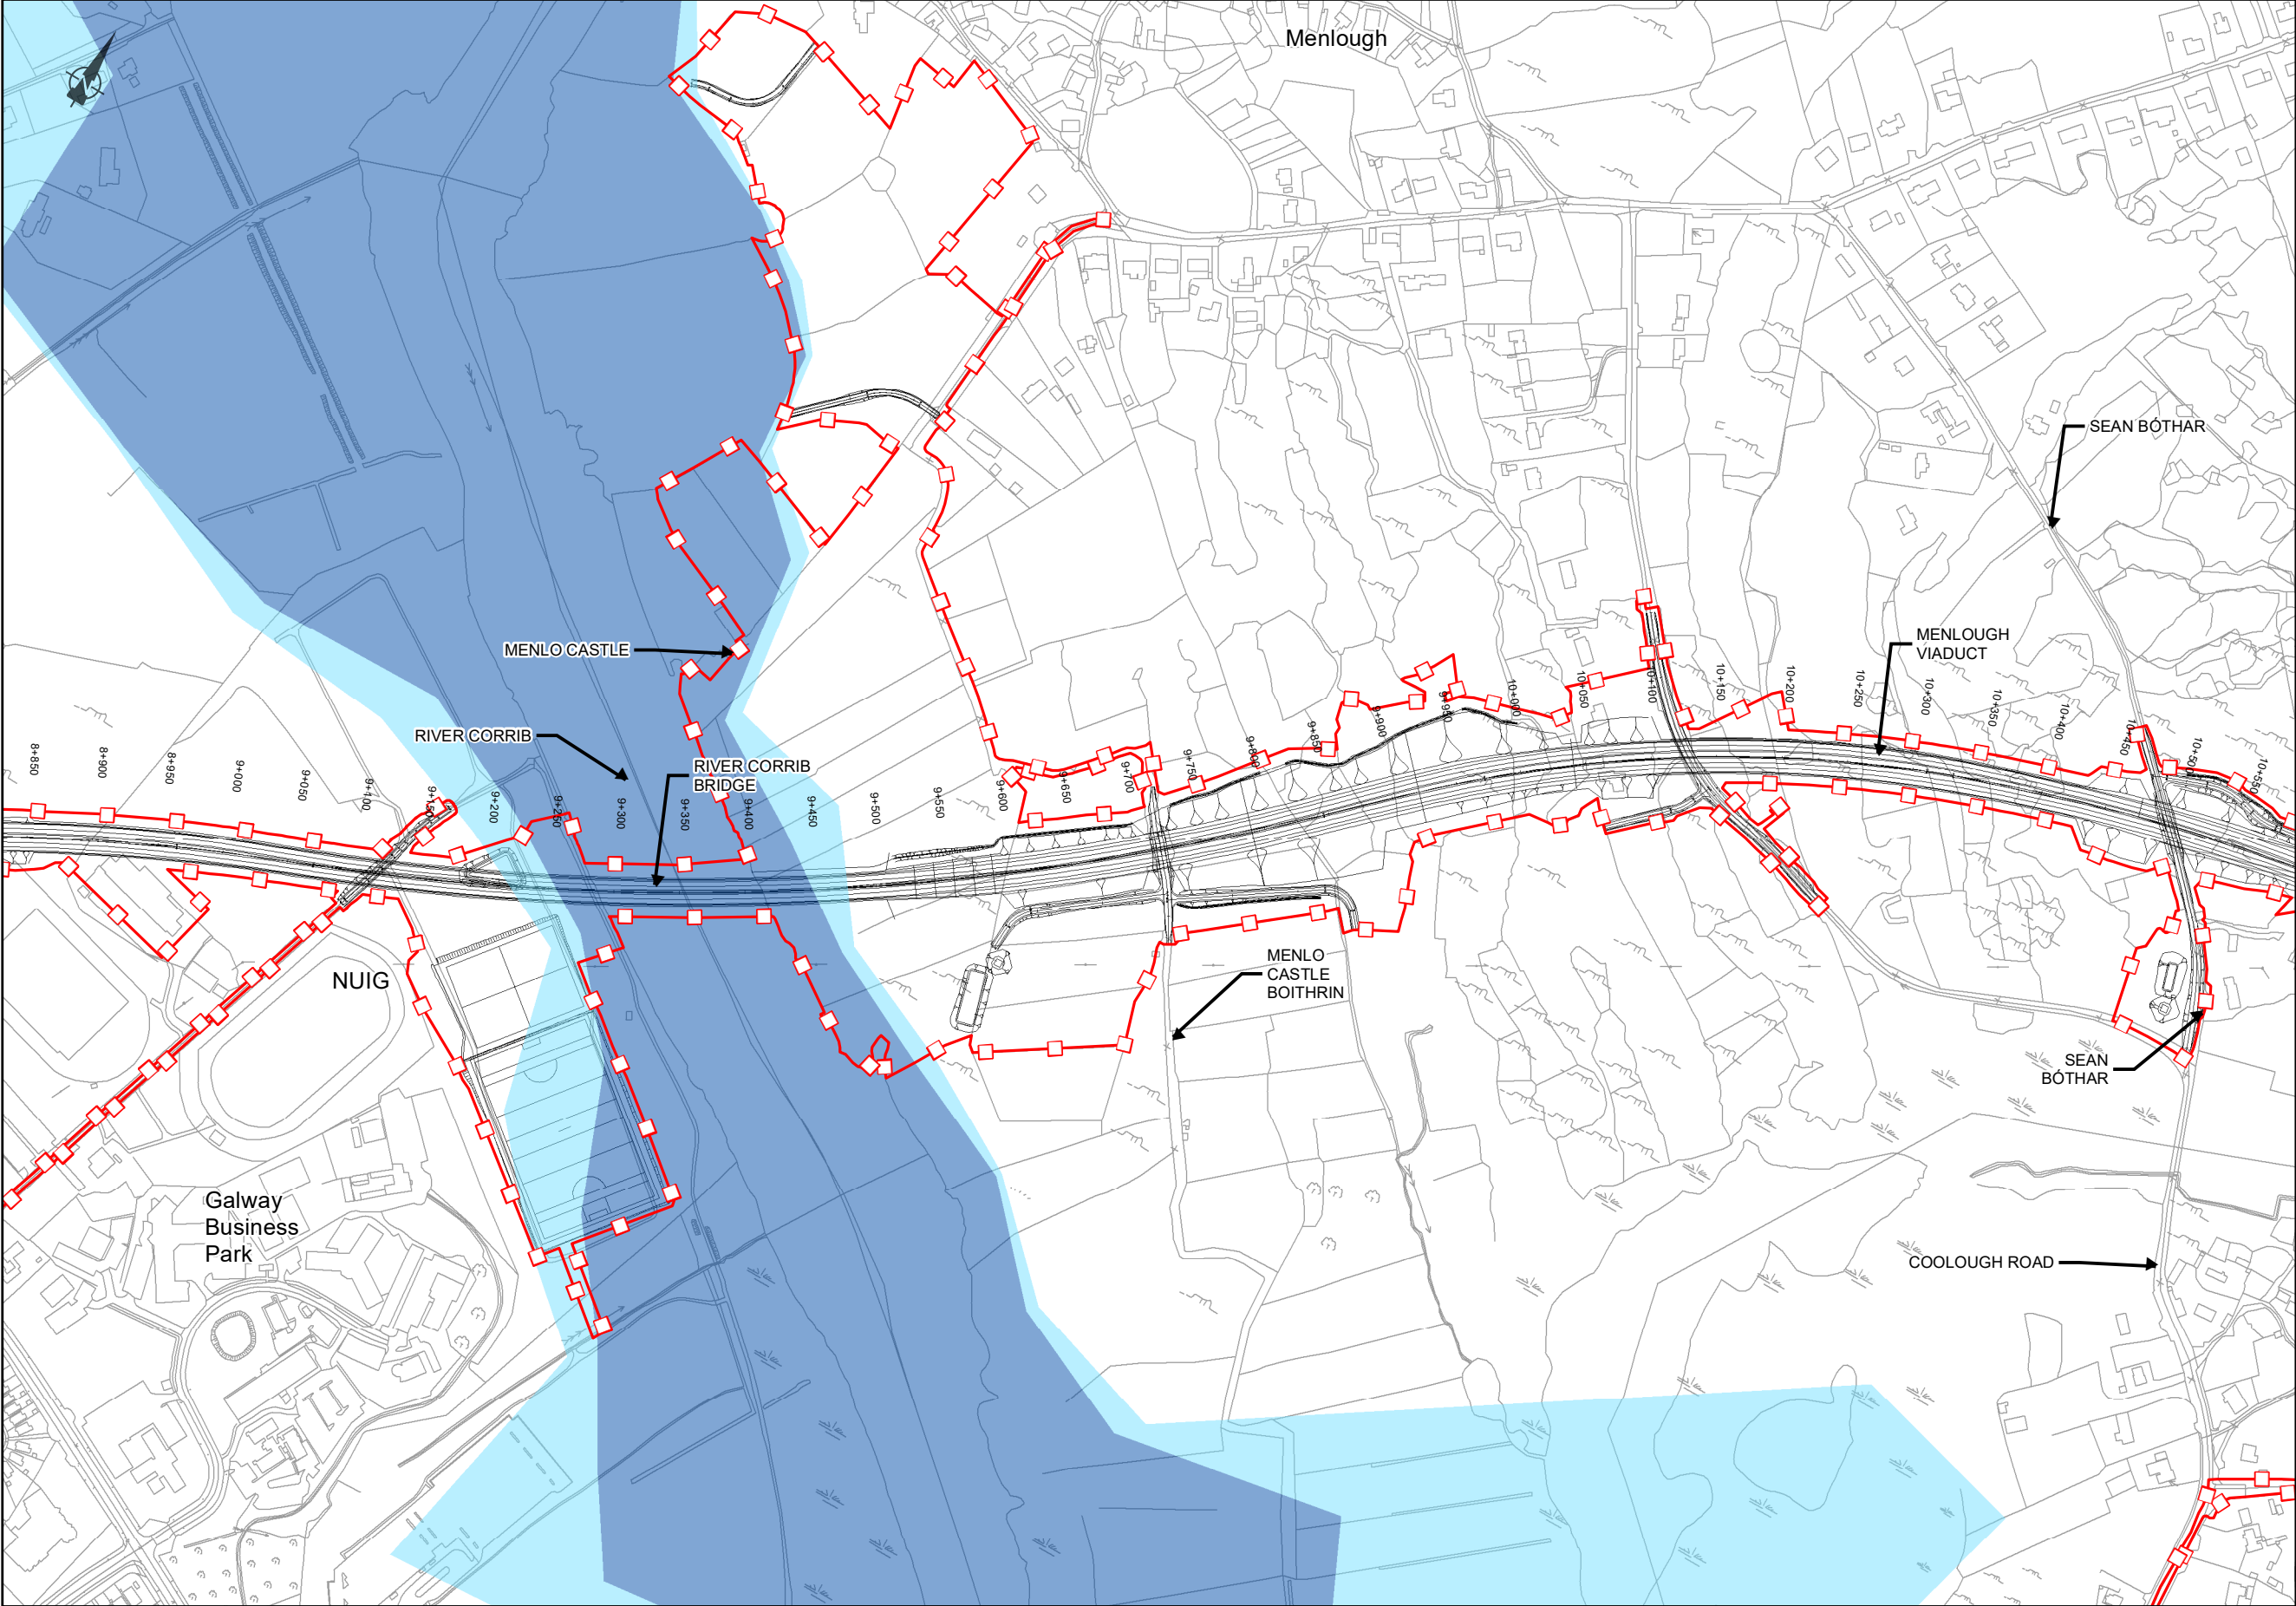

EIA REPORT

Legend

City Boundary

Proposed Development Boundary

Proposed Road Development

PFRAM Flood Risk

Coastal Extreme

Coastal Indicative

Fluvial 100

Fluvial 1000

San áireamh tá sonraíocht Shuirbhéireacht Ordánais Éireann arna atáirgeadh faoi Cheadúnas OSI Uimh. 2010/18CCMA/Comhairle Contae na Gaillimhe. Sáraitonn atáirgeadh neamhúdaraithe cópcheart Shuirbhéireacht Ordánais Éireann agus Rialtas na hÉireann. © Suirbhéireacht Ordánais Éireann, 2010.

© Suirbhéireacht Ordánais Éireann. Gach ceart ar chosaint.

Uimhir cheadúnais 2010/18CCMA/Comhairle Contae na Gaillimhe.

Includes Ordnance Survey Ireland data reproduced under OSI Licence number 2010/18CCMA/Galway County Council.

Unauthorised reproduction infringes Ordnance Survey Ireland and Government of Ireland copyright. © Ordnance Survey Ireland, 2010.

© Ordnance Survey Ireland. All rights reserved. Licence number 2010/18CCMA/Galway County Council.

Comhairle Chontae na Gaillimhe

Galway County Council

Galway City Transport Project

Ar Roinn Iompair

Turasóireachta agus Spóirt

Department of Transport, Tourism and Sport

TII

Transport Infrastructure Ireland

Key Plan

Consultant

ARUP

Corporate House
City East Business Park
Ballybrit, Galway, Ireland

Tel +353 (0)91 460675
www.N6GalwayCity.ie
www.arup.ie

Job Title

N6 Galway City Ring Road

Scale: 1:5,000

Date: September 2018

Drawing Title

Flood Risk Mapping - Fluvial & Coastal Sheet 07 of 15

Drawing Status

FOR INFORMATION

Job No

233985-00


Drawing No

Figure 11.3.107

Issue

11

I1	28/09/2018	AG	MH	EMC
Issue	Date	By	Chkd	Appd

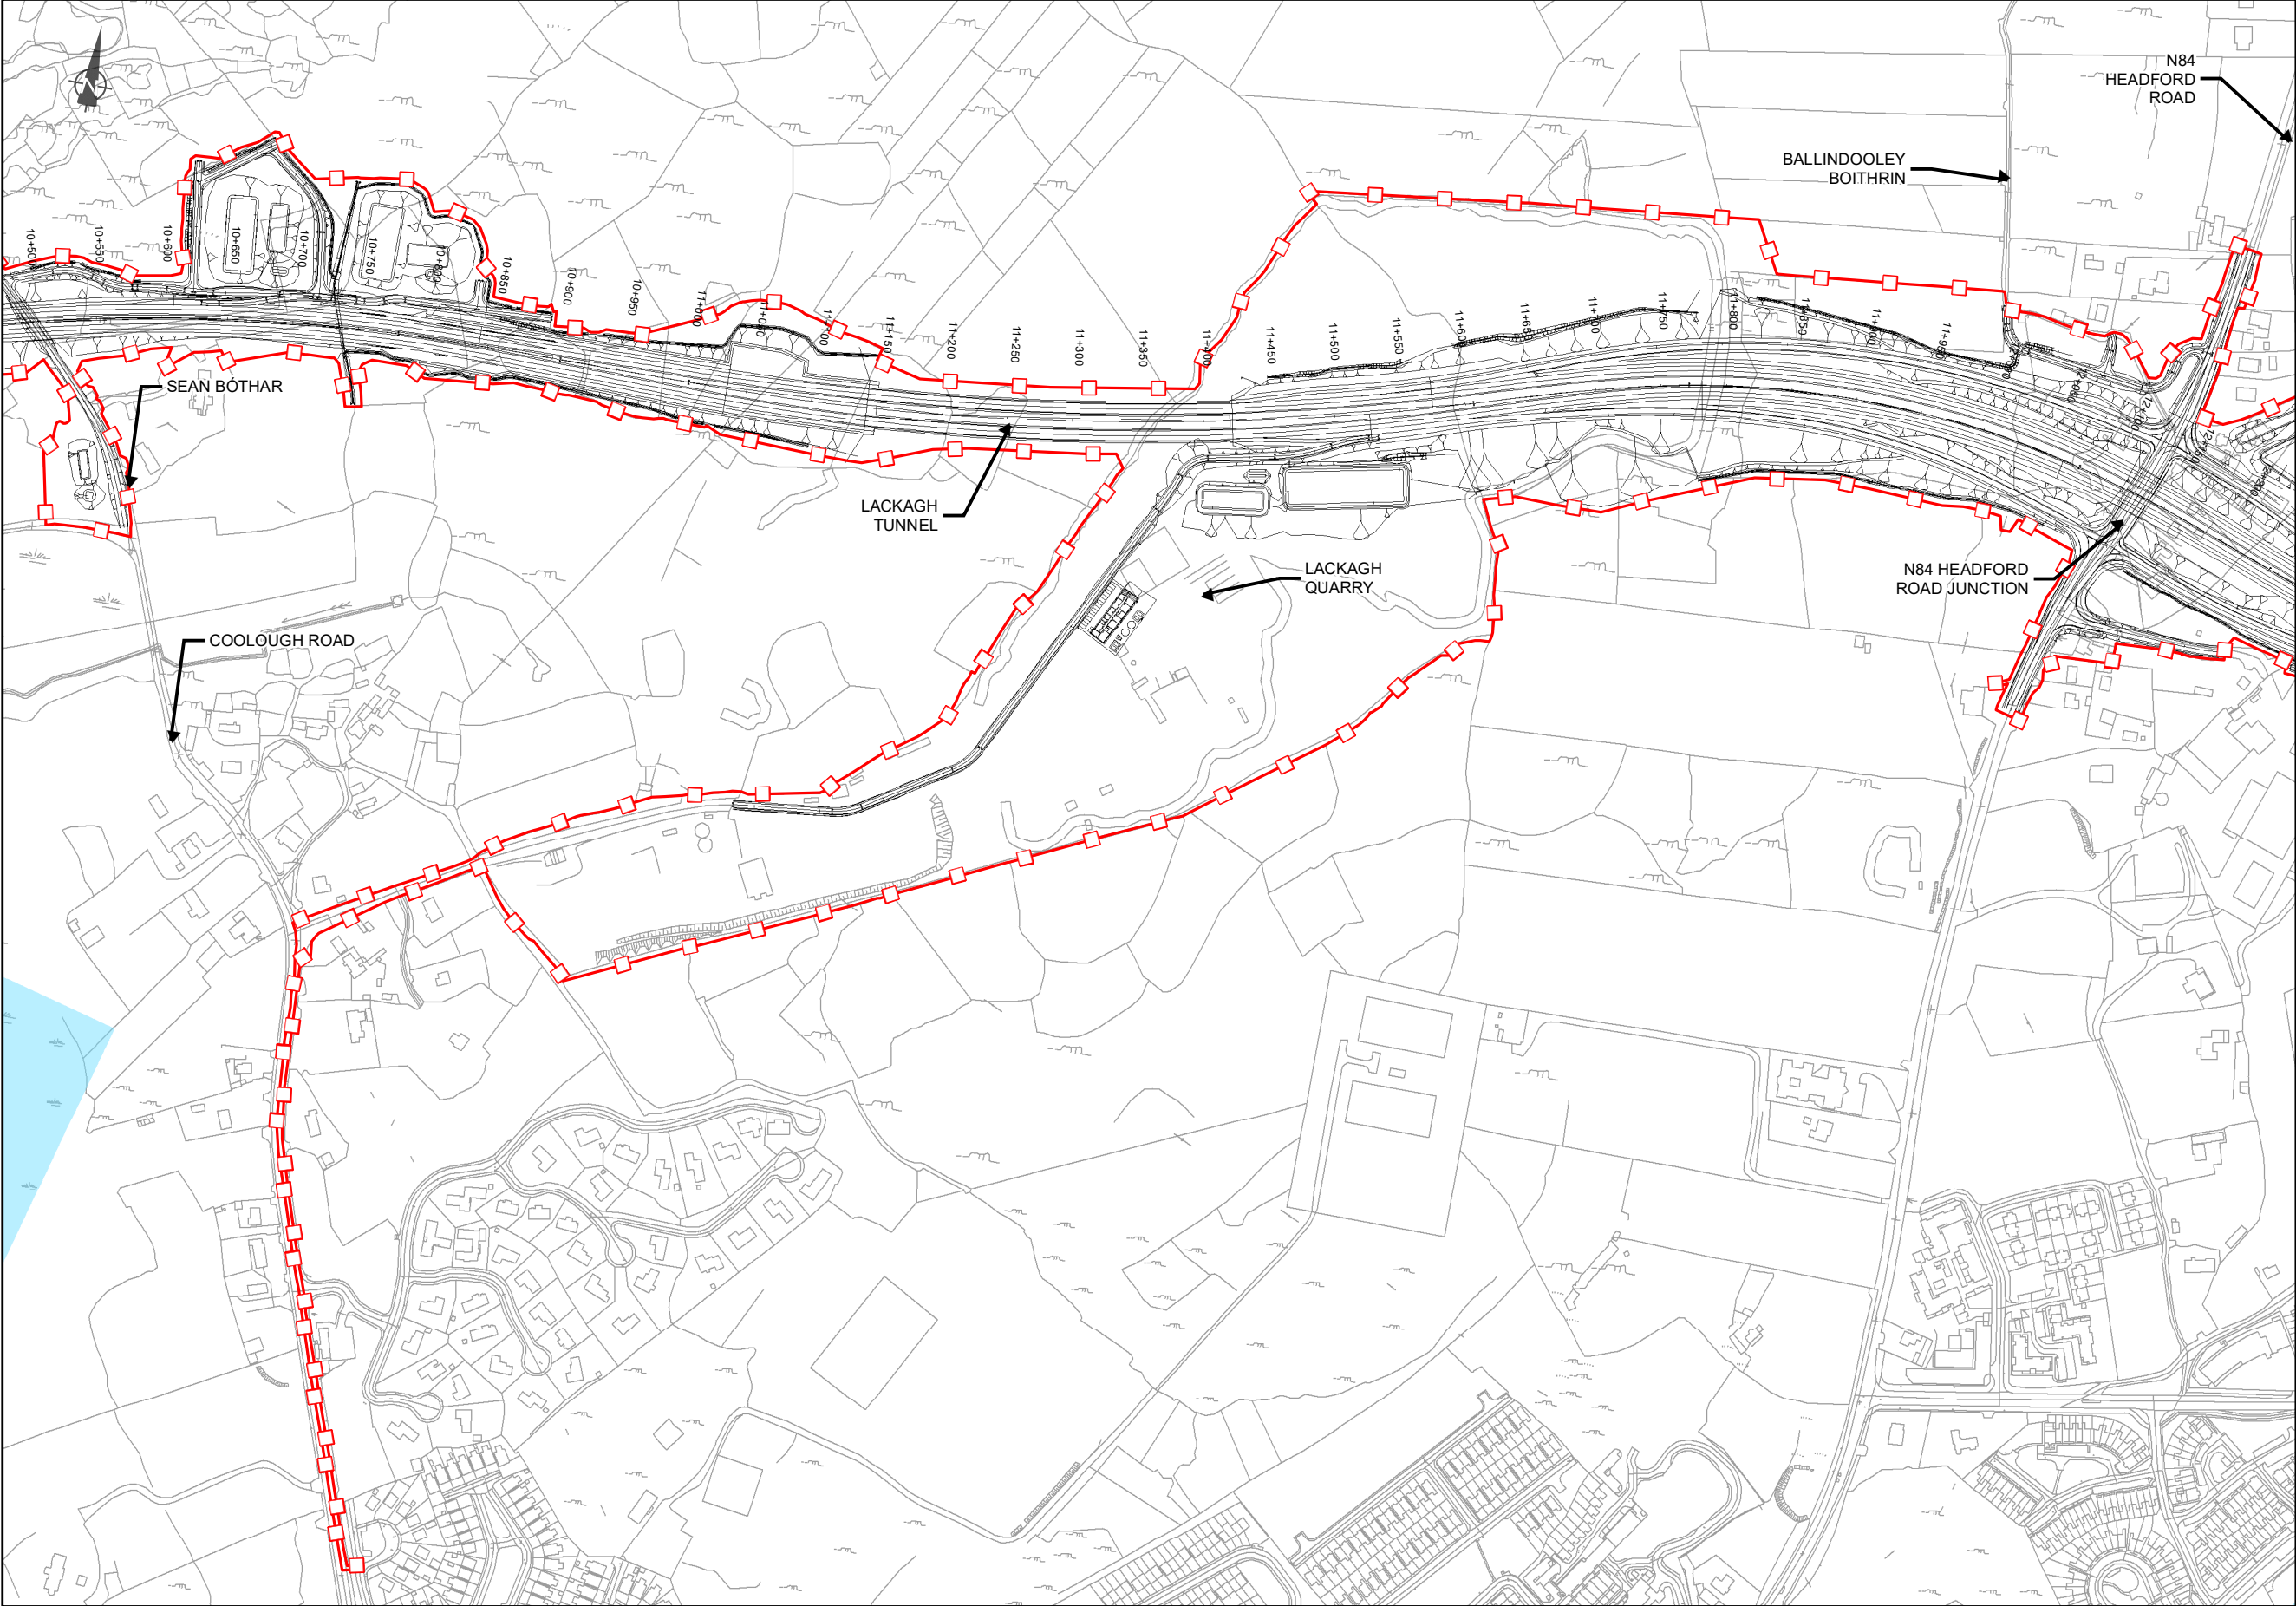

EIA REPORT

Legend

City Boundary

Proposed Development Boundary

Proposed Road Development

PFRAM Flood Risk

Coastal Extreme

Coastal Indicative

Fluvial 100

Fluvial 1000

San áireamh tá sonraíocht Shuirbhéireacht Ordánais Éireann arna atáirgeadh faoi Cheadúnas OSI Uimh. 2010/18CCMA/Comhairle Contae na Gaillimhe. Sáraíonn atáirgeadh neamhúdarthaíche cóipeacht Shuirbhéireacht Ordánais Éireann agus Rialtas na hÉireann. © Suirbhéireacht Ordánais Éireann, 2010.

© Suirbhéireacht Ordánais Éireann. Gach ceart ar chosaint.

Uimhir cheadúnais 2010/18CCMA/Comhairle Contae na Gaillimhe.

Includes Ordnance Survey Ireland data reproduced under OSI Licence number 2010/18CCMA/Galway County Council.

Unauthorised reproduction infringes Ordnance Survey Ireland and Government of Ireland copyright. © Ordnance Survey Ireland, 2010.

© Ordnance Survey Ireland. All rights reserved. Licence number 2010/18CCMA/Galway County Council.

Comhairle Chontae na Gaillimhe

Galway County Council

AN6

Galway City Transport Project

AN ROINN IOMPAIR

Turasóireacht agus Spóirt

Department of Transport, Tourism and Sport

TII

Transport Infrastructure Ireland

Key Plan

Consultant

ARUP

Corporate House
City East Business Park
Ballybrit, Galway, Ireland

Tel +353 (0)91 460675
www.N6GalwayCity.ie
www.arup.ie

Job Title

N6 Galway City Ring Road

Scale: 1:5,000

Date: September 2018

Drawing Title

Flood Risk Mapping - Fluvial & Coastal Sheet 08 of 15

Drawing Status

FOR INFORMATION

Job No

233985-00


Drawing No

Figure 11.3.108

Issue

11

I1	28/09/2018	AG	MH	EMC
Issue	Date	By	Chkd	Appd

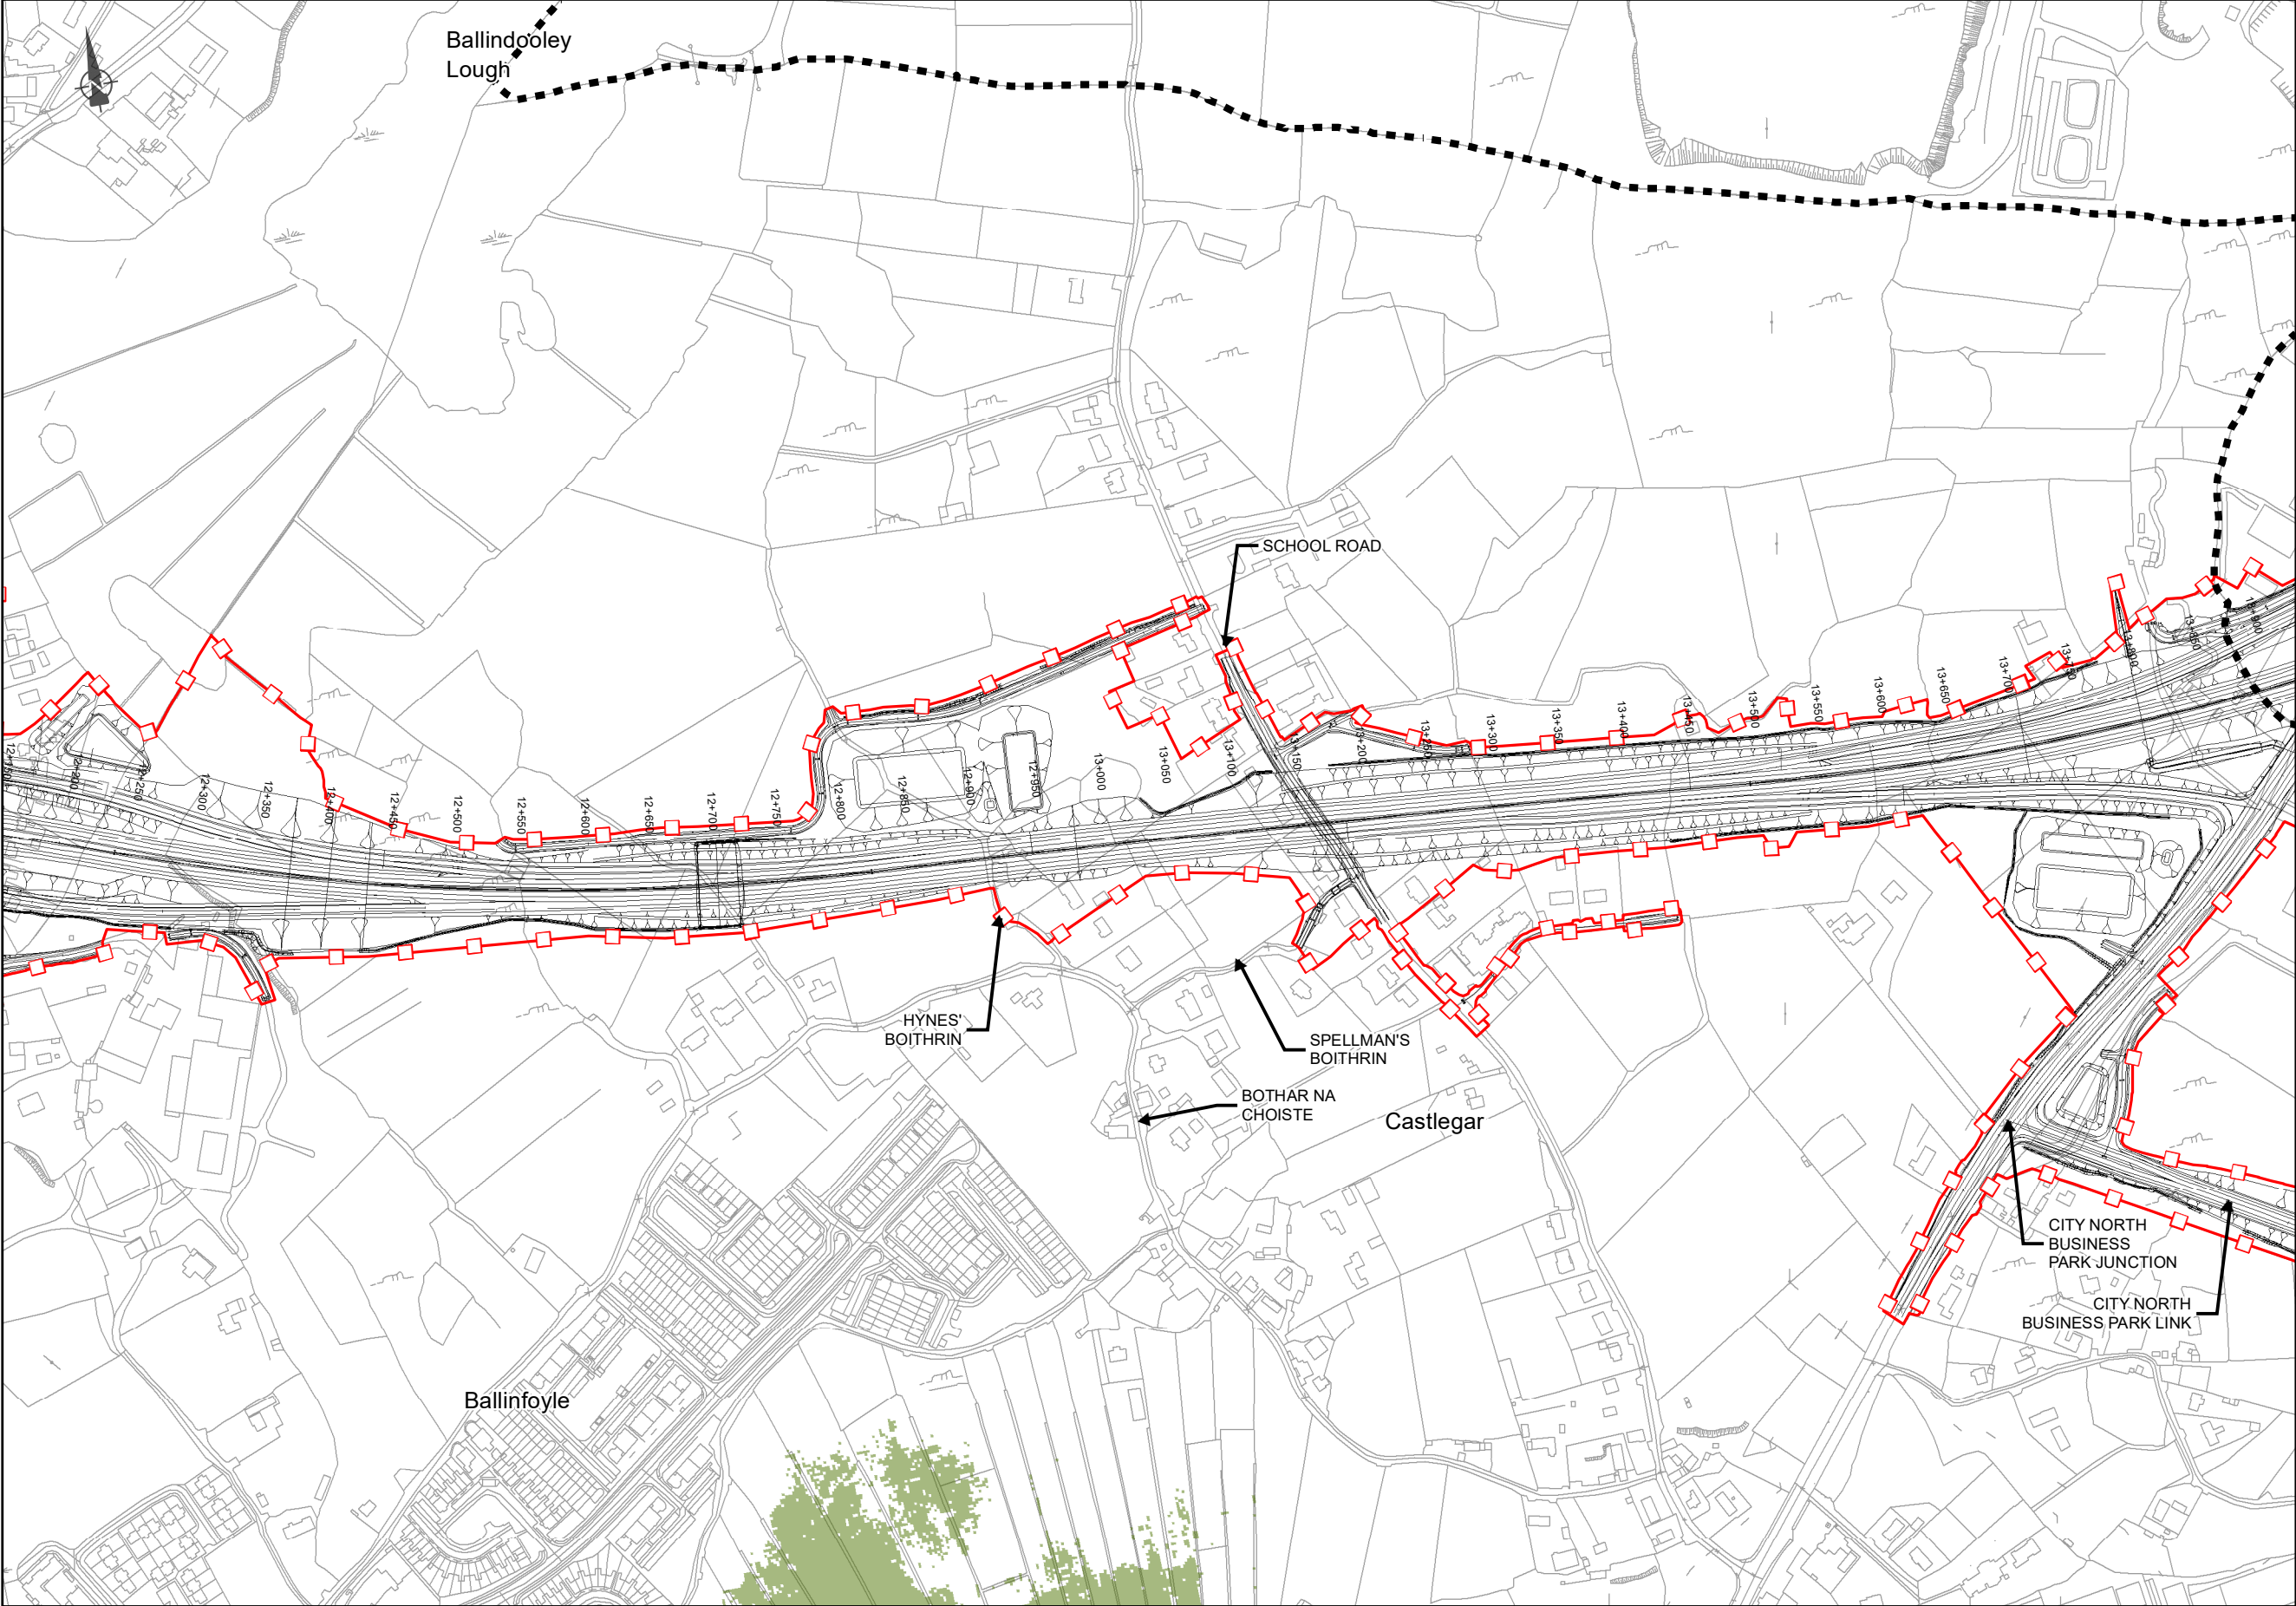

EIA REPORT

Legend

City Boundary

Proposed Development Boundary

Proposed Road Development

PFRAM Flood Risk

Coastal Extreme

Coastal Indicative

Fluvial 100

Fluvial 1000

San áireamh tá sonraíocht Shuirbhéireacht Ordánais Éireann arna atáirgeadh faoi Cheadúnas OSI Uimh. 2010/18CCMA/Comhairle Contae na Gaillimhe. Sáraíonn atáirgeadh neamhúdaraithe cópcheart Shuirbhéireacht Ordánais Éireann agus Rialtas na hÉireann. © Suirbhéireacht Ordánais Éireann, 2010.

© Suirbhéireacht Ordánais Éireann. Gach ceart ar chosaint.

Uimhir cheadúnais 2010/18CCMA/Comhairle Contae na Gaillimhe.

Includes Ordnance Survey Ireland data reproduced under OSI Licence number 2010/18CCMA/Galway County Council.

Unauthorised reproduction infringes Ordnance Survey Ireland and Government of Ireland copyright. © Ordnance Survey Ireland, 2010.

© Ordnance Survey Ireland. All rights reserved. Licence number 2010/18CCMA/Galway County Council.

Clients

Comhairle Chontae na Gaillimhe

Galway County Council

N6

Galway City Transport Project

G

Ar Roinn Iompair

Turasóireacht agus Spóirt

Department of Transport, Tourism and Sport

TIU

Transport Infrastructure Unit

Key Plan

Consultant

ARUP

Corporate House

City East Business Park

Ballybrit, Galway, Ireland

Tel +353 (0)91 460675

www.N6GalwayCity.ie

www.arup.ie

Job Title

N6 Galway City Ring Road

Scale: 1:5,000

Date: September 2018

I1	28/09/2018	AG	MH	EMC
Issue	Date	By	Chkd	Appd

Drawing Title

Flood Risk Mapping - Fluvial & Coastal Sheet 09 of 15

Drawing Status

FOR INFORMATION

Job No


233985-00

Drawing No

Figure 11.3.109

Issue

I1

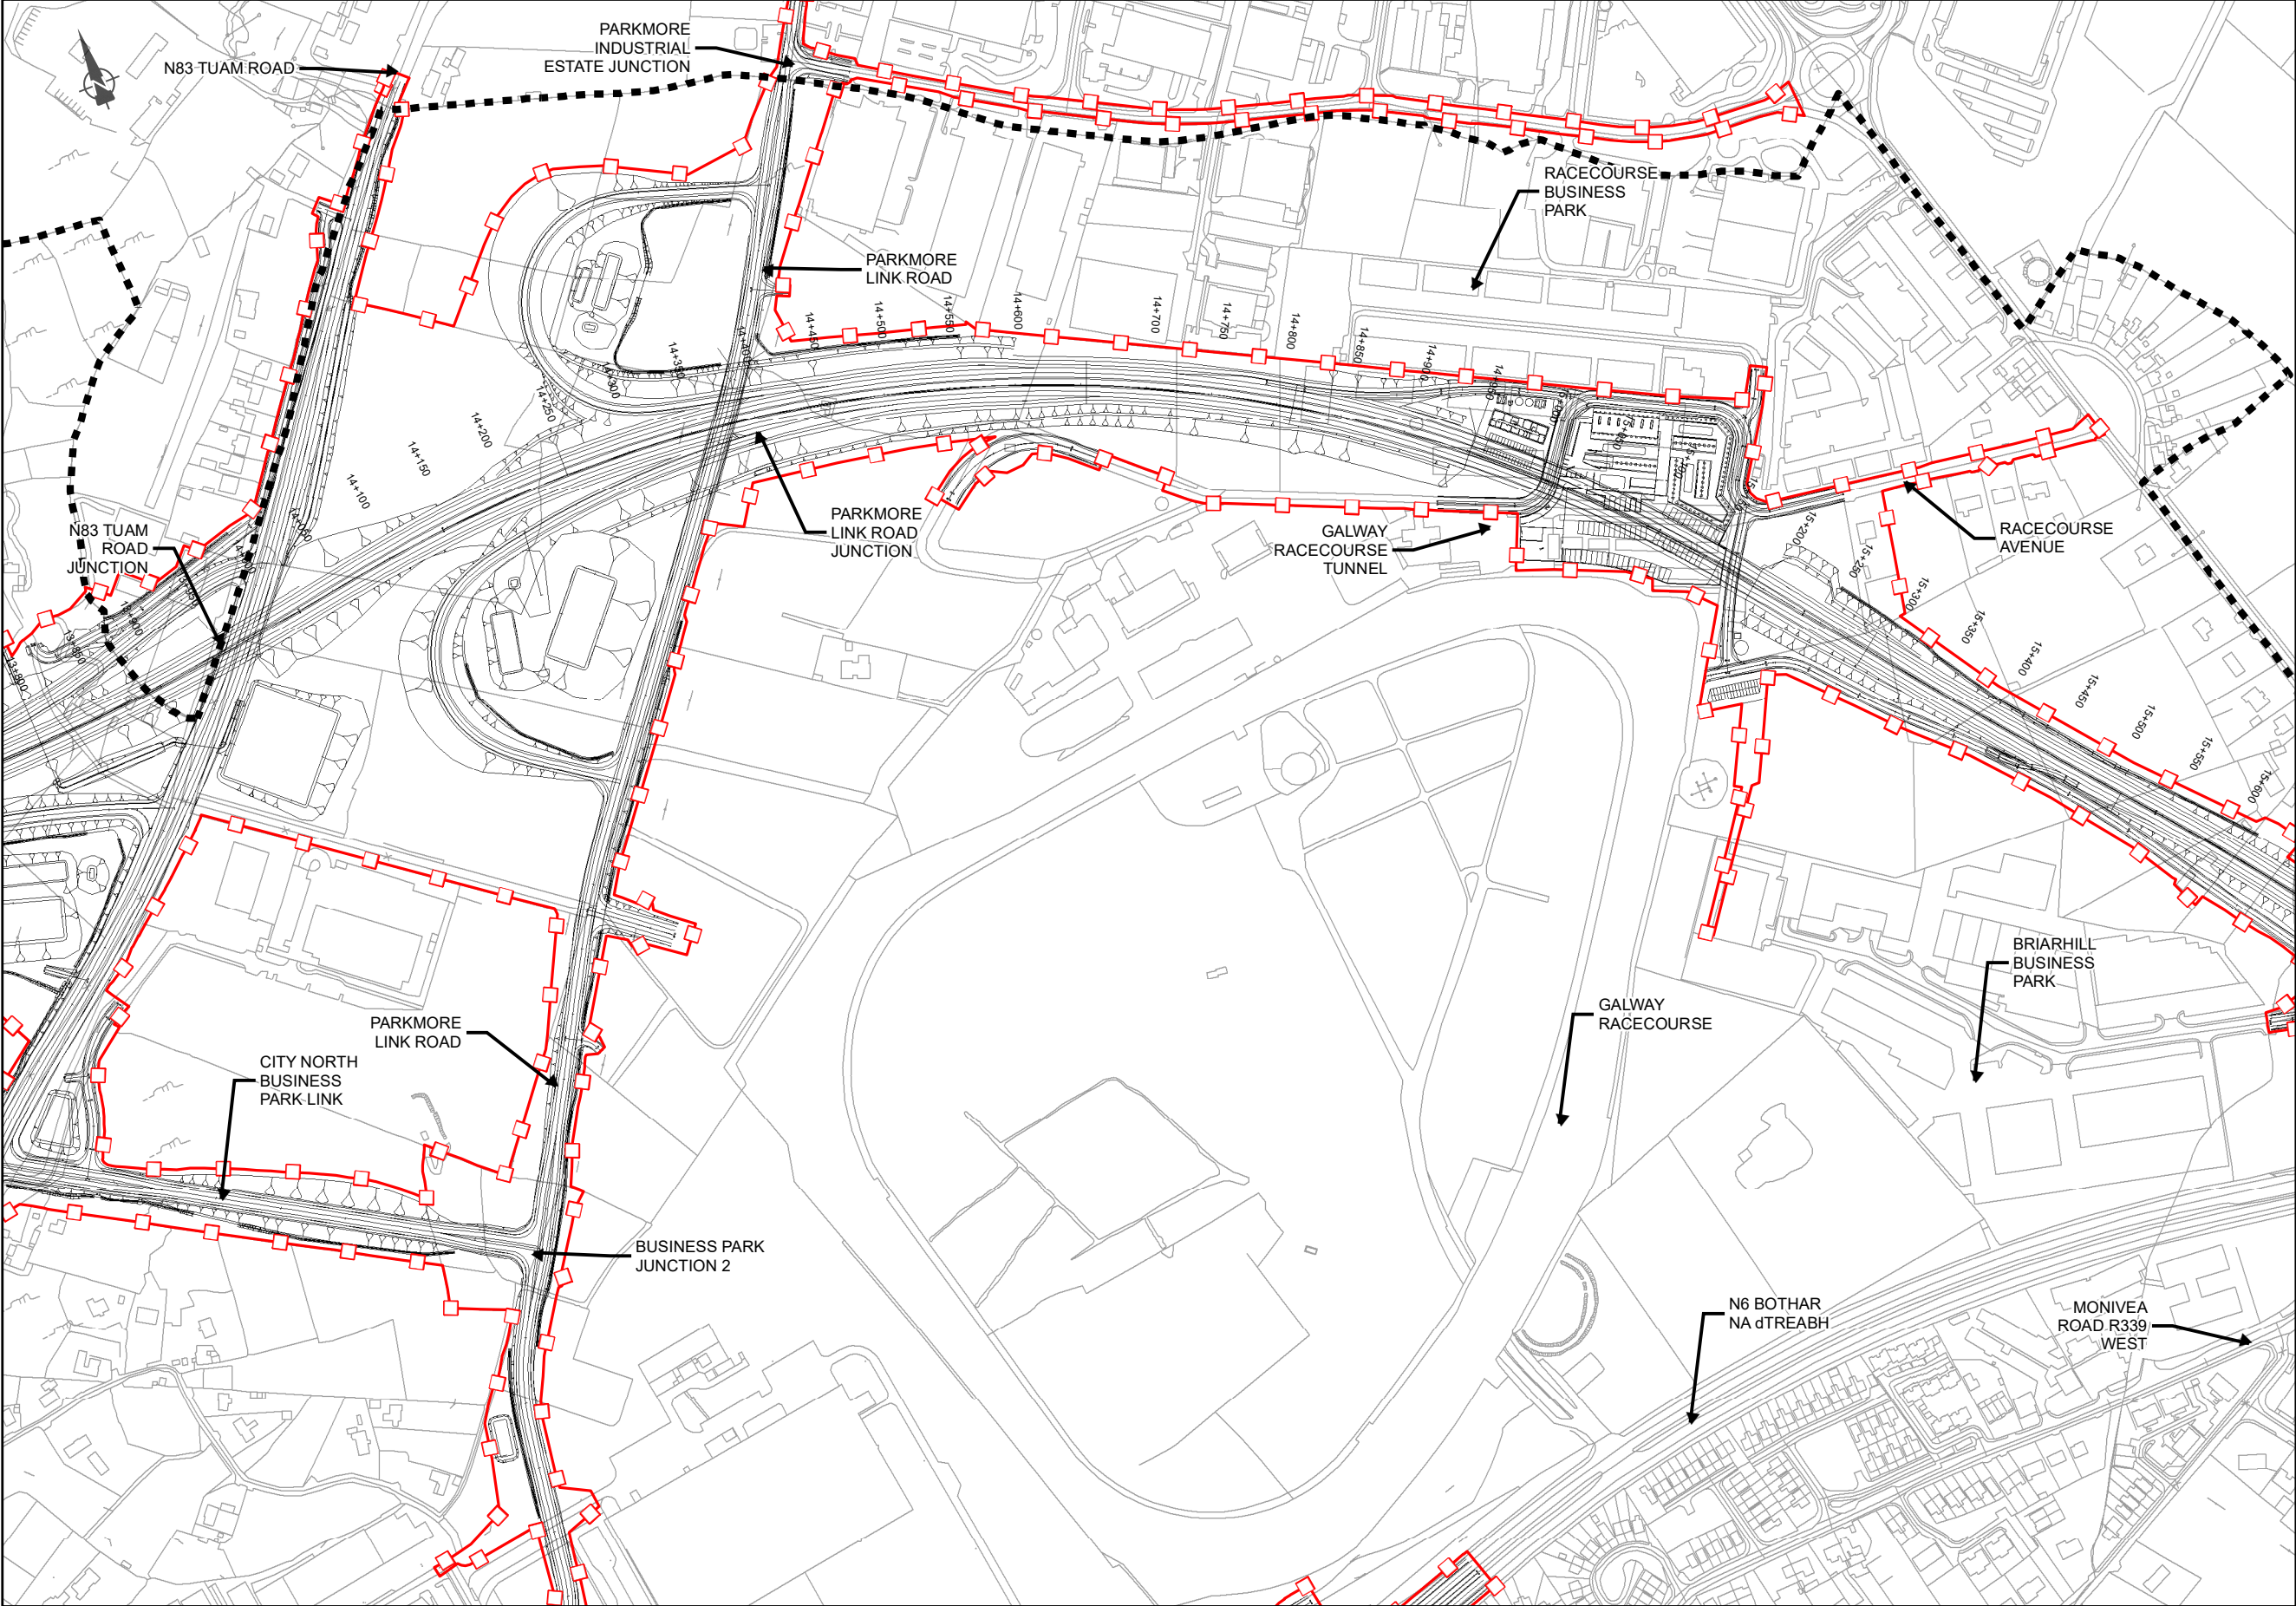

EIA REPORT

Legend

City Boundary

Proposed Development Boundary

Proposed Road Development

PFRAM Flood Risk

Coastal Extreme

Coastal Indicative

Fluvial 100

Fluvial 1000

San áireamh tá sonraíocht Shuirbhíreachaí Ordánais Éireann arna atáirgeadh faoi Cheadúnas OSI Uimh. 2010/18CCMA/Comhairle Contae na Gaillimhe. Sáráilonn atáirgeadh neamhúdarthaíocht cópcheart Shuirbhíreachaí Ordánais Éireann agus Rialtas na hÉireann. © Suirbhíreachaí Ordánais Éireann, 2010.

© Suirbhíreachaí Ordánais Éireann. Gach ceart ar chosaint. Uimhir cheadúnais 2010/18CCMA/Comhairle Contae na Gaillimhe.

Includes Ordnance Survey Ireland data reproduced under OSI Licence number 2010/18CCMA/Galway County Council. Unauthorised reproduction infringes Ordnance Survey Ireland and Government of Ireland copyright. © Ordnance Survey Ireland, 2010.

© Ordnance Survey Ireland. All rights reserved. Licence number 2010/18CCMA/Galway County Council.

Comhairle Chontae na Gaillimhe

Galway County Council

Galway City Transport Project

Ar Roinn Iompair

Turasóireachta agus Spóirt

Department of Transport, Tourism and Sport

TII

Transport Infrastructure Ireland

Key Plan

Consultant

ARUP

Corporate House
City East Business Park
Ballybrit, Galway, Ireland

Tel +353 (0)91 460675
www.N6GalwayCity.ie
www.arup.ie

Job Title

N6 Galway City Ring Road

Scale: 1:5,000

Date: September 2018

Drawing Title

Flood Risk Mapping - Fluvial & Coastal Sheet 10 of 15

Drawing Status

FOR INFORMATION

Job No

233985-00


Drawing No

Figure 11.3.110

Issue

11

I1	28/09/2018	AG	MH	EMC
Issue	Date	By	Chkd	Appd

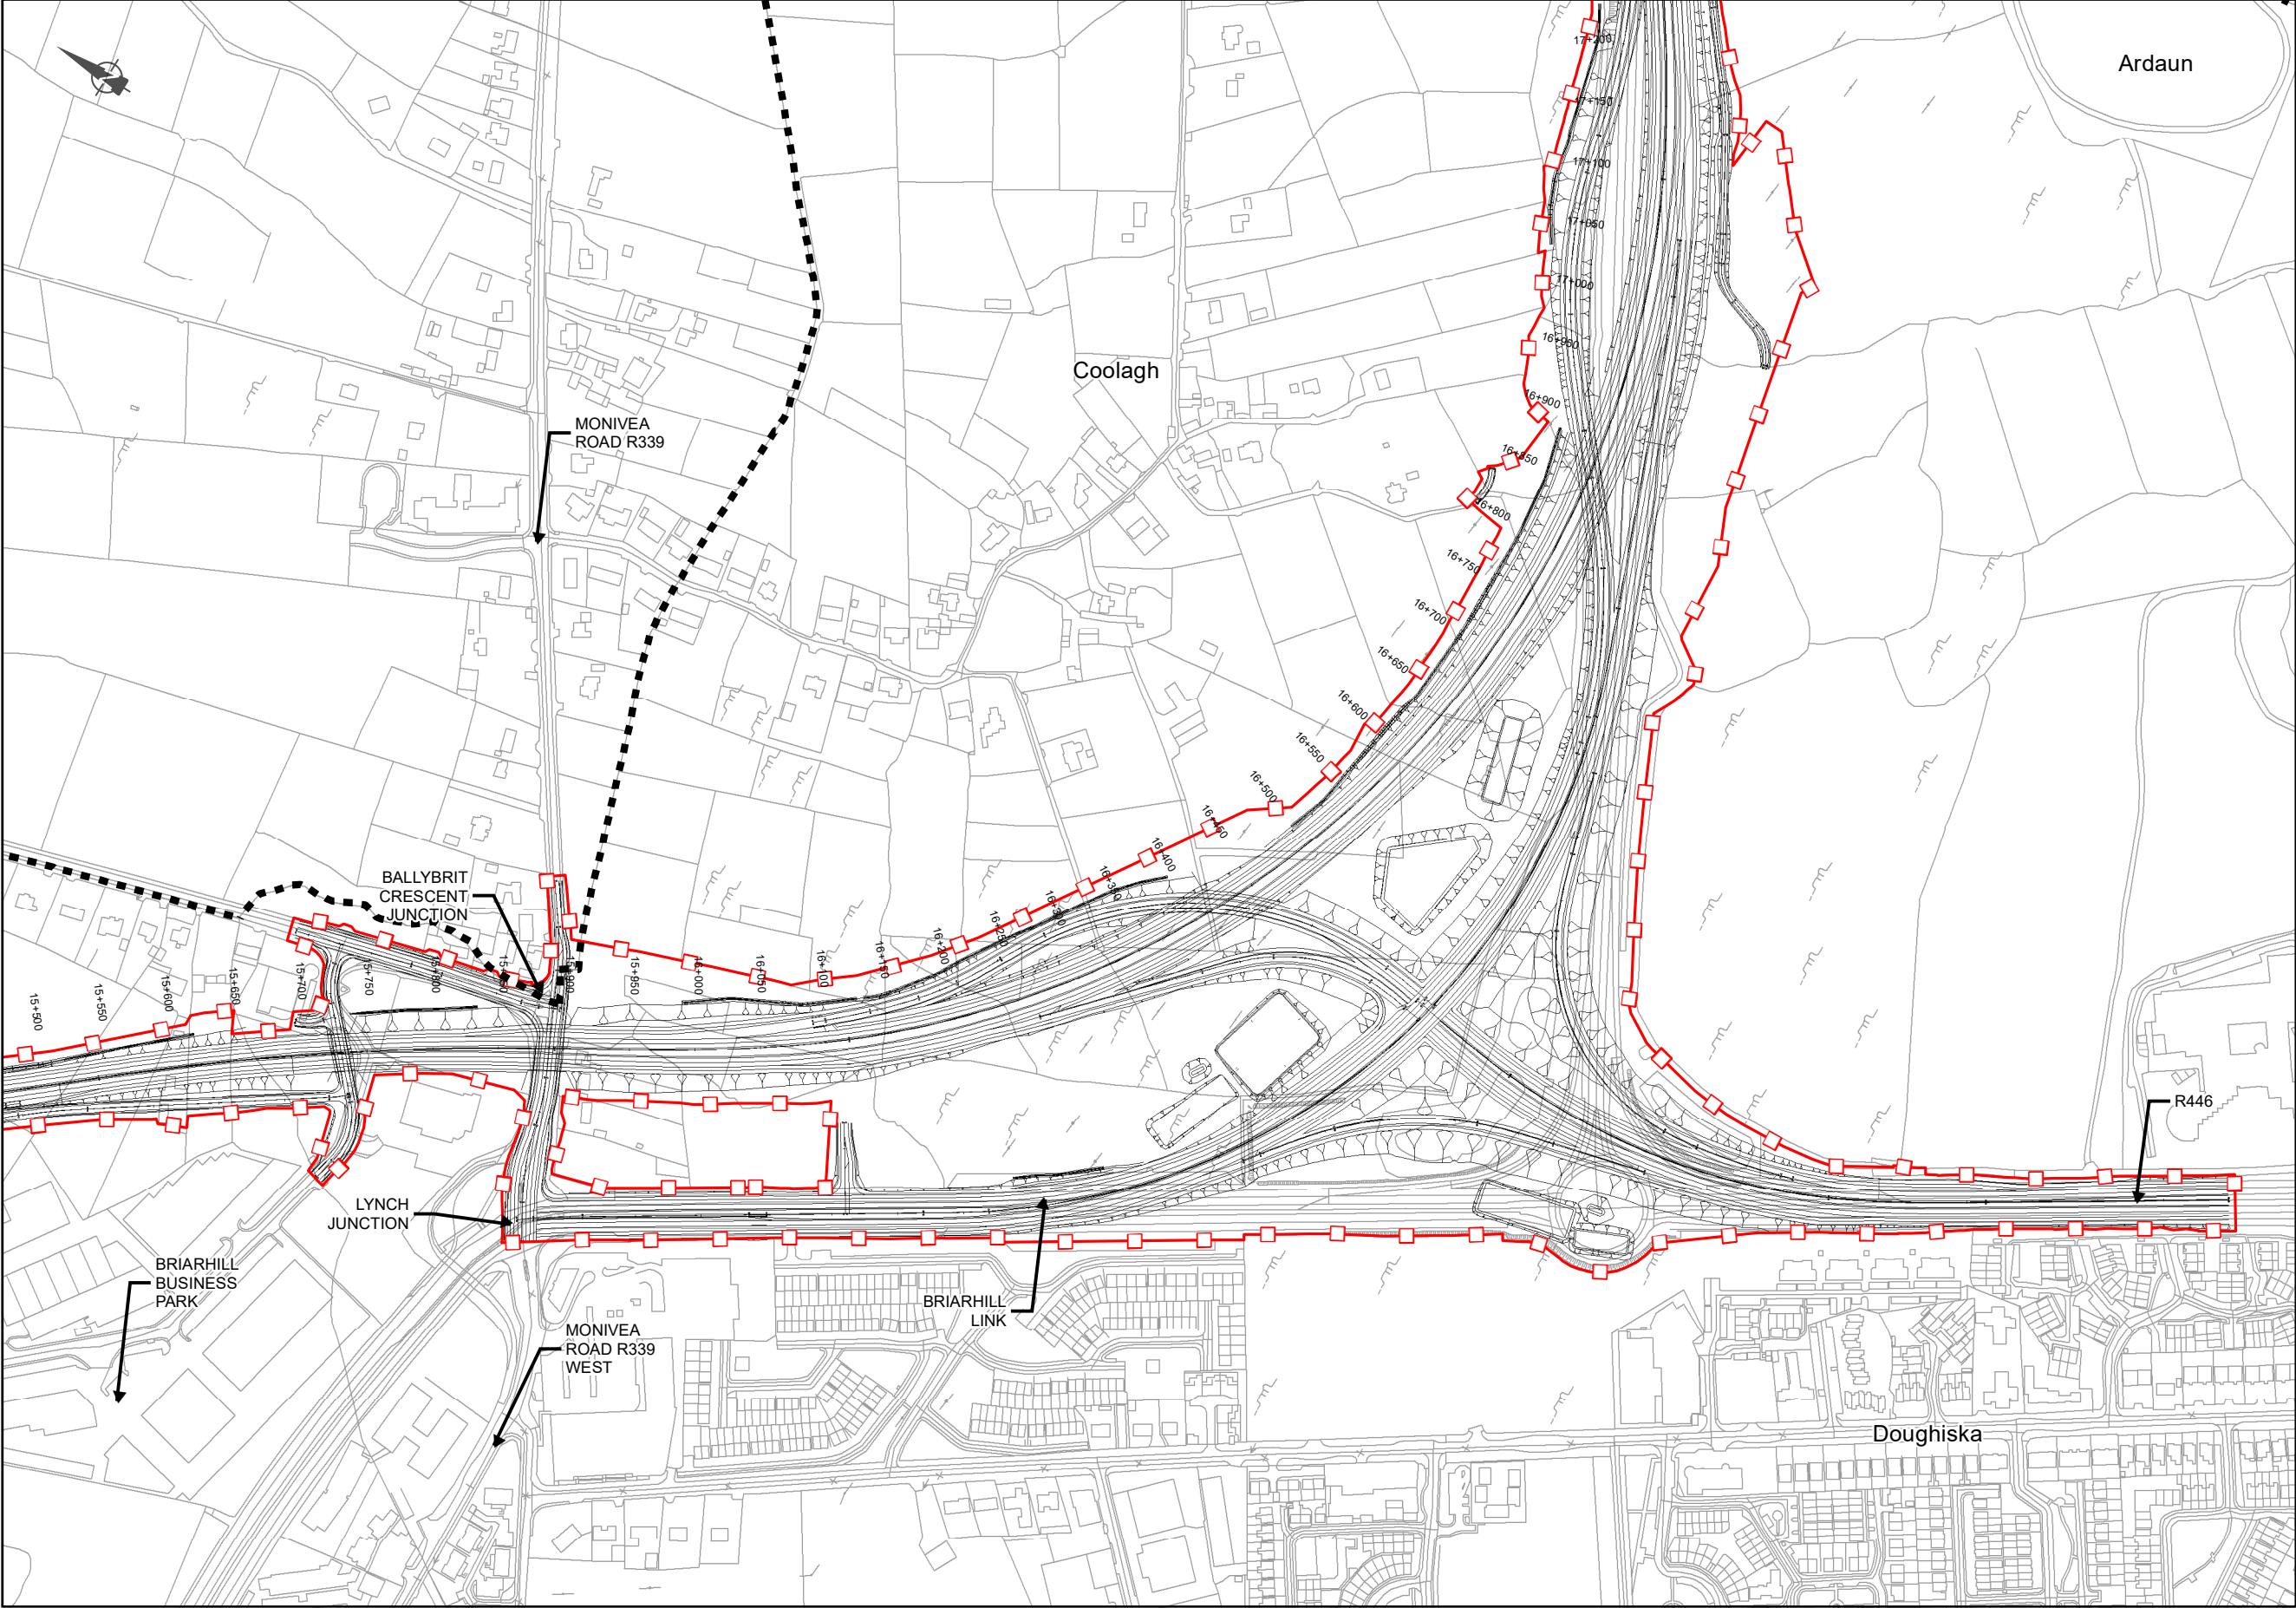

EIA REPORT

Legend

City Boundary

Proposed Development Boundary

Proposed Road Development

PFRAM Flood Risk

Coastal Extreme

Coastal Indicative

Fluvial 100

Fluvial 1000

San áireamh tá sonraíocht Shuirbhéireacht Ordánais Éireann arna atáirgeadh faoi Cheadúnas OSI Uimh. 2010/18CCMA/Comhairle Contae na Gaillimhe. Sáraitonn atáirgeadh neamhúdaraithe cópcheart Shuirbhéireacht Ordánais Éireann agus Rialtas na hÉireann. © Suirbhéireacht Ordánais Éireann, 2010.

© Suirbhéireacht Ordánais Éireann. Gach ceart ar chosaint.

Uimhir chheadúnais 2010/18CCMA/Comhairle Contae na Gaillimhe.

Includes Ordnance Survey Ireland data reproduced under OSI Licence number 2010/18CCMA/Galway County Council.

Unauthorised reproduction infringes Ordnance Survey Ireland and Government of Ireland copyright. © Ordnance Survey Ireland, 2010.

© Ordnance Survey Ireland. All rights reserved. Licence number 2010/18CCMA/Galway County Council.

Comhairle Chontae na Gaillimhe

Galway County Council

Galway City Transport Project

Ar Roinn Iompair

Turasóireachta agus Spóirt

Department of Transport, Tourism and Sport

TII

Transport Infrastructure Ireland

Key Plan

Consultant

ARUP

Corporate House
City East Business Park
Ballybrit, Galway, Ireland

Tel +353 (0)91 460675
www.N6GalwayCity.ie
www.arup.ie

Job Title

N6 Galway City Ring Road

Scale: 1:5,000

Date: September 2018

Drawing Title

Flood Risk Mapping - Fluvial & Coastal Sheet 11 of 15

Drawing Status

FOR INFORMATION

Job No

233985-00


Drawing No

Figure 11.3.111

Issue

11

I1	28/09/2018	AG	MH	EMC
Issue	Date	By	Chkd	Appd

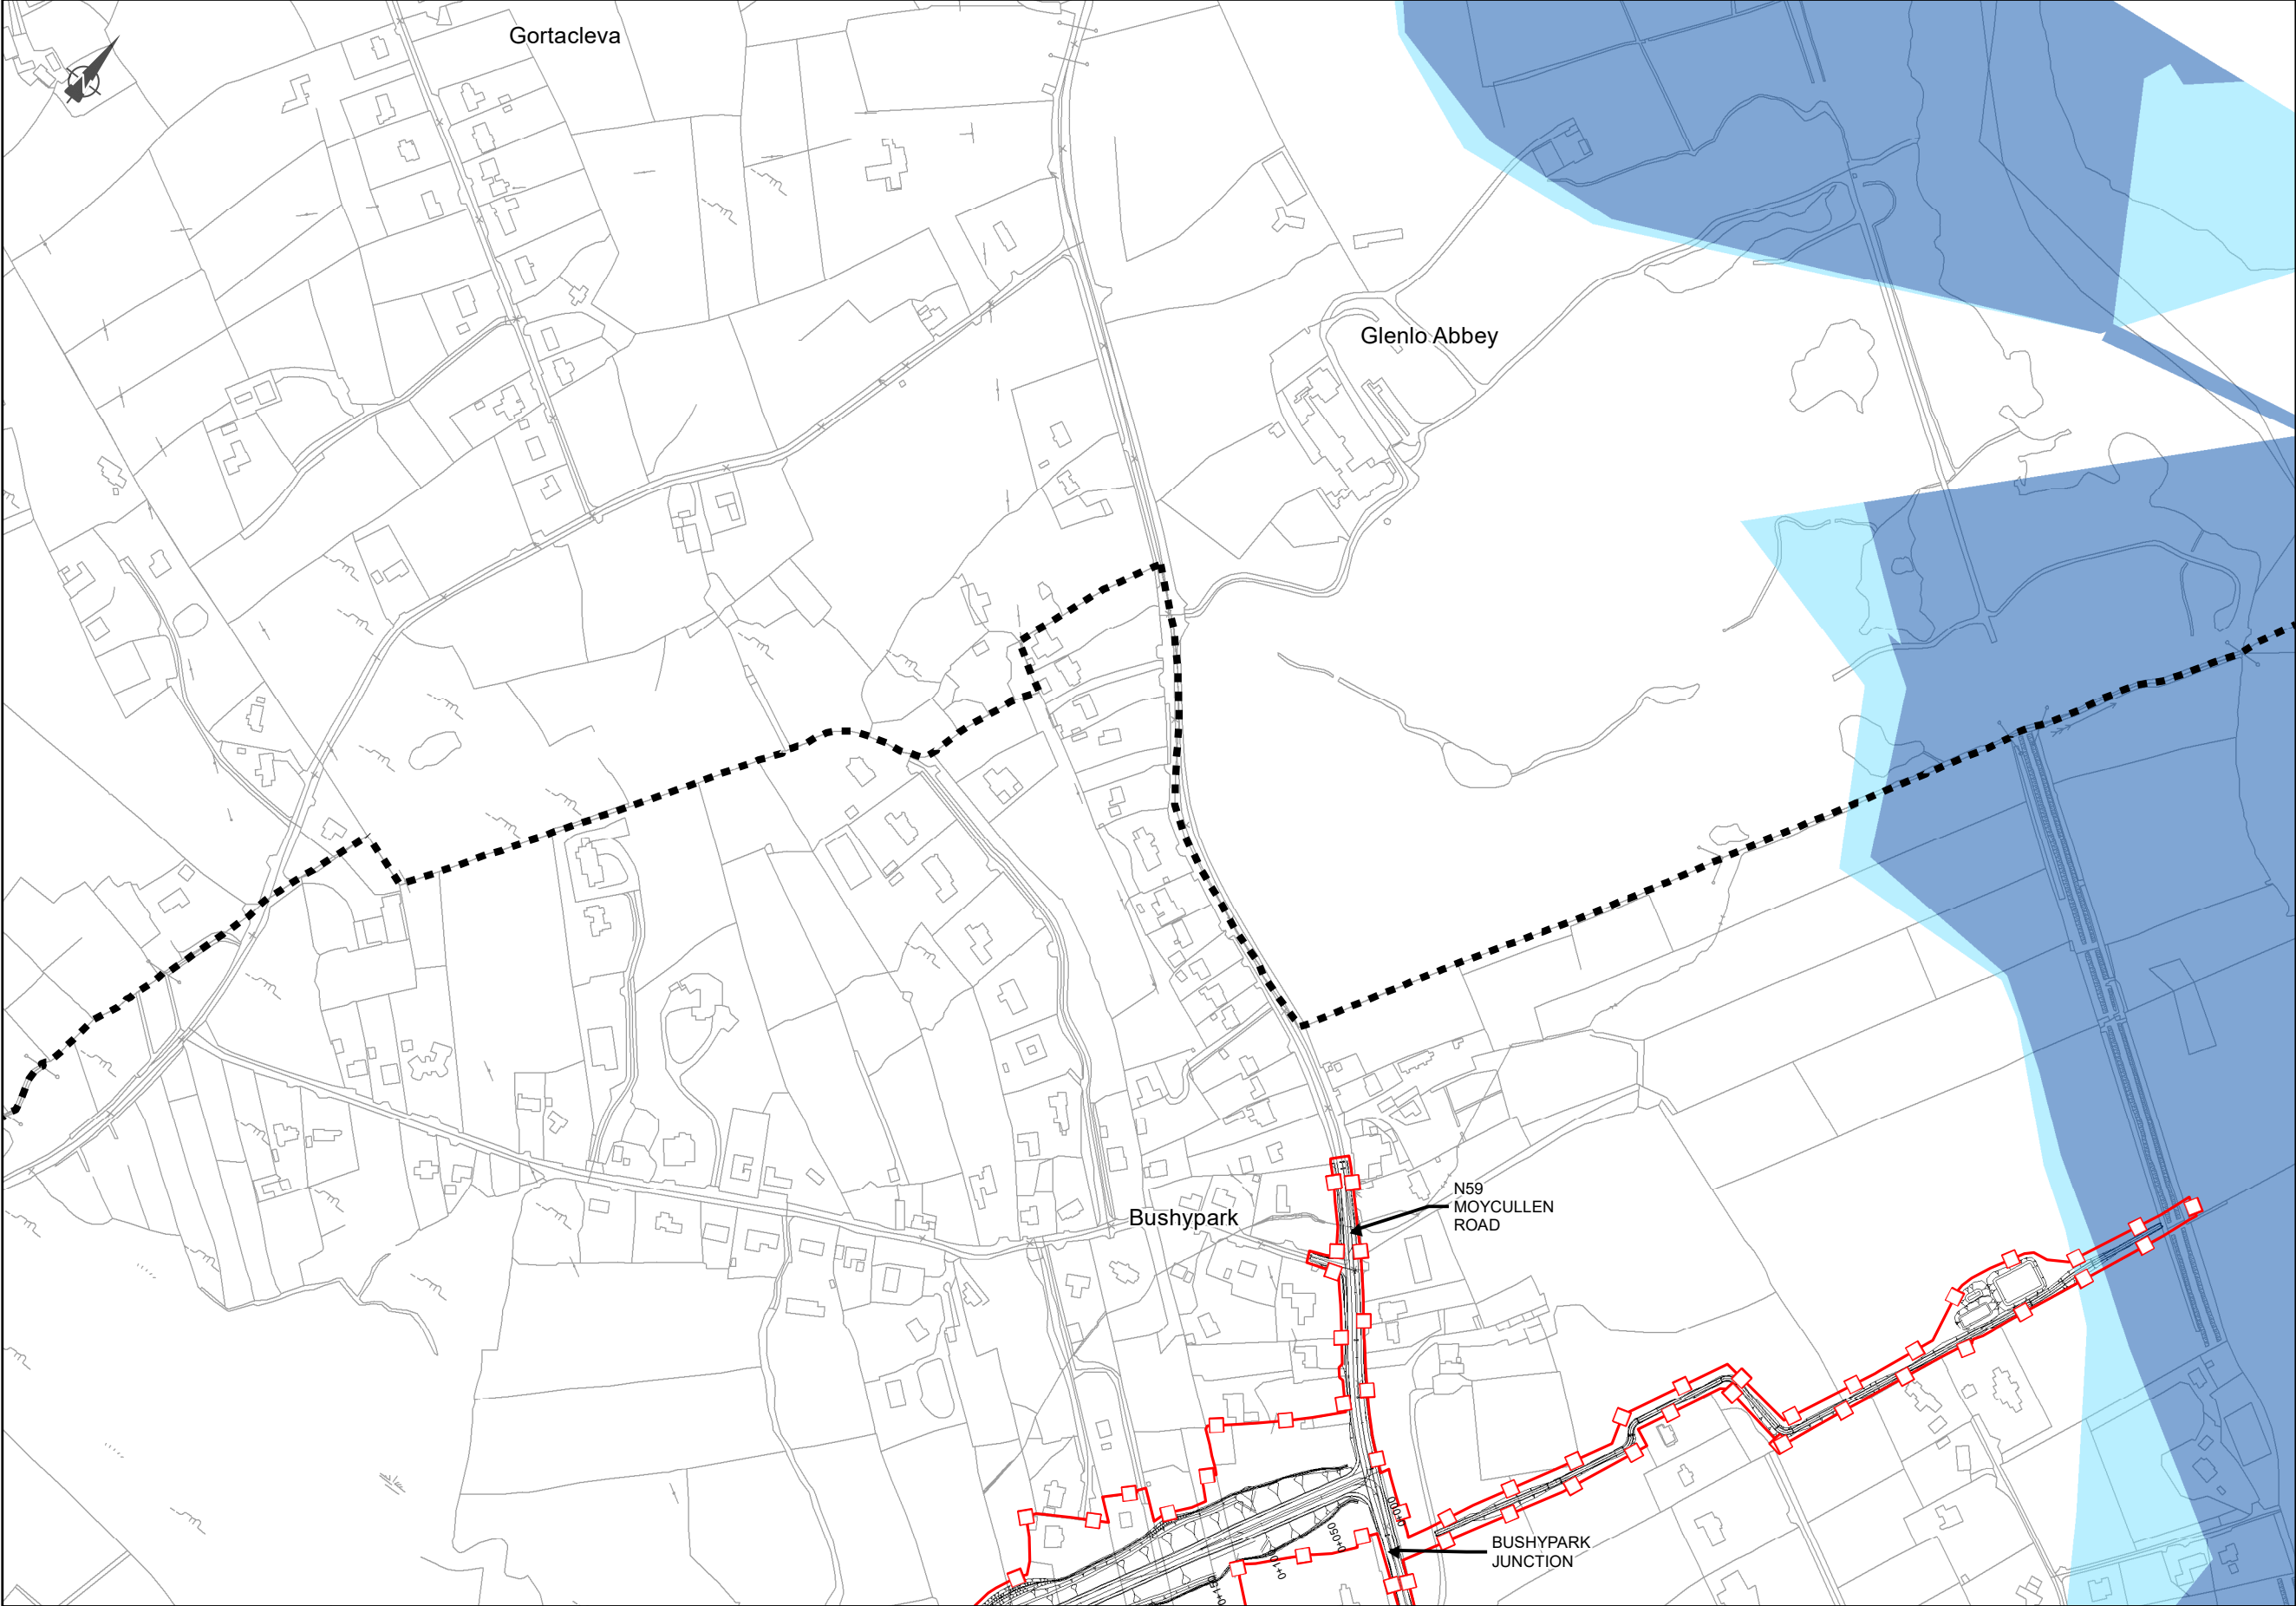

EIA REPORT

Legend

City Boundary

Proposed Development Boundary

Proposed Road Development

PFRAM Flood Risk

Coastal Extreme

Coastal Indicative

Fluvial 100

Fluvial 1000

San áireamh tá sonraíocht Shuirbhéireacht Ordánais Éireann arna atáirgeadh faoi Cheadúnas OSI Uimh. 2010/18CCMA/Comhairle Contae na Gaillimhe. Sáraitonn atáirgeadh neamhúdaraithe cópcheart Shuirbhéireacht Ordánais Éireann agus Rialtas na hÉireann. © Suirbhéireacht Ordánais Éireann, 2010.

© Suirbhéireacht Ordánais Éireann. Gach ceart ar chosaint.

Uimhir cheadúnais 2010/18CCMA/Comhairle Contae na Gaillimhe.

Includes Ordnance Survey Ireland data reproduced under OSI Licence number 2010/18CCMA/Galway County Council.

Unauthorised reproduction infringes Ordnance Survey Ireland and Government of Ireland copyright. © Ordnance Survey Ireland, 2010.

© Ordnance Survey Ireland. All rights reserved. Licence number 2010/18CCMA/Galway County Council.

Comhairle Chontae na Gaillimhe

Galway County Council

Galway City Transport Project

Ar Roinn Iompair

Turasóireacht agus Spóirt

Department of Transport, Tourism and Sport

TIU

Transport Infrastructure Unit

Key Plan

Consultant

ARUP

Corporate House
City East Business Park
Ballybrit, Galway, Ireland

Tel +353 (0)91 460675
www.N6GalwayCity.ie
www.arup.ie

Job Title

N6 Galway City Ring Road

Scale: 1:5,000

Date: September 2018

I1	28/09/2018	AG	MH	EMC
Issue	Date	By	Chkd	Appd

Drawing Title

Flood Risk Mapping - Fluvial & Coastal Sheet 12 of 15

Drawing Status

FOR INFORMATION

Job No


233985-00

Drawing No

Figure 11.3.112

Issue

I1

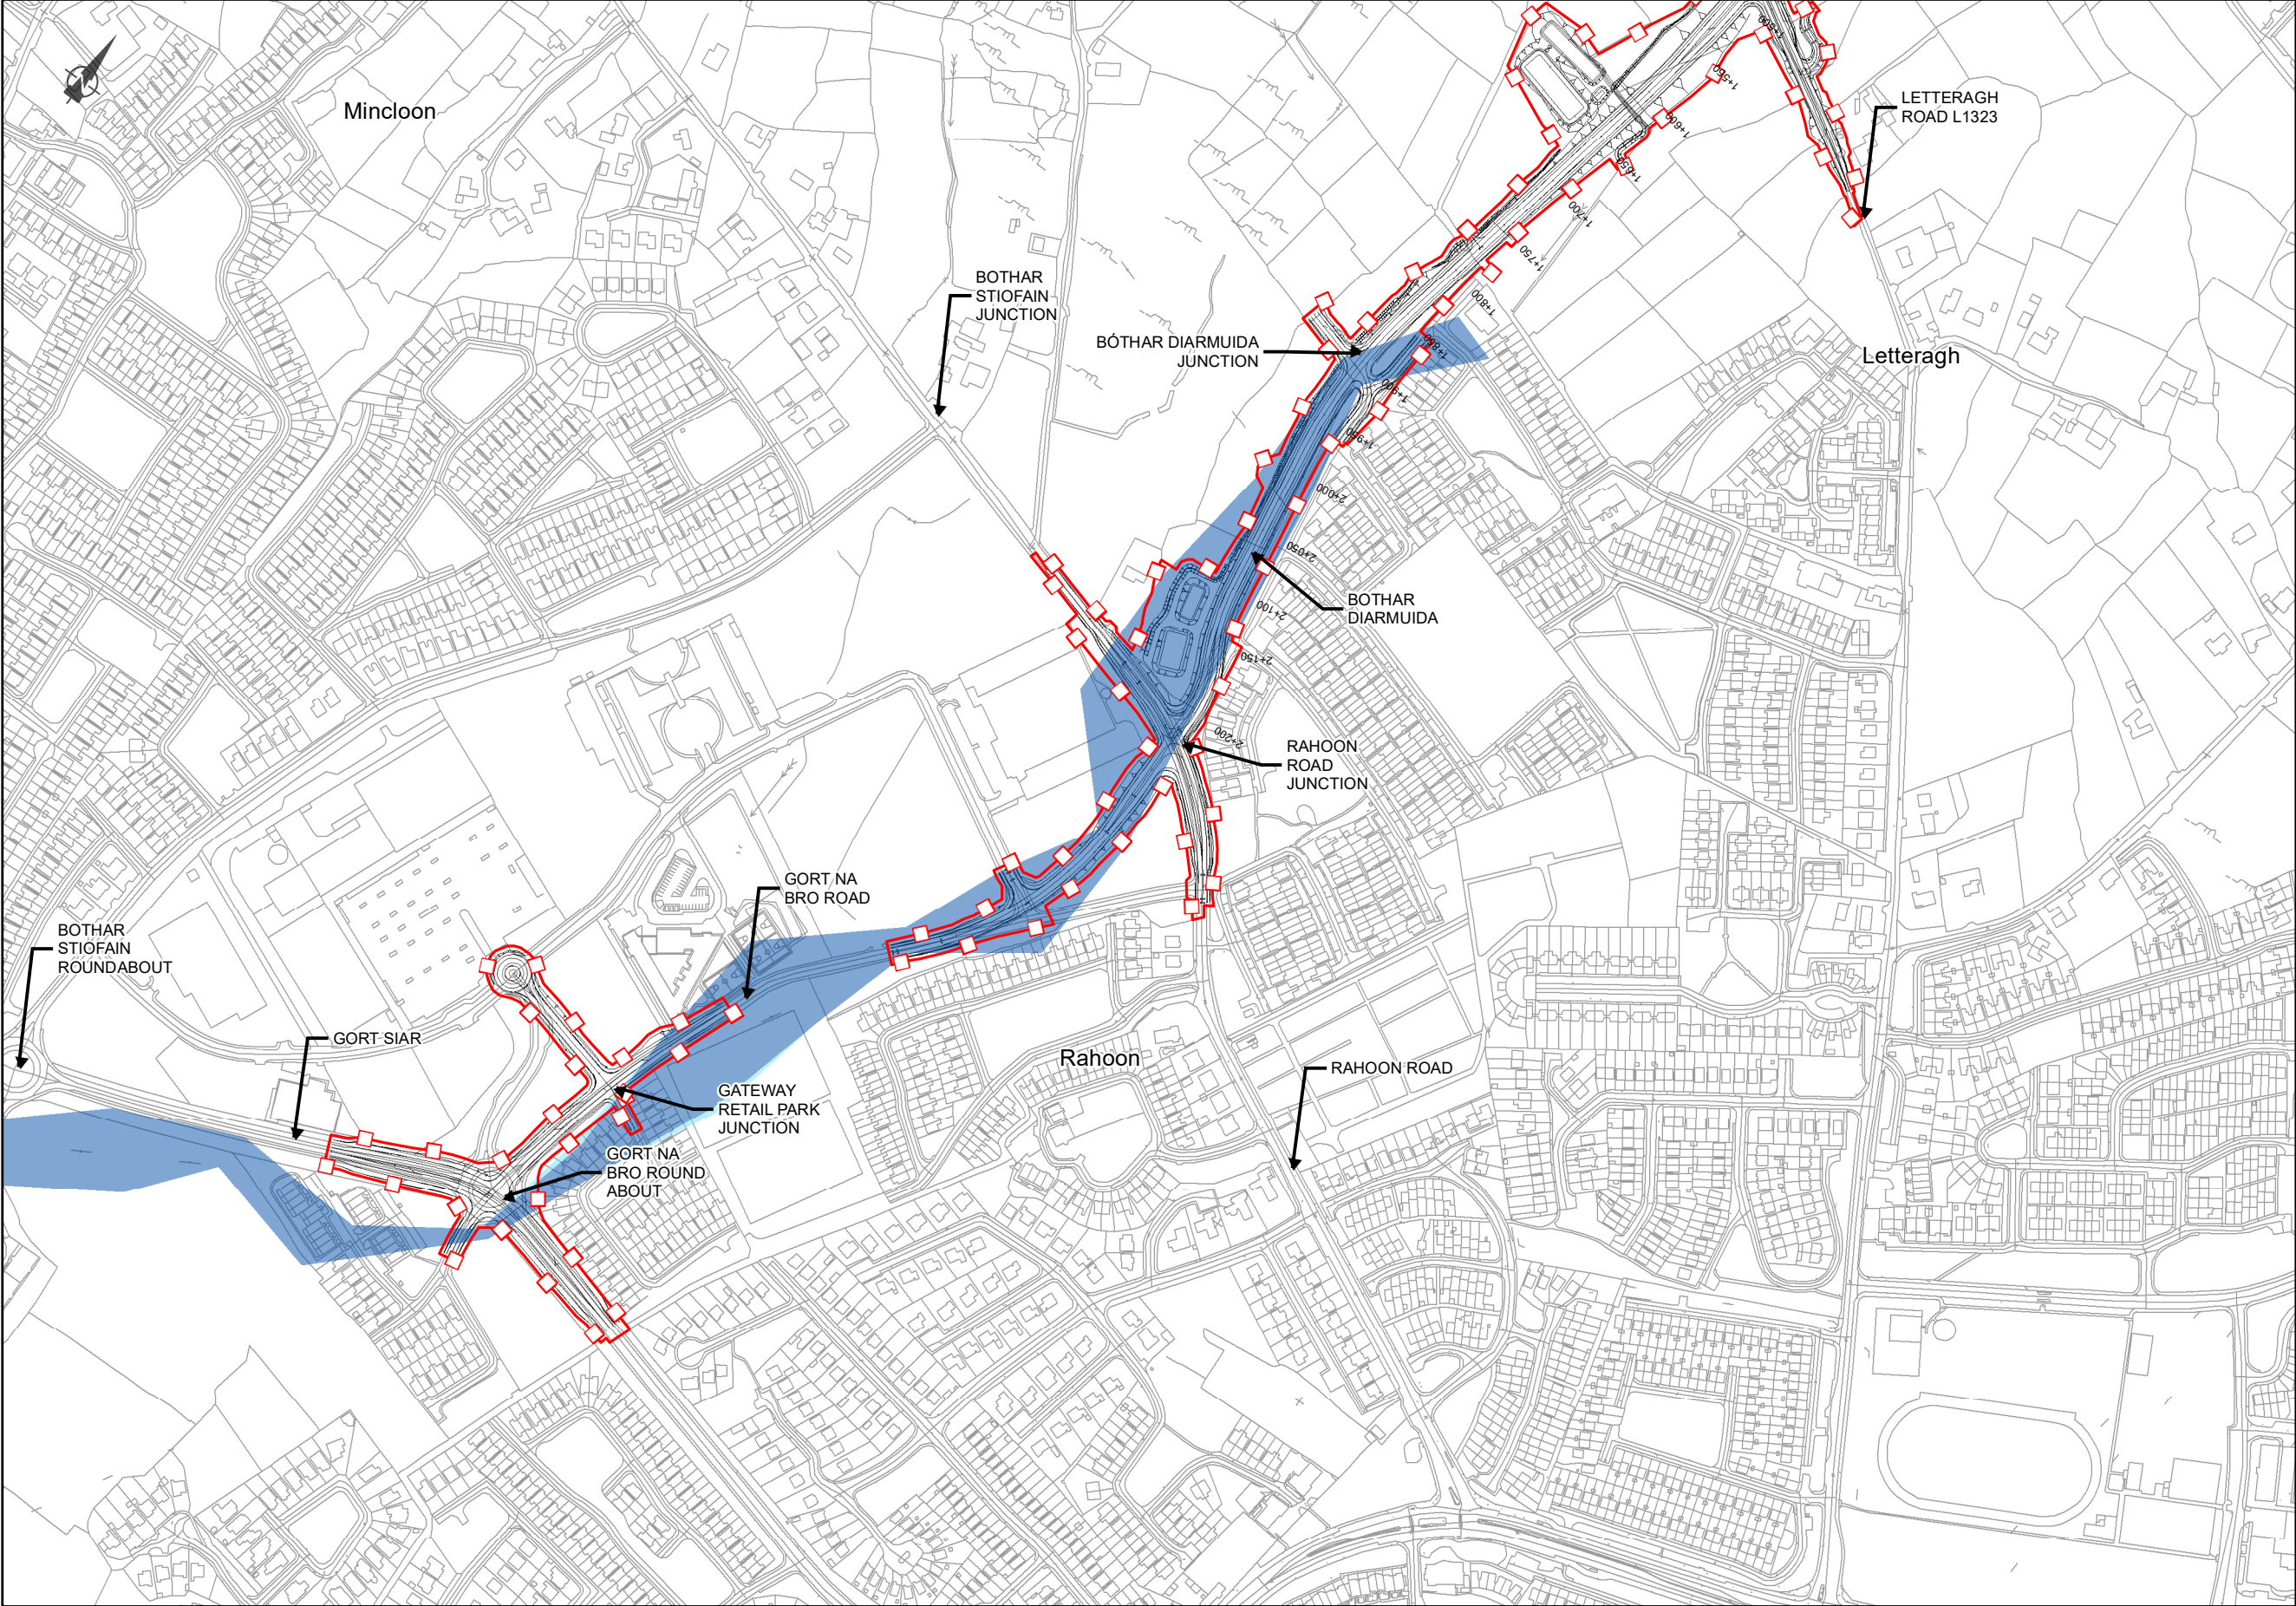

EIA REPORT

Legend

City Boundary

Proposed Development Boundary

Proposed Road Development

PFRAM Flood Risk

Coastal Extreme

Coastal Indicative

Fluvial 100

Fluvial 1000

San áireamh tá sonraíocht Shuirbhéireacht Ordánais Éireann arna atáirgeadh faoi Cheadúnas OSI Uimh. 2010/18CCMA/Comhairle Contae na Gaillimhe. Sáraíonn atáirgeadh neamhúdaraithe cópcheart Shuirbhéireacht Ordánais Éireann agus Rialtas na hÉireann. © Suirbhéireacht Ordánais Éireann, 2010.

© Suirbhéireacht Ordánais Éireann. Gach ceart ar chosaint.

Uimhir cheadúnais 2010/18CCMA/Comhairle Contae na Gaillimhe.

Includes Ordnance Survey Ireland data reproduced under OSI Licence number 2010/18CCMA/Galway County Council.

Unauthorised reproduction infringes Ordnance Survey Ireland and Government of Ireland copyright. © Ordnance Survey Ireland, 2010.

© Ordnance Survey Ireland. All rights reserved. Licence number 2010/18CCMA/Galway County Council.

Comhairle Chontae na Gaillimhe

Galway County Council

Galway City Transport Project

Ar Roinn Iompair

Turasóireachta agus Spóirt

Department of Transport, Tourism and Sport

TII

Transport Infrastructure Ireland

Key Plan

Consultant

ARUP

Corporate House
City East Business Park
Ballybrit, Galway, Ireland

Tel +353 (0)91 460675
www.N6GalwayCity.ie
www.arup.ie

Job Title

N6 Galway City Ring Road

Scale: 1:5,000

Date: September 2018

Drawing Title

Flood Risk Mapping - Fluvial & Coastal Sheet 13 of 15

Drawing Status

FOR INFORMATION

Job No

Drawing No


Issue

233985-00

Figure 11.3.113

11

I1	28/09/2018	AG	MH	EMC
Issue	Date	By	Chkd	Appd

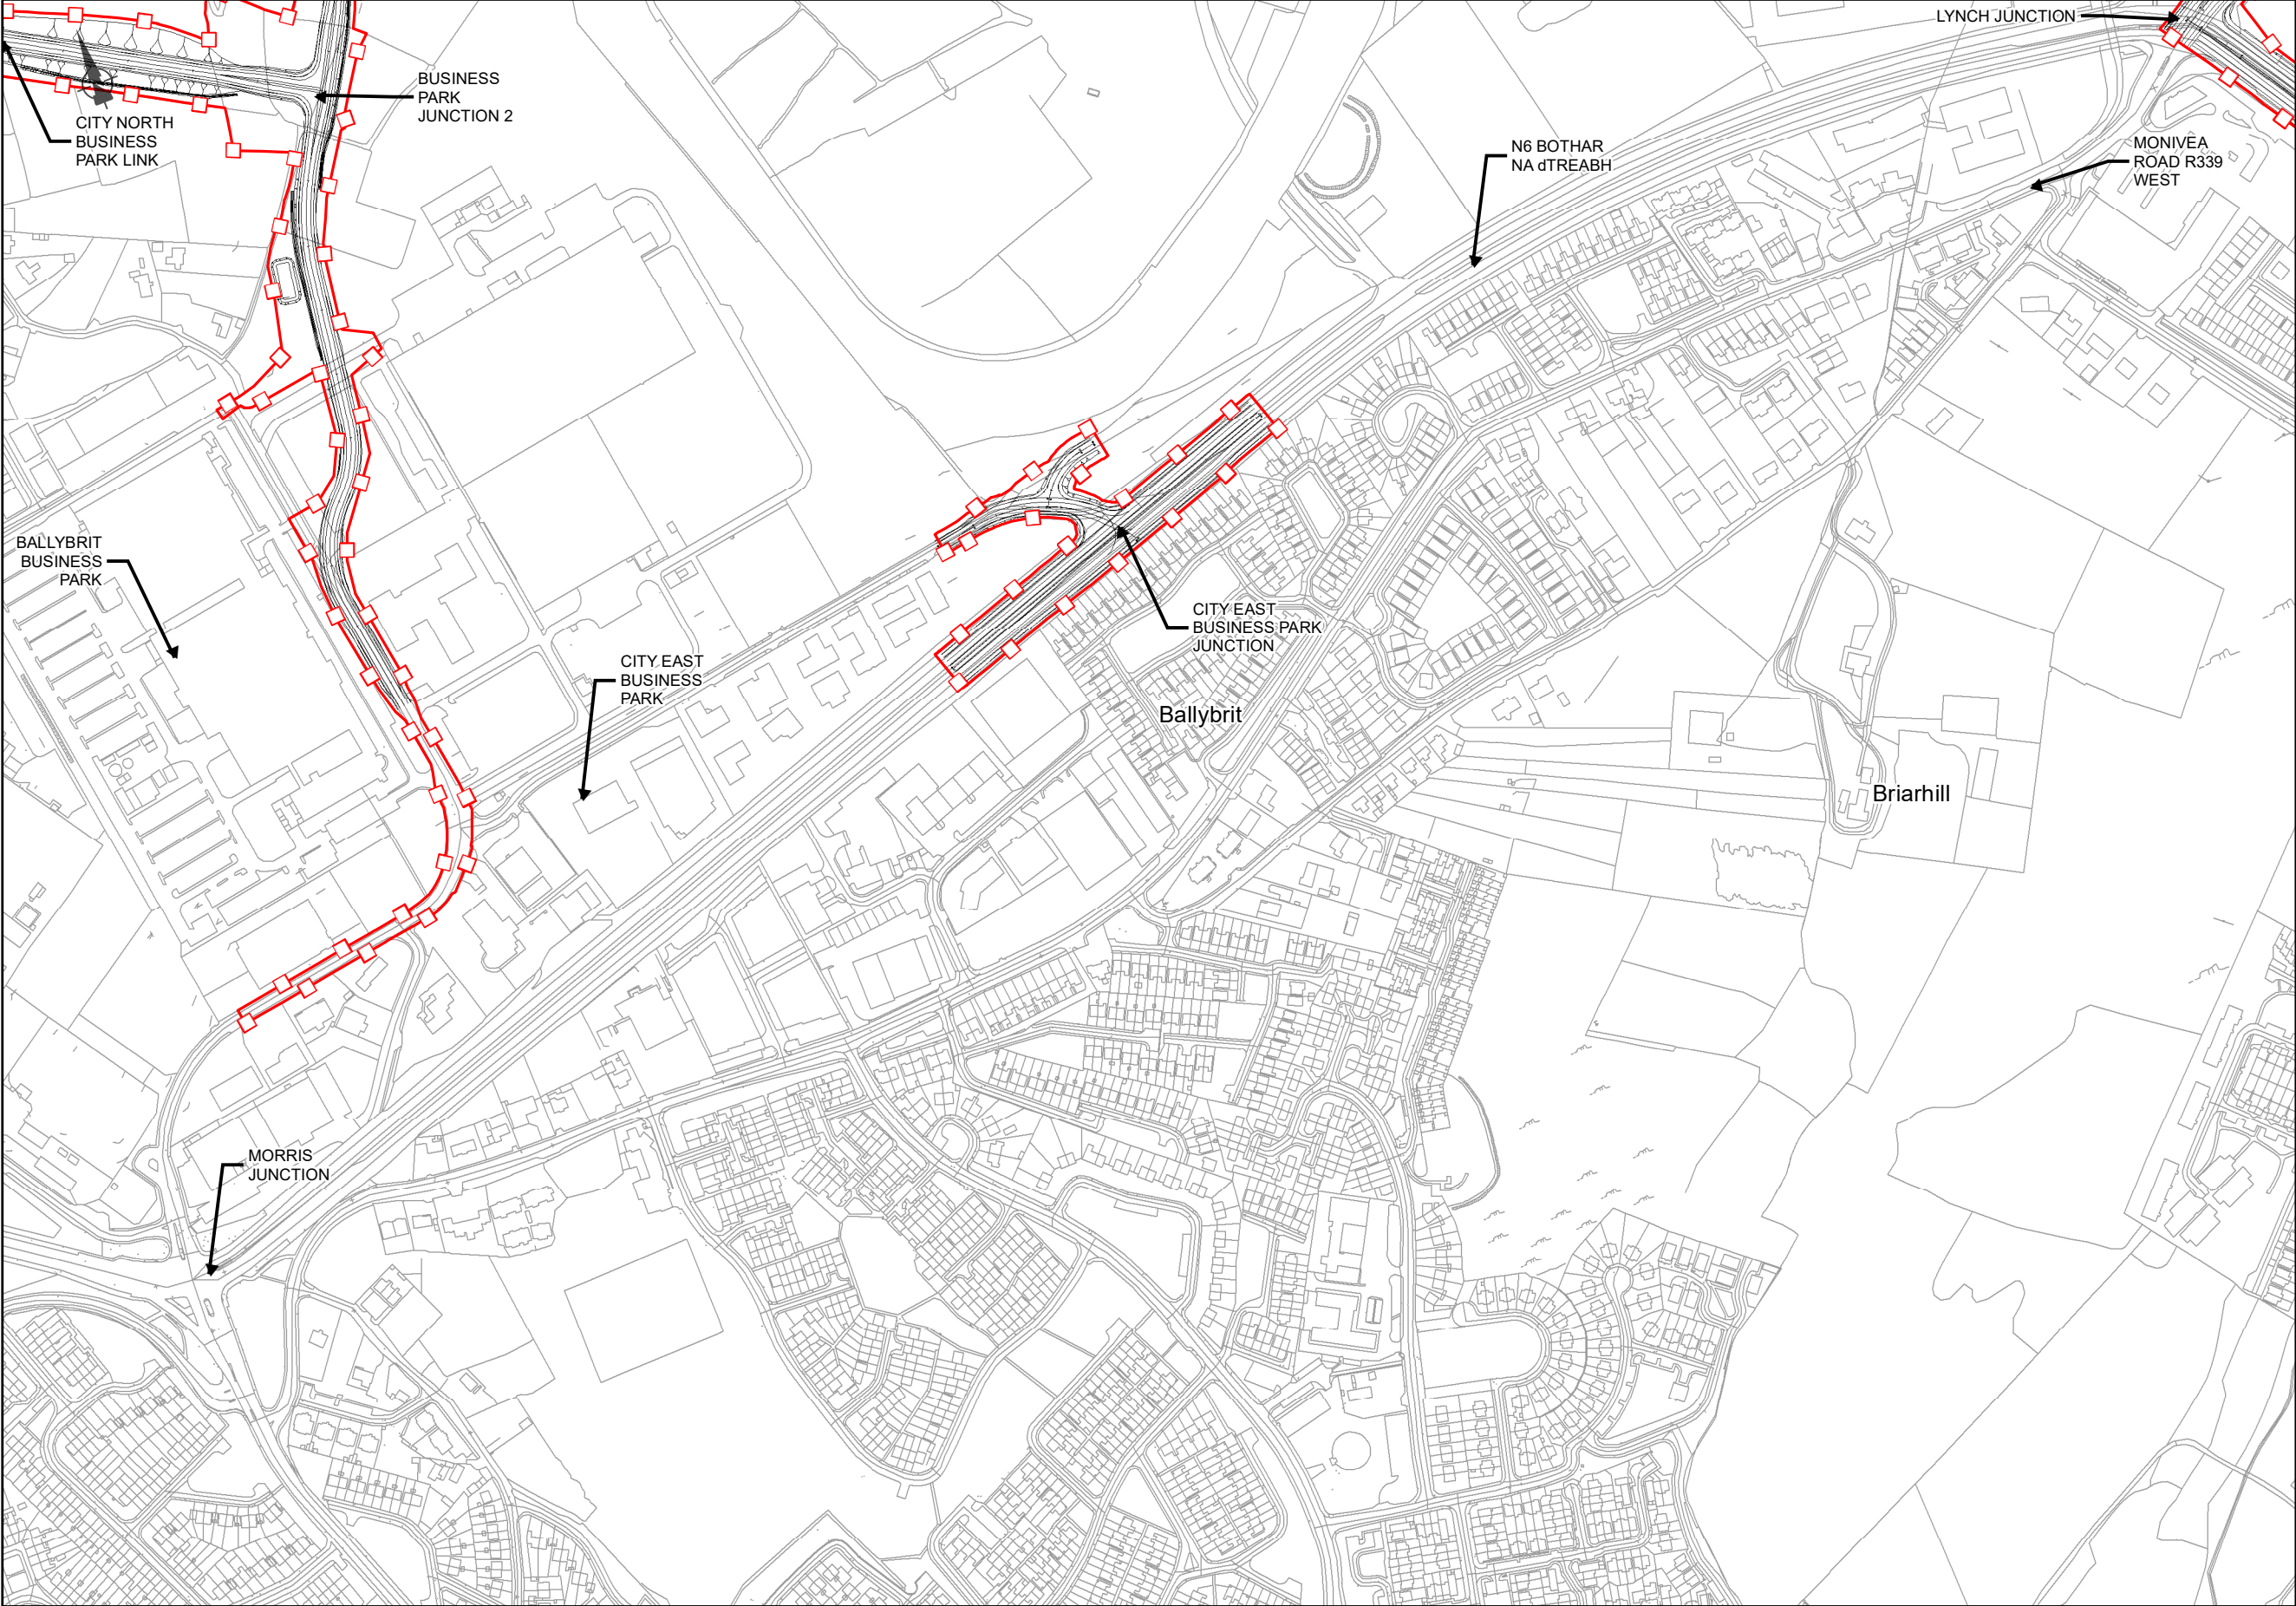

EIA REPORT

Legend

City Boundary

Proposed Development Boundary

Proposed Road Development

PFRAM Flood Risk

Coastal Extreme

Coastal Indicative

Fluvial 100

Fluvial 1000

San áireamh tá sonraíocht Shuirbhéireacht Ordánais Éireann arna atáirgeadh faoi Cheadúnas OSI Uimh. 2010/18CCMA/Comhairle Contae na Gaillimhe. Sáraíonn atáirgeadh neamhúdarthaí cópcheart Shuirbhéireacht Ordánais Éireann agus Rialtas na hÉireann. © Suirbhéireacht Ordánais Éireann, 2010.

© Suirbhéireacht Ordánais Éireann. Gach ceart ar chosaint.

Uimhir cheadúnais 2010/18CCMA/Comhairle Contae na Gaillimhe.

Includes Ordnance Survey Ireland data reproduced under OSI Licence number 2010/18CCMA/Galway County Council.

Unauthorised reproduction infringes Ordnance Survey Ireland and Government of Ireland copyright. © Ordnance Survey Ireland, 2010.

© Ordnance Survey Ireland. All rights reserved. Licence number 2010/18CCMA/Galway County Council.

Clients

Comhairle Chontae na Gaillimhe

Galway County Council

N6

Galway City Transport Project

GA

GA

Key Plan

102

103

104

105

106

107

108

109

110

111

112

113

114

115

Consultant

ARUP

Corporate House

City East Business Park

Ballybrit, Galway, Ireland

Tel +353 (0)91 460675

www.N6GalwayCity.ie

www.arup.ie

Job Title

N6 Galway City Ring Road

Scale: 1:5,000

Date: September 2018

Drawing Title

Flood Risk Mapping - Fluvial & Coastal

Sheet 14 of 15

Drawing Status


FOR INFORMATION

Job No

Drawing No

Issue

I1	28/09/2018	AG	MH	EMC
Issue	Date	By	Chkd	Appd

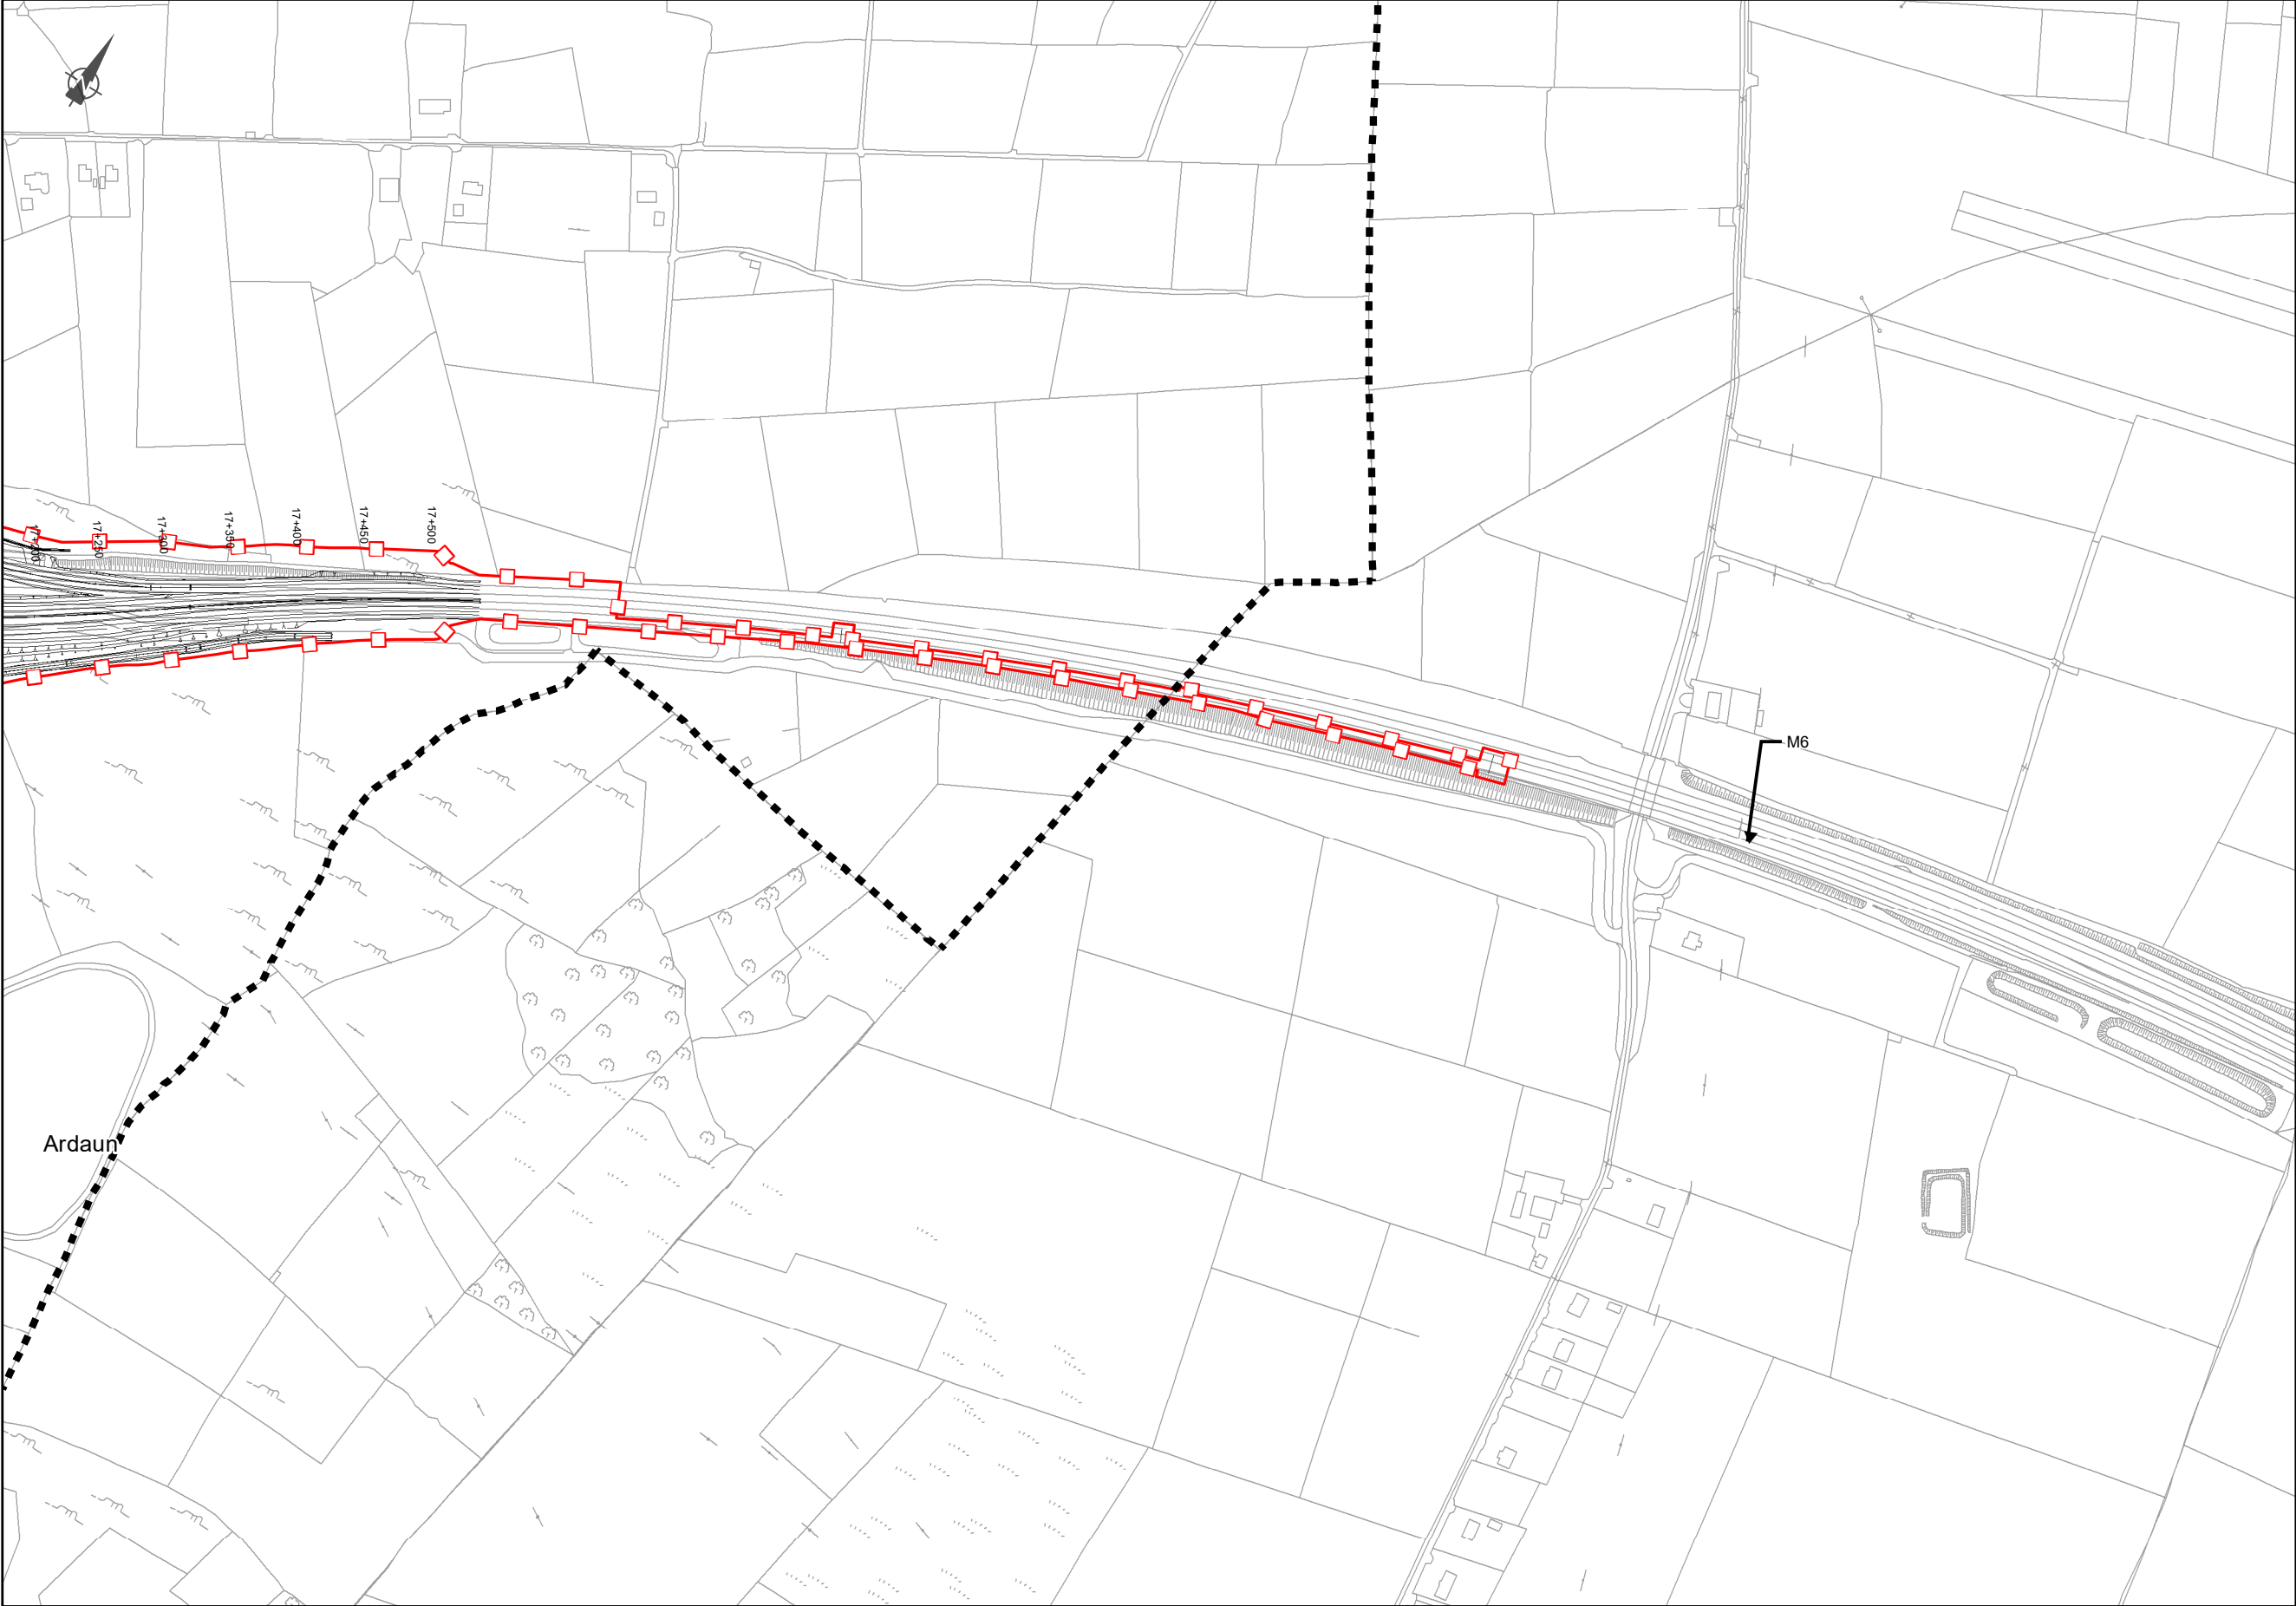

EIA REPORT

Legend

City Boundary

Proposed Development Boundary

Proposed Road Development

PFRAM Flood Risk

Coastal Extreme

Coastal Indicative

Fluvial 100

Fluvial 1000

San áireamh tá sonraíocht Shuirbhéireacht Ordánais Éireann arna atáirgeadh faoi Cheadúnas OSI Uimh. 2010/18CCMA/Comhairle Contae na Gaillimhe. Sáraitonn atáirgeadh neamhúdaraithe cópcheart Shuirbhéireacht Ordánais Éireann agus Rialtas na hÉireann. © Suirbhéireacht Ordánais Éireann, 2010.

© Suirbhéireacht Ordánais Éireann. Gach ceart ar chosaint.

Uimhir cheadúnais 2010/18CCMA/Comhairle Contae na Gaillimhe.

Includes Ordnance Survey Ireland data reproduced under OSI Licence number 2010/18CCMA/Galway County Council.

Unauthorised reproduction infringes Ordnance Survey Ireland and Government of Ireland copyright. © Ordnance Survey Ireland, 2010.

© Ordnance Survey Ireland. All rights reserved. Licence number 2010/18CCMA/Galway County Council.

Clients

Comhairle Chontae na Gaillimhe

Galway County Council

N6

Galway City Transport Project

Ar Roinn Iompair

Turasóireachta agus Spóirt

Department of Transport, Tourism and Sport

TIU

Transport Infrastructure Unit

Consultant

ARUP

Corporate House

City East Business Park

Ballybrit, Galway, Ireland

Tel +353 (0)91 460675

www.N6GalwayCity.ie

www.arup.ie

Job Title

N6 Galway City Ring Road

Scale: 1:5,000

Date: September 2018

Drawing Title

Flood Risk Mapping - Fluvial & Coastal Sheet 15 of 15

Drawing Status

FOR INFORMATION

Job No

Drawing No

Issue

233985-00

Figure 11.3.115

I1

I1	28/09/2018	AG	MH	EMC
Issue	Date	By	Chkd	Appd