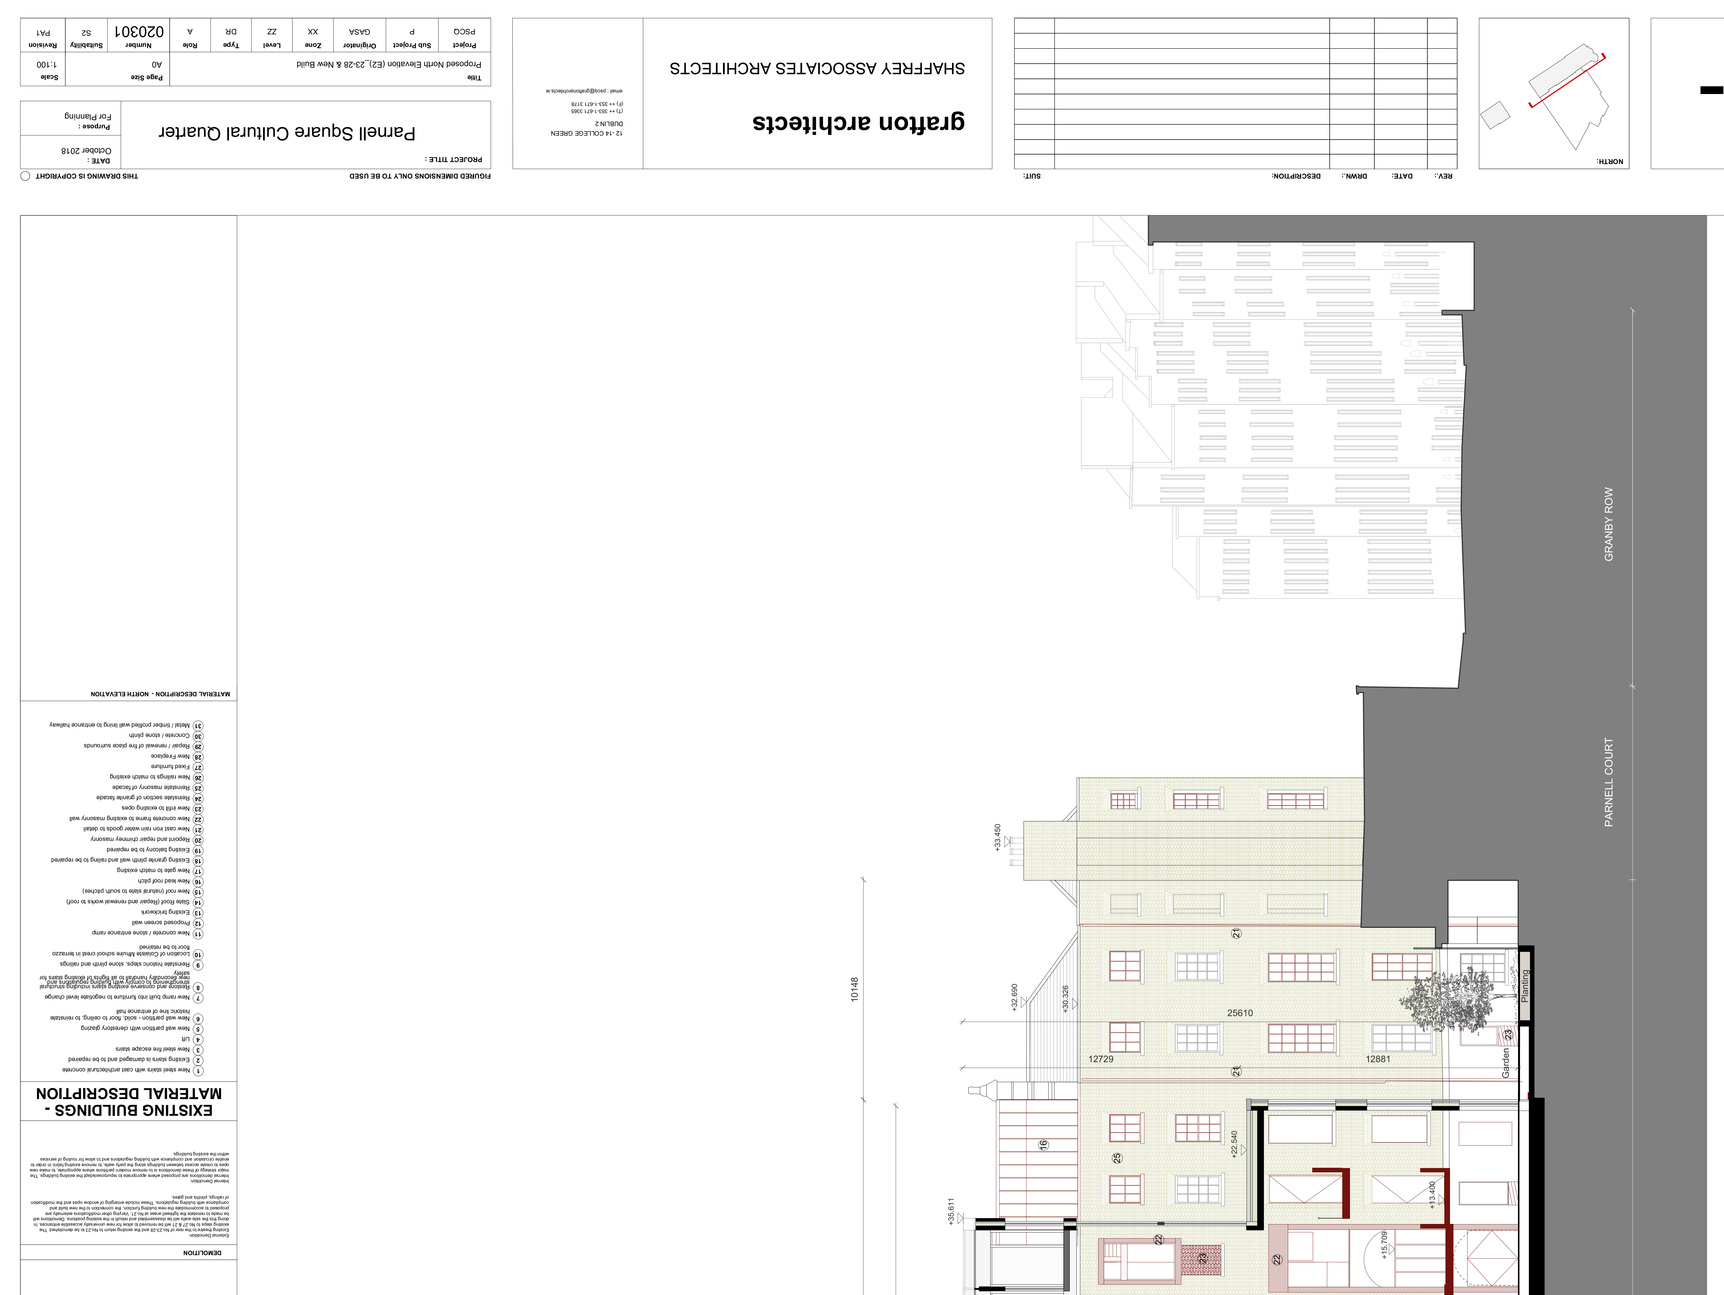

Proposed North Elevation (E2)_23-28 & New Build






























