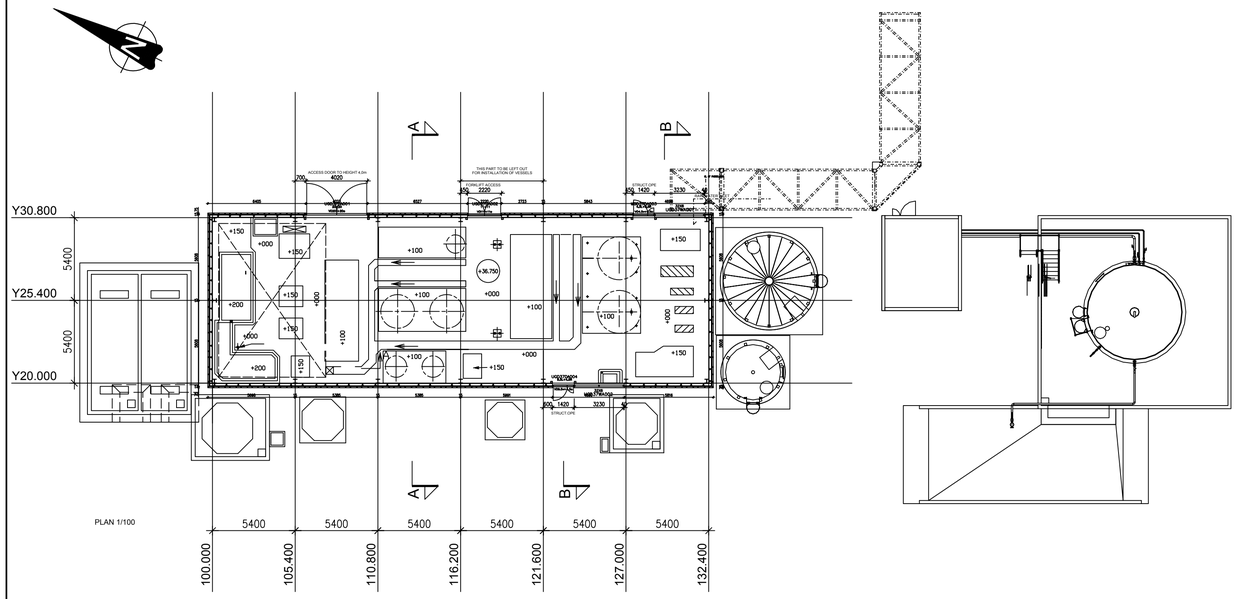

PLAN

+36.650m LEVEL

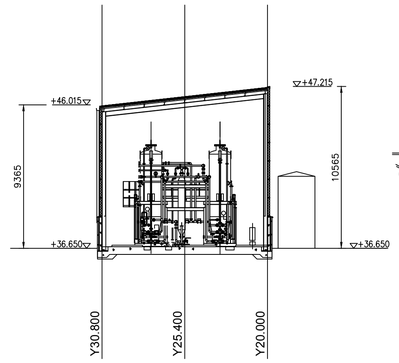

SECTION A

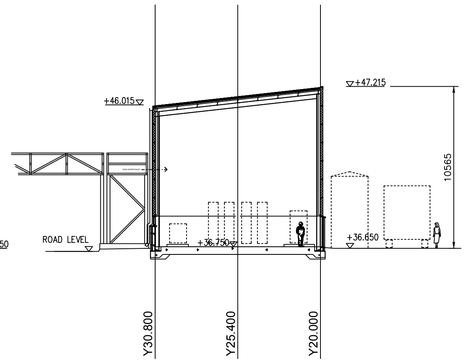

SECTION B

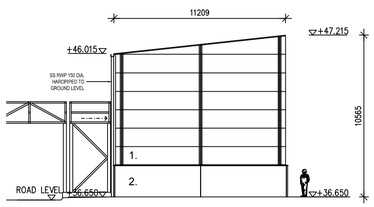

NORTH ELEVATION

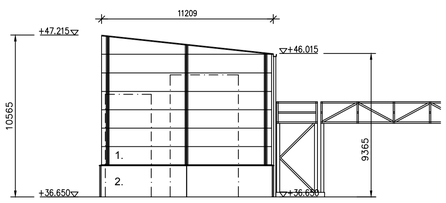

SOUTH ELEVATION

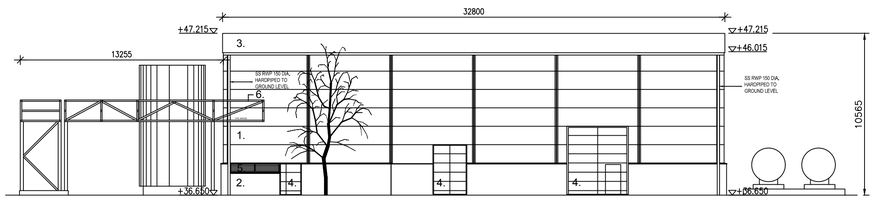

EAST ELEVATION

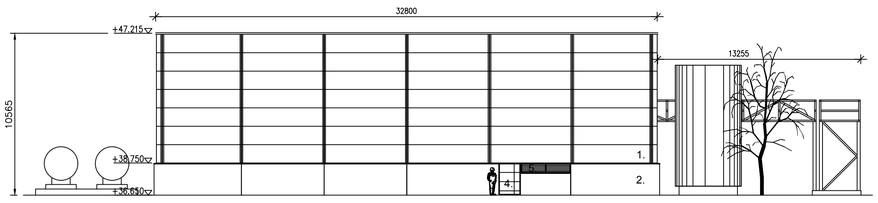

WEST ELEVATION

FACADE MATERIALS AND COLOURS:

1 PAROC -EXTERNAL WALL ELEMENT, COLOUR SILVER, RAL 9006
2 CONCRETE, COLOUR DARK GREY
3 BITUMEN MEMBRANE BUILT UP ROOF
4 METAL EXTERNAL DOORS COLOUR RAL 7024, GRAPHITE GREY
5 GLASS
6 PIPE BRIDGE FRAME COLOUR RAL 7024, GRAPHITE GREY

NOTE:

1. DETAILS OF ROOF PLANS AS SHOWN @ 1:500 ON DRGS. QS-000206-01-D460-012 TO 014.

KEY PLAN:

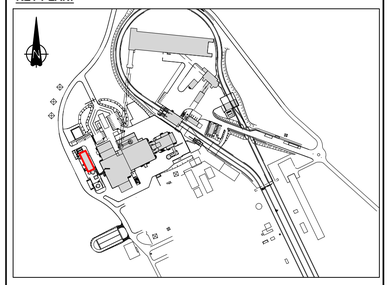

			ESBI			BnM		
0	18.10.18	ISSUED FOR PLANNING	SB	HOK	PK		PN	BH
REV	DATE	REVISION DESCRIPTION	DRN	VER	APP	DRN	VER	APP

"COPYRIGHT © ESB INTERNATIONAL LIMITED
ALL RIGHTS RESERVED. NO PART OF THIS WORK MAY BE MODIFIED, REPRODUCED OR COPIED IN ANY FORM OR BY ANY MEANS - GRAPHIC, ELECTRONIC OR MECHANICAL, INCLUDING PHOTOCOPYING, RECORDING, TAPING OR USED FOR ANY PURPOSE OTHER THAN ITS DESIGNATED PURPOSE, WITHOUT THE WRITTEN PERMISSION OF ESBI ENGINEERING & FACILITY MANAGEMENT LTD., TRADING AS ESB INTERNATIONAL."

PURPOSE OF ISSUE - PRELIMINARY UNLESS INDICATED

CLIENT APPROVAL ☐ PLANNING ☒ TENDER ☐ CONSTRUCTION ☐ AS-BUILT ☐

CLIENT: ESB

PROJECT: WEST OFFALY POWER TRANSITION TO BIOMASS

ENGINEER DESIGN: ESB INTERNATIONAL — One Dublin Airport Central, Dublin Airport, Cloghran, Co. Dublin. Tel: 353 1 703 8000. Email: marketing@esbi.ie. Web: www.esbinternational.ie. ESB International is a trading name of ESBI Engineering & Facility Management Ltd. Registered Office: as above. Registered in Ireland No. 155249.

ENGINEER DESIGN: BORD NA MÓNA — Naturally Driven. Engineering Department, Leabeg, Tullamore, Co. Offaly Tel: 057 9345900

CONTRACT: WOP - TRANSITION TO BIOMASS

DRAWING TITLE: EXSTING WATER TREATMENT PLANT BUILDING PLAN, SECTIONS & ELEVATION

PRODUCTION UNIT: CIVIL & ENVIRONMENTAL ENGINEERING

ESB INTERNATIONAL
One Dublin Airport Central,
Dublin Airport, Cloghran, Co. Dublin
Tel: 353 1 703 8000 Email: marketing@esbi.ie
Web: www.esbinternational.ie
ESB International is a trading name of
ESBI Engineering & Facility Management Ltd
Registered Office: as above Registered in Ireland No. 155249

PRODUCED	VERIFIED	APPROVED	APPROVAL DATE
KMcG	HOK	PK	18.10.18

CLIENT REF	NO. OF SHTS	SIZE	SCALE
	1	A1	1:200

DRAWING NUMBER: QS-000206-01-D460-050

SHEET

REV