SOUTH ELEVATION

FACADE MATERIALS AND COLOURS:

1 INSULATED METAL FACED CLADDING PANELS, COLOUR METALLIC GREY, RR40
1A INSULATED METAL FACED CLADDING PANELS, COLOUR RED/BROWN, RAL 040 4020
1B INSULATED METAL FACED CLADDING PANELS, COLOUR DARK METALLIC GREY, RR41
2 PROFILED METAL SHEETING, COLOUR METALLIC GREY, RR40, INSTALLED VERTICALLY
2A PERFORATED METAL SHEET CLADDING, COLOUR METALLIC GREY
2B METAL SHEET CLADDING, COLOUR METALLIC GREY
3 CONCRETE, COLOUR NATURAL GREY
3A GROOVED CONCRETE PANELS, COLOUR DARK GREY
4 GLASS
5 REGLIT PROFILED GLASS
6 ALL STEELWORK PAINTED RAL 7024 GRAPHITE. GREY

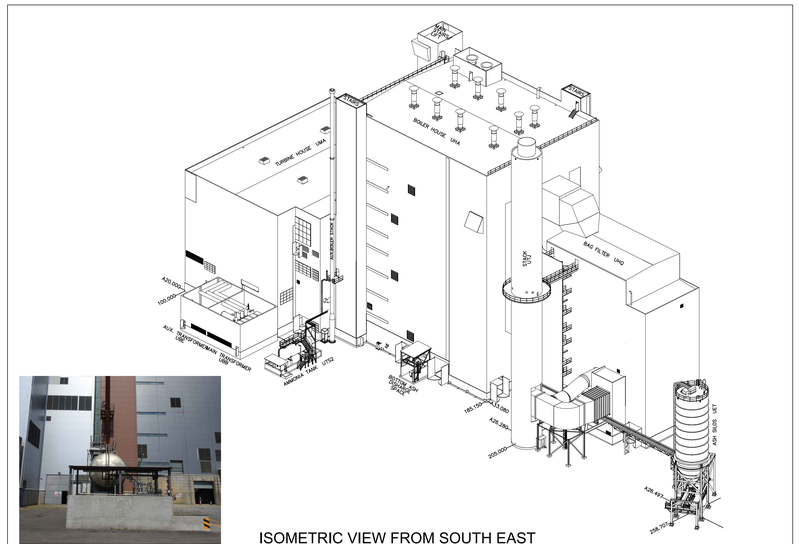

ISOMETRIC VIEW FROM SOUTH EAST

NOTE:
PLANS AND LAYOUT DRAWINGS SHOW PRINCIPLE FEATURES AND STRUCTURES OF THE SITE. AS WITH ALL INDUSTRIAL SITES, ON-GOING OPERATIONS AND MAINTENANCE OCCASIONALLY NECESSITATE THE TEMPORARY USE OF MODULAR UNITS SUCH AS PORTACABINS FOR WELFARE FACILITIES, STORAGE ETC. THEIR USE IS TYPICALLY SHORT-TERM, RELATED TO PARTICULAR ACTIVITIES AND DOES NOT CHANGE THE NATURE OR INTENSITY OF ACTIVITIES ON THE SITE.

KEY PLAN:

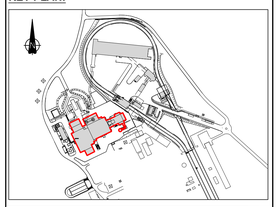

REV	DATE	REVISION DESCRIPTION	DRN	VER	APP	DRN	VER	APP
						ESBI		BHM
0	18.10.18	ISSUED FOR PLANNING	KMcG	HOK	PK		PN	BH

©COPYRIGHT © ESB INTERNATIONAL LIMITED
ALL RIGHTS RESERVED. NO PART OF THIS WORK MAY BE MODIFIED, REPRODUCED OR COPIED IN ANY FORM OR BY ANY MEANS - GRAPHIC, ELECTRONIC OR MECHANICAL, INCLUDING PHOTOCOPYING, RECORDING, TAPING OR STORAGE IN AN INFORMATION RETRIEVAL SYSTEM - WITHOUT THE WRITTEN PERMISSION OF ESB ENGINEERING & FACILITY MANAGEMENT LTD., TRADING AS ESB INTERNATIONAL.

PURPOSE OF ISSUE - PRELIMINARY UNLESS INDICATED

CLIENT APPROVAL ☐ PLANNING ☒ TENDER ☐ CONSTRUCTION ☐ AS-BUILT ☐

CLIENT
ESB

PROJECT
WEST OFFALY POWER
TRANSITION TO BIOMASS

ENGINEER DESIGN
ESB INTERNATIONAL
One Dublin Airport Central, Dublin Airport, Cloghran, Co. Dublin
Tel: 353 1 703 8000 Email: marketing@esbi.ie
Web: www.esbinternational.ie
ESB International is a trading name of ESBI Engineering & Facility Management Ltd
Registered Office: as above Registered in Ireland No. 155249

ENGINEER DESIGN
BORD Na MÓNA
Naturally Driven
Engineering Department
Leabeg, Tullamore, Co. Offaly Tel: 057 9345900

CONTRACT
WOP - TRANSITION TO BIOMASS

DRAWING TITLE
EXISTING MAIN POWER STATION BUILDING
SOUTH ELEVATION

PRODUCTION UNIT
CIVIL & ENVIRONMENTAL ENGINEERING

ESB INTERNATIONAL
One Dublin Airport Central,
Dublin Airport, Cloghran, Co. Dublin
Tel: 353 1 703 8000 Email: marketing@esbi.ie
Web: www.esbinternational.ie
ESB International is a trading name of
ESBI Engineering & Facility Management Ltd
Registered Office: as above Registered in Ireland No. 155249

PRODUCED	VERIFIED	APPROVED	APPROVAL DATE
KMcG	HOK	PK	18.10.18

CLIENT REF	NO. OF SHTS	SIZE	SCALE
	1	A0	1:200

DRAWING NUMBER	SHEET	REV
QS-000263-01-062		0