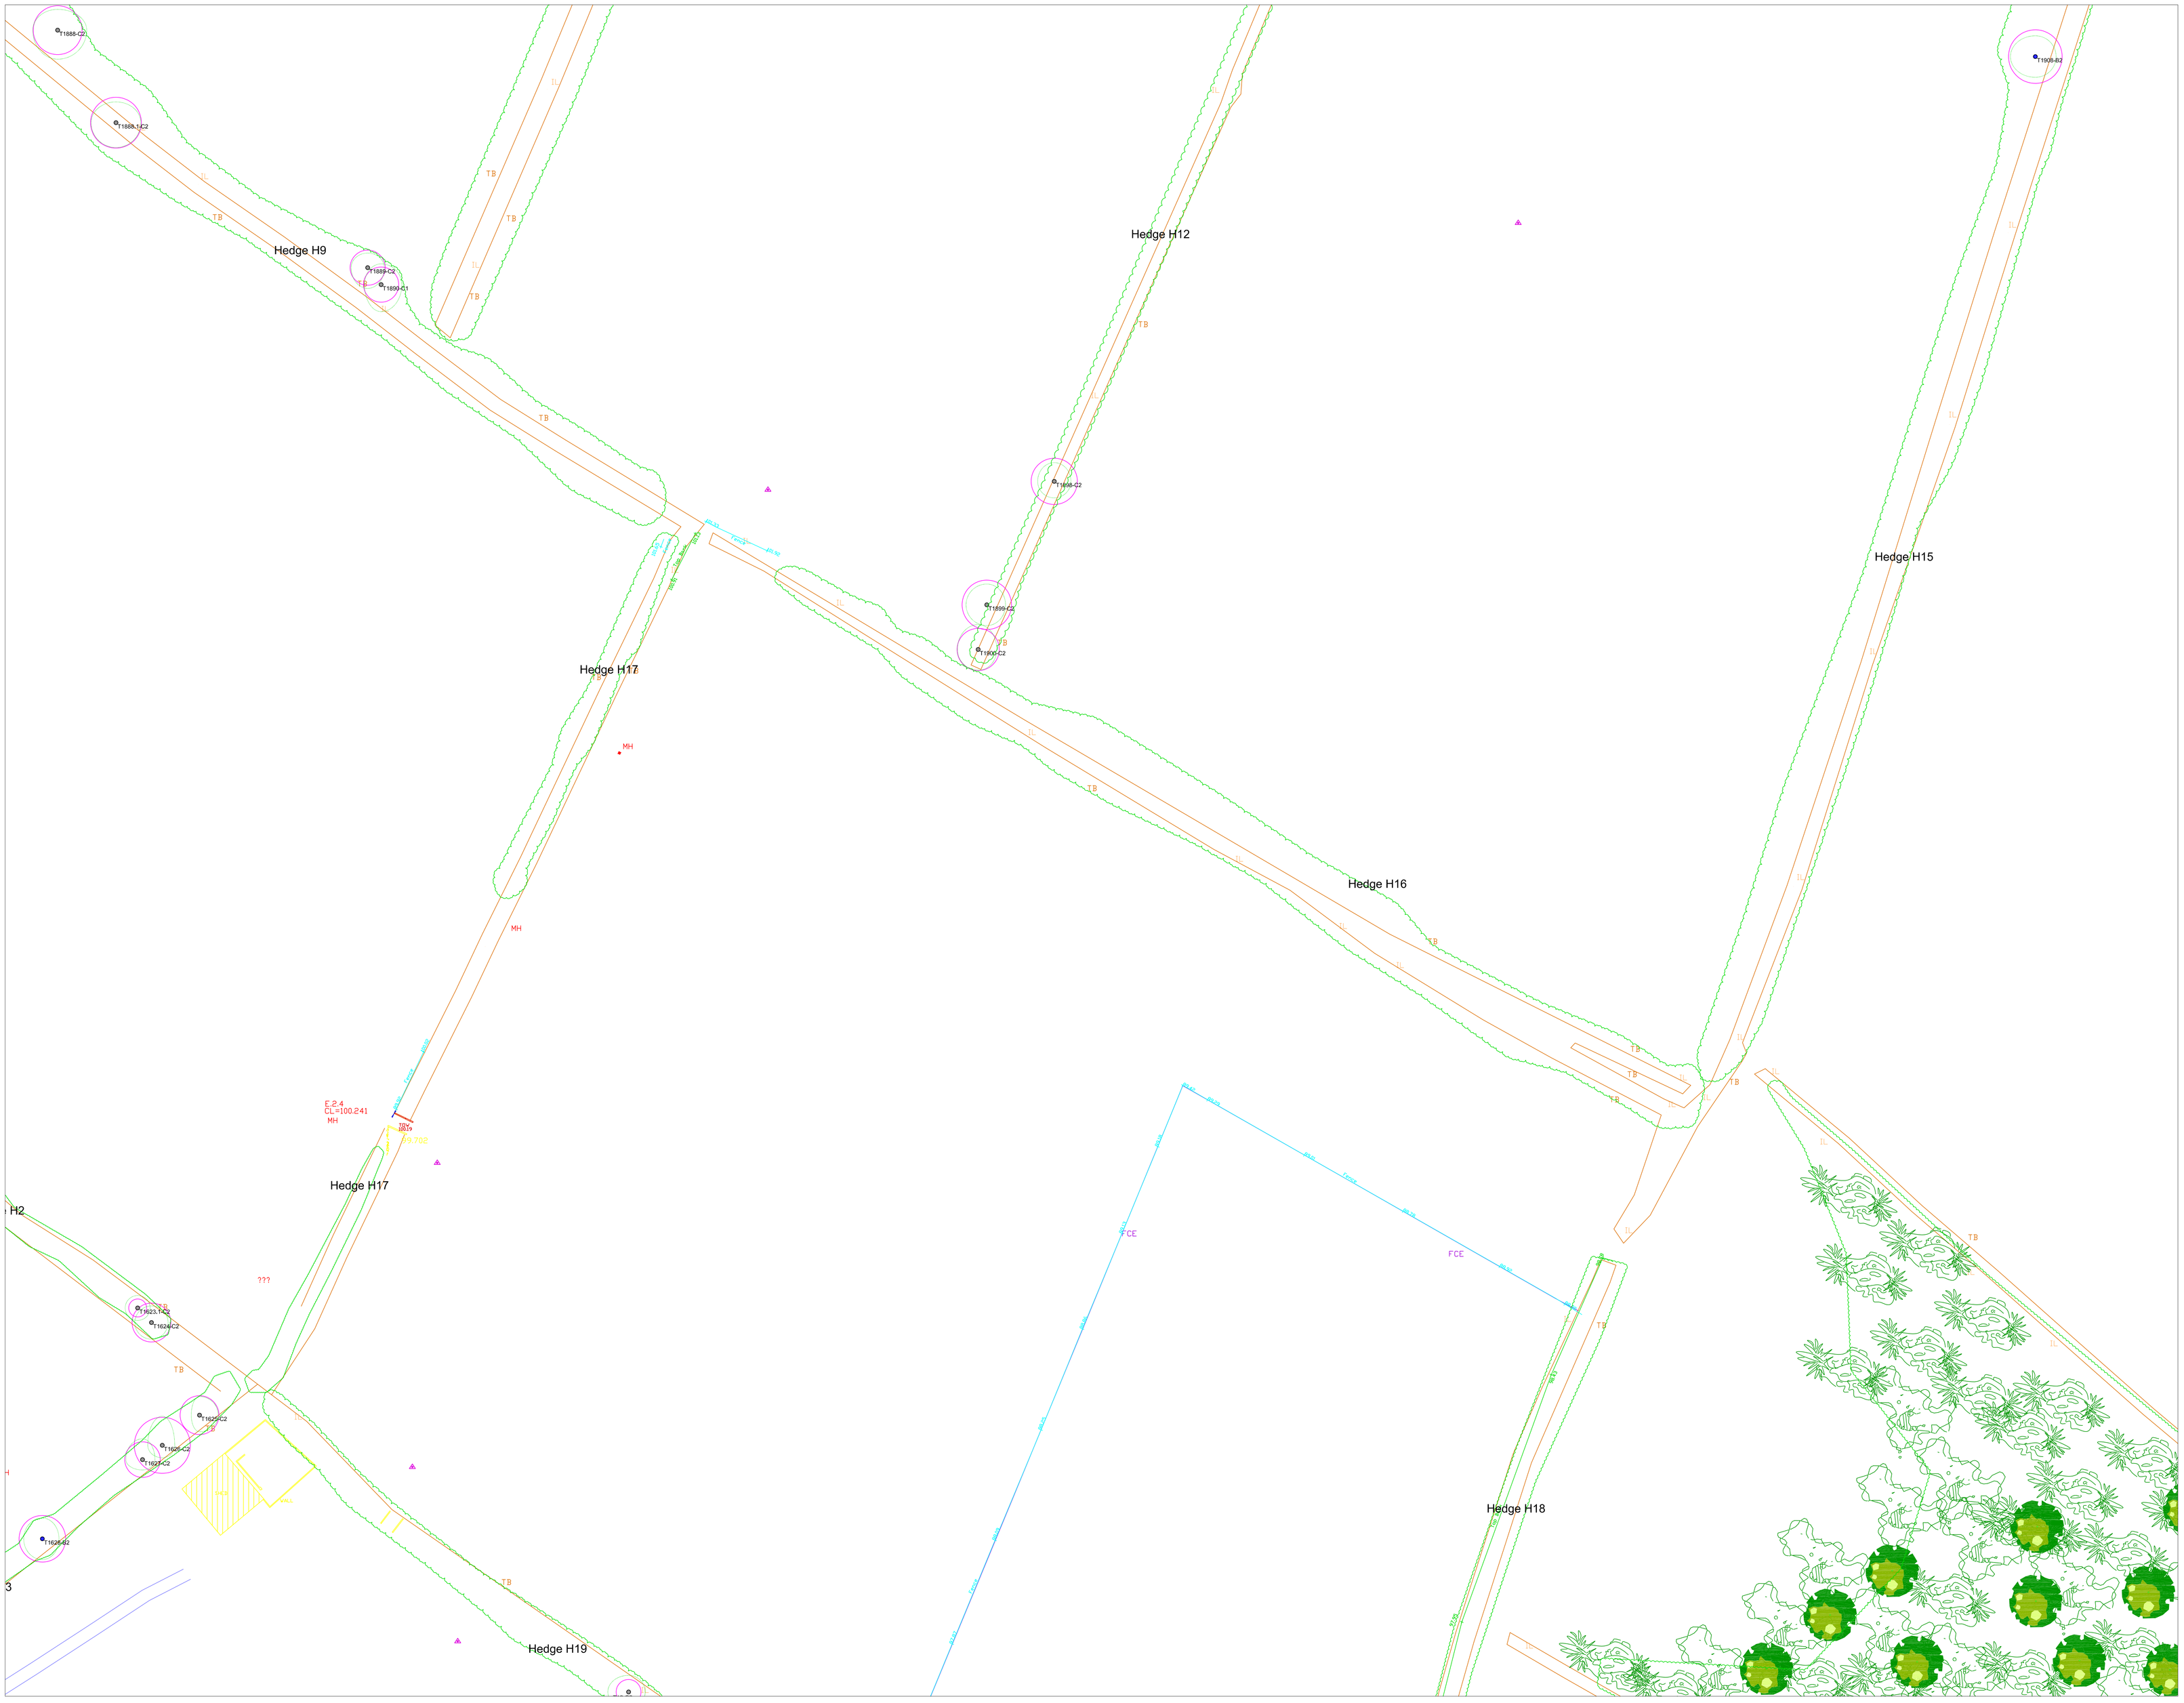

LEGEND

Root Protection Area
Tree Canopy
Tree Stem & Category Colour
Tree Tag Number & Category

T1615-B2

Category A Trees (high value)

Category B Trees (moderate value)

Category C Trees (low value)

Category U Trees (unsuitable for retention)

Drawing Sheets:

01
02
03
04

N O T E S:
Please see Tree Survey Report for further detail.
All drawings to be read in conjunction with the consulting architects and engineers drawings.

Independent Tree Surveys

Our Lady's Cottage
Drummond
Rosenallis
Co. Laois
057 86268597 * 087 1380687
jmorgan@independenttreesurveys.ie
www.independenttreesurveys.ie

Project Name: Dunshaughlin East SHD

Drawing Title: Tree Survey

Drawing Number: 18001_TS_03

Client: Rockture 1 Ltd

Agent:

Date: 11/01/2018

Scale: 1:500@A0