Plan
Scale 1:200

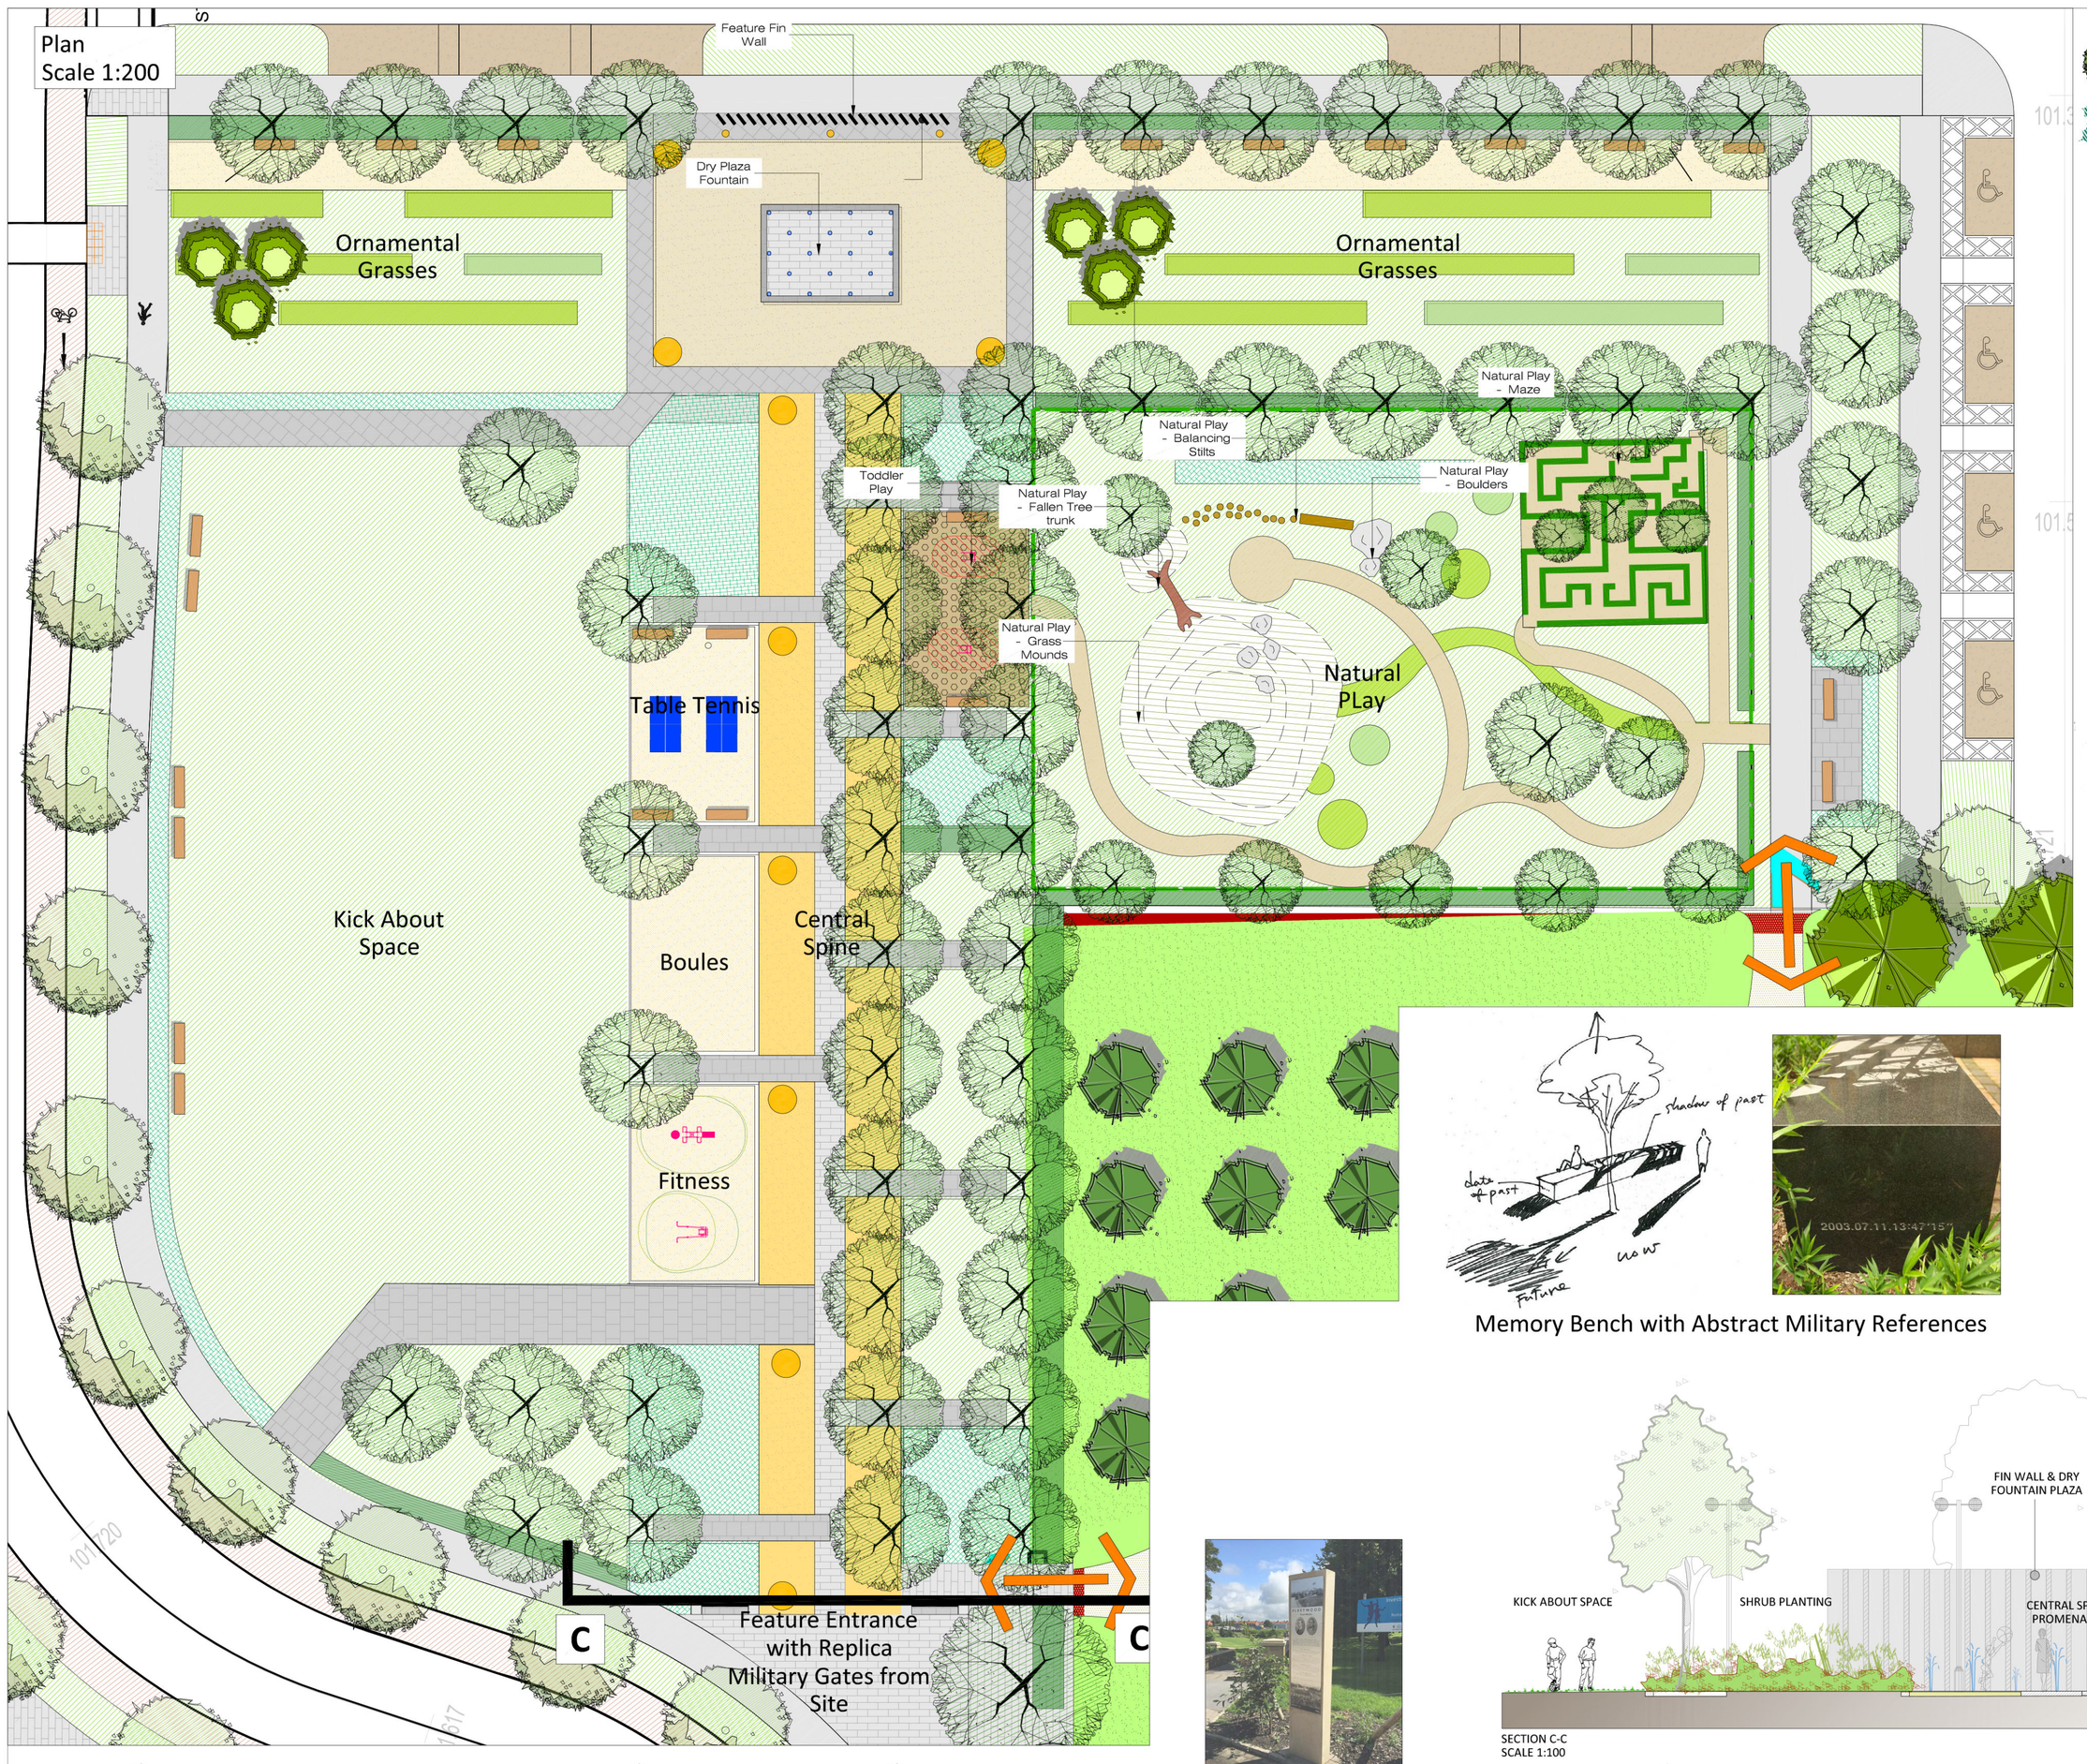

Legend:

- Street & Parkland Trees
- Feature Trees
- Ornamental Grass Type1
- Ornamental Grass Type2
- Hedge
- Shrub Planting
- Amenity Lawn Areas
- Feature/Threshold Stone Paving
- Pathway
- Cyclelane
- Resin Bound Gravel
- Dry Plaza Fountain
- Natural Play Elements
- Activity Areas
- Fin Wall
- Permeable Pavers to Parking
- Permeable Pavers to Parking
- Road
- Seating
- Proposed Connections

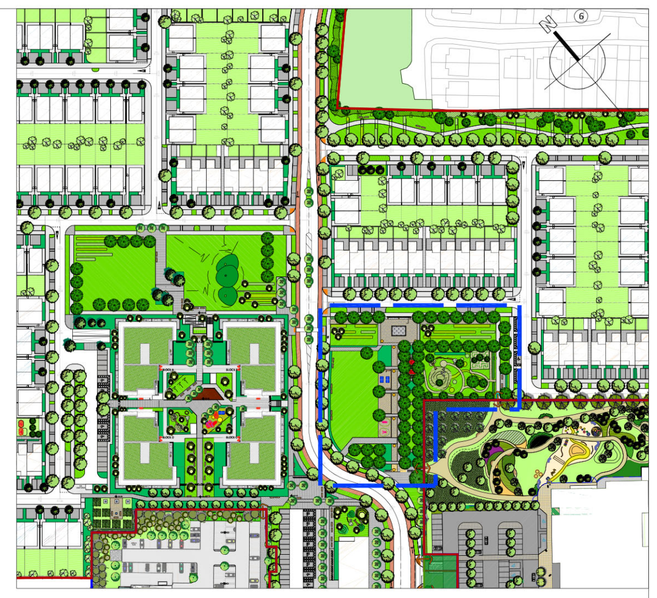

LOCATION PLAN - N.T.S

Natural Play

Memory Bench with Abstract Military References

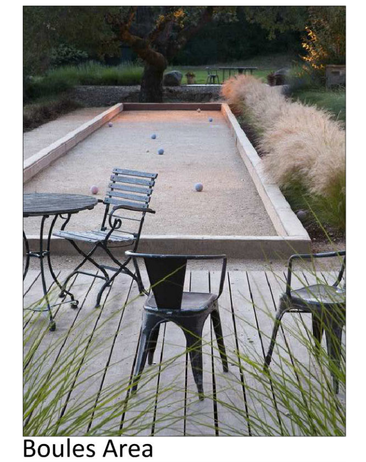

Boules Area

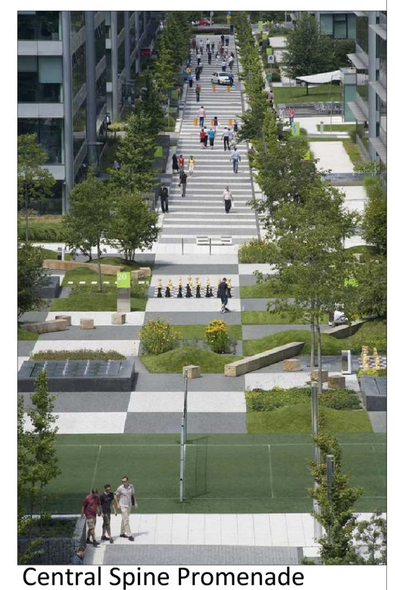

Central Spine Promenade

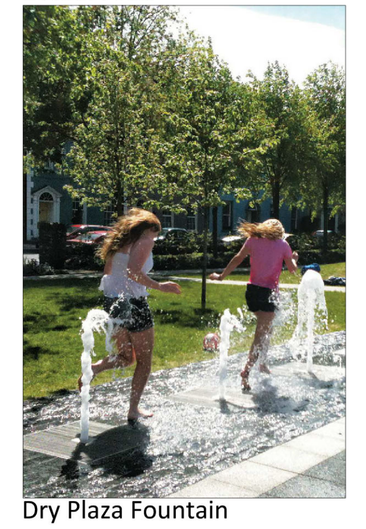

Dry Plaza Fountain

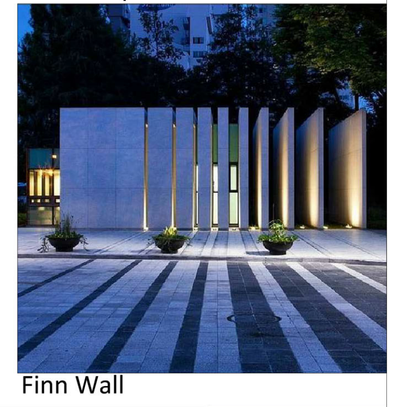

Finn Wall

Sample Interpretation Panel for Neighborhood Park

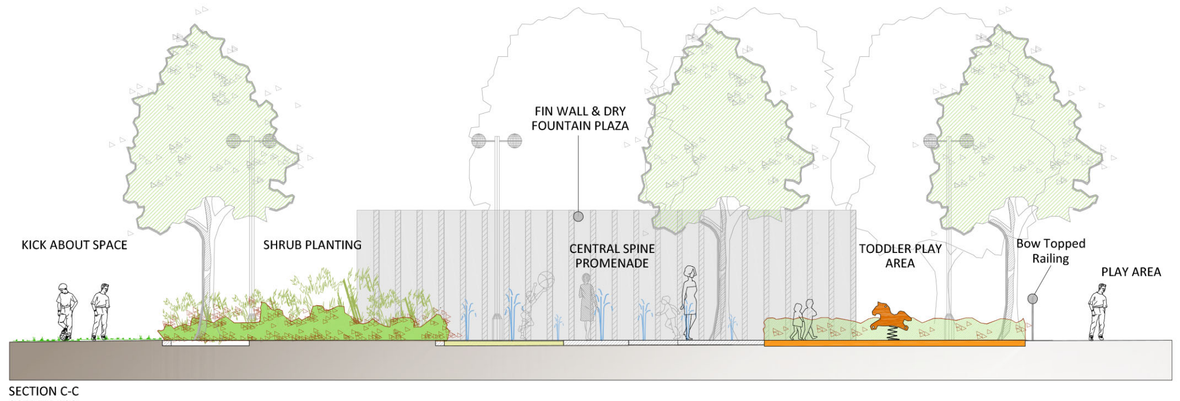

SECTION C-C
SCALE 1:100

SECTION A-A

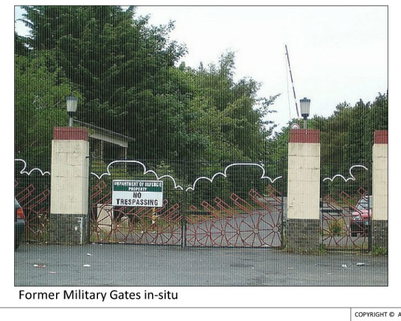

Former Military Gates in-situ

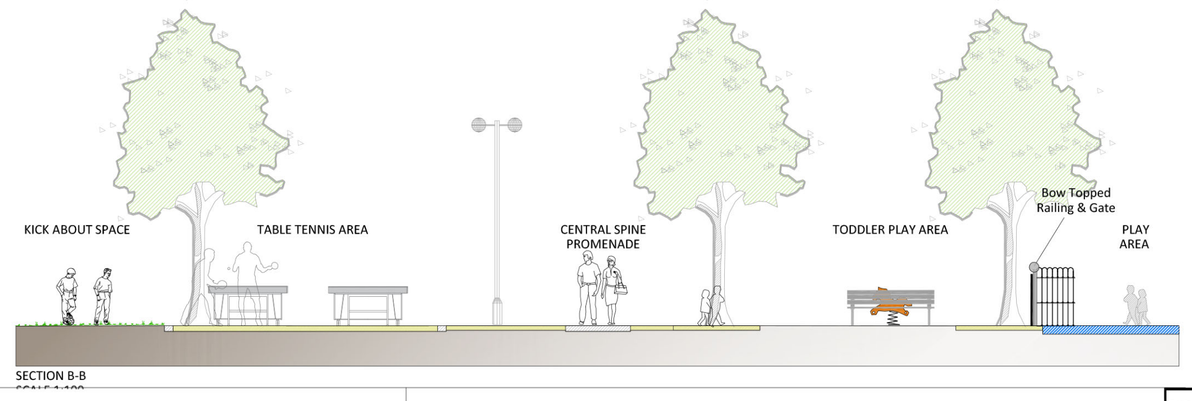

SECTION B-B

Rev	Date	Drawn	Checked	Description	Notes

COPYRIGHT © ALL RIGHTS RESERVED.
THIS WORK IS COPYRIGHT AND CANNOT BE REPRODUCED OR COPIED IN ANY FORM WITHOUT THE WRITTEN PERMISSION OF THE ORIGINATOR.
DO NOT SCALE FROM THIS DRAWING. WORK ONLY FROM FIGURED DIMENSIONS.
THIS DRAWING TO BE READ IN CONJUNCTION WITH RELEVANT CONSULTANT'S DRAWINGS.

Ordnance Survey Ireland Licence No AR 0001319
© Ordnance Survey Ireland/Government of Ireland

Project: MAGEE BARRACKS SHD, KILDARE TOWN		Project No.	6362
Drg.: Parade Park		Drawing No. 306	Rev. 00
Scales: 1:200	Status: Final Planning	Date	JULY 2019

Canal House, Canal Road, Dublin 6
Tel: +353(0)1 2081900
mail@bradyshipmanmartin.com
www.bradyshipmanmartin.com

Drn.	Chd.	Passed
DM	AP	AP

BSM
Est. 1968